

September 2020

OSTERLEY PLACE

TESCO OSTERLEY, SYON LANE, TW7 5NZ INTERNAL DAYLIGHT, SUNLIGHT AND OVERSHADOWING REPORT

Consultant: Point 2



TESCO OSTERLEY

SYON LANE, ISLEWORTH, TW7 5NZ

INTERNAL DAYLIGHT, SUNLIGHT AND OVERSHADOWING REPORT

DIRECTOR: NICK LANE

CLIENT: ST EDWARD HOMES LIMITED

DATE: SEPTEMBER 2020

VERSION: PLANNING

PROJECT: 2209

Point 2 Surveyors Limited,
17 Slingsby Place,
London, WC2E 9AB

0207 836 5828
point2.co.uk



Contents

1	Introduction	3
2	Methodology.....	4
3	The Illustrative Masterplan.....	7
4	Scope of Technical Assessment	12
5	Light Within Proposed Residential Accommodation	14
6	Overshadowing to Proposed Amenity Spaces.....	18
7	Solar Glare and Light Pollution	20
8	Conclusions	21

Appendices

Appendix 1:	Illustrative Masterplan Drawings
Appendix 2:	Internal Daylight and Sunlight Results
Appendix 3:	Internal Daylight and Sunlight Results (Without Balconies)
Appendix 4:	Sun on Ground (Overshadowing) Assessment Results

1 Introduction

- 1.1 St Edward Homes Limited (the 'Applicant'), has instructed Point 2 to undertake a detailed internal daylight and sunlight assessment in respect of the proposed homes within the residential-led mixed-use development at the Tesco Osterley site on Syon Lane, Isleworth (the 'Site').
- 1.2 This report also assesses the quantum of direct sunlight within the proposed amenity spaces. It also provides commentary on any potential effects of solar glare and light pollution.
- 1.3 This report supplements Chapter 11 of the Environmental Statement which considers the daylight, sunlight and overshadowing effects to the existing neighbouring properties.
- 1.4 The technical analysis has been based upon the submitted planning drawings prepared by JTP Architects (JTP).
- 1.5 In the process of compiling this report, the following Sources of Information have been used:

Point 2 Surveyors

Point Cloud Survey
Site Photography

JTP Architects

Illustrative Masterplan Massing model (received 25/06/20):
01754_JTP_MP_Updated Massing_200625.dwg
Typical floor layouts (received 24/06/20):
01754_SK_043_B_Typical_flat_layout.dwg

2 Methodology

- 2.1 Typically, the recognised methodology for undertaking daylight and sunlight assessments is provided by the Building Research Establishment '*Site planning for daylight and sunlight – a guide to good practice*' (2011); commonly referred to as the 'BRE Guidelines' and also the previous British Standard, BS 8206-2:2008. It is important to note at this juncture that British Standard BS 8206-2:2008 was officially superseded in May 2019 by the new British Standard EN 17037:2018, which provides a new methodology for assessing daylight within new buildings that focuses on climate-based modelling. Whilst the current BRE Guidelines continue to reference BS8206-2:2008, we have sought the advice of Dr Paul Littlefair as to how one should approach the assessment of daylighting to new developments in the absence of an updated BRE guideline document, and he advised the following:

"Until new BR209 guidance is written, we are adopting a flexible approach to applying the two standards, for example in assessing the daylight and sunlight in new buildings...We would consider it reasonable to accept either average daylight factor tables calculated using BS8206 or median daylight factors/median illuminances calculated using EN17037, provided they were calculated and presented properly."

- 2.2 Based upon the above advice, we have therefore adopted the BS8206-2:2008 methodology of Average Daylight Factor for the purposes of this report.

Daylight within the Proposed Development

- 2.3 The BRE recognises the importance for receiving adequate daylight within new residential accommodation. The Average Daylight Factor (ADF) is used to determine the average illuminance on the working plane in a room, divided by the illuminance on an unobstructed surface outdoors.
- 2.4 The recommend minimum ADF target values for the specific room uses are set out below:
- Kitchens: 2.0%
 - Living rooms: 1.5%
 - Bedrooms: 1.0%
- 2.5 The ADF calculation is designed to quantify the amount of daylight in a room as a whole and does not therefore illustrate the likely levels of daylight in the different areas of a large multi-use room. For example, where the living room is generally situated at the front of the room, followed by the dining area and then the kitchen at the rear (which is the case for many of the rooms within this scheme), the living room area may actually receive good levels of daylight which meet the BRE criteria for that particular room use, whilst the kitchen at the rear may not. The BRE mentions that '*if the layout means that a small internal galley-style kitchen is inevitable, it should be directly linked to a well daylighted living room.*' In high density development it is often very difficult for a large open plan living/kitchen/dining room ("LKD") to achieve 2% ADF.

- 2.6 In this context, it is widely accepted that 1.5% ADF should be set as a more appropriate target for open plan LKDs. This is acknowledged by the BRE, who have recently stated on a number of occasions within their independent third-party review reports on behalf of local authorities that:

“...local authorities frequently accept the living room standard for a shared kitchen/living room, as a small kitchen would not be considered as a habitable room. This is a practical approach, as it is seldom in the final resident’s interest to have a closed off, small kitchen which is completely artificially lit in order to force compliance with the Standard for the living room. In this case an average daylight factor of 1.5% or more might be acceptable.”

- 2.7 In performing the ADF assessments the following constants have been applied. Other factors such as the size of the room, angle of visible sky and amount of glazing have been taken from the architect’s drawings:

- Window Transmittance – 0.68
- Maintenance Factor – 8
- Wall Reflectance – 0.81
- Ceiling Reflectance – 0.85
- Floor Reflectance – 0.4

- 2.8 The assessments incorporate a glazing bar correction factor, maintenance factor (for normal instances of dirt and grime on the windows), a reduction factor for the glazing below the working plane and includes the balcony structures within the study.

- 2.9 The internal reflectance values adopted are based upon reasonable expectations for a high-quality interior finish and include white ceilings, pale cream walls and light wood floors (all reflectance values are taken directly from the British Standard BS 8206). There are many paint products on the market with higher reflectance values than we have used in our analysis and one cannot predict what finishes the future occupiers will choose apply to their rooms. The surface finishes applied are therefore in our view a reasonable assumption based upon the design specification of the buildings.

Sunlight within Proposed Development

- 2.10 The BRE Guidelines provide one main method for assessing sunlight to new buildings known as Annual Probable Sunlight Hours (APSH).
- 2.11 Paragraph 3.1.10 of the BRE Guidelines mentions that ‘BS 8206-2 recommends that interiors where the occupants expect sunlight should receive at least one quarter (25%) of annual probable sunlight hours (APSH), including in the winter months between 21 September and 21 March at least 5% of APSH.’
- 2.12 Paragraph 3.1.11 continues ‘the BS8206-2 criterion applies to rooms of all orientations, although if a room faces significantly north or due east or west it is unlikely to be met.’

- 2.13 In terms of the areas where the occupants expect sunlight, paragraph 3.1.2 mentions that *‘the main requirement for sunlight is in living rooms...it is viewed as less important in bedrooms and in kitchens.’*

- 2.14 The Mayor of London’s Housing Supplementary Planning Guidance (updated August 2017) refers to the availability of sunlight to new dwellings as follows:

“Standard 32 - All homes should provide for direct sunlight to enter at least one habitable room for part of the day. Living areas and kitchen dining spaces should preferably receive direct sunlight.”

Sun on Ground (Overshadowing)

- 2.15 The methodology for the assessment of sun hours on ground for new amenity areas within the Proposed Development is set out in the 2011 BRE Guidance and is summarised below. The 2011 BRE Guidelines acknowledges that:


“Good Site layout planning for daylight and sunlight should not limit itself to providing good natural light inside buildings. Sunlight in the space between buildings has an important effect on the overall appearance and ambience of a Development.”

- 2.16 The method for assessing sun hours on ground is the sun-on-ground indicator. The sun hours on ground assessment applies both to new gardens and amenity areas, and to existing ones, which are affected by new Developments.
- 2.17 The 2011 BRE Guidelines suggests that the Spring Equinox (21st March) is a good date for assessment as the sun is at its midpoint in the sky. Using specialist software, the path of the sun is tracked which maps obstructions and compares them to the known sun paths to determine where the sun would reach the ground and where it would not.
- 2.18 The BRE suggests that for a garden or amenity area to appear adequately sunlit throughout the year, no more than half (50%) of the area should be prevented by buildings from receiving two hours of sunlight on the 21st March.
- 2.19 In instances where the BRE March 21st target is not met, it can often be useful to establish the precise date when the space would receive the recommended target as an informative of how far off the recommendations the spaces are.
- 2.20 Further assessments are often undertaken to understand how the amenity spaces would perform at other times of the year, particularly during the summer months when arguably the external amenity spaces will be more actively used. The 21st June (Summer Solstice) does of course reflect the maximum availability of sunlight and so the months either side will produce lower values however, it does provide an indication of how the space will feel during the height of summer.

3 The Illustrative Masterplan

- 3.1 The development site is located in the London Borough of Hounslow and bound by Syon Lane to the south west, Grant Way to the south east, the Sky Campus to the north east, and Macfarlane Lane to the north west. The proposed site comprises the existing Tesco Extra retail store and associated car park and Water Gardens.
- 3.2 Point 2 have been involved from the outset of the project, working closely with the Applicant and JTP Architects to provide detailed daylight, sunlight and overshadowing advice to help inform the evolution of the masterplan for the Site. Throughout the pre-application design phase, numerous massing forms were explored and assessed to ensure that the potential for daylight and sunlight availability within the Site is maximised, wherever possible.
- 3.3 Taking on board the advice and recommendations of the BRE guidelines, which primarily provides site layout planning advice for designers to mitigate daylight, sunlight and overshadowing effects, the following key changes were made to the form of the Illustrative Masterplan:
- U-Shaped blocks opened up to the south with lower height massing to maximise sunlight permeability to courtyards and enhance access to daylight and sunlight within courtyard facing dwellings.
 - Clear linear forms, to minimise unnecessary overshadowing.
 - A finer grain of plots and blocks, to allow sunlight and daylight along streets and into public spaces.
- 3.4 The Parameter Plan and the Design Code work together to ensure the detailed design to be approved under later reserved matters application will be in line with the performance of the Illustrative Masterplan in terms of daylight and sunlight.
- 3.5 The Parameter Plan sets maximum heights for each element of each block. In some locations, these include a tolerance above the height of the Illustrative Masterplan heights to allow for lift overruns and roof plant. In other locations where any increase in height is more sensitive, there is no tolerance added. This includes the link buildings along the southern side of the podium gardens and around the setbacks on the tallest elements on Blocks G and H in order to ensure the spaces and homes to the north of these elements receive adequate light.
- 3.6 The Design Code sets minimum separation distances between blocks. These vary across the site but include a minimum of 18m separation across the east-west lanes and minimum 20m separation across the north-south boulevard. In addition, the Design Code sets a minimum of 17m separation between direct facing windows to habitable rooms.


- 3.7 The Design Code also requires a minimum of 40% of the area of all podium gardens must receive more than 2 hours of direct sunlight on the 21st of March. This requirement places an added restriction to ensure that any other changes within the parameters and separation distances set (for example lowering the height of the podium courtyard), cannot be implemented without associated changes to maintain the quality of light to the courtyard.
- 3.8 As a result, the Illustrative Masterplan, which has been designed to demonstrate how an eventual development on the site within the Outline Parameters could look, is as close to a detailed massing form as it could be within the confines of the Maximum Parameters.
- 3.9 The Illustrative Masterplan can be seen on drawings P2209/43-45 within Appendix 1 of this report and is shown below:

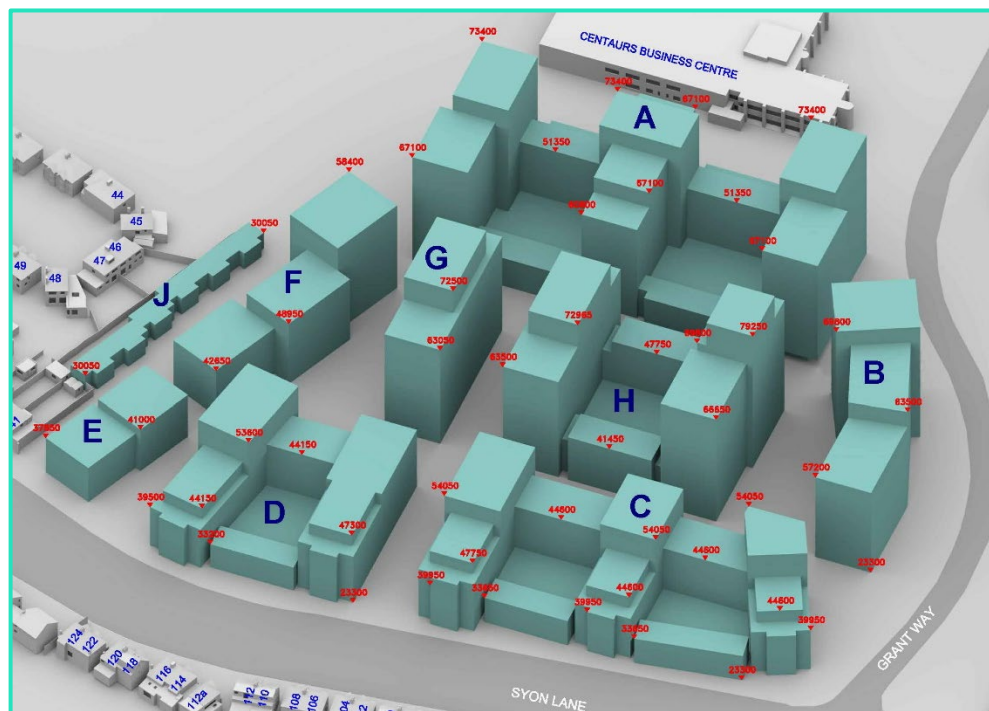

Illustrative Masterplan

- 3.10 It is not practical to analyse the quality of light within the Maximum Parameters because the overall massing is an unrealistic representation of what could eventually be built out on the Site, given the constraints imposed by the design code for each plot. The Illustrative Masterplan provides a more suitable basis upon which to assess the potential levels of daylight and sunlight within a future development on the Site to ensure that it has been designed to harness good levels of daylight and sunlight to new dwellings, as well as sufficient levels of direct sunlight to open spaces. This methodology has been discussed with LBH Officers during the pre-application stage.
- 3.11 We have assessed a comprehensive selection of the proposed habitable rooms within each of the nine proposed buildings (Buildings A-J). The location of each building has been annotated on the above image.

- 3.12 Given the current outline status of the development, no detailed design has been drawn up in terms of the internal layout configuration of the blocks or the external elevation treatments in terms of glazing sizes and locations, positioning of balconies etc. The Illustrative Masterplan serves to provide an informed and considered design approach to help demonstrate how an eventual scheme for the Site could be designed, however detailed design will be explored further at future Reserved Matters stage.
- 3.13 To help inform the design evolution of the Illustrative Masterplan, initial façade analysis was undertaken by Point 2 which identified the daylighting potential to each of the proposed facades. This highlighted areas where daylighting potential was maximised, and other areas where lower levels may be expected (such as on lower floors, within courtyards and in between taller buildings). This has helped to evolve the layout of the Illustrative Masterplan, the location of non-habitable uses, potential locations of balconies etc. A typical layout configuration is shown below:

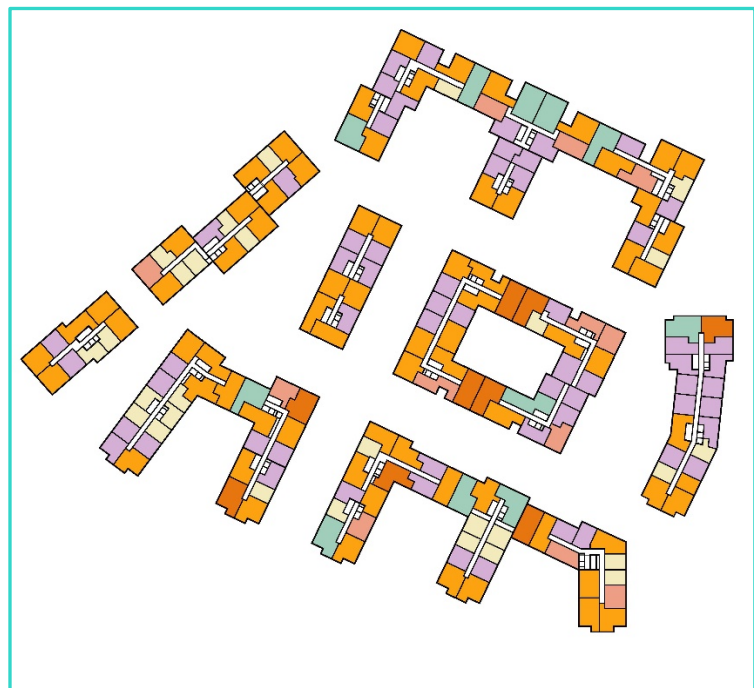

Illustrative Masterplan – Typical Layout Configuration


- 3.14 From that, JTP Architects have then produced some indicative layout typologies for typical units across the Masterplan, including 1, 2 and 3 bed units, corner units and 2/3 bed townhouses. This has enabled us to undertake a relatively detailed internal assessment of the Illustrative Masterplan for the purposes of providing a more informed level of insight into the daylighting and sunlight potential of the proposed dwellings across the entire development.
- 3.15 Indicative typical layout typologies for the flats are shown on the schematics below:



Typical Flat Layout - 1B2P
1:100



Typical Flat Layout - 2B4P
1:100

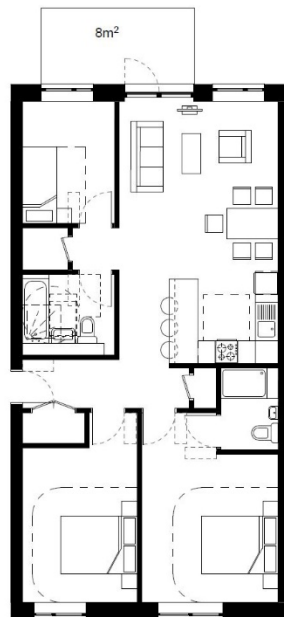


Typical Flat Layout - 3B5P
1:100




Typical Flat Layout - 2B4P Corner
1:100

3.16 Indicative typical layout typologies for the townhouses, which are located along the southern elevations of Plots A, H, and to the north west running parallel with Macfarlane Avenue, are shown on the schematics below:

Podium (Parking)

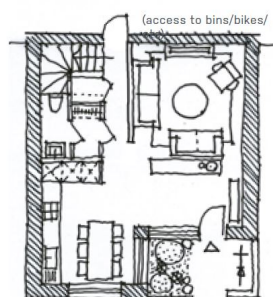


Ground

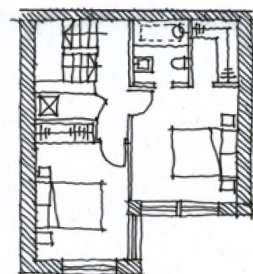

First

Podium (Garden)

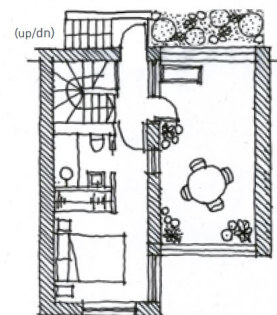

Second

- 3.17 In terms of external amenity spaces within the Illustrative Masterplan, the design has very much been a landscape led approach, and as such there are generous public open spaces, private amenity courtyards and rooftop amenity areas across the entire development. The key external public amenity spaces; The Clearing, The Meander and The Water Gardens, have all been designed to maximise sunlight levels, and the future residents of each Block will have access to ground floor/podium level private amenity spaces, as well as rooftop amenity.
- 3.18 An illustration of the extent of open space within the Illustrative Masterplan is shown below:




Illustration showing the extent of external amenity space

4 Scope of Technical Assessment

- 4.1 As explained in Section 3, we have assessed the potential daylight and sunlight levels within the Illustrative Masterplan, as well as the sunlight availability to the proposed external amenity spaces.

Daylight and Sunlight to Proposed Dwellings

- 4.2 In order to provide an informed assessment of the potential daylight and sunlight performance of the Illustrative Masterplan, we have assessed a representative selection of units across each of the proposed blocks, assessing each of the various unit typologies. Below is a plan showing the locations of each of the units that have been assessed, and it is clear that typical units have been assessed along each of the facades within the development.

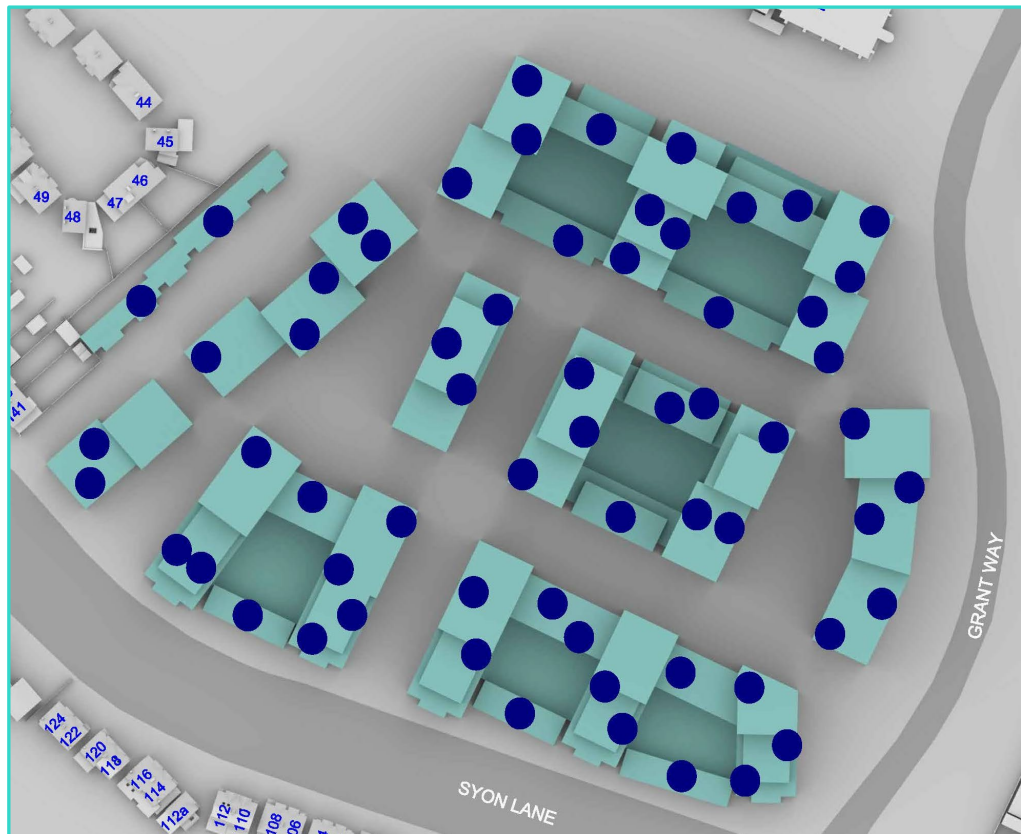


Scope of Internal Daylight and Sunlight Assessments

- 4.3 In total, we have assessed 651 habitable rooms across the Illustrative Masterplan comprising 254 LKDs, 391 bedrooms and 6 studios. For the flats, we have assessed the lowest residential floor, followed by alternate floors above. For the townhouses, we have assessed all the rooms within the ground, first and second floor levels.

Sunlight amenity to Proposed Amenity Spaces

- 4.4 We have assessed each of the proposed amenity areas across the Illustrative Masterplan, including all 3 main public open spaces, 6 private residential courtyards, and 29 rooftop amenity spaces.

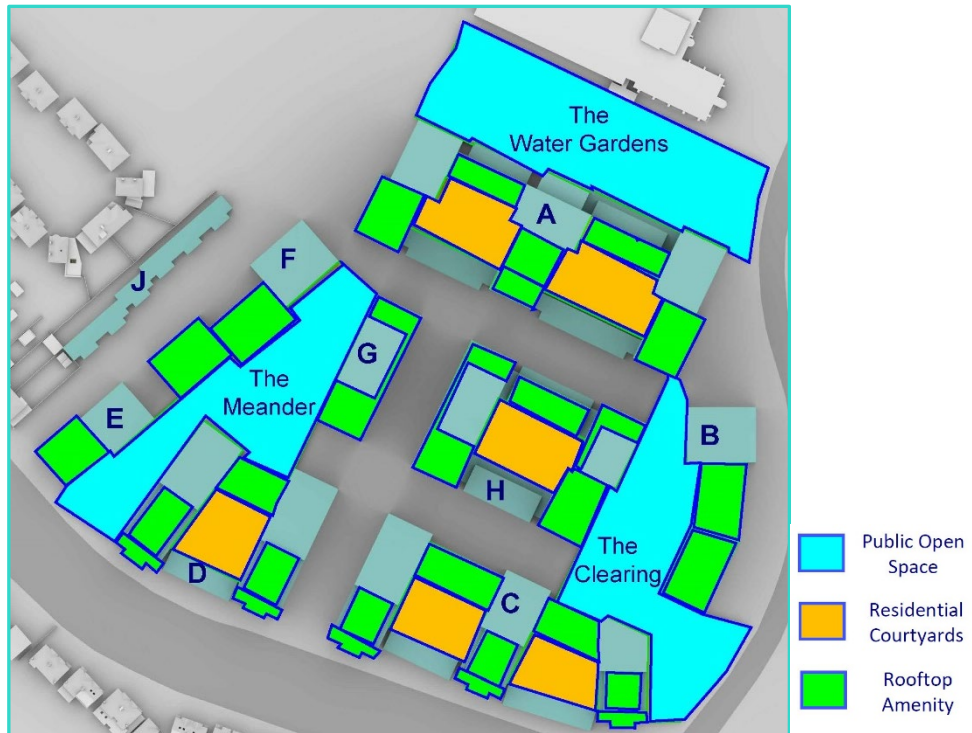

Scope of External Amenity Space Sun on Ground Assessments

5 Light Within Proposed Residential Accommodation

- 5.1 We have analysed a representative selection of residential habitable rooms within the Illustrative Masterplan. This totals 651 habitable rooms comprised of 254 Living Kitchen Dining rooms (LKDs), 391 bedrooms and 6 studios. For daylight we have assessed the ADF levels within each of the habitable rooms, and for sunlight we have assessed the APSH levels to each of the southerly orientated rooms.

Daylight Potential to Proposed Dwellings

- 5.2 Annotated floorplans presenting the ADF values for each of the habitable rooms tested across the scheme are shown on drawing numbers P2209/INT/01-44 in Appendix 2. In addition, detailed tables of results are also included which break down the analysis of each room in further detail.
- 5.3 The internal daylight analysis results confirm that 556 of the 651 habitable rooms assessed (85%) across the Illustrative Masterplan will achieve the minimum recommended ADF targets for their relevant room uses, representing a very good rate of compliance for a high-density urban regeneration scheme.
- 5.4 Furthermore, 35% of those rooms will have an ADF in excess of 3% (ranging from 3%-6.7%) which demonstrates a high level of daylight amenity indicating a reduced requirement for supplementary electric lighting.
- 5.5 The majority of those rooms that do not meet their minimum ADF criteria are LKDs that are served by balconies which have been taken into consideration within our technical assessments. As with any large scale development, the need to provide private amenity space in the form of balconies does have an effect upon daylight amenity as they limit the access to direct skylight to the windows beneath them and there must naturally be a trade-off between providing valuable external amenity to future residents.
- 5.6 In a hypothetical alternative assessment without the balconies in place (see results at Appendix 3), the ADF compliance rate increases to 94%, demonstrating that the general arrangement, height and massing of the Illustrative Masterplan allows for excellent daylight permeability and potential for new dwellings, and it is only where balconies are provided that some lower daylight levels are naturally experienced.
- 5.7 During detailed design at future reserved matters stage, further consideration will be given to fine tuning the design of room layouts and balcony design/locations to enable enhanced levels of daylight to new dwellings to further increase the ADF compliance, particularly within courtyards. However, it is clear from this assessment that there is very good daylight availability across all areas of the masterplan.

5.8 Below is a summary table providing a breakdown of the ADF compliance levels on a block by block basis:

INTERNAL ADF SUMMARY												
	LKD			BEDROOM			STUDIO			ALL ROOMS		
	Total	Passes	%	Total	Passes	%	Total	Passes	%	Total	Passes	%
Block A	82	62	75.6	119	119	100	0	0	0.0	201	181	90.0
Block A Townhouse	2	1	100	6	6	100	0	0	0.0	8	7	87.5
Block B	29	21	72.4	41	41	100	0	0	0.0	70	62	88.6
Block C	26	15	57.7	38	38	100	0	0	0.0	64	53	82.8
Block C Townhouse	2	2	100	6	6	100	0	0	0.0	8	8	100
Block D	29	18	62.1	44	43	97.7	0	0	0.0	73	61	83.6
Block D Townhouse	1	1	100	3	3	100	0	0	0.0	4	4	100
Block E	4	4	100	6	6	100	0	0	0.0	10	10	100
Block F	17	12	70.6	28	28	100	6	6	100	51	46	90.2
Block G	18	9	50.0	30	26	86.7	0	0	0.0	48	35	72.9
Block H	42	19	45.2	66	64	97.0	0	0	0.0	108	83	76.9
Block J Townhouses	2	2	100	4	4	100	0	0	0.0	6	6	100
TOTALS	254	166	65.4	391	384	98.2	6	6	100	651	556	85.4

Sunlight Potential to Proposed Dwellings

- 5.9 As explained in detail in Section 2 of this report, Paragraph 3.1.11 of the BRE Guidelines state *'the BS8206-2 criterion applies to rooms of all orientations, although if a room faces significantly north or due east or west it is unlikely to be met.'*
- 5.10 In terms of the areas where the occupants expect sunlight, paragraph 3.1.2 mentions that *'the main requirement for sunlight is in living rooms...it is viewed as less important in bedrooms and in kitchens.'*
- 5.11 It should also be remembered that the British Standard Code of Practice on Daylighting in Buildings notes that *"The degree of satisfaction is related to the expectation of sunlight. If a room is necessarily north facing or if the building is in a densely-built urban area, the absence of sunlight is more acceptable than when its exclusion seems arbitrary."* This infers that there is less of an expectation for sunlight within northerly orientated dwellings and that future occupants will accept reduced sunlight levels if their dwelling faces in a predominantly northerly direction.

- 5.12 Therefore, focusing on those southerly-orientated rooms assessed, of which there are 377, a total of 205 rooms (54%) satisfy BRE guidance by achieving the recommended annual and winter sunlight target levels. Furthermore, 212 rooms (56%) would meet or exceed the annual APSH target of 25%.
- 5.13 In addition, The Mayor of London's Housing Supplementary Planning Guidance (updated August 2017) refers to the availability of sunlight to new dwellings as follows:
- "Standard 32** - All homes should provide for direct sunlight to enter at least one habitable room for part of the day. Living areas and kitchen dining spaces should preferably receive direct sunlight.*
- 5.14 In respect of the living areas and kitchen dining spaces within the Proposed Development, 362 of the 372 LKDs and studios tested (97%) will have some access to direct sunlight, with 104 of those achieving the recommended 25% APSH annually with 5% available in winter. Furthermore, when considering all of the habitable rooms tested across the Proposed Development, regardless of orientation, 95% of rooms will have some access to direct sunlight. It is therefore considered, in our opinion, that these results accord with the intentions of the Mayor of London's Housing SPG in so far as sunlight amenity to new dwellings is concerned.
- 5.15 Sunlight availability in urban regeneration developments such as this is often challenging given the built-up nature of density development and the requirement to provide private amenity space, regularly in the form of balconies. As acknowledged by the BRE, balconies naturally limit the amount of sunlight reaching a room beneath and it is therefore inevitable that lower sunlight levels are achieved when balconies are considered. Equally, winter sunlight levels are often lower in urban areas given the sun's low trajectory in the winter months, and neighbouring buildings can block out significant portions of the lower part of the sky dome.
- 5.16 At Appendix 3, a supplementary hypothetical sunlight assessment has been undertaken without the balconies in place to demonstrate the sunlight potential to the southerly orientated rooms. Given the outline status of the development, and the illustrative nature of the masterplan, it is important to identify the extent of sunlight potential reaching the facades. Further detailed design will be carried out at future reserved matters stages, where careful consideration will be given to the placement of those rooms where there is a greater expectation of sunlight, whilst the balcony sizes and locations can also be carefully considered so as not to block out too much sun.
- 5.17 The 'without balconies' assessment indicates that 71% of the southerly orientated rooms would meet both the BRE annual and winter APSH criteria were it not for the balconies. What this demonstrates is that not only does the Illustrative Masterplan allow for good levels of sunlight permeability to reach the facades that are orientated within 90 degrees of due south, but also that the majority of southerly orientated balconies will have good access to sunlight and provide a pleasant, private outdoor place for future occupants.

- 5.18 The overall level of sunlight amenity within the Illustrative Masterplan is, therefore, considered to be commensurate with an urban regeneration scheme of this scale and the southerly orientated rooms will generally have access to good levels of sunlight amenity within their principle rooms and their private amenity balconies.

6 Overshadowing to Proposed Amenity Spaces

- 6.1 Detailed overshadowing assessments have been undertaken for each of the external amenity spaces within the Illustrative Masterplan. The results of those assessments are provided on the drawings attached at Appendix 4 of this report.
- 6.2 Each of the three main public open spaces with the Proposed Development will exceed the BRE two-hour sun on ground assessment criteria on March 21st, with the 'Clearing' achieving 74.7% sun on ground, the 'Water Gardens' achieving 64.9% and the 'Meander' achieving 75.2%. Each of these spaces should therefore appear sufficiently well sunlit throughout the majority of the year.
- 6.3 In respect of the residential courtyard amenity spaces within Blocks A, C, D and H, four of the six courtyards would meet the BRE recommendations with over 50% of their area receiving at least two hours of direct sunlight on March 21st. There is one courtyard within Block A that would receive at least two hours of direct sunlight to 44.3% of its space, reaching 50% by March 25th, whilst Block H will achieve 40.2% and reach 50% by March 30th. The below image shows the performance of each of the five residential courtyards within the Illustrative Masterplan:



Residential Courtyard Sun on Ground results on March 21st

- 6.4 We have also undertaken a further assessment on 21st April (See drawing numbered P2209/SHA/54 at Appendix 4) to demonstrate the noticeable increase in direct sun on ground just one month after the BRE assessment date. The results show that the residential courtyards would receive at least 2 hours direct sunlight to between 68% and 84.7% of their area, representing an excellent level of sunlight penetration.
- 6.5 In addition, each of the 29 rooftop amenity areas will comfortably exceed the BRE guideline recommendations and will therefore appear sufficiently well sunlit throughout the majority of the year.
- 6.6 In summary, the three public spaces enjoy high levels of direct sunlight throughout the year, achieving a range of 64%-75% of these spaces receiving at least two hours of sun on the ground on 21st March. Of the 35 communal amenity spaces assessed at podium and roof level, only two fall short of the BRE target of 50% receiving at least two hours of sun on the ground by 21st March. The two spaces achieve a minimum of 40% by 21st March and exceed the 50% target no later than 30th March. All residents will have access to communal roof top amenity spaces, which achieve a minimum of 70% by 21st March. This means that, in addition to the direct access to the well-lit public spaces at ground floor, all residents will have access to at least one communal amenity space that meets the BRE guidelines.

7 Solar Glare and Light Pollution


- 7.1 Owing to the outline nature of the planning submission, the façade materials are not yet defined and therefore it is not possible, at this stage, to undertake detailed, quantitative solar glare or light pollution assessments. The potential for solar glare and light pollution concerns will be considered as part of future reserved matters applications for the Proposed Development. A qualitative assessment has, however, been undertaken to determine whether there would be the potential for any adverse solar glare or light pollution effects based upon professional judgment.
- 7.2 In terms of the potential for solar glare effects, given the predominantly residential nature of the development it is likely that the building facades will not comprise of any large expanses of reflective cladding or glazing but more likely will be a brick façade with punched windows, as is typical of residential development. On this basis, and combined with the orientation and scale of the development in terms of any potential sensitive viewpoints, it is considered unlikely that the Proposed Development will result in any significant adverse solar glare effects.
- 7.3 With regard to light pollution, any light spill from residential properties is usually mitigated by the presence of curtains/blinds which can be operated outside of daylight hours to limit the extent of any light pollution. In addition, again due to the predominantly residential nature of the development, the extent of glazing and thus potential cumulative effect of light spill from multiple dwellings is considered to be less than if the buildings were in commercial use with large areas of expansive glazing.
- 7.4 Whilst there are some areas of retail and commercial uses within the Proposed Development, these are located at lower level and mainly front onto the new public open spaces which are inwardly facing and therefore present minimal impact upon existing neighbouring sensitive receptors. Nonetheless, as part of the detailed design and in line with the Design Code, a lighting scheme will be adopted to ensure that the proposed lighting within these areas does not result in any light intrusion to neighbouring receptors. In addition, any external lighting will be designed in accordance with the Institution of Lighting Professionals (ILP) Guidance Notes for the Reduction of Obtrusive Light.
- 7.5 Overall, it is not considered that there will be the potential for any adverse solar glare or light pollution effects upon neighbouring sensitive receptors as a result of the implementation of the Proposed Development.

8 Conclusions

- 8.1 We have undertaken a detailed internal daylight, sunlight and overshadowing assessment in respect of the proposed homes within the residential-led mixed-use development at the Tesco Osterley site on Syon Lane, Isleworth. The assessment considers the internal daylight and sunlight availability within the new residential accommodation and the quantum of direct sunlight within the proposed external amenity spaces. It also provides consideration in respect of any potential for solar glare and light pollution effects.
- 8.2 Point 2 have been involved from the outset of the project, working closely with the Applicant and JTP Architects to provide detailed daylight, sunlight and overshadowing advice to help inform the evolution of the masterplan for the Site. Throughout the pre-application design phase, numerous massing forms have been explored and assessed to ensure that the potential for daylight and sunlight availability within the Site is maximised, wherever possible.
- 8.3 Indicative daylight façade studies were initially undertaken to examine the potential for daylight across each of the facades of the Illustrative Masterplan. The results of that initial assessment informed the scope of the more detailed internal assessments to ensure that the assessment provided a fair representation of the likely daylight and sunlight levels within new homes across the entire site.
- 8.4 A representative selection of 651 habitable rooms have been assessed across the Illustrative Masterplan against the ADF criteria set out in the BRE guidelines and the former British Standard, BS8206 Part II.
- 8.5 The results of our technical assessment show the majority of rooms (85%) achieve the recommended ADF targets for their relevant room use within the proposed blocks. Of those 15% of rooms that do not meet the recommendations, the majority are rooms served by private amenity balconies, which naturally limit the skylight reaching the windows beneath them. Without the balconies in place, 94% of habitable rooms will meet the ADF criteria, demonstrating that the design of the Illustrative Masterplan allows for good daylight potential to reach the facades.
- 8.6 With regard to sunlight availability to the proposed dwellings, 95% of all habitable rooms tested regardless of orientation will have access to some direct sunlight. The BRE and British Standard recognise that northerly orientated rooms are less likely to meet the targets and overall level of sunlight amenity within the Illustrative Masterplan is, therefore, considered to be commensurate with an urban regeneration scheme of this scale and the southerly orientated rooms will generally have access to good levels of sunlight amenity within their principle rooms and their private amenity balconies.


- 8.7 The Illustrative Masterplan serves to provide an informed and considered design approach to help demonstrate how an eventual scheme for the Site could be achieved, however detailed design will be explored further at future Reserved Matters stages which will ensure that daylight and sunlight levels are maximised further through careful and considered layout and window design and configuration. As discussed in this report, the Parameter Plans and the Design Code work together to ensure the detailed design to be approved under later reserved matters applications will be in line with the performance of the Illustrative Masterplan in terms of daylight and sunlight.
- 8.8 The overshadowing assessments have demonstrated that the Illustrative Masterplan has been designed to maximise sunlight permeability, with courtyards carefully arranged with open aspects to the south to allow for greater sunlight penetration, and all of the open spaces will meet the BRE guideline recommendations by March 30th. Furthermore, all of the future residents will have access to well sunlit outdoor spaces throughout the year, whether that be via the public open spaces, the private residential courtyards or the accessible rooftop amenity areas.
- 8.9 it is not considered that there will be the potential for any adverse solar glare or light pollution effects upon neighbouring sensitive receptors as a result of the implementation of the Proposed Development, owing to the predominantly residential nature of the development. Furthermore, the potential for solar glare and light pollution concerns will be considered in detail as part of future reserved matters applications.
- 8.10 It is therefore considered that the design and layout of the Illustrative Masterplan, which has been carefully considered and heavily informed by daylight and sunlight advice throughout its design evolution, has been developed to maximise the daylight and sunlight potential to the proposed new dwellings and amenity spaces. There is a very good rate of compliance for an urban regeneration development of this nature, and in our opinion the quality of amenity provided to the future occupants will be commensurate within similar scale urban developments and should be considered acceptable.

Appendix 1: Illustrative Masterplan Drawings

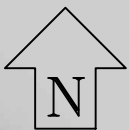


Sources: Point2 Site Photography Point Cloud Survey JTP Studios Illustrative Scheme Received 25/06/20 01754_JTP_MP_Updated Massing_200625.dwg Parameter Scheme Received 26/06/20 01754_JTP_MP_EIA Model_revA.dwg		Key: Existing Buildings Proposed Scheme		Project: Tesco, Osterly London			Title: Site Plan Proposed Scheme 25/06/20 Illustrative Scheme	
Scheme Confirmed:		Date:		Drawn By: JF/BZW/EJ	Scale: 1:1500 @ A3	Date: JUL 2020	Dwg No: P2209/43	Rel: 22



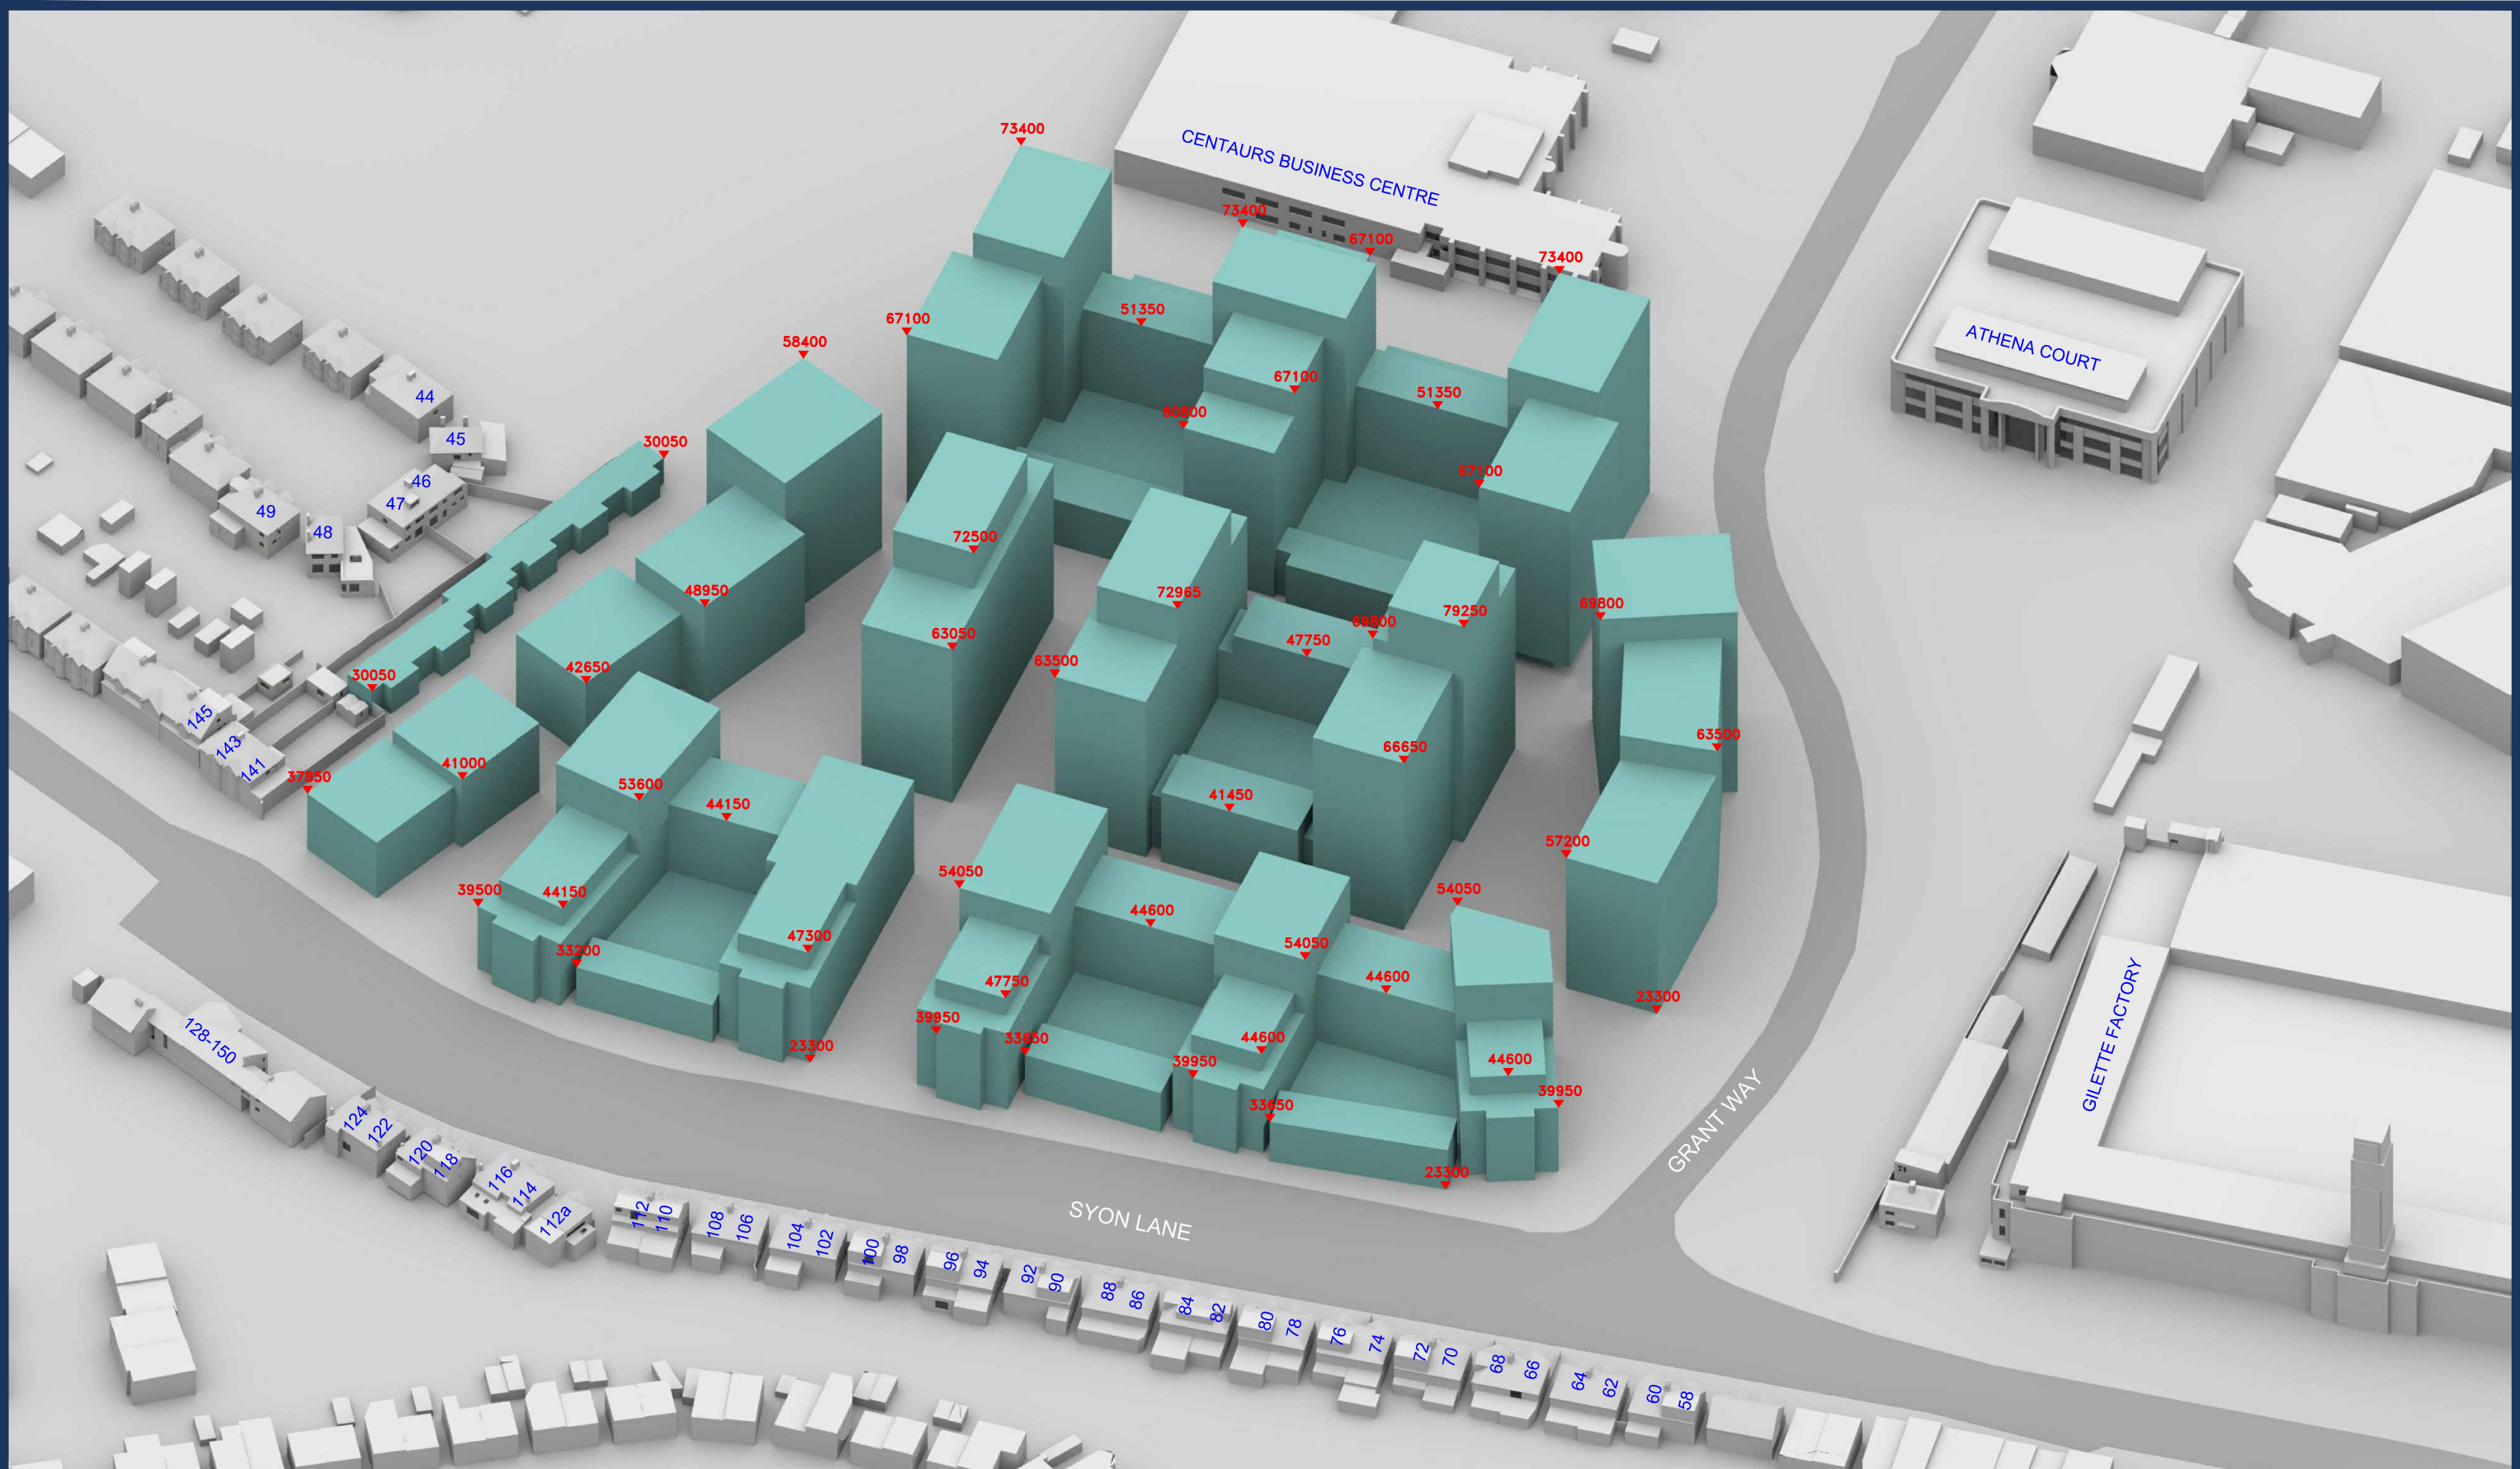


Sources: Point2 Site Photography Point Cloud Survey JTP Studios Illustrative Scheme Received 25/06/20 01754_JTP_MP_Updated Massing_200625.dwg Parameter Scheme Received 26/06/20 01754_JTP_MP_EIA Model_revA.dwg	Key: Existing Buildings Proposed Scheme All Heights in mm AOD		Project: Tesco, Osterly London			Title: 3D View Proposed Scheme 25/06/20 Illustrative Scheme	
	Scheme Confirmed:		Date:	Drawn By: JF/BZW/EJ	Scale: NTS	Date: JUL 2020	Dwg No: P2209/44



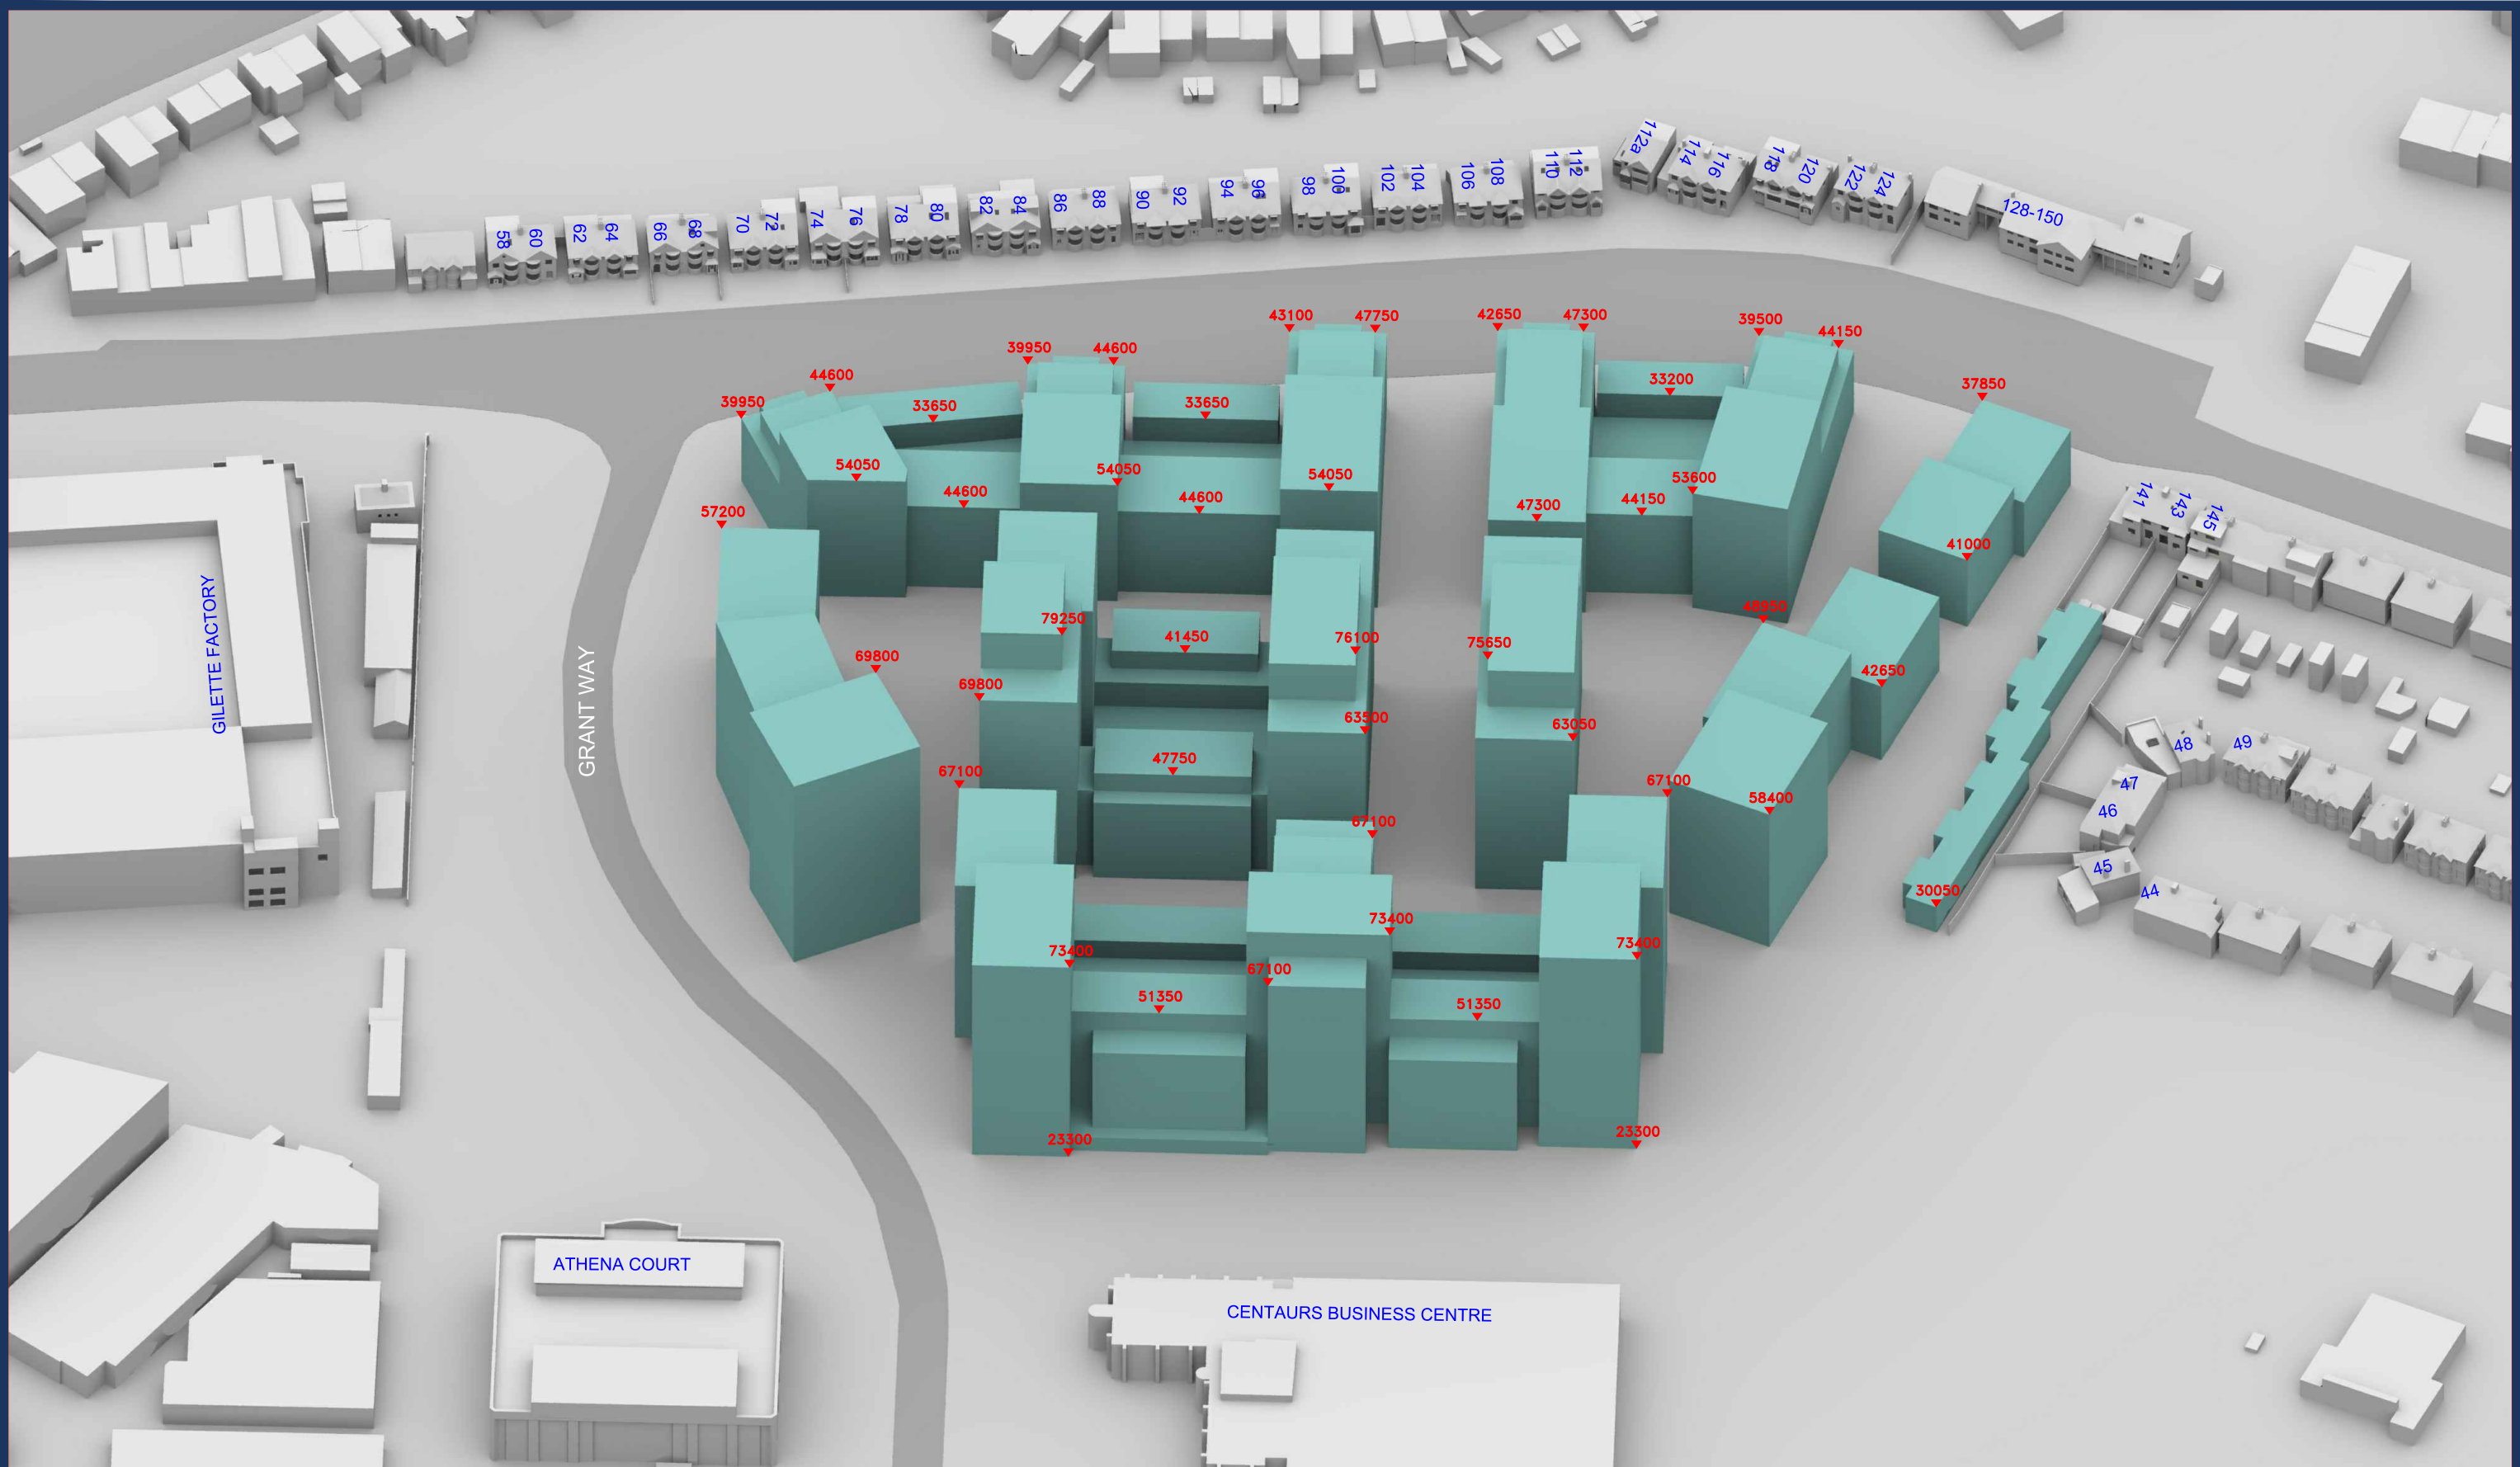



Sources: Point2 Site Photography Point Cloud Survey JTP Studios Illustrative Scheme Received 25/06/20 01754_JTP_MP_Updated Massing_200625.dwg Parameter Scheme Received 26/06/20 01754_JTP_MP_EIA Model_revA.dwg		Key: Existing Buildings Proposed Scheme All Heights in mm AOD		Project: Tesco, Osterly London			Title: 3D View Proposed Scheme 25/06/20 Illustrative Scheme	
Scheme Confirmed:		Date:		Drawn By: JF/BZW/EJ	Scale: NTS	Date: JUL 2020	Dwg No: P2209/45	Rel: 22



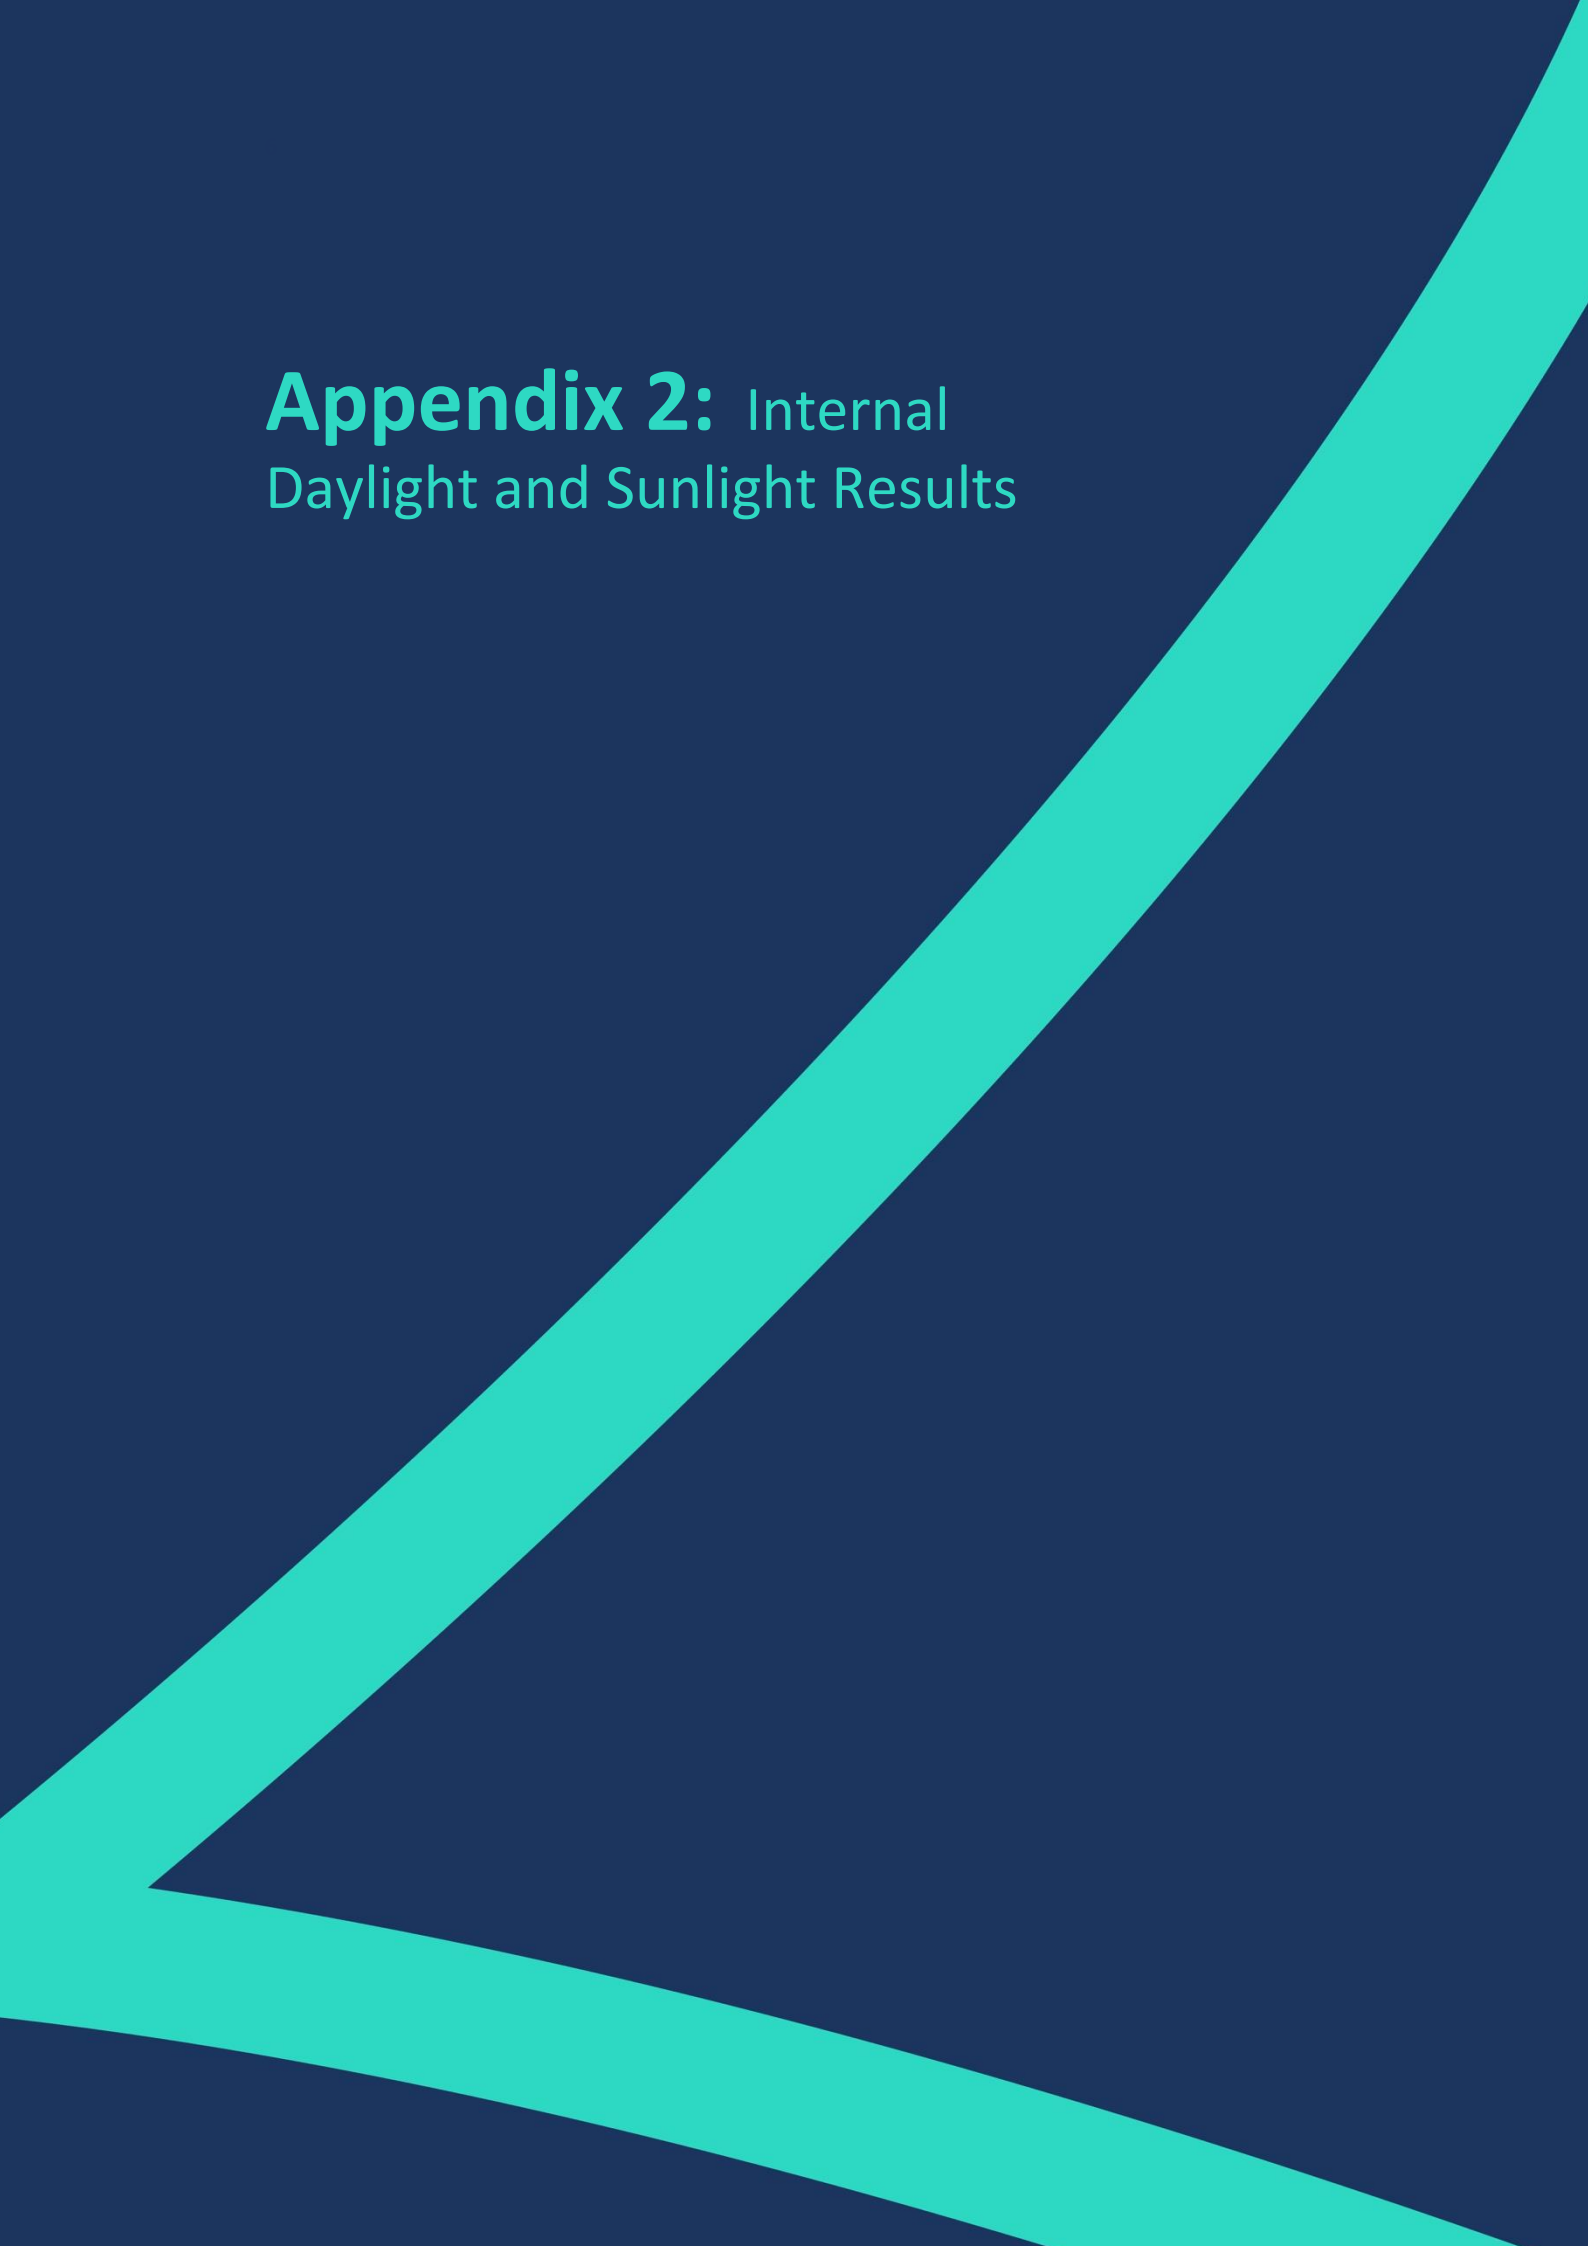


Appendix 2: Internal Daylight and Sunlight Results

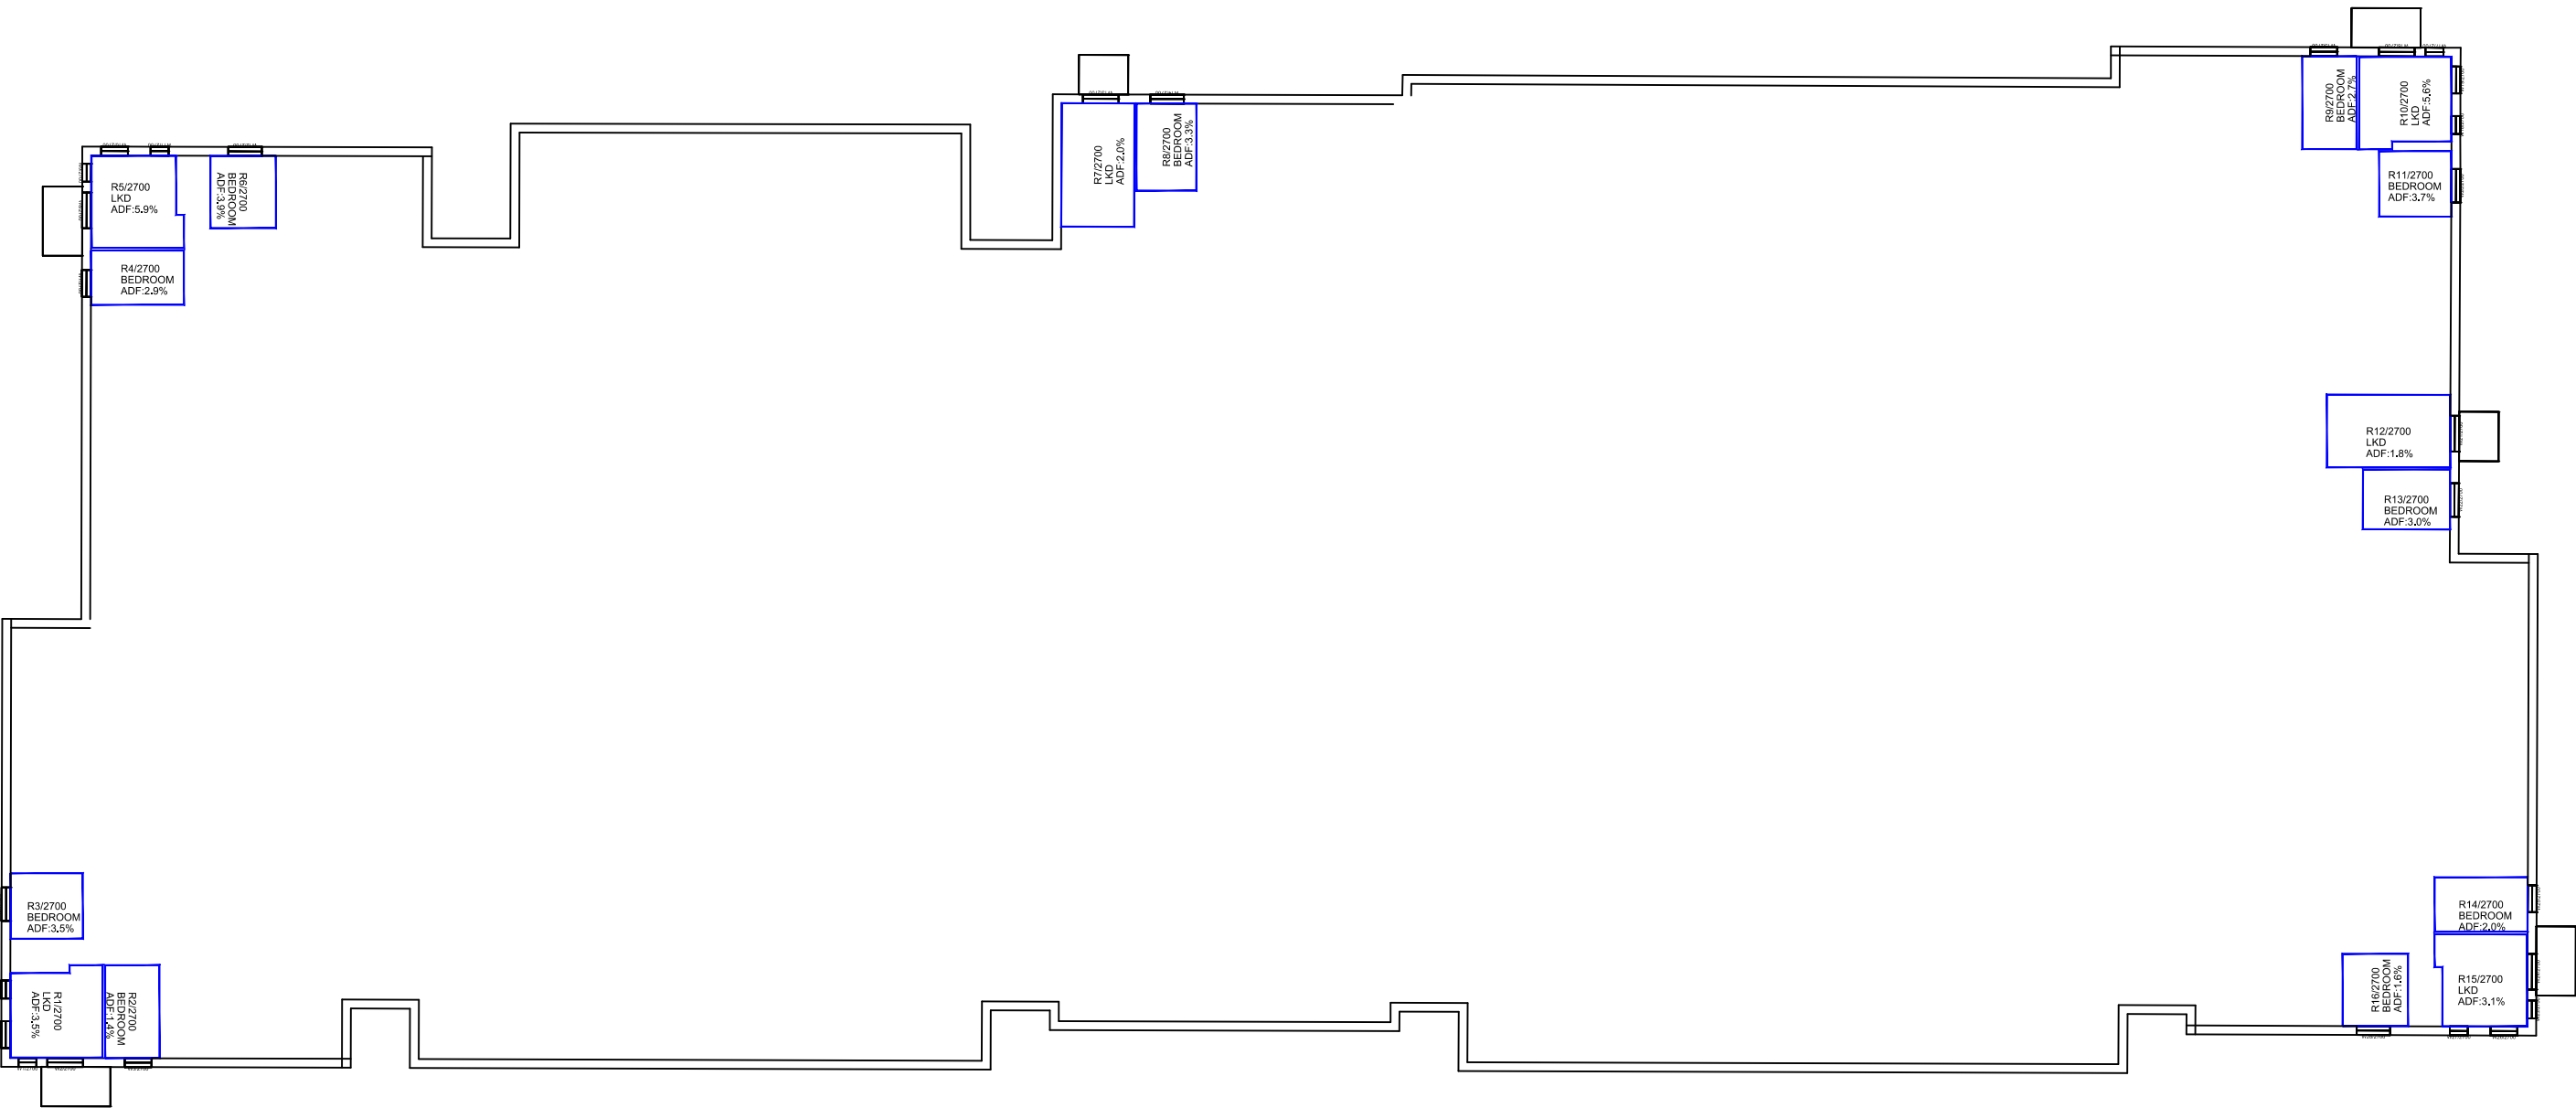

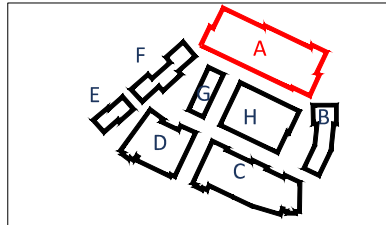
Sources: Point2 Site Photography Point Cloud Survey JTP Studios Illustrative Scheme Received 01/06/20 File Name: 01754_JTP_Massing_200601.dwg Parameter Scheme Received 29/05/20 File Name: 01754_JTP_MP_ EIA Model.dwg Illustrative Test Scheme Received 23/06/20 01754_JTP_MP_Updated Massing_200623.dwg Massing received 25/06/20 01754_JTP_MP_Updated Massing_200625.dwg	Key: 	Project: Tesco, Osterly London			Title: ADF Results and Room Layouts Proposed 25/06/20 Illustrative Parcel A	
	Scheme Confirmed:	Date:	Drawn By: JF/BZW/EJ/CJ	Scale: 1:350 @ A3	Date: JUL 2020	Dwg No: P2209/INT/01



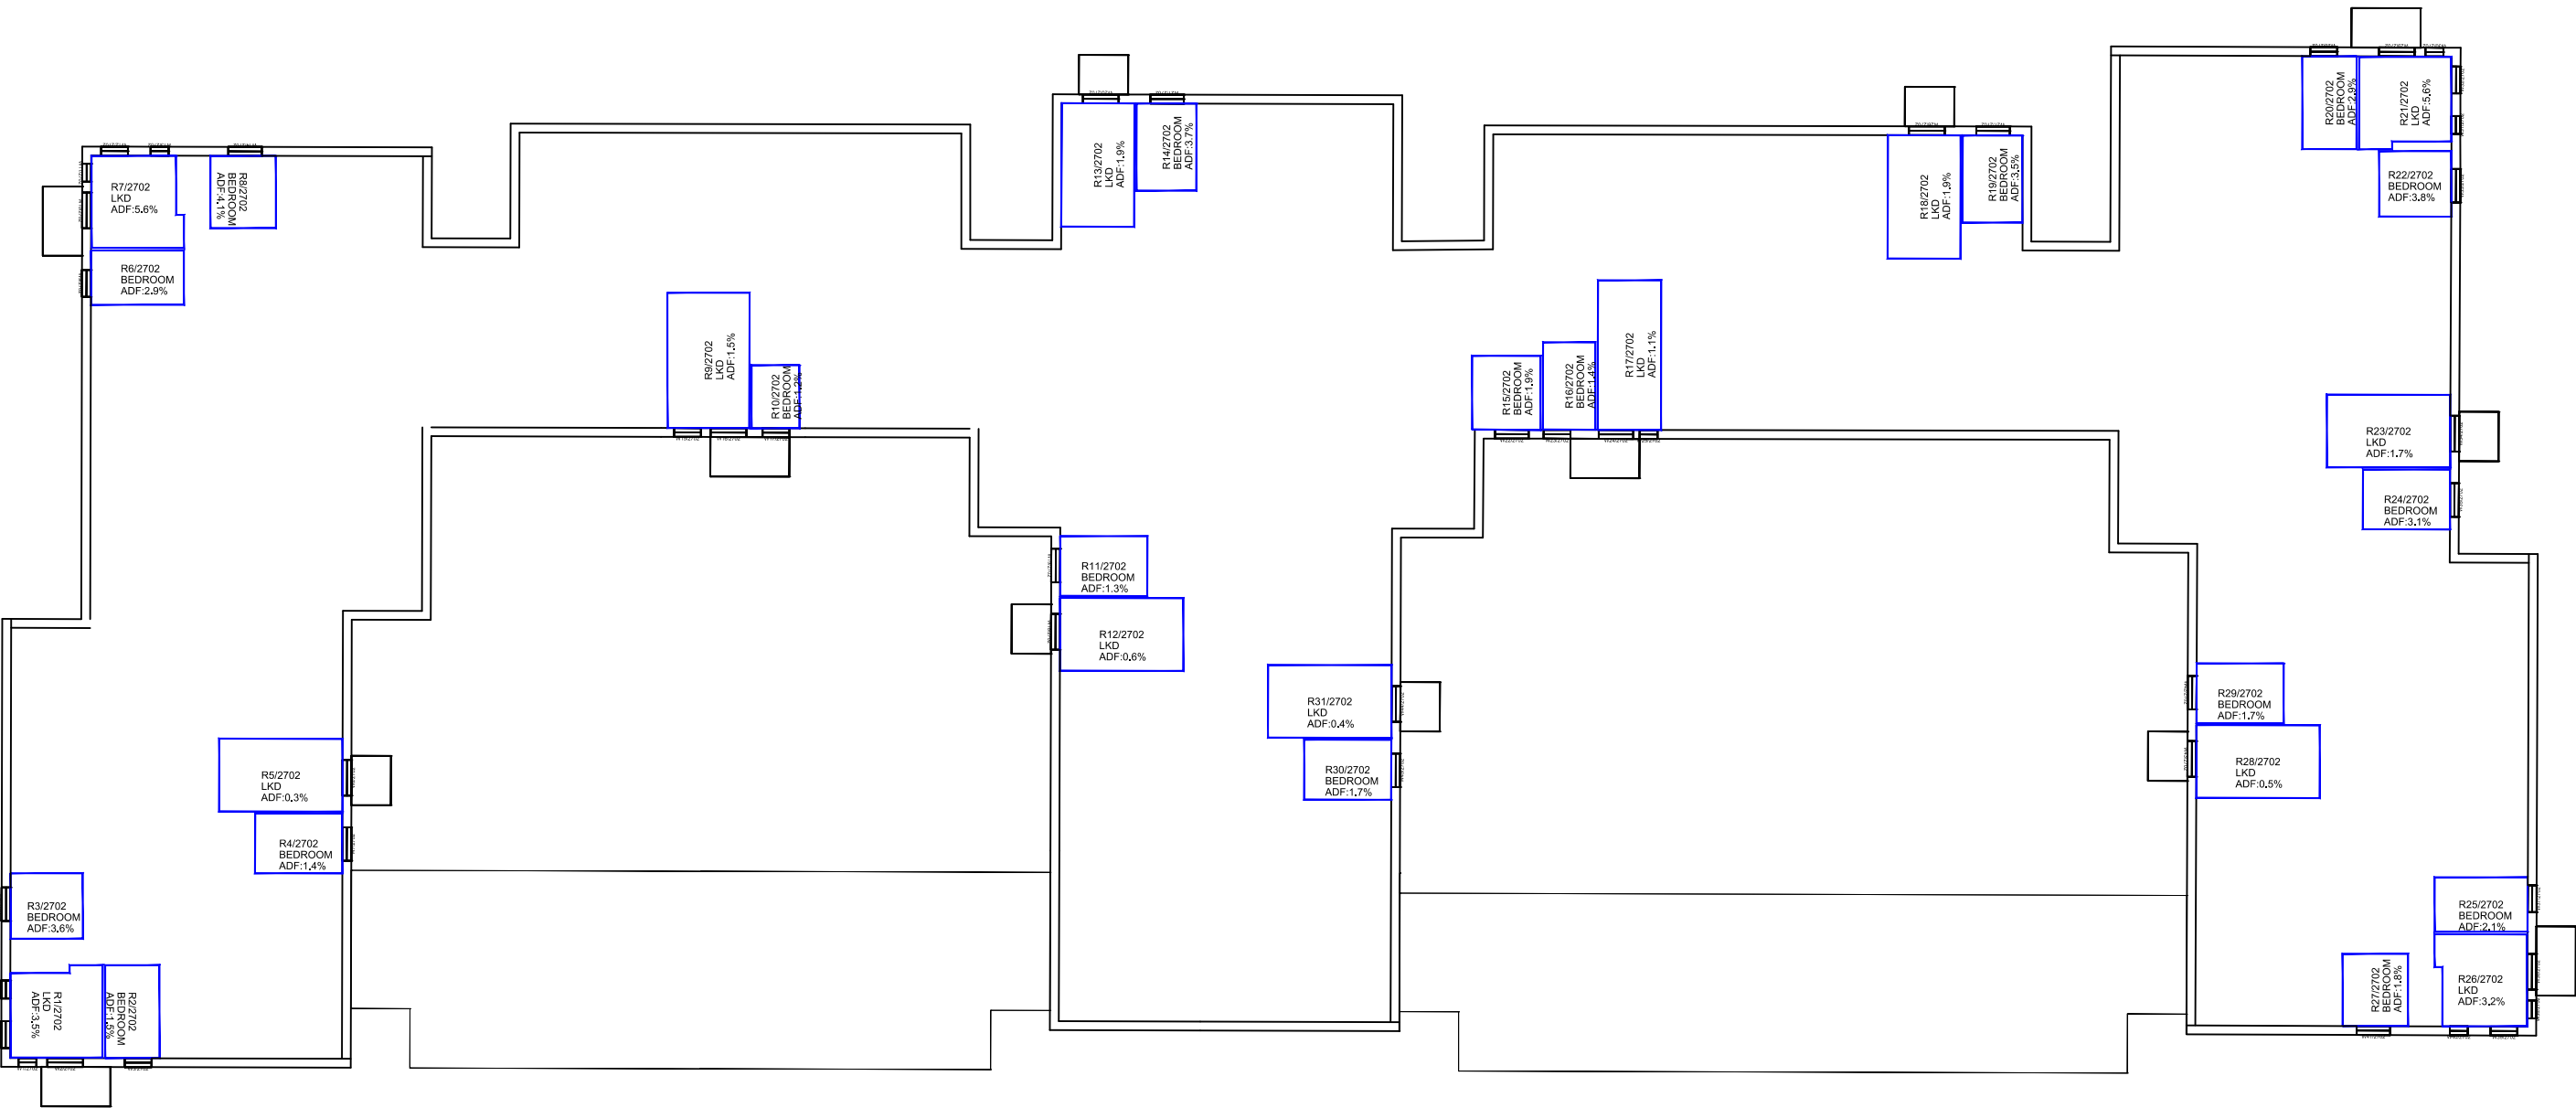


Sources: Point2 Site Photography Point Cloud Survey JTP Studios Illustrative Scheme Received 01/06/20 File Name: 01754_JTP_Massing_200601.dwg Parameter Scheme Received 29/05/20 File Name: 01754_JTP_MP_EIA Model.dwg Illustrative Test Scheme Received 23/06/20 01754_JTP_MP_Updated Massing_200623.dwg Massing received 25/06/20 01754_JTP_MP_Updated Massing_200625.dwg
--



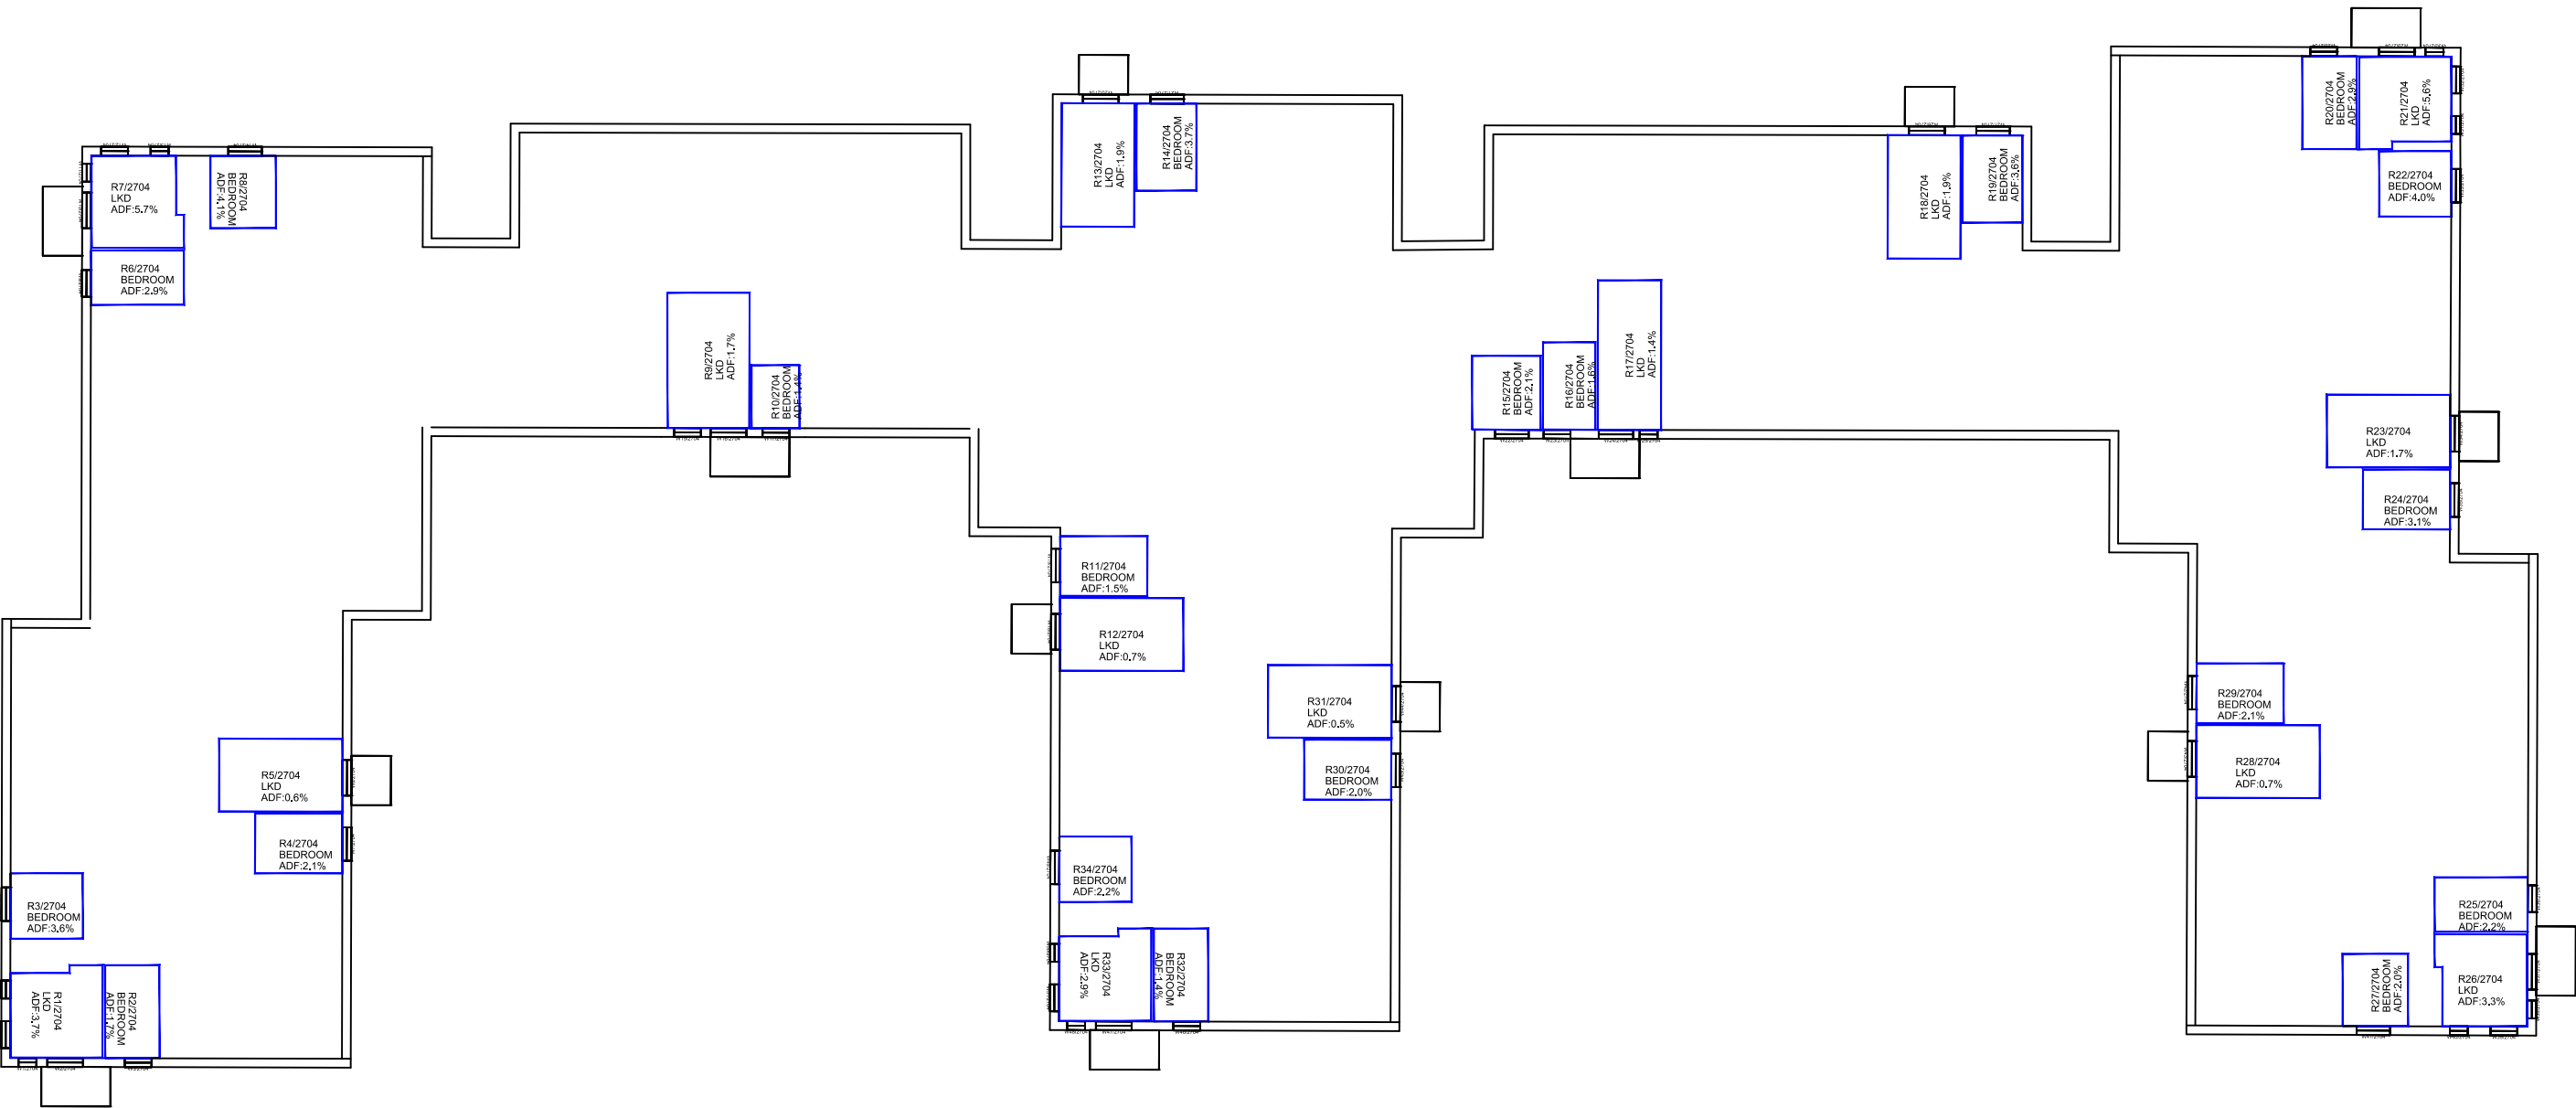


Sources: Point2 Site Photography Point Cloud Survey JTP Studios Illustrative Scheme Received 01/06/20 File Name: 01754_JTP_Massing_200601.dwg Parameter Scheme Received 29/05/20 File Name: 01754_JTP_MP_EIA Model.dwg Illustrative Test Scheme Received 23/06/20 01754_JTP_MP_Updated Massing_200623.dwg Massing received 25/06/20 01754_JTP_MP_Updated Massing_200625.dwg
--



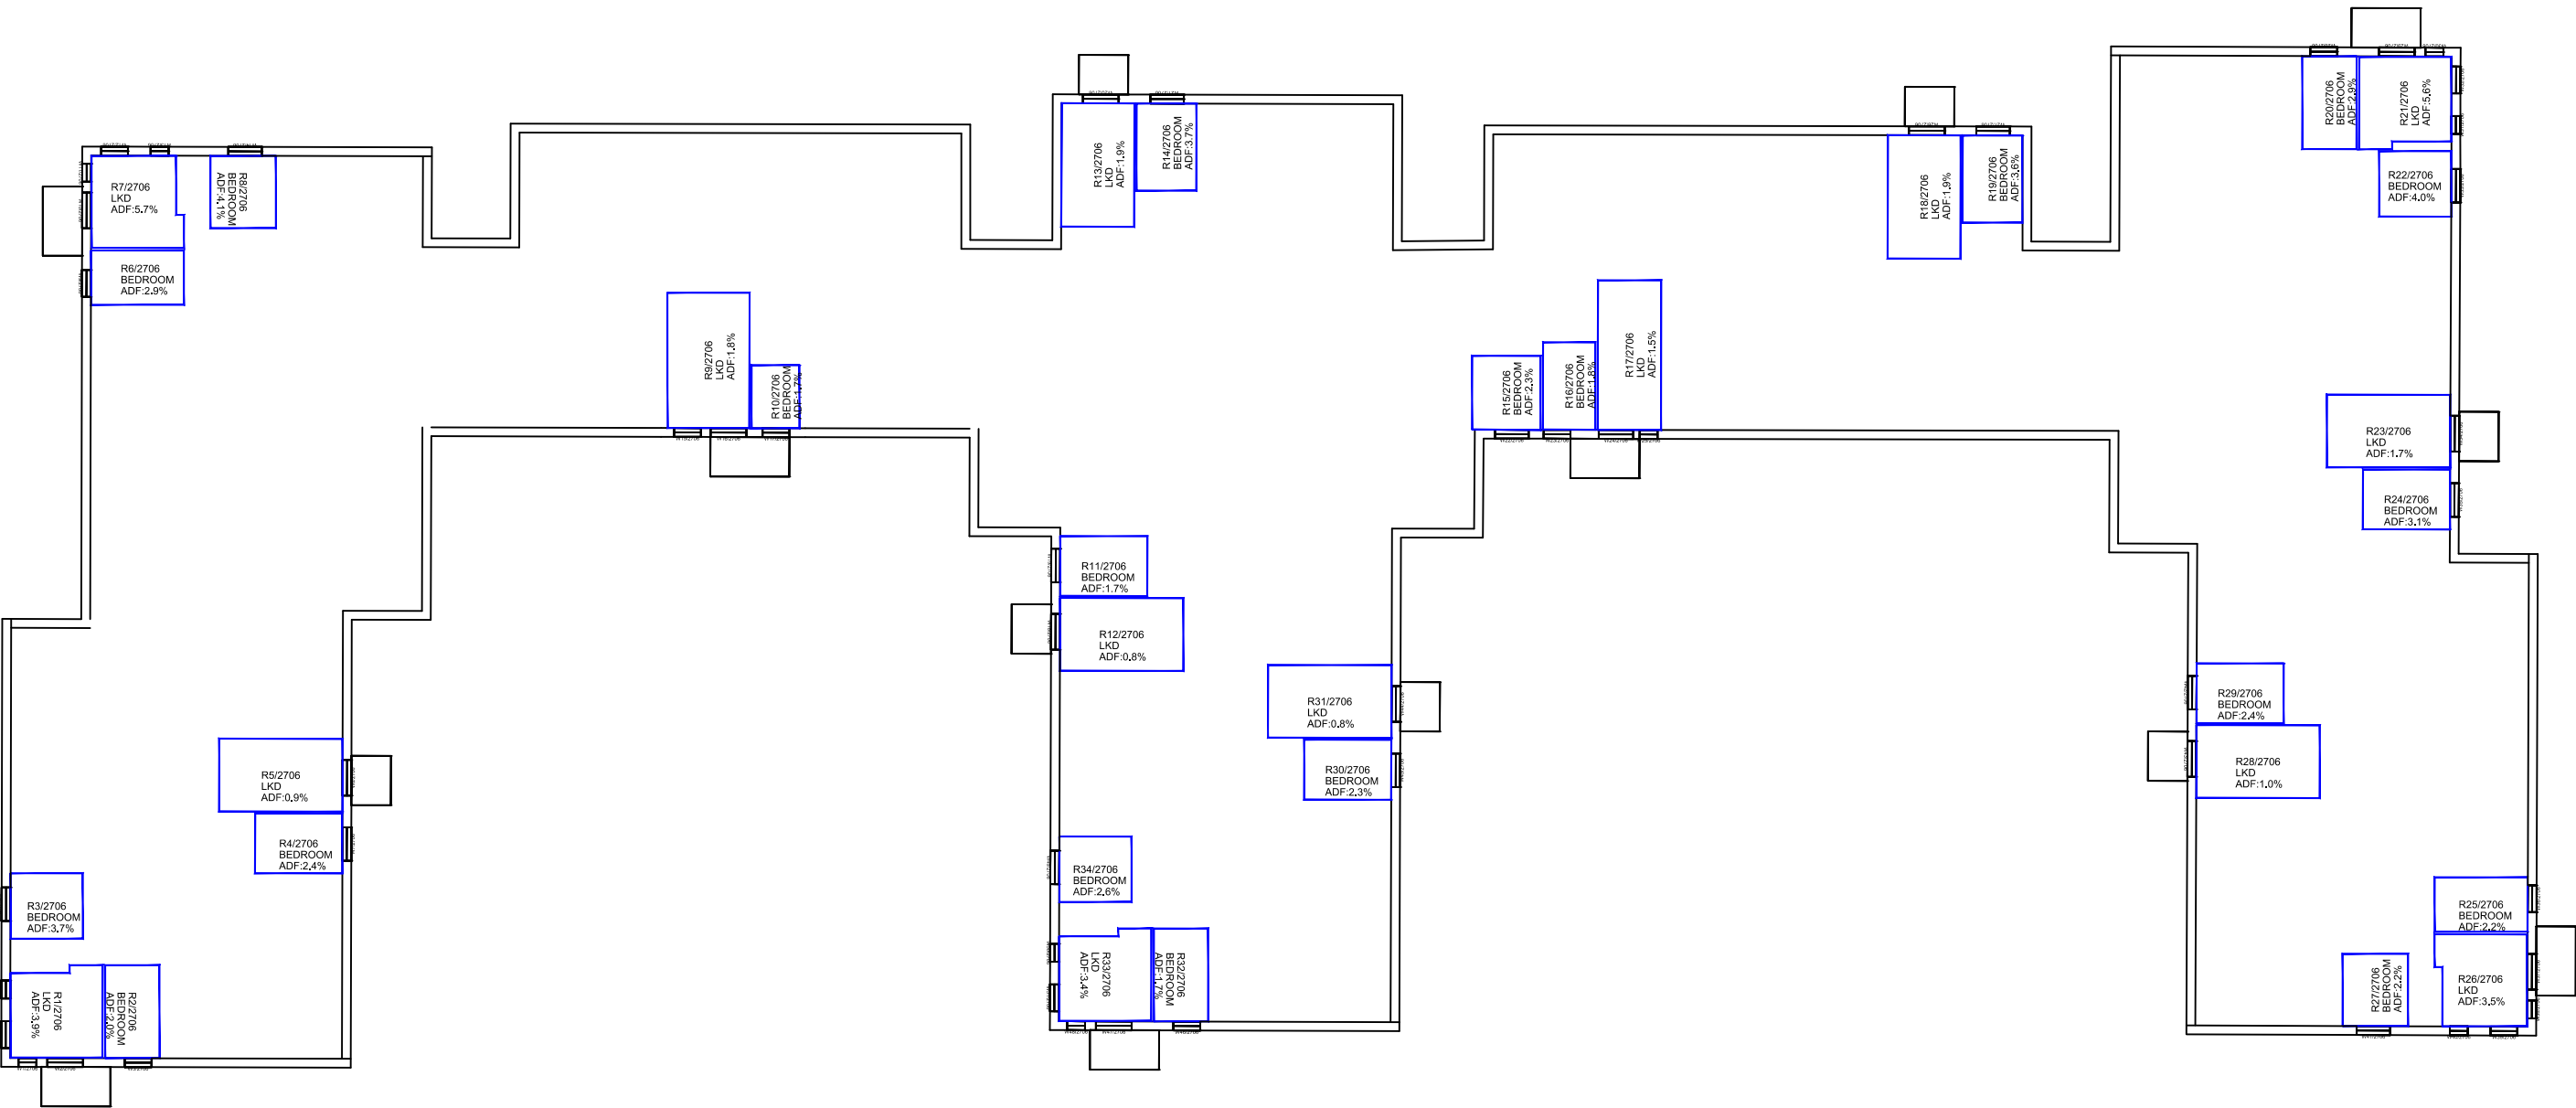




Sources: Point2 Site Photography Point Cloud Survey JTP Studios Illustrative Scheme Received 01/06/20 File Name: 01754_JTP_Massing_200601.dwg Parameter Scheme Received 29/05/20 File Name: 01754_JTP_MP_EIA Model.dwg Illustrative Test Scheme Received 23/06/20 01754_JTP_MP_Updated Massing_200623.dwg Massing received 25/06/20 01754_JTP_MP_Updated Massing_200625.dwg		Key: 		Project: Tesco, Osterly London		Title: ADF Results and Room Layouts Proposed 25/06/20 Illustrative Parcel A	
Scheme Confirmed:		Date:		Drawn By: JF/BZW/EJ/CJ	Scale: 1:350 @ A3	Date: JUL 2020	Dwg No: P2209/INT/04
						Rel: 21	



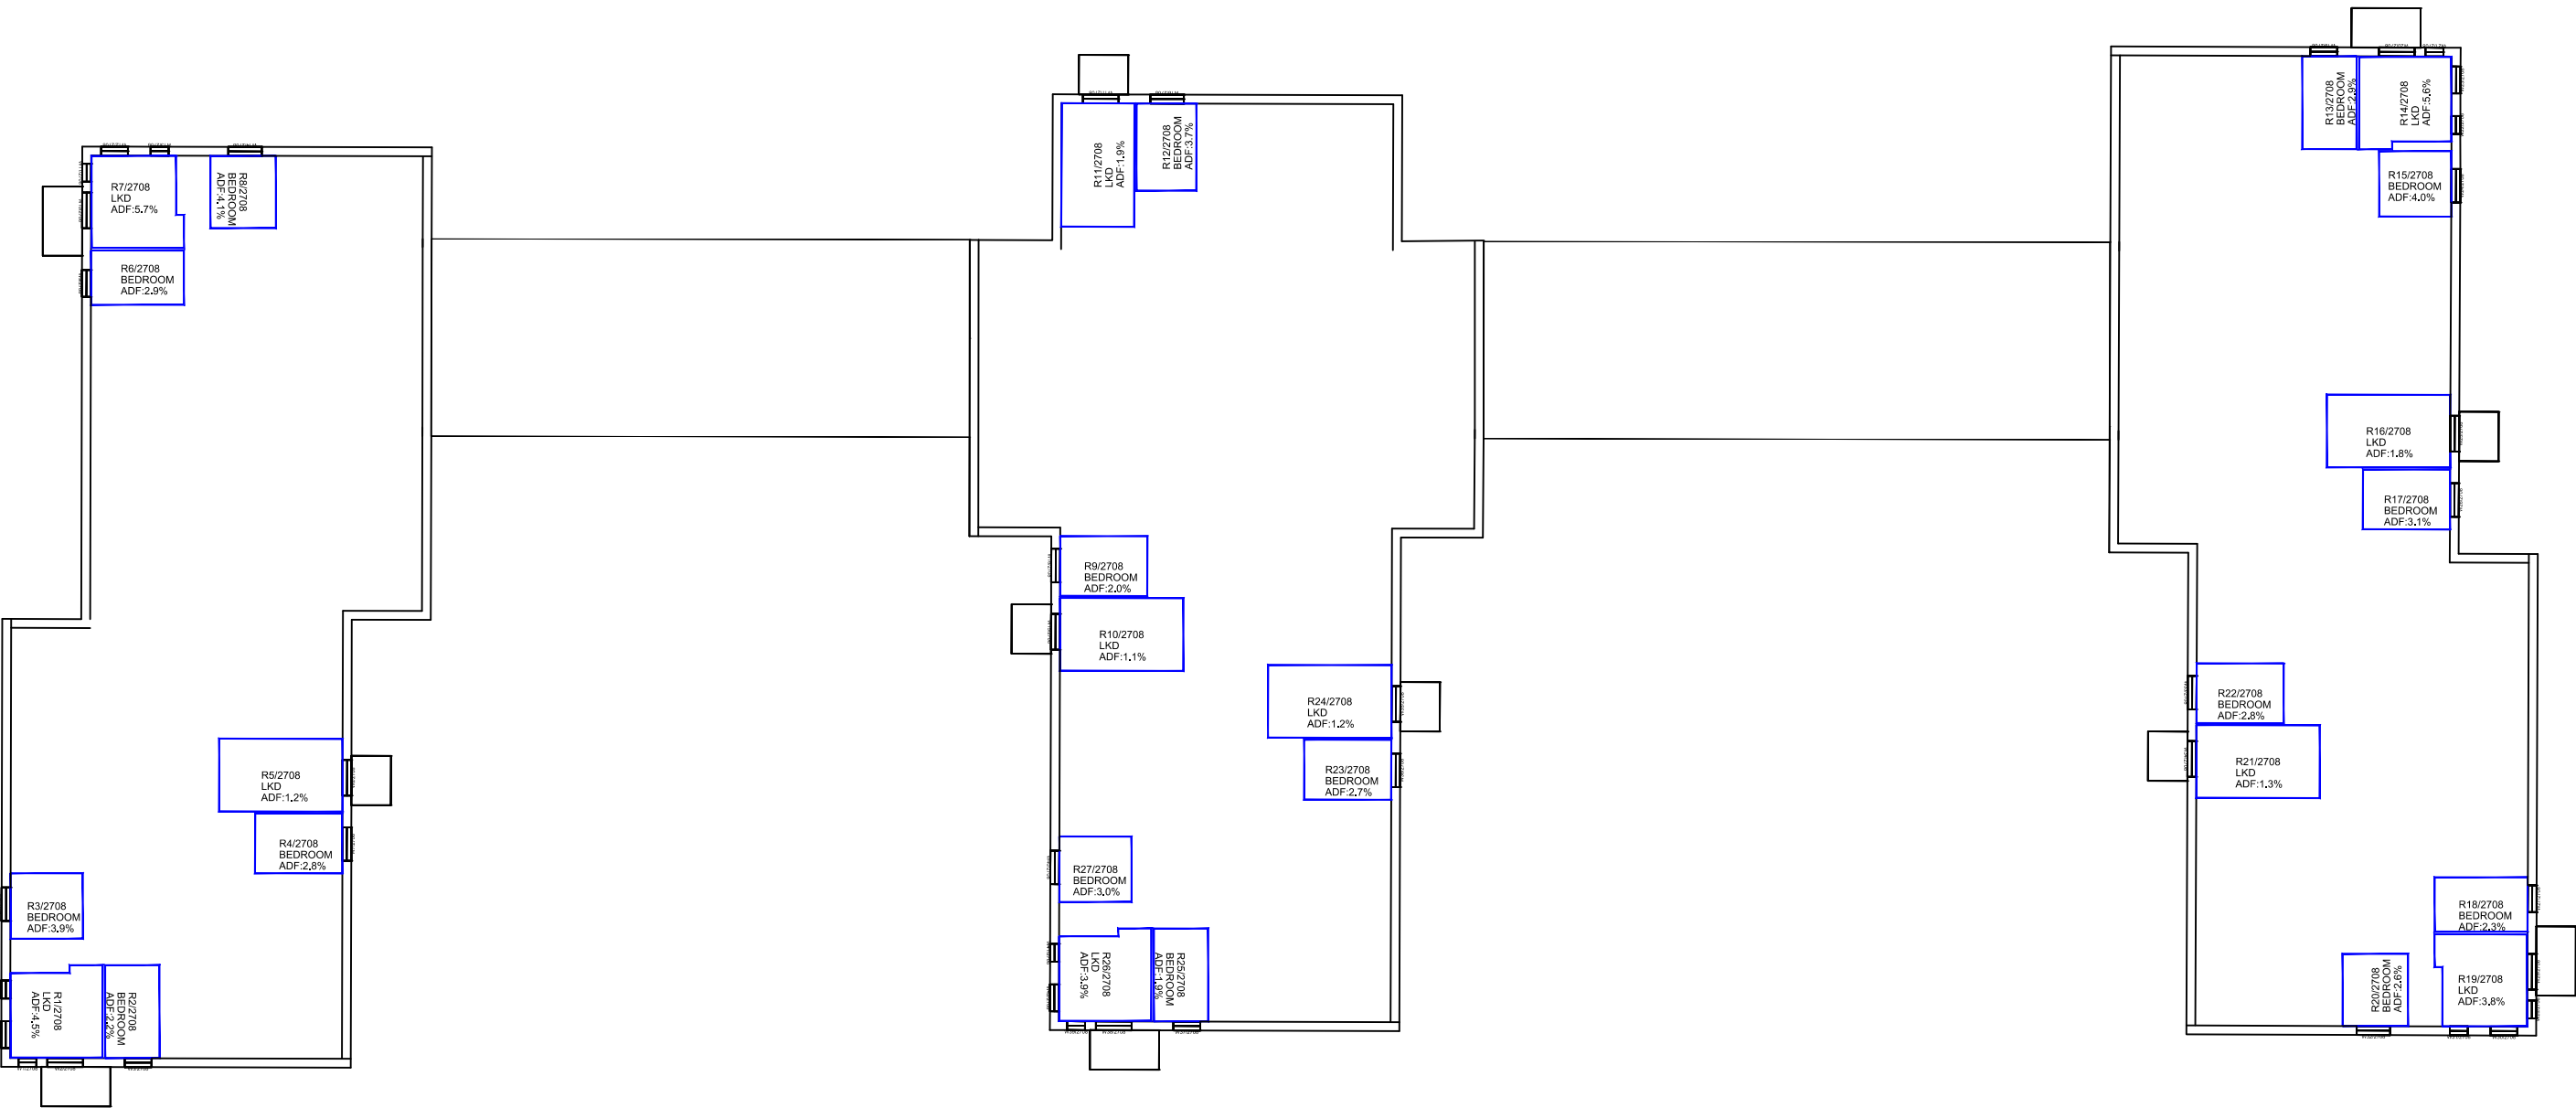




Sources: Point2 Site Photography Point Cloud Survey JTP Studios Illustrative Scheme Received 01/06/20 File Name: 01754_JTP_Massing_200601.dwg Parameter Scheme Received 29/05/20 File Name: 01754_JTP_MP_EIA Model.dwg Illustrative Test Scheme Received 23/06/20 01754_JTP_MP_Updated Massing_200623.dwg Massing received 25/06/20 01754_JTP_MP_Updated Massing_200625.dwg
--



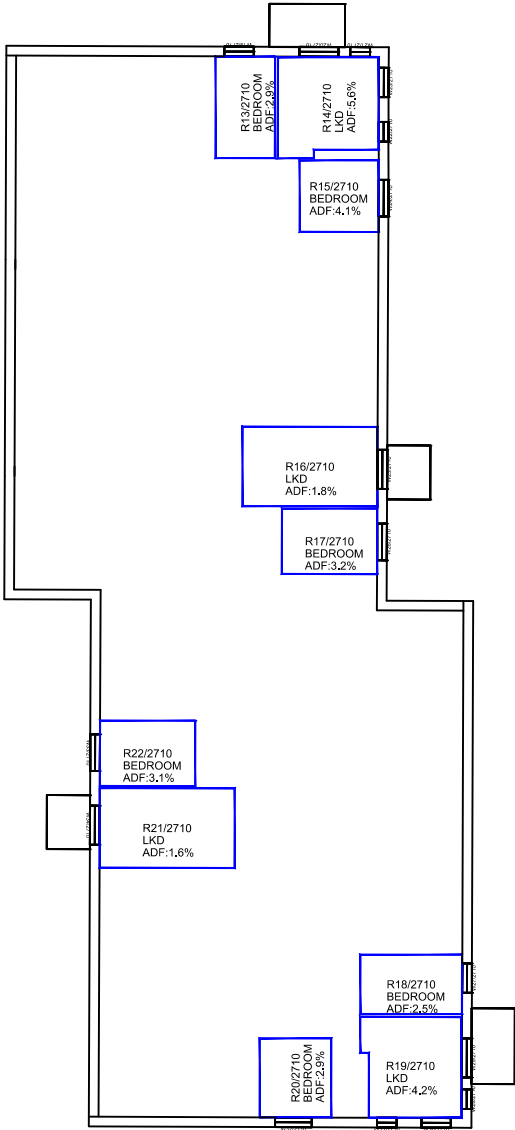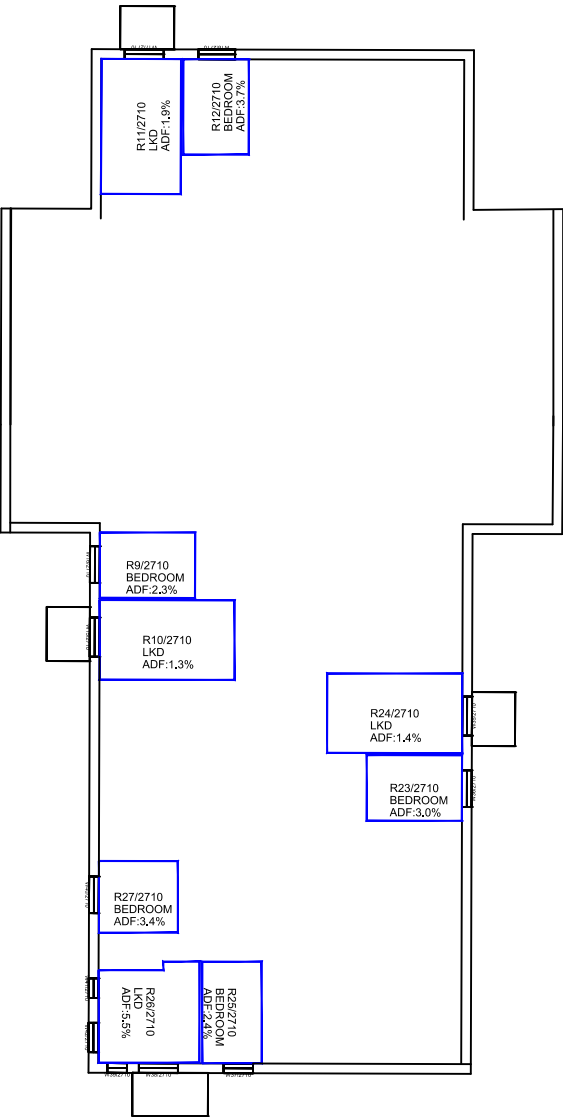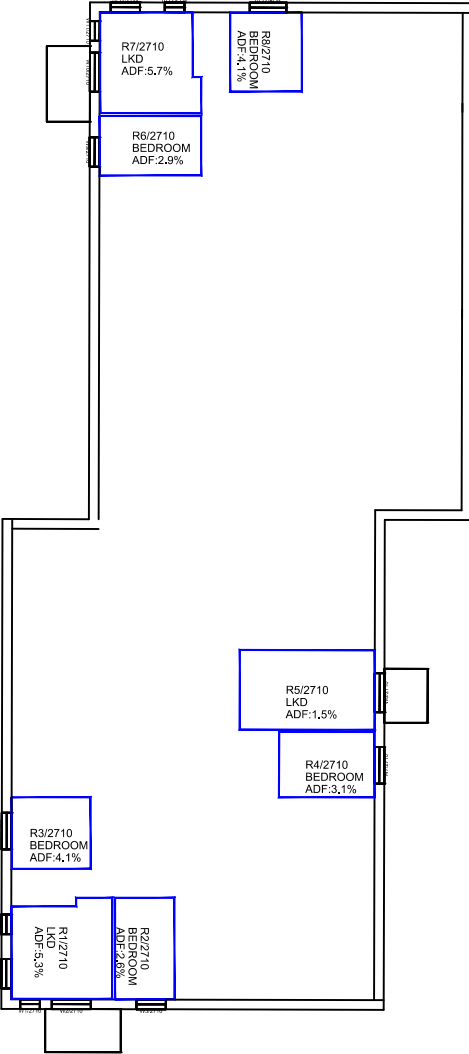




Sources: Point2 Site Photography Point Cloud Survey JTP Studios Illustrative Scheme Received 01/06/20 File Name: 01754_JTP_Massing_200601.dwg Parameter Scheme Received 29/05/20 File Name: 01754_JTP_MP_EIA Model.dwg Illustrative Test Scheme Received 23/06/20 01754_JTP_MP_Updated Massing_200623.dwg Massing received 25/06/20 01754_JTP_MP_Updated Massing_200625.dwg	Key: 	Project: Tesco, Osterly London			Title: ADF Results and Room Layouts Proposed 25/06/20 Illustrative Parcel A	
	Scheme Confirmed:	Date:	Drawn By: JF/BZW/EJ/CJ	Scale: 1:350 @ A3	Date: JUL 2020	Dwg No: P2209/INT/06



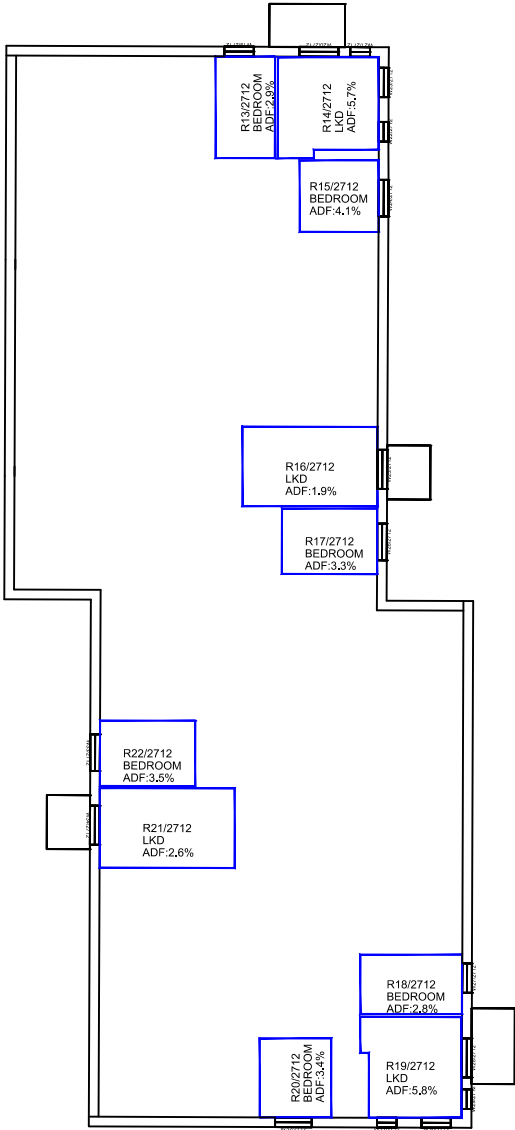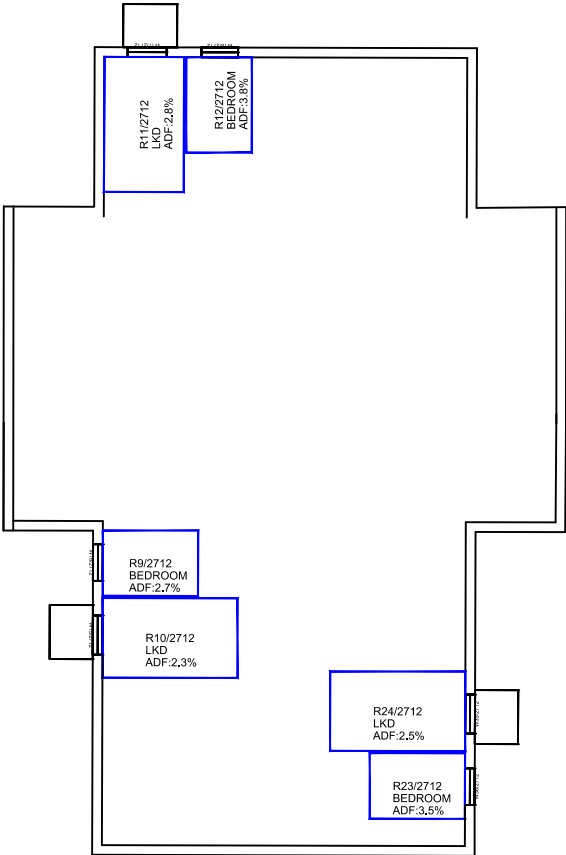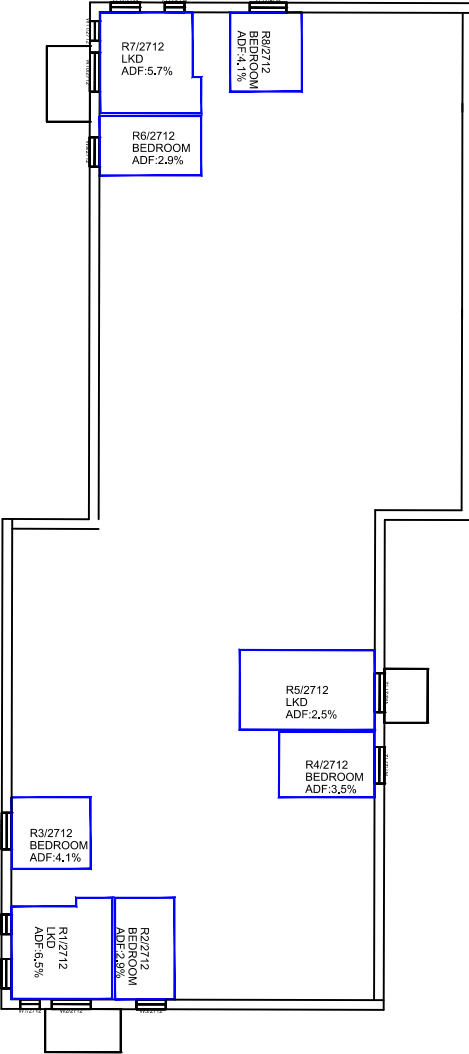


Sources: Point2 Site Photography Point Cloud Survey JTP Studios Illustrative Scheme Received 01/06/20 File Name: 01754_JTP_Massing_200601.dwg Parameter Scheme Received 29/05/20 File Name: 01754_JTP_MP_EIA Model.dwg Illustrative Test Scheme Received 23/06/20 01754_JTP_MP_Updated Massing_200623.dwg Massing received 25/06/20 01754_JTP_MP_Updated Massing_200625.dwg	Key: 		Project: Tesco, Osterly London		Title: ADF Results and Room Layouts Proposed 25/06/20 Illustrative Parcel A	
	Scheme Confirmed:	Date:	Drawn By: JF/BZW/EJ/CJ	Scale: 1:350 @ A3	Date: JUL 2020	Dwg No: P2209/INT/07



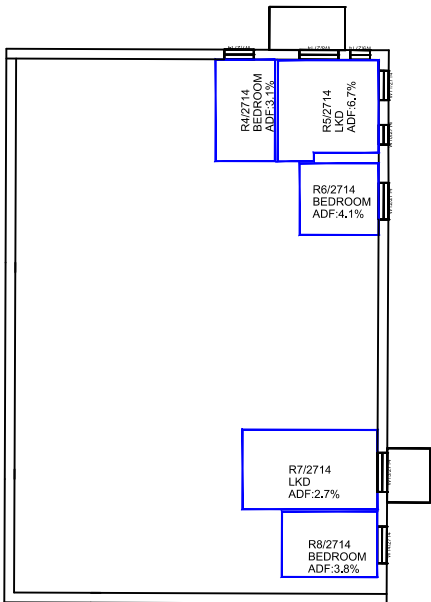 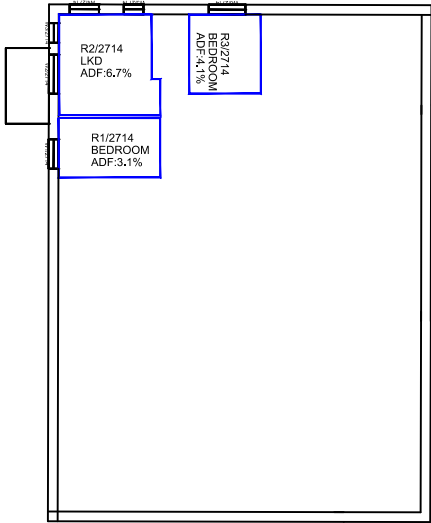


Sources: Point2 Site Photography Point Cloud Survey JTP Studios Illustrative Scheme Received 01/06/20 File Name: 01754_JTP_Massing_200601.dwg Parameter Scheme Received 29/05/20 File Name: 01754_JTP_MP_ EIA Model.dwg Illustrative Test Scheme Received 23/06/20 01754_JTP_MP_Updated Massing_200623.dwg Massing received 25/06/20 01754_JTP_MP_Updated Massing_200625.dwg	Key: 	Project: Tesco, Osterly London			Title: ADF Results and Room Layouts Proposed 25/06/20 Illustrative Parcel A	
	Scheme Confirmed:	Date:	Drawn By: JF/BZW/EJ/CJ	Scale: 1:350 @ A3	Date: JUL 2020	Dwg No: P2209/INT/08




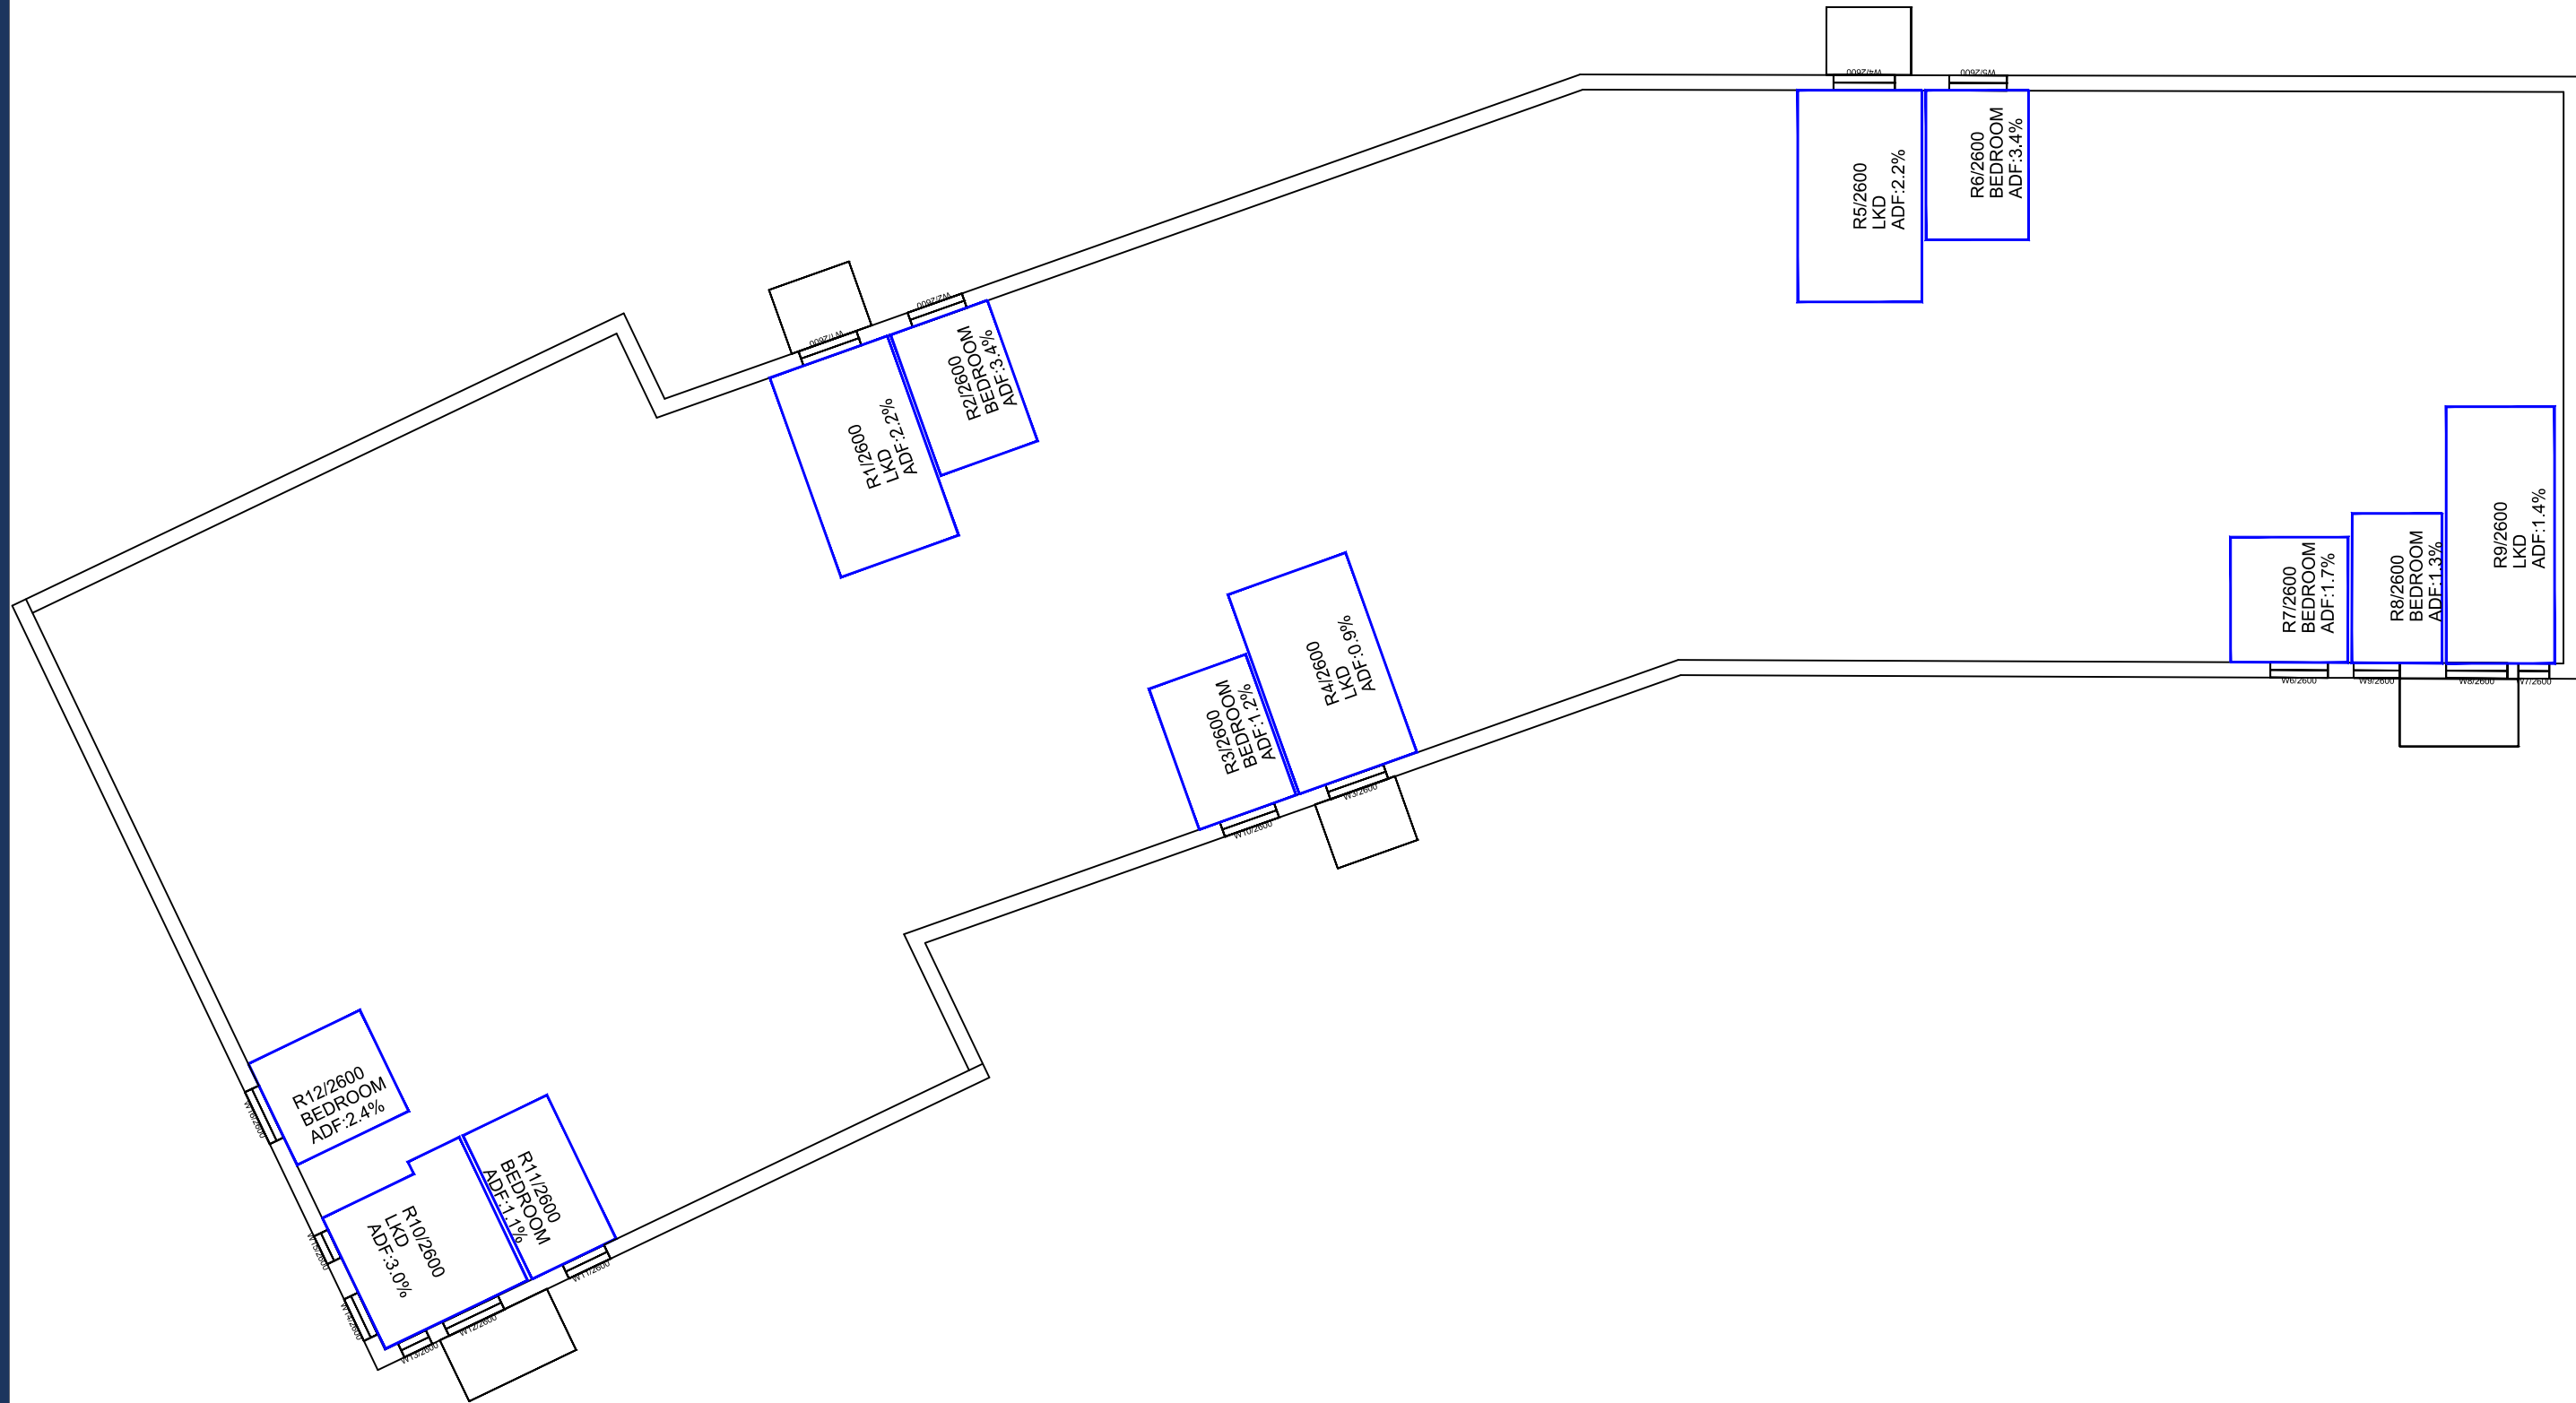


Sources: Point2 Site Photography Point Cloud Survey JTP Studios Illustrative Scheme Received 01/06/20 File Name: 01754_JTP_Massing_200601.dwg Parameter Scheme Received 29/05/20 File Name: 01754_JTP_MP_ EIA Model.dwg Illustrative Test Scheme Received 23/06/20 01754_JTP_MP_Updated Massing_200623.dwg Massing received 25/06/20 01754_JTP_MP_Updated Massing_200625.dwg		Key: 		Project: Tesco, Osterly London		Title: ADF Results and Room Layouts Proposed 25/06/20 Illustrative Parcel B		
Scheme Confirmed:		Date:		Drawn By: JF/BZW/EJ/CJ	Scale: 1:200 @ A3	Date: JUL 2020	Dwg No: P2209/INT/09	Rel: 21



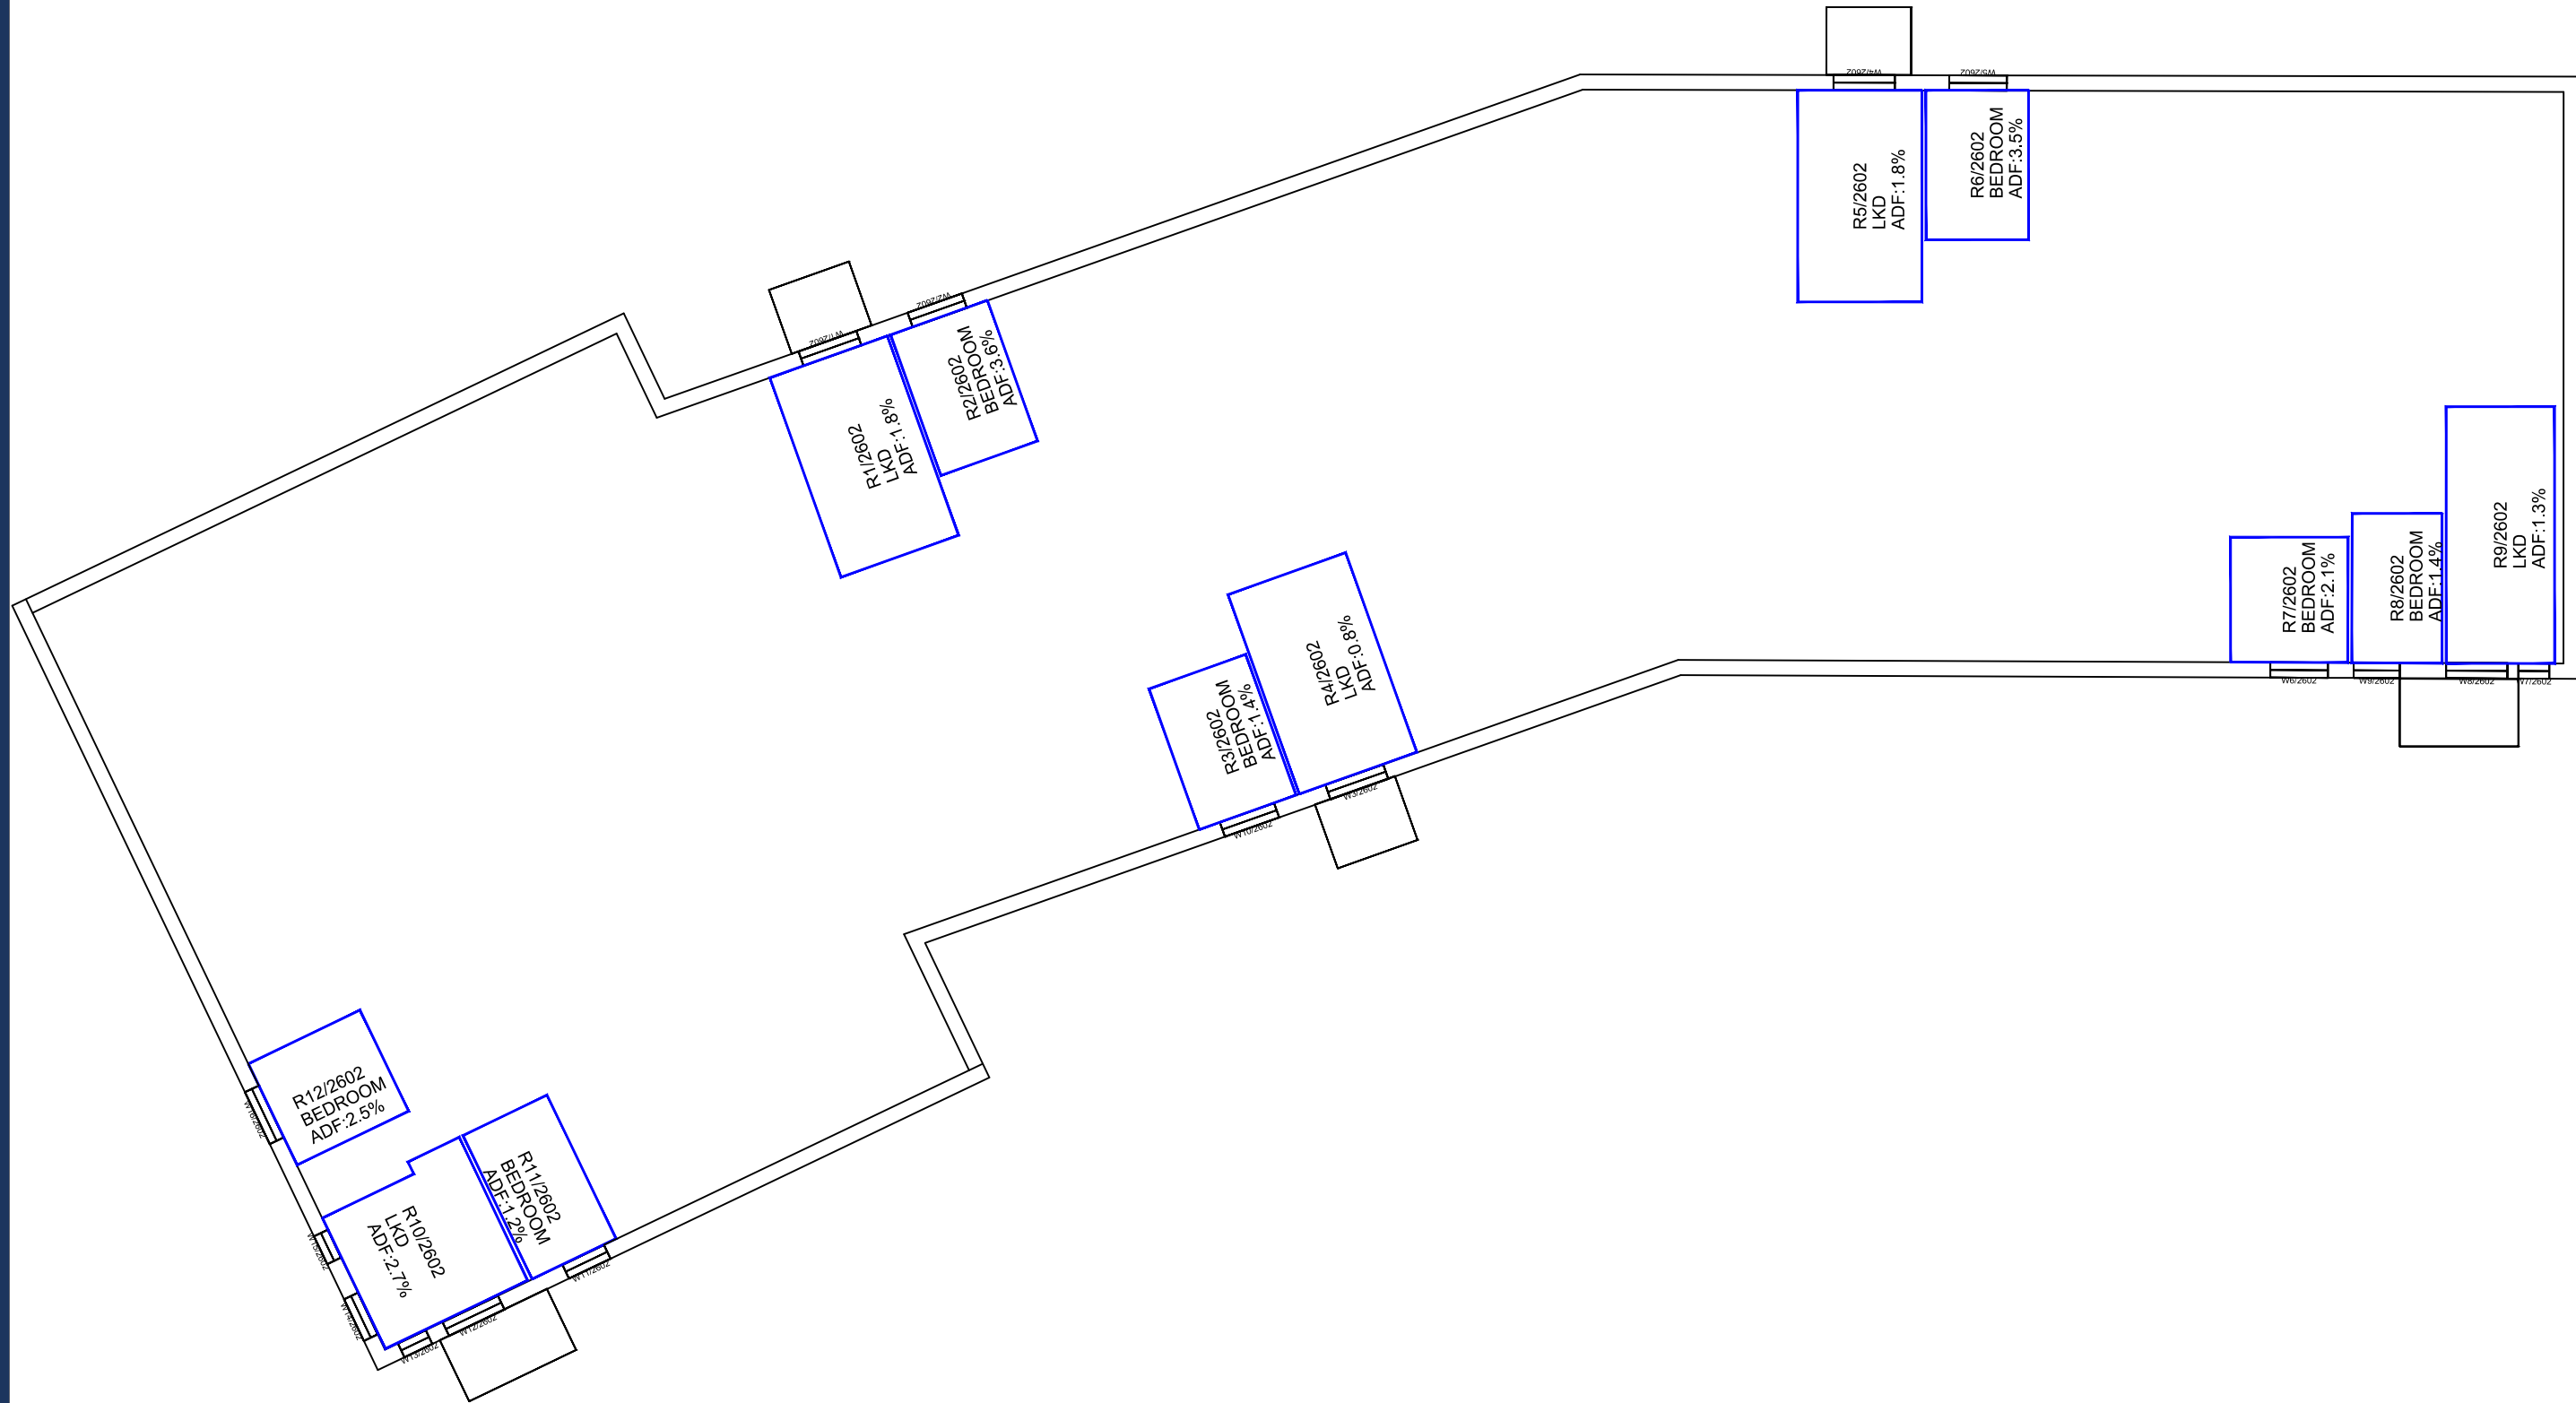

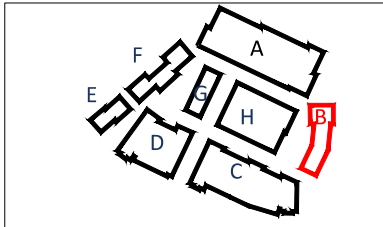
Sources: Point2 Site Photography Point Cloud Survey JTP Studios Illustrative Scheme Received 01/06/20 File Name: 01754_JTP_Massing_200601.dwg Parameter Scheme Received 29/05/20 File Name: 01754_JTP_MP_ EIA Model.dwg Illustrative Test Scheme Received 23/06/20 01754_JTP_MP_Updated Massing_200623.dwg Massing received 25/06/20 01754_JTP_MP_Updated Massing_200625.dwg		Key: 		Project: Tesco, Osterly London		Title: ADF Results and Room Layouts Proposed 25/06/20 Illustrative Parcel B		
Scheme Confirmed:		Date:		Drawn By: JF/BZW/EJ/CJ	Scale: 1:200 @ A3	Date: JUL 2020	Dwg No: P2209/INT/10	Rel: 21




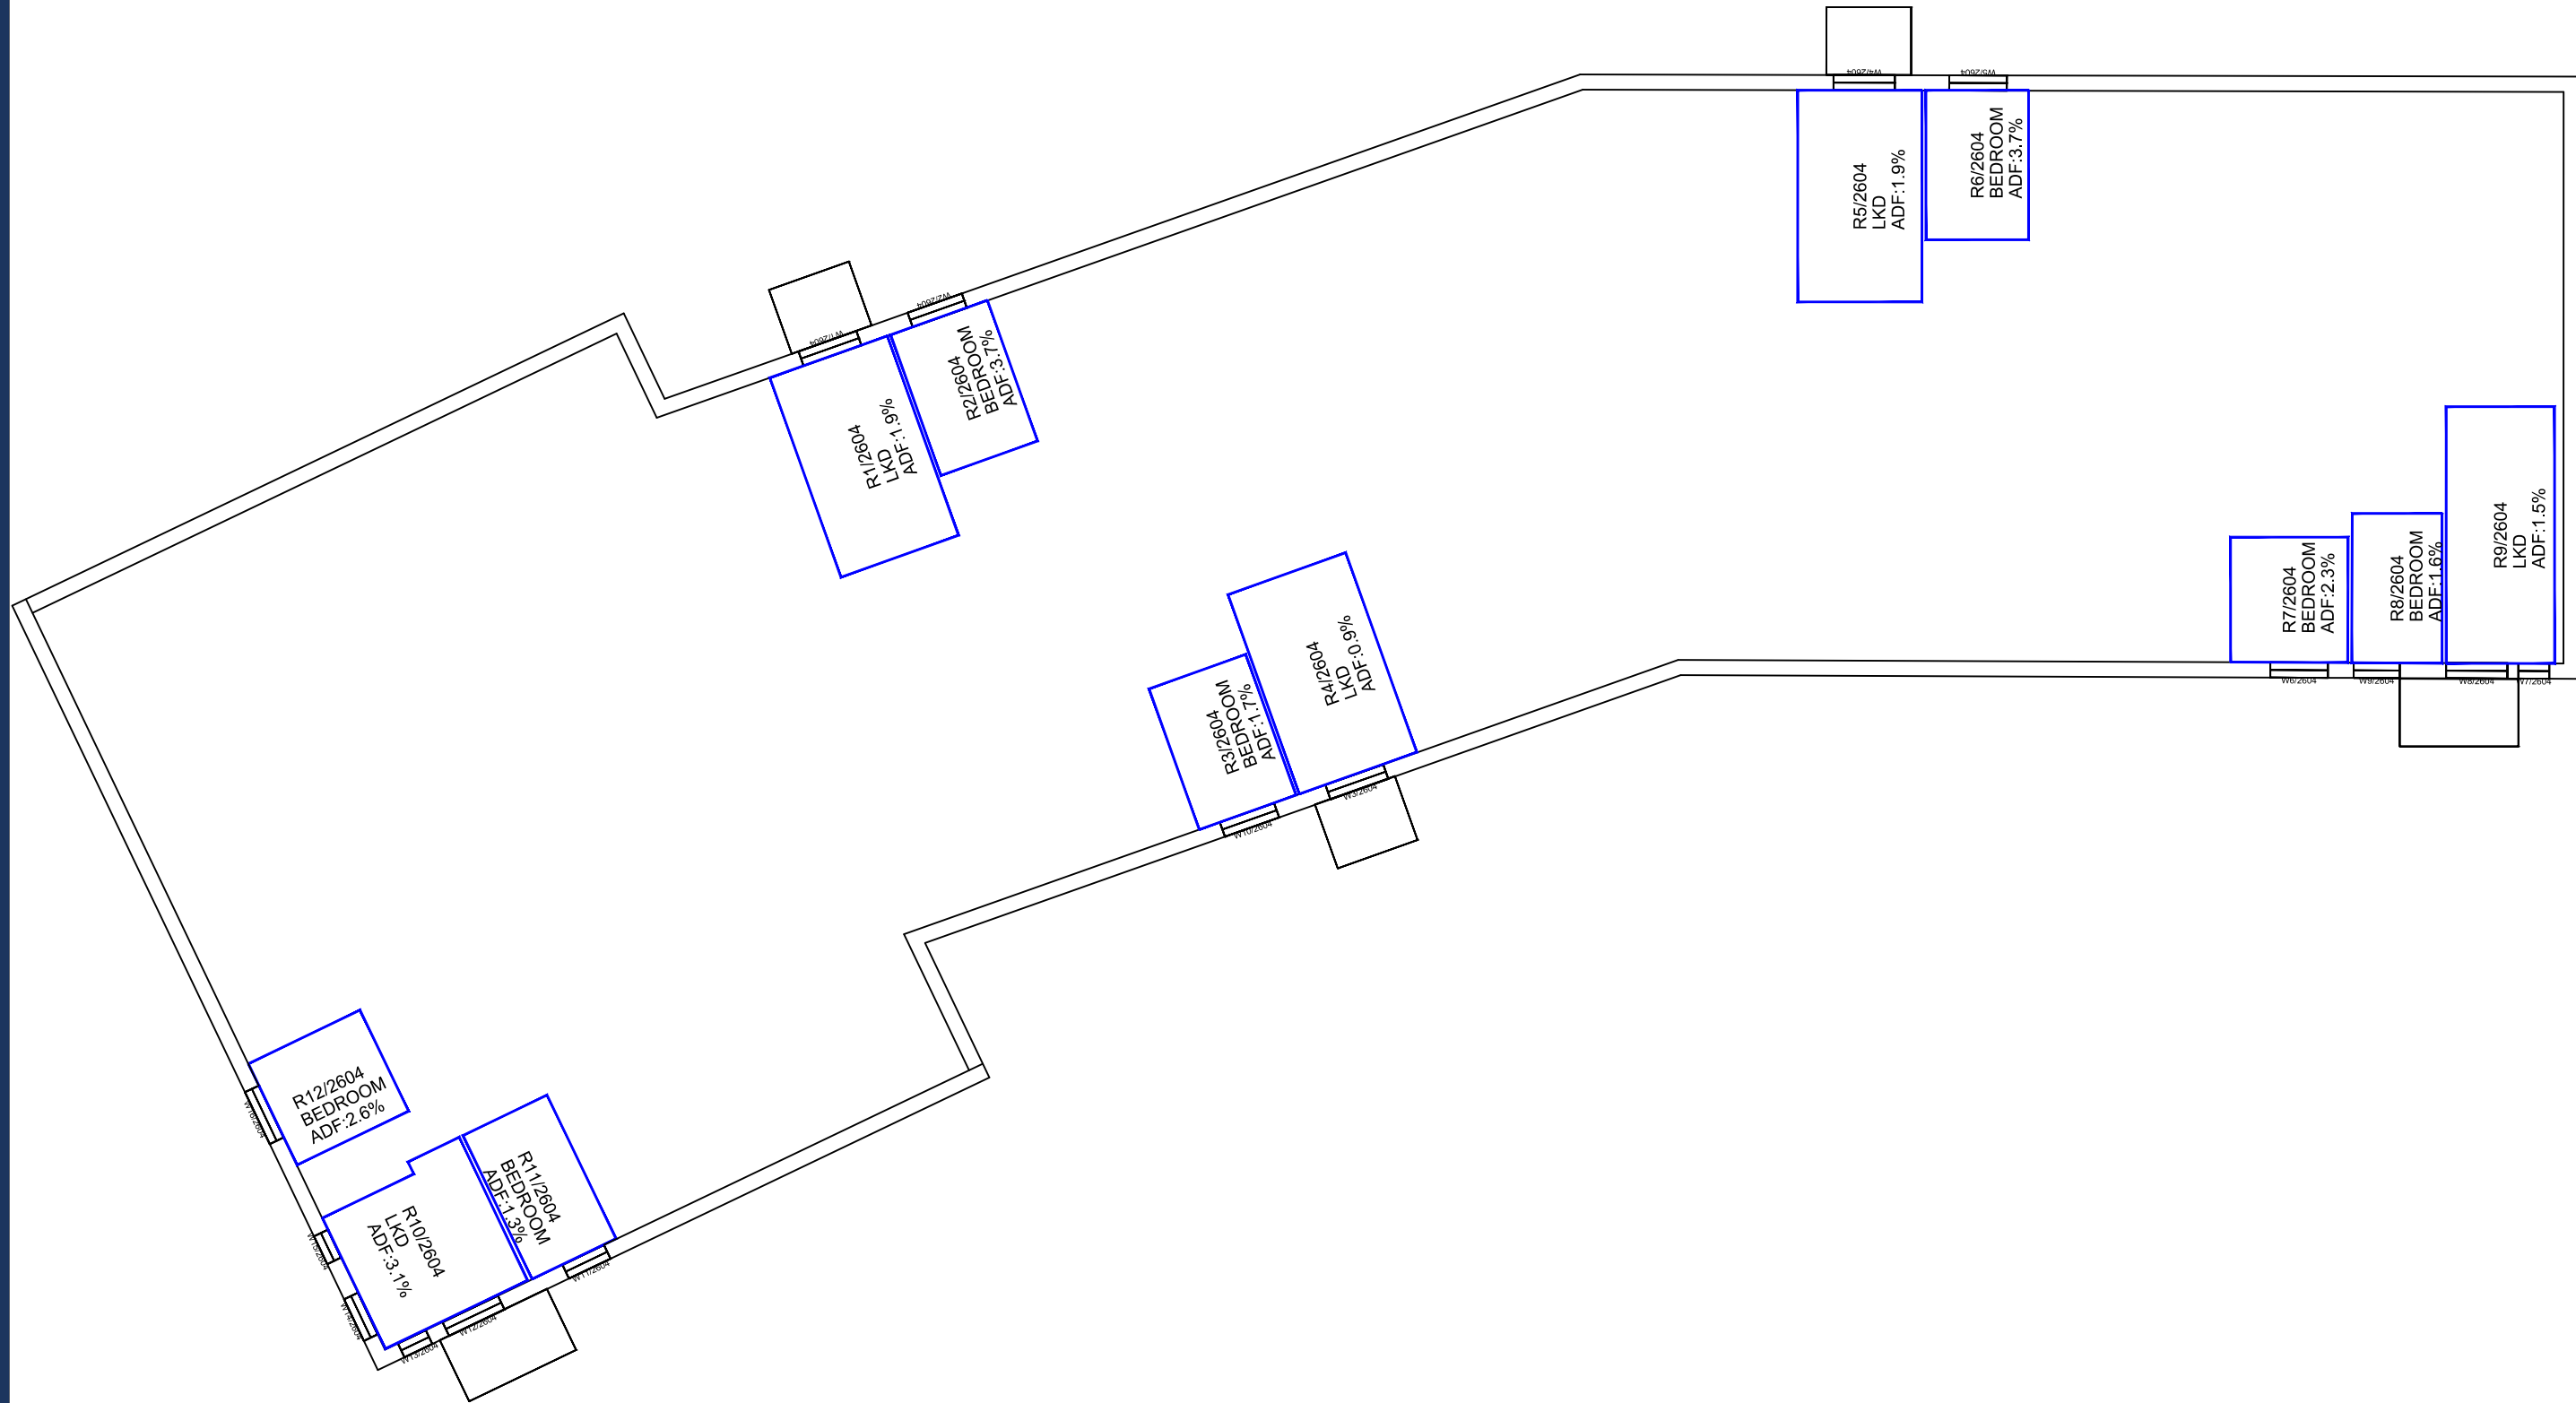


Sources: Point2 Site Photography Point Cloud Survey JTP Studios Illustrative Scheme Received 01/06/20 File Name: 01754_JTP_Massing_200601.dwg Parameter Scheme Received 29/05/20 File Name: 01754_JTP_MP_ EIA Model.dwg Illustrative Test Scheme Received 23/06/20 01754_JTP_MP_Updated Massing_200623.dwg Massing received 25/06/20 01754_JTP_MP_Updated Massing_200625.dwg



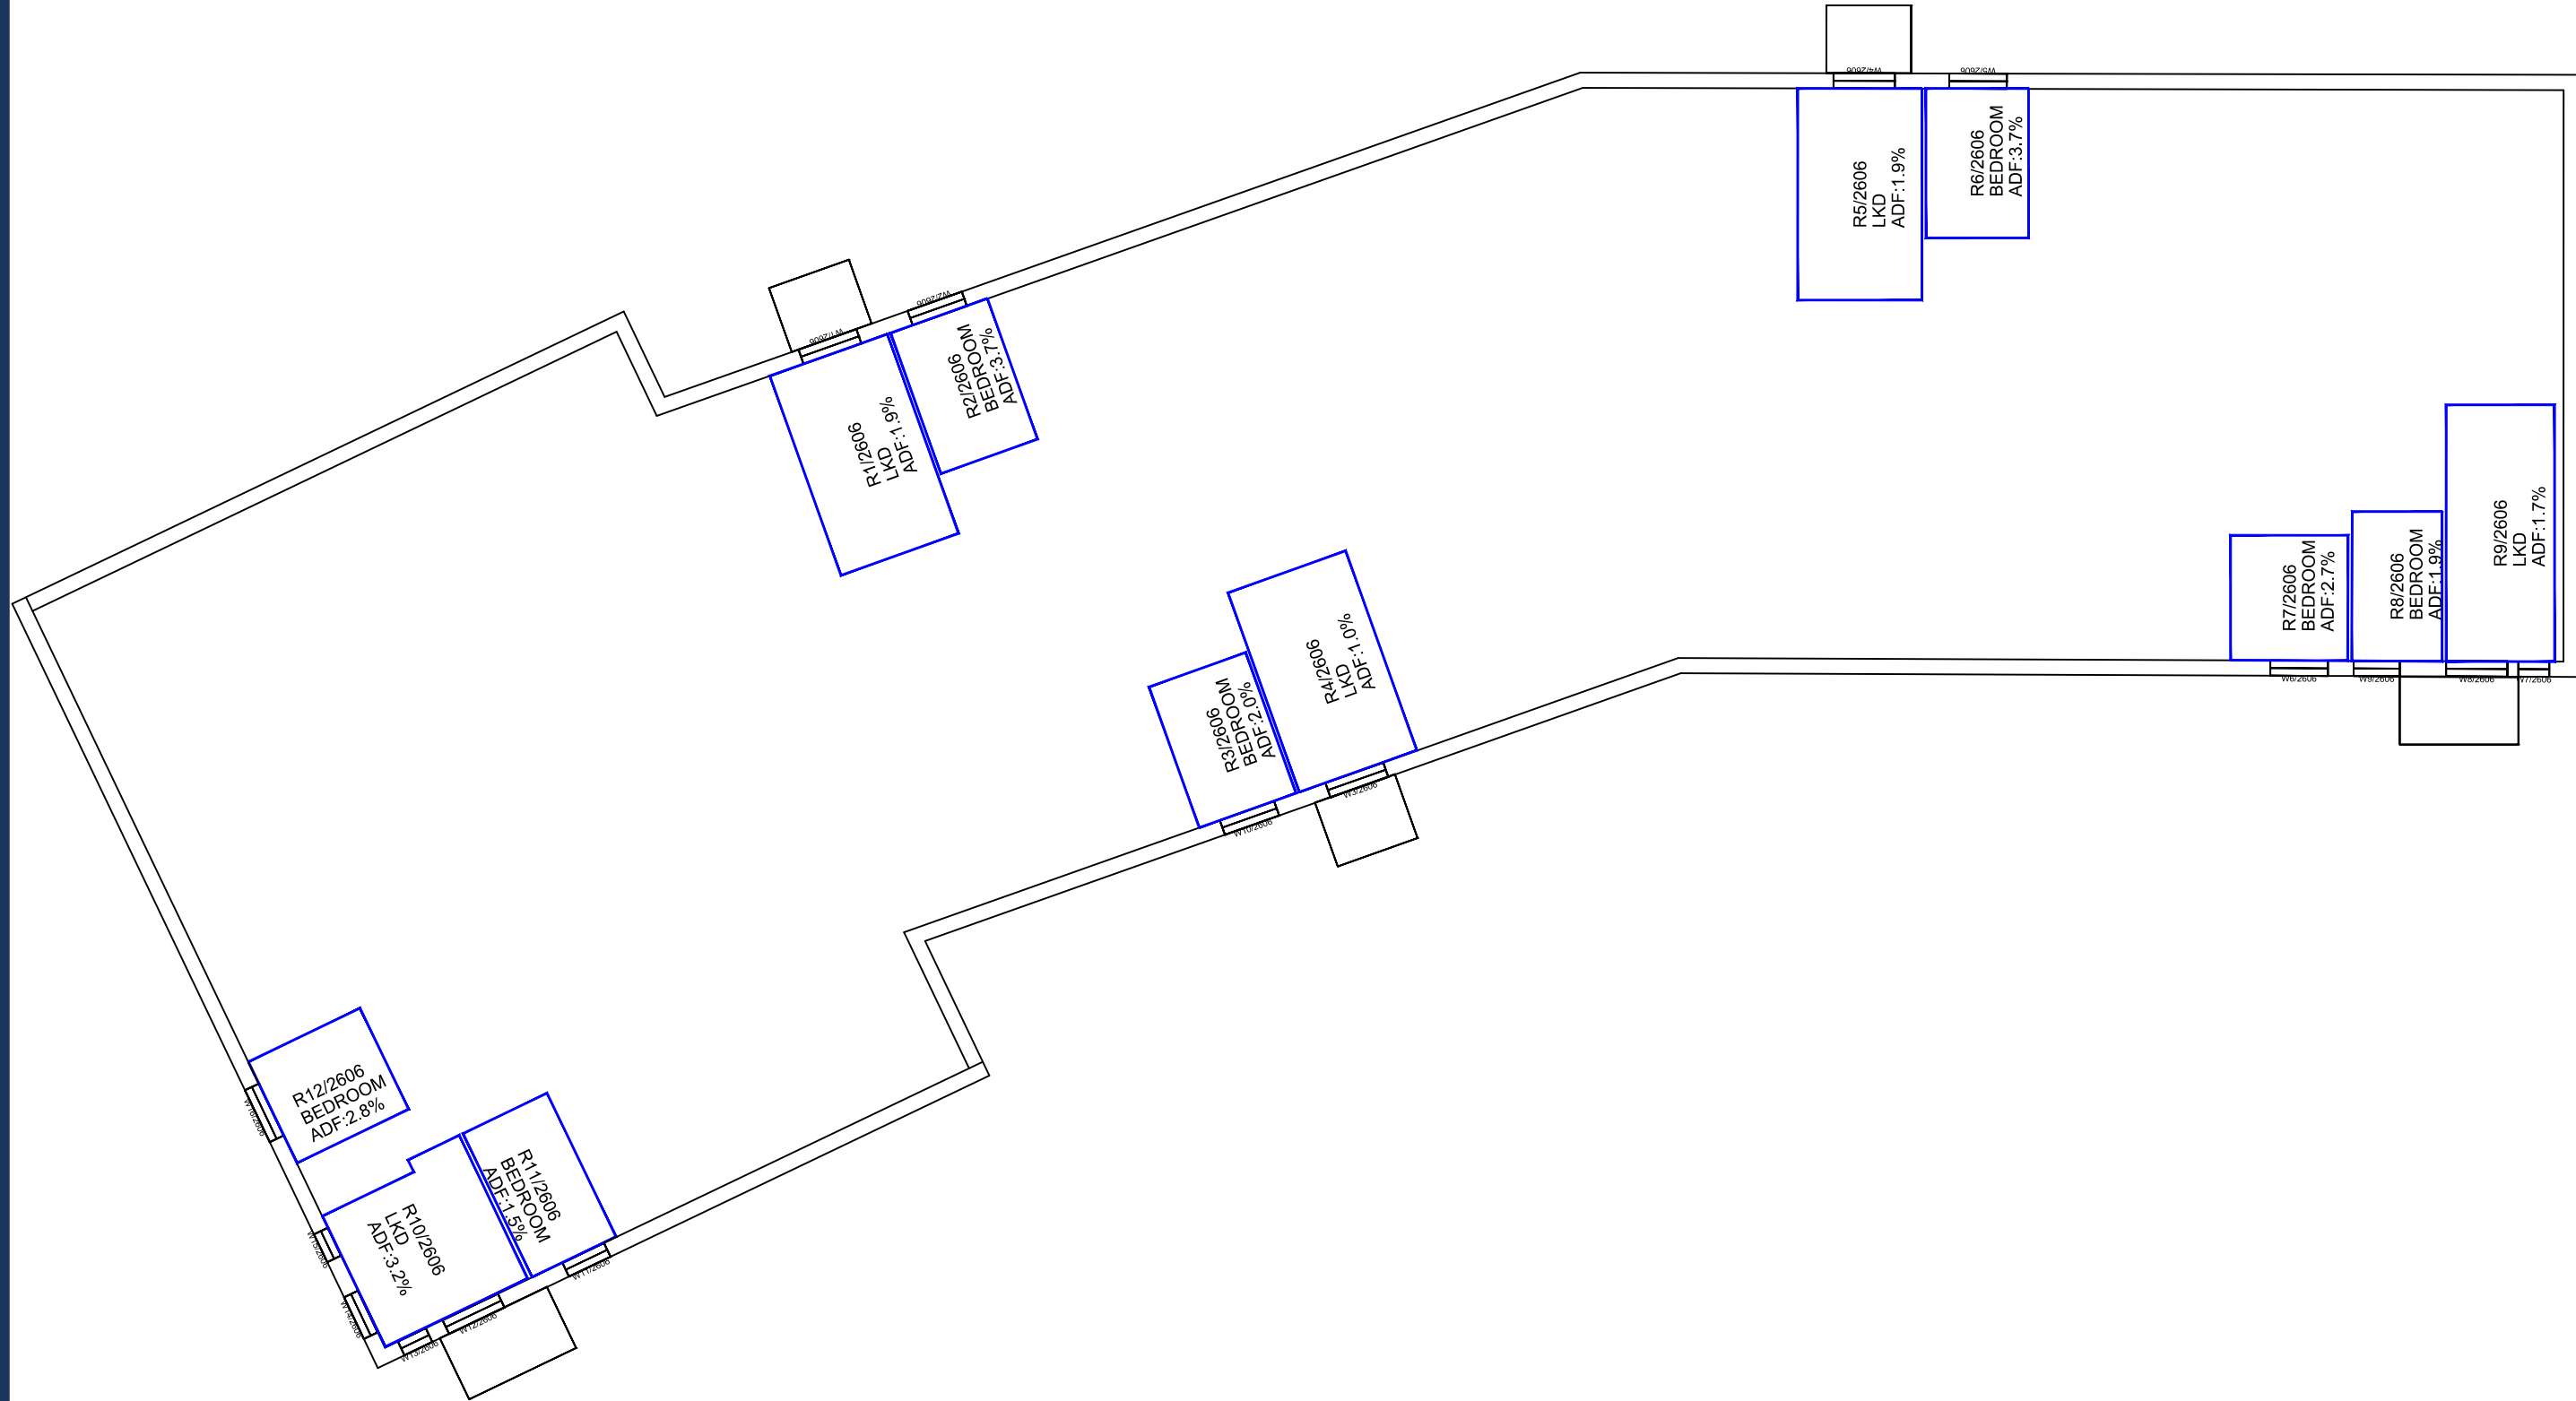

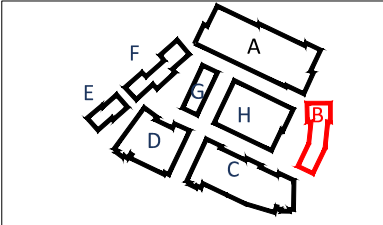
Sources: Point2 Site Photography Point Cloud Survey JTP Studios Illustrative Scheme Received 01/06/20 File Name: 01754_JTP_Massing_200601.dwg Parameter Scheme Received 29/05/20 File Name: 01754_JTP_MP_ EIA Model.dwg Illustrative Test Scheme Received 23/06/20 01754_JTP_MP_Updated Massing_200623.dwg Massing received 25/06/20 01754_JTP_MP_Updated Massing_200625.dwg		Key: 		Project: Tesco, Osterly London		Title: ADF Results and Room Layouts Proposed 25/06/20 Illustrative Parcel B	
Scheme Confirmed:		Date:		Drawn By: JF/BZW/EJ/CJ		Scale: 1:200 @ A3	
				Date: JUL 2020		Dwg No: P2209/INT/12	
						Rel: 21	



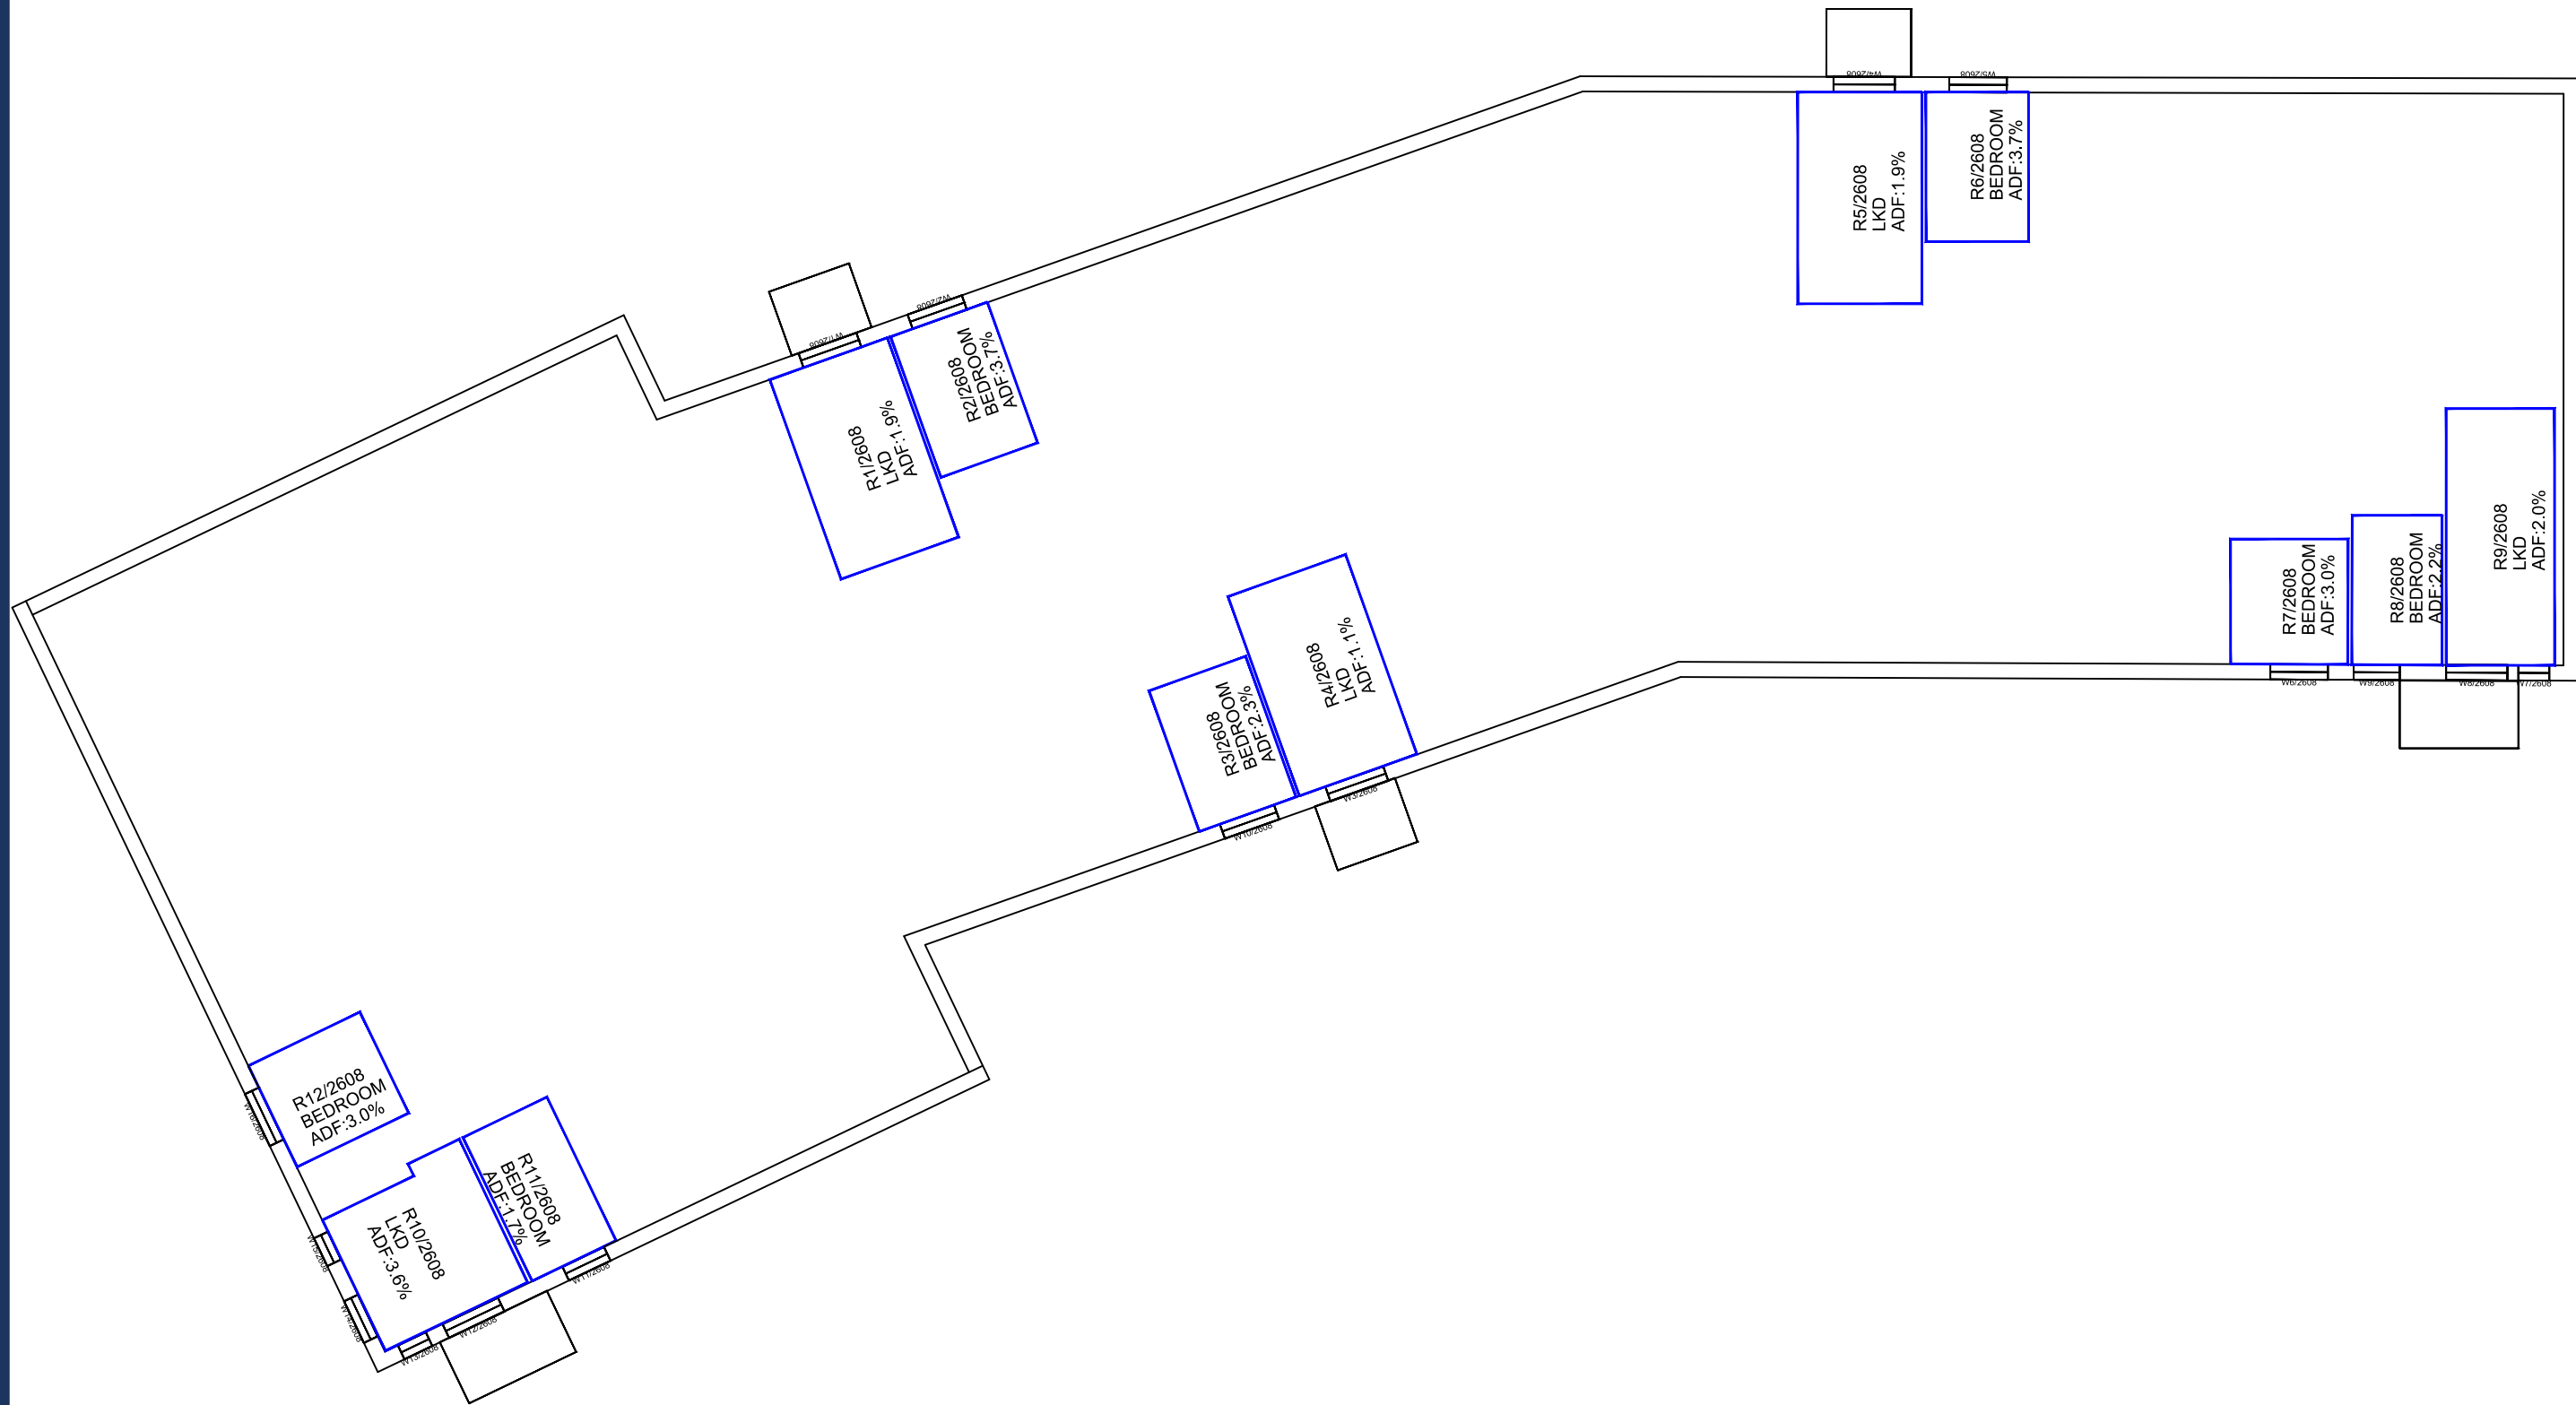


Sources: Point2 Site Photography Point Cloud Survey JTP Studios Illustrative Scheme Received 01/06/20 File Name: 01754_JTP_Massing_200601.dwg Parameter Scheme Received 29/05/20 File Name: 01754_JTP_MP_ EIA Model.dwg Illustrative Test Scheme Received 23/06/20 01754_JTP_MP_Updated Massing_200623.dwg Massing received 25/06/20 01754_JTP_MP_Updated Massing_200625.dwg		Key:		Project: Tesco, Osterly London		Title: ADF Results and Room Layouts Proposed 25/06/20 Illustrative Parcel B	
Scheme Confirmed:		Date:		Drawn By: JF/BZW/EJ/CJ		Scale: 1:200 @ A3	
				Date: JUL 2020		Dwg No: P2209/INT/13	
						Rel: 21	



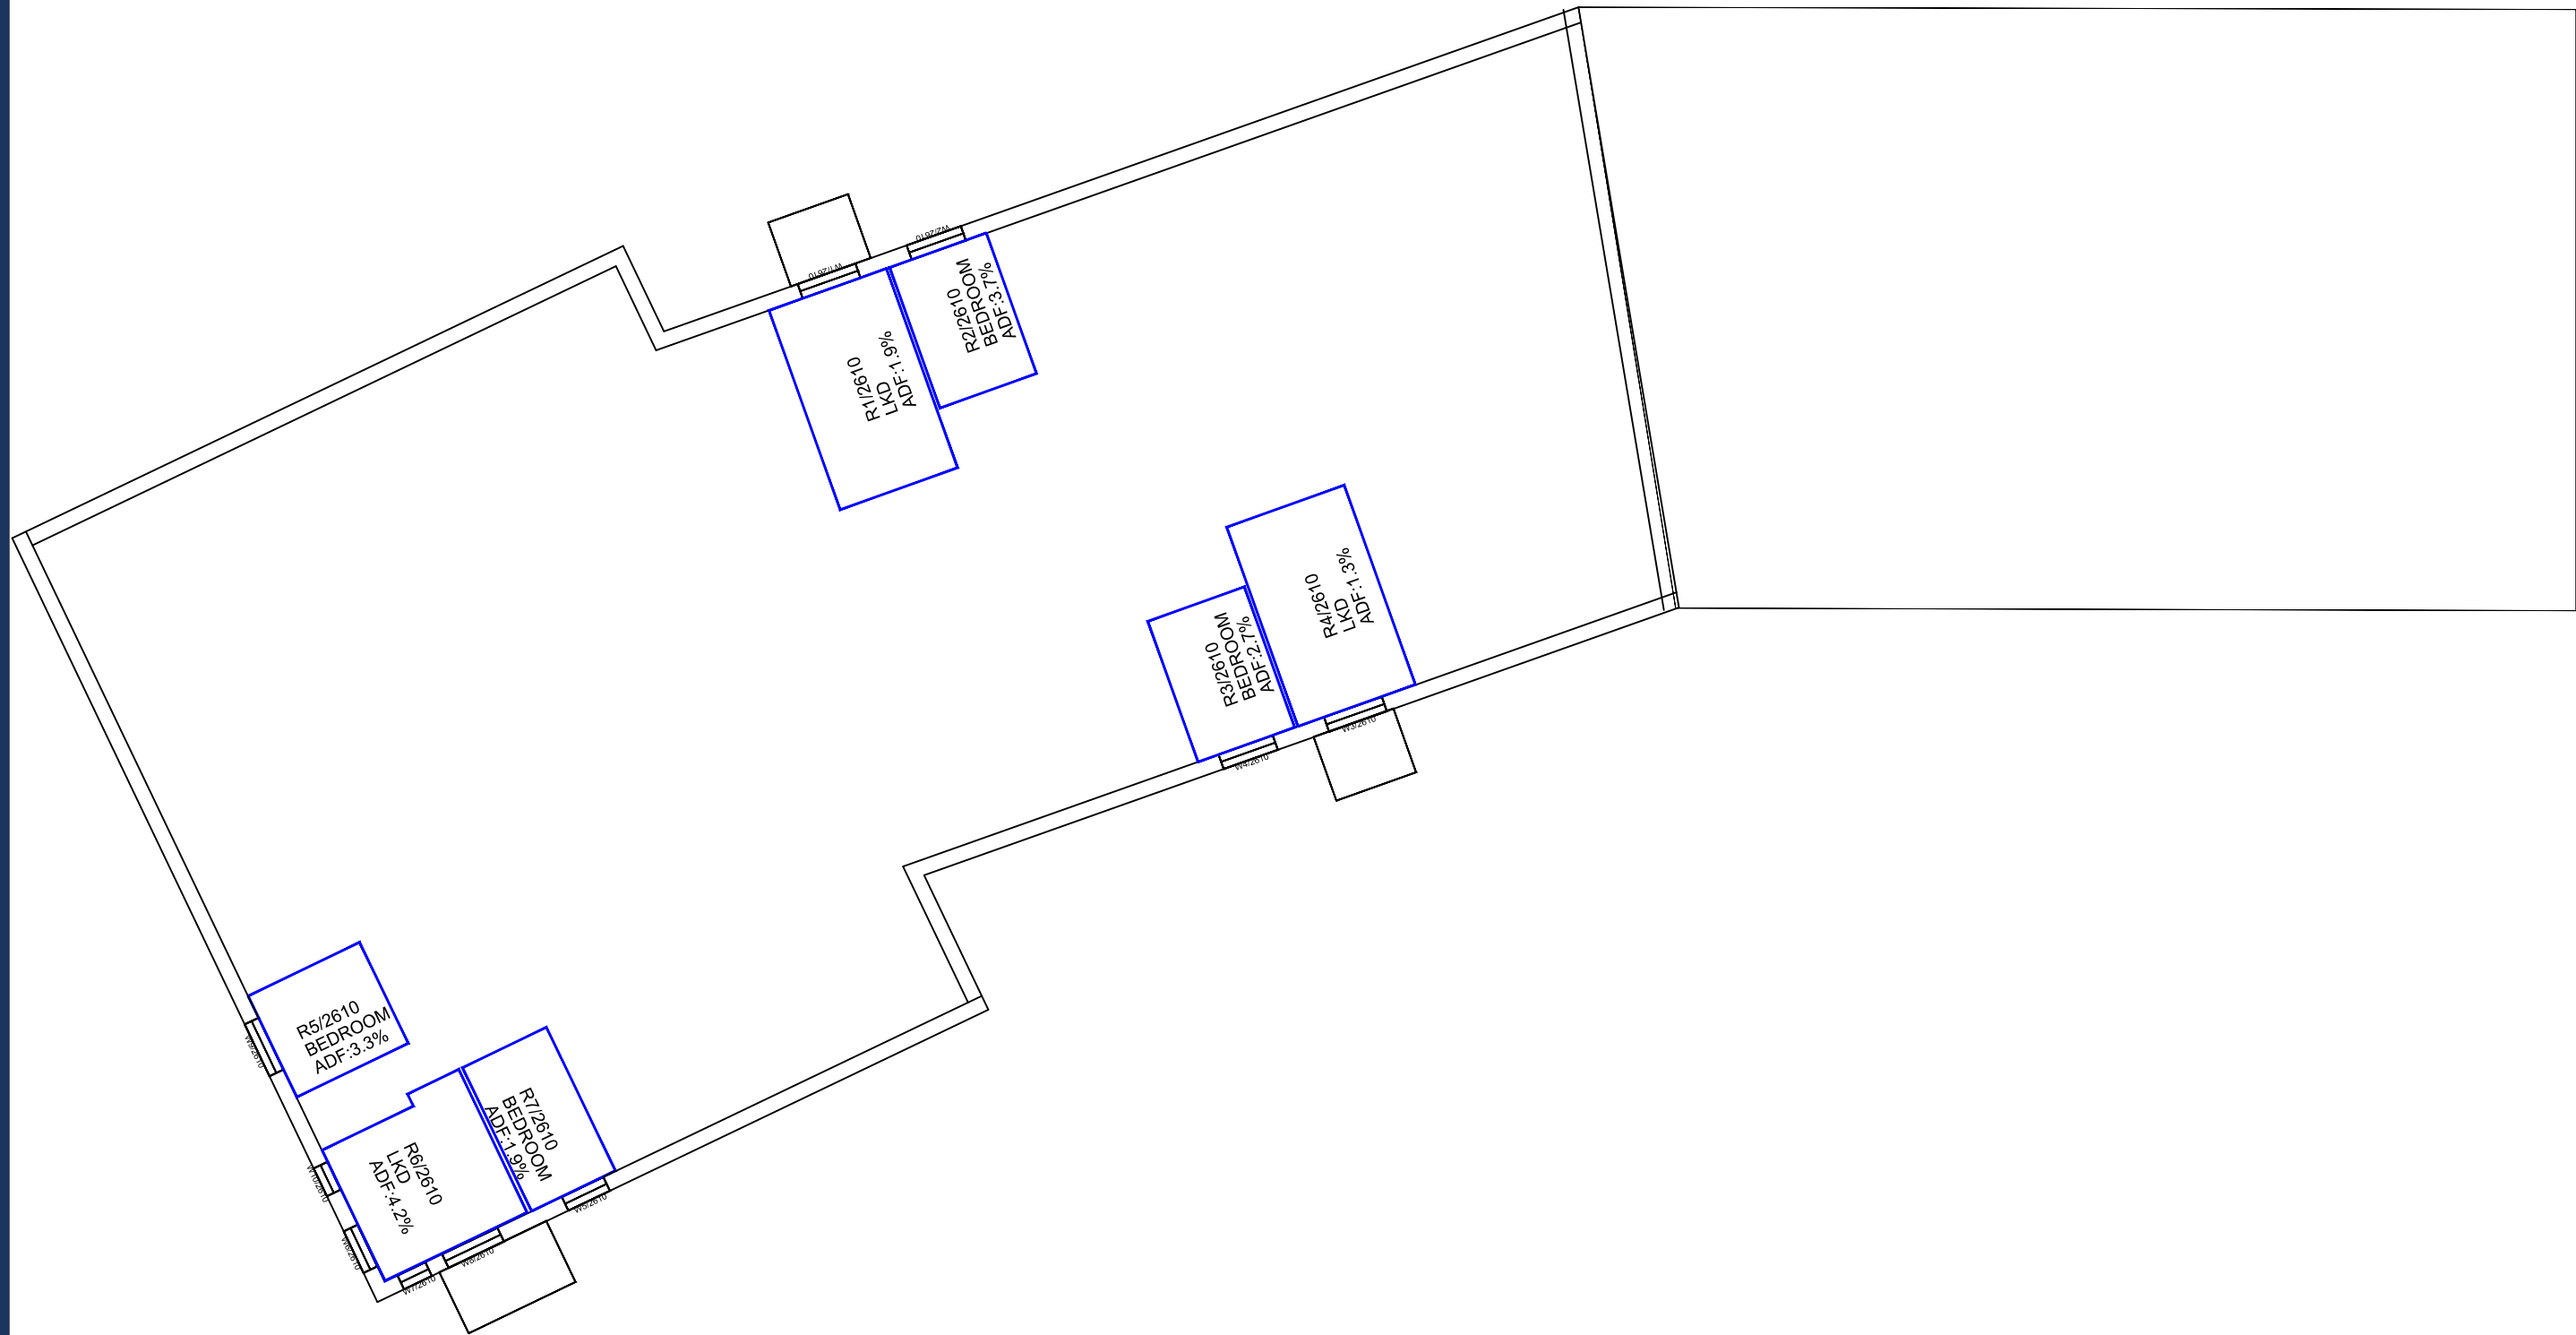

Sources: Point2 Site Photography Point Cloud Survey JTP Studios Illustrative Scheme Received 01/06/20 File Name: 01754_JTP_Massing_200601.dwg Parameter Scheme Received 29/05/20 File Name: 01754_JTP_MP_EIA Model.dwg Illustrative Test Scheme Received 23/06/20 01754_JTP_MP_Updated Massing_200623.dwg Massing received 25/06/20 01754_JTP_MP_Updated Massing_200625.dwg	Key: 	Project: Tesco, Osterly London			Title: ADF Results and Room Layouts Proposed 25/06/20 Illustrative Parcel B	
	Scheme Confirmed:	Date:	Drawn By: JF/BZW/EJ/CJ	Scale: 1:200 @ A3	Date: JUL 2020	Dwg No: P2209/INT/14




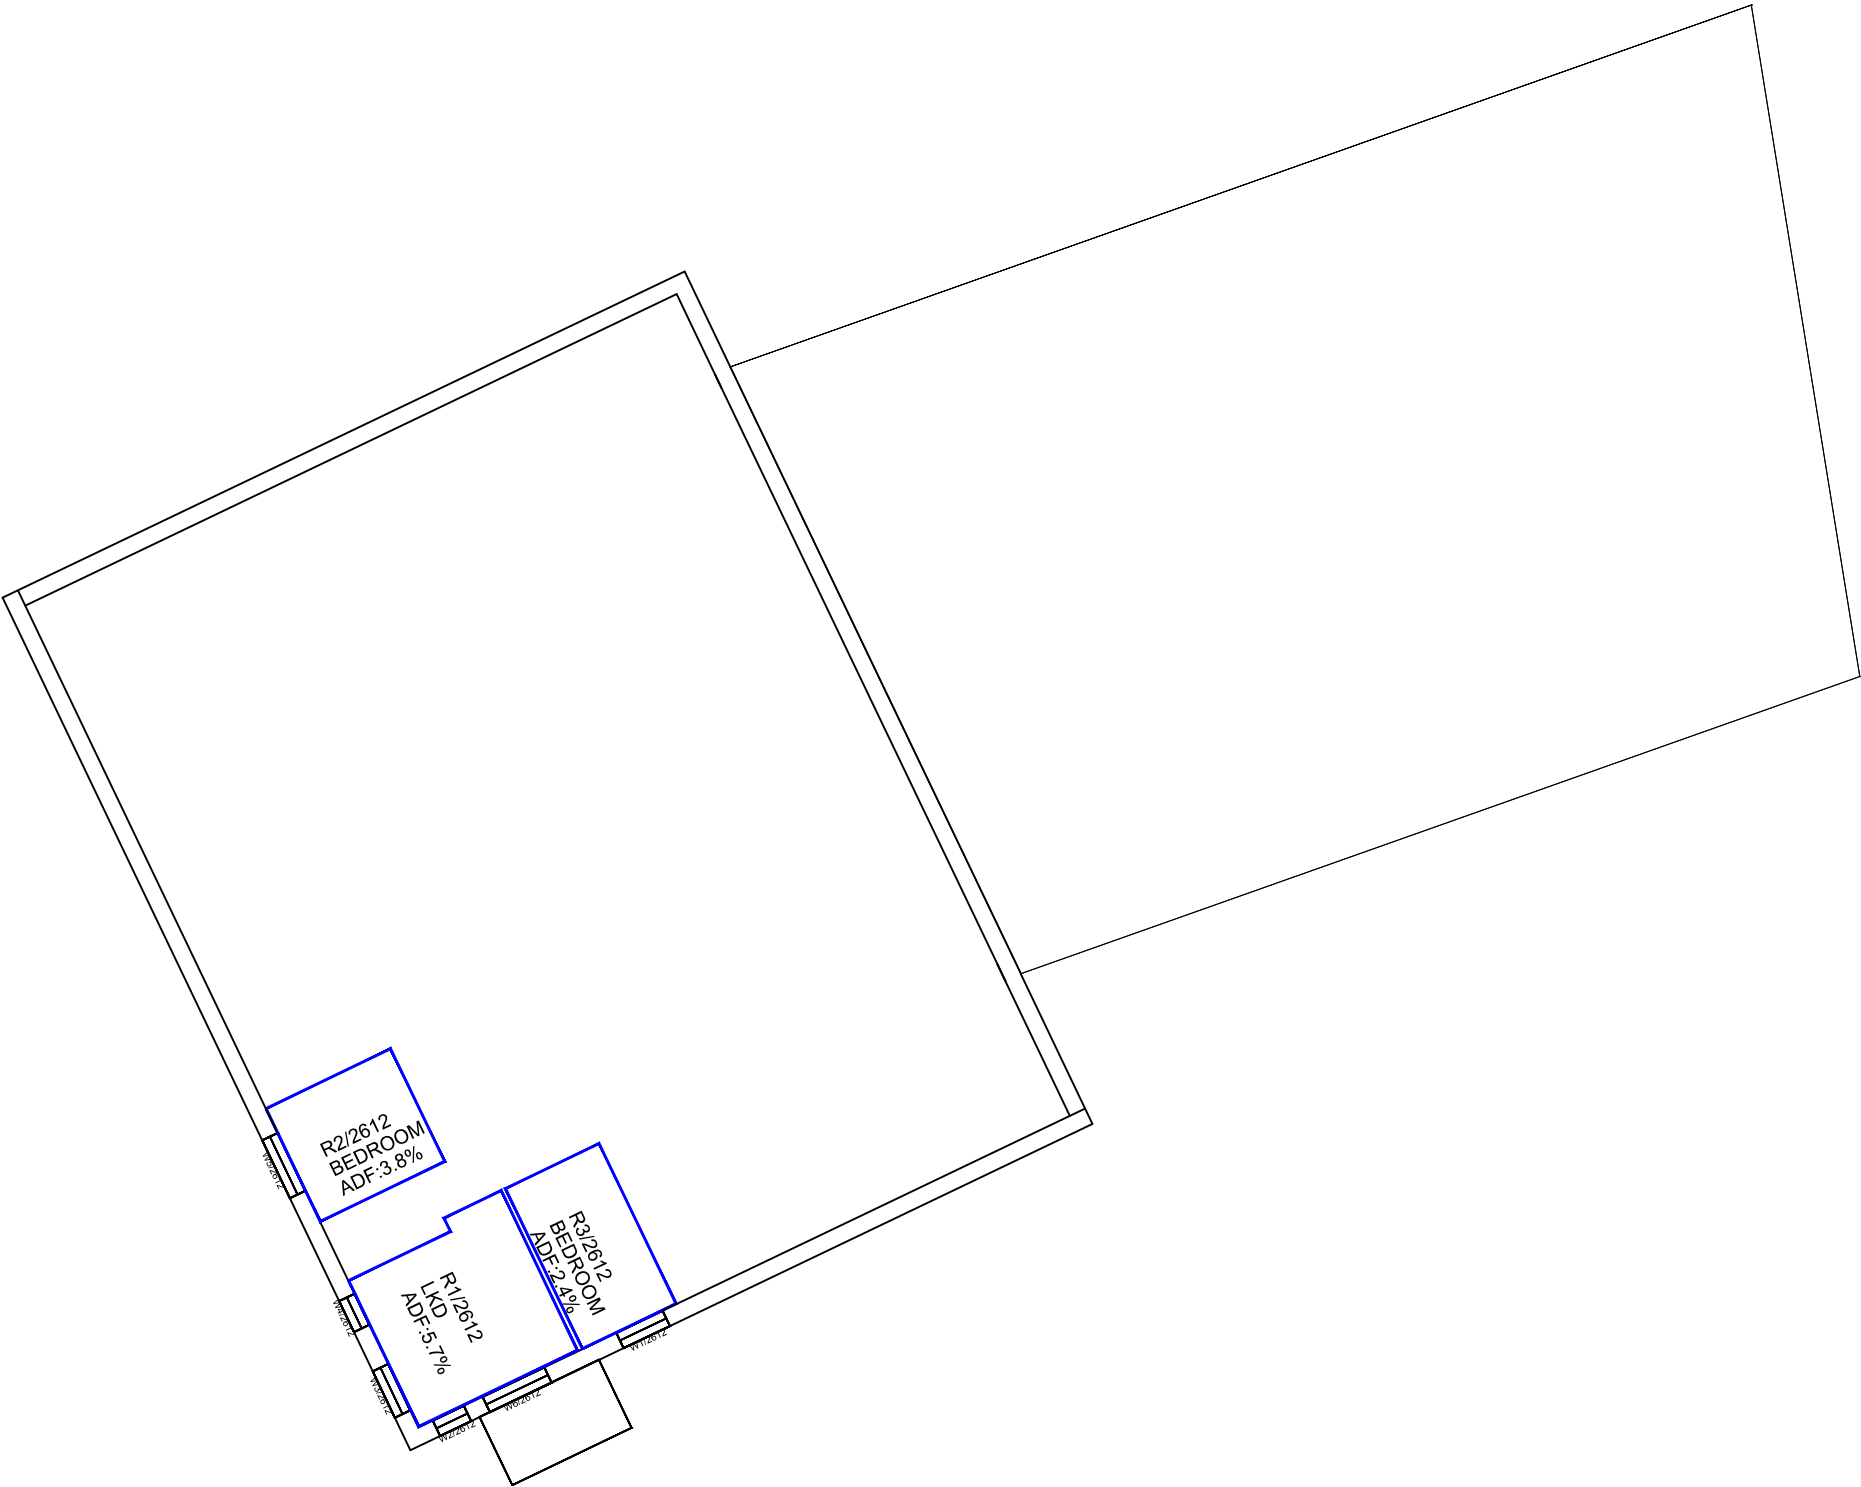

Sources: Point2 Site Photography Point Cloud Survey JTP Studios Illustrative Scheme Received 01/06/20 File Name: 01754_JTP_Massing_200601.dwg Parameter Scheme Received 29/05/20 File Name: 01754_JTP_MP_EIA Model.dwg Illustrative Test Scheme Received 23/06/20 01754_JTP_MP_Updated Massing_200623.dwg Massing received 25/06/20 01754_JTP_MP_Updated Massing_200625.dwg	Key: 	Project: Tesco, Osterly London			Title: ADF Results and Room Layouts Proposed 25/06/20 Illustrative Parcel B	
	Scheme Confirmed:	Date:	Drawn By: JF/BZW/EJ/CJ	Scale: 1:200 @ A3	Date: JUL 2020	Dwg No: P2209/INT/15



Ground Floor

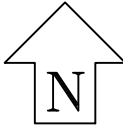

R8/2500
BEDROOM
ADF:1.6%

R9/2500
BEDROOM
ADF:1.1%

R10/2500
LKD
ADF:1.0%

R7/2500
LKD
ADF:0.5%

R6/2500
BEDROOM
ADF:1.3%

R5/2500
LKD
ADF:0.8%

R4/2500
BEDROOM
ADF:1.9%

R3/2500
LKD
ADF:2.8%

R2/2500
BEDROOM
ADF:2.8%


R1/2500
BEDROOM
ADF:3.6%

Sources:

Point2
Site Photography
Point Cloud Survey

JTP Studios
Illustrative Scheme Received 01/06/20
File Name: 01754_JTP_Massing_200601.dwg

Parameter Scheme Received 29/05/20
File Name: 01754_JTP_MP_EIA Model.dwg
Illustrative Test Scheme Received 23/06/20
01754_JTP_MP_Updated Massing_200623.dwg
Massing received 25/06/20
01754_JTP_MP_Updated Massing_200625.dwg

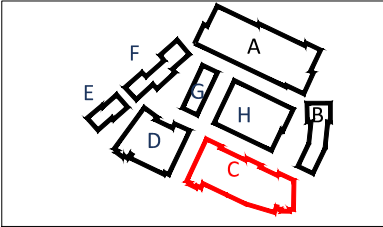Key:

Scheme Confirmed:

Date:

Project: Tesco, Osterly
London

Drawn By:
JF/BZW/EJ/CJ

Scale:
1:300 @ A3


Date:
JUL 2020

Title: ADF Results and Room Layouts
Proposed 25/06/20 Illustrative
Parcel C

Dwg No:
P2209/INT/16

Rel:
21



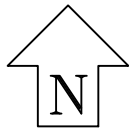

Sources:

Point2

Site Photography

Point Cloud Survey

JTP Studios

Illustrative Scheme Received 01/06/20

File Name: 01754_JTP_Massing_200601.dwg

Parameter Scheme Received 29/05/20


File Name: 01754_JTP_MP_EIA Model.dwg

Illustrative Test Scheme Received 23/06/20

01754_JTP_MP_Updated Massing_200623.dwg

Massing received 25/06/20

01754_JTP_MP_Updated Massing_200625.dwg

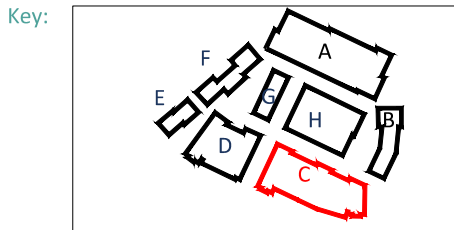

Project: Tesco, Osterly London

Scheme Confirmed:

Date:

Drawn By: JF/BZW/EJ/CJ

Scale: 1:300 @ A3



Date: JUL 2020

Title: ADF Results and Room Layouts Proposed 25/06/20 Illustrative Parcel C

Dwg No: P2209/INT/17

Rel: 21



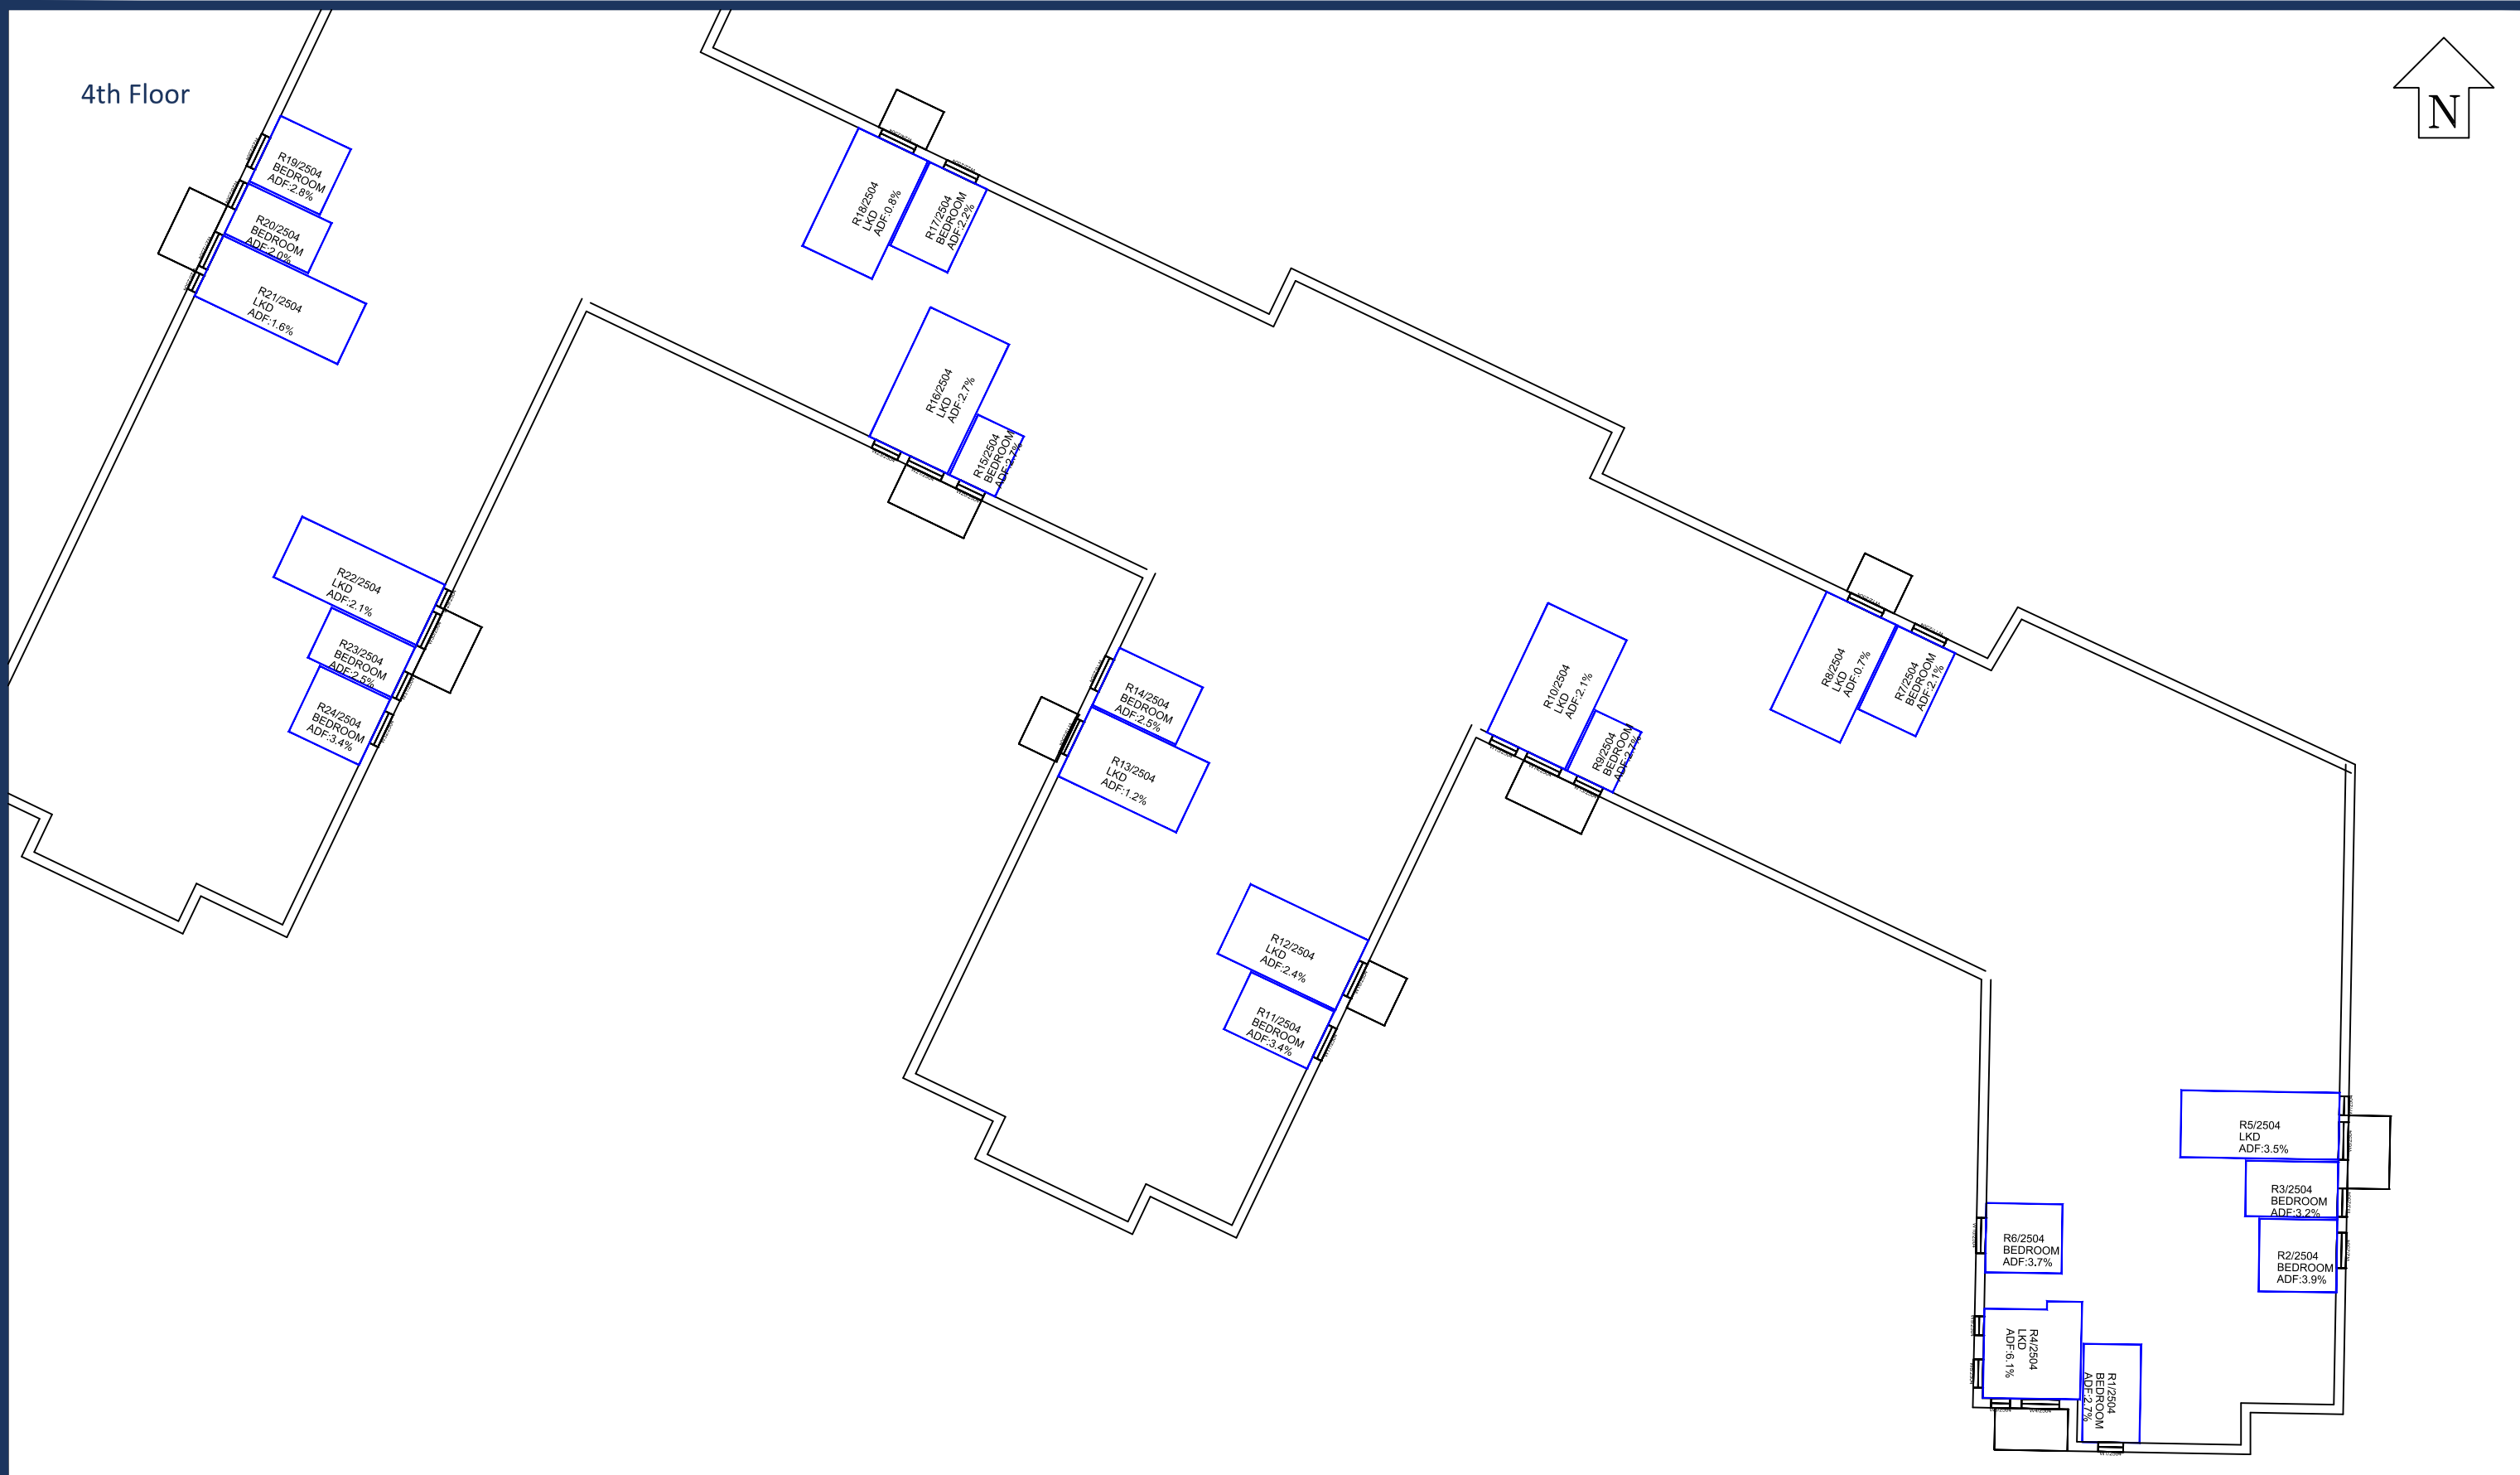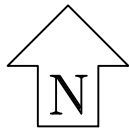


Sources:

Point2
Site Photography
Point Cloud Survey

JTP Studios
Illustrative Scheme Received 01/06/20
File Name: 01754_JTP_Massing_200601.dwg

Parameter Scheme Received 29/05/20
File Name: 01754_JTP_MP_EIA Model.dwg
Illustrative Test Scheme Received 23/06/20
01754_JTP_MP_Updated Massing_200623.dwg
Massing received 25/06/20
01754_JTP_MP_Updated Massing_200625.dwg

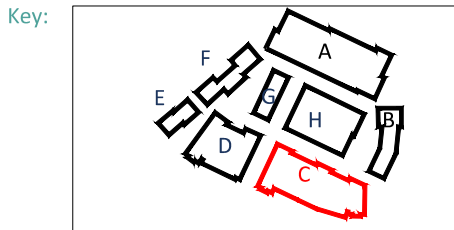

Project: Tesco, Osterly
London

Title: ADF Results and Room Layouts
Proposed 25/06/20 Illustrative
Parcel C

Scheme Confirmed:

Date:

Drawn By:
JF/BZW/EJ/CJ

Scale:
1:300 @ A3


Date:
JUL 2020

Dwg No:
P2209/INT/18



Rel:
21




6th Floor

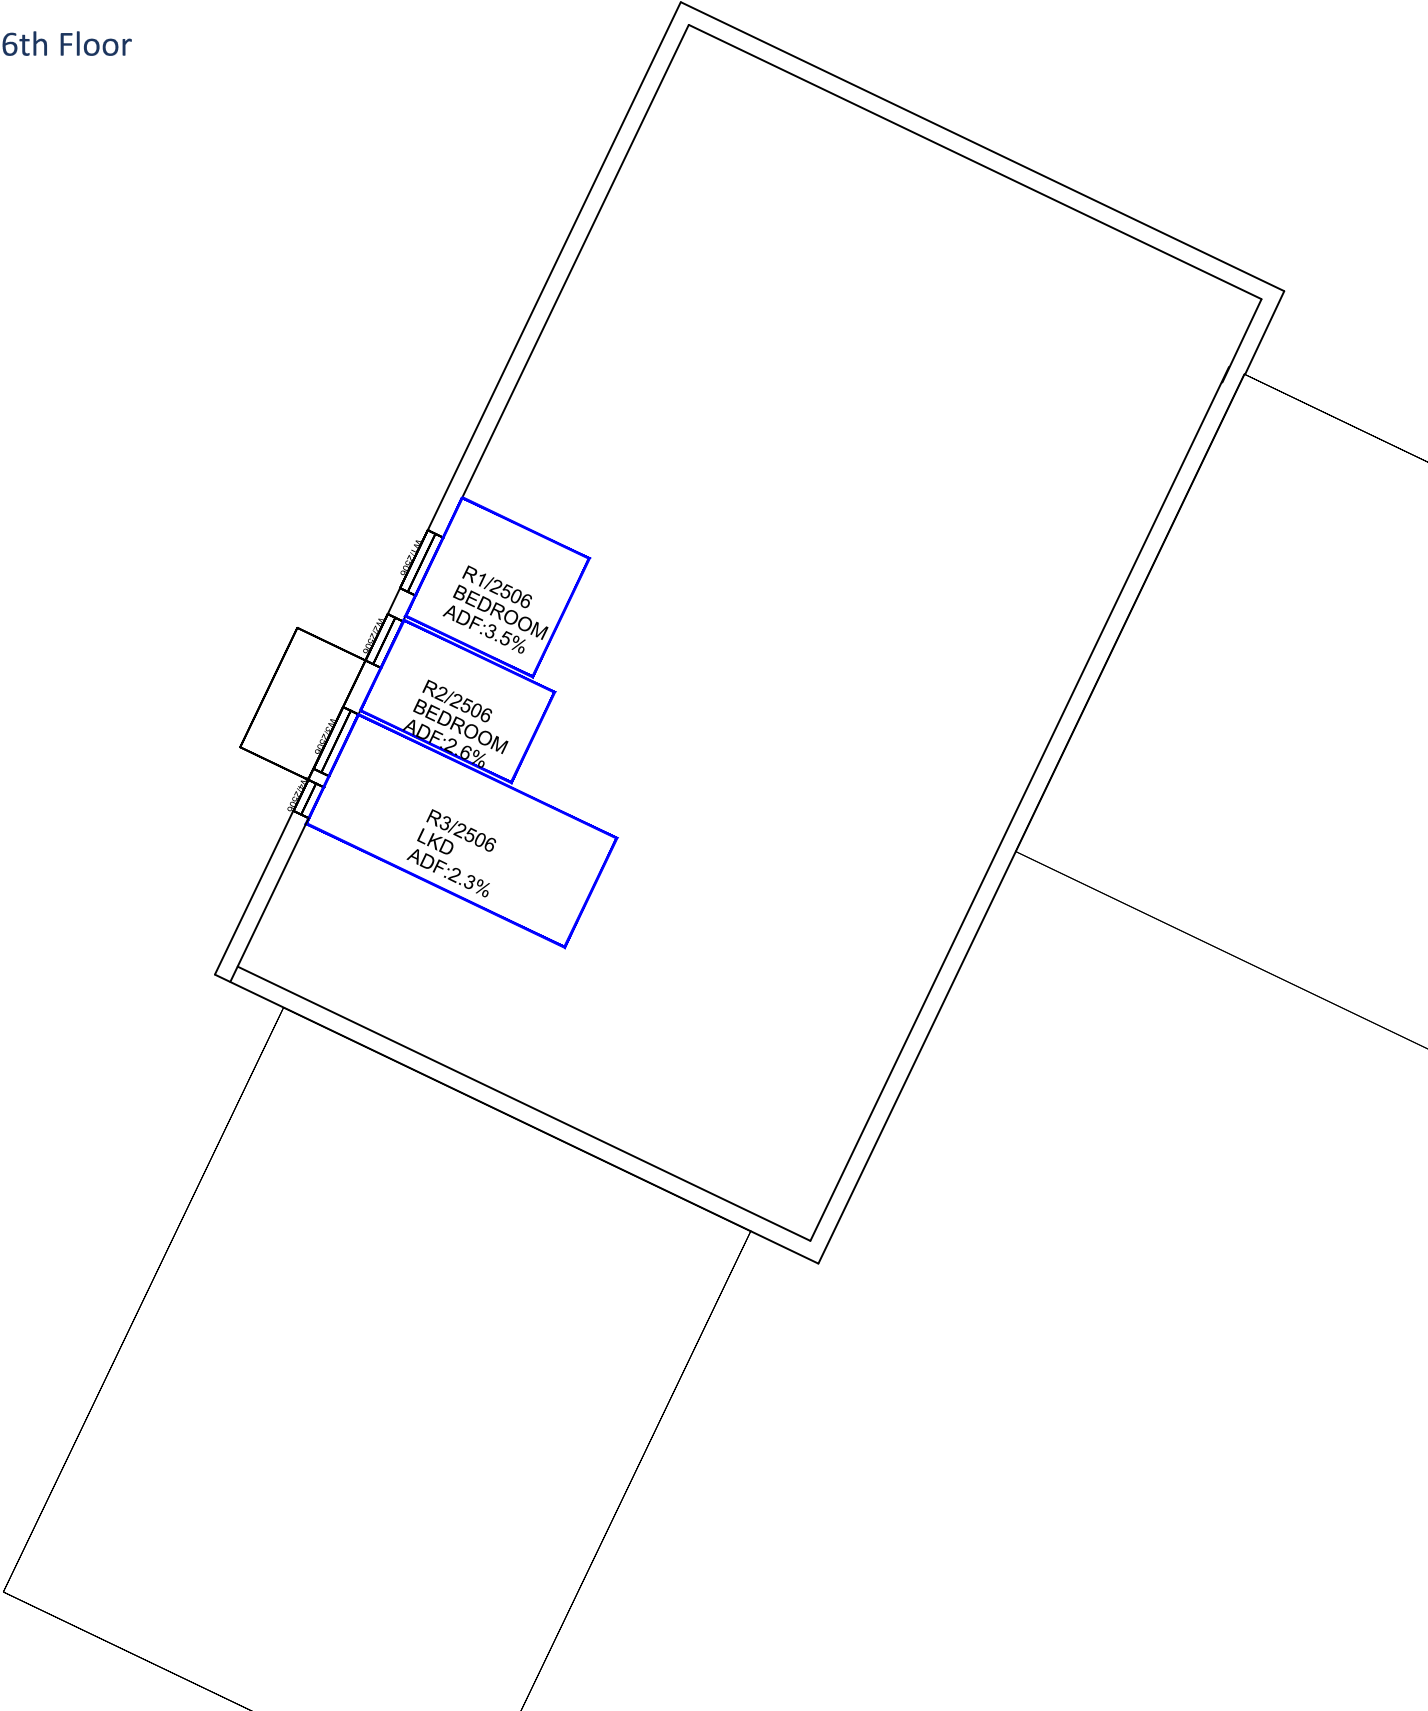



8th Floor

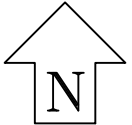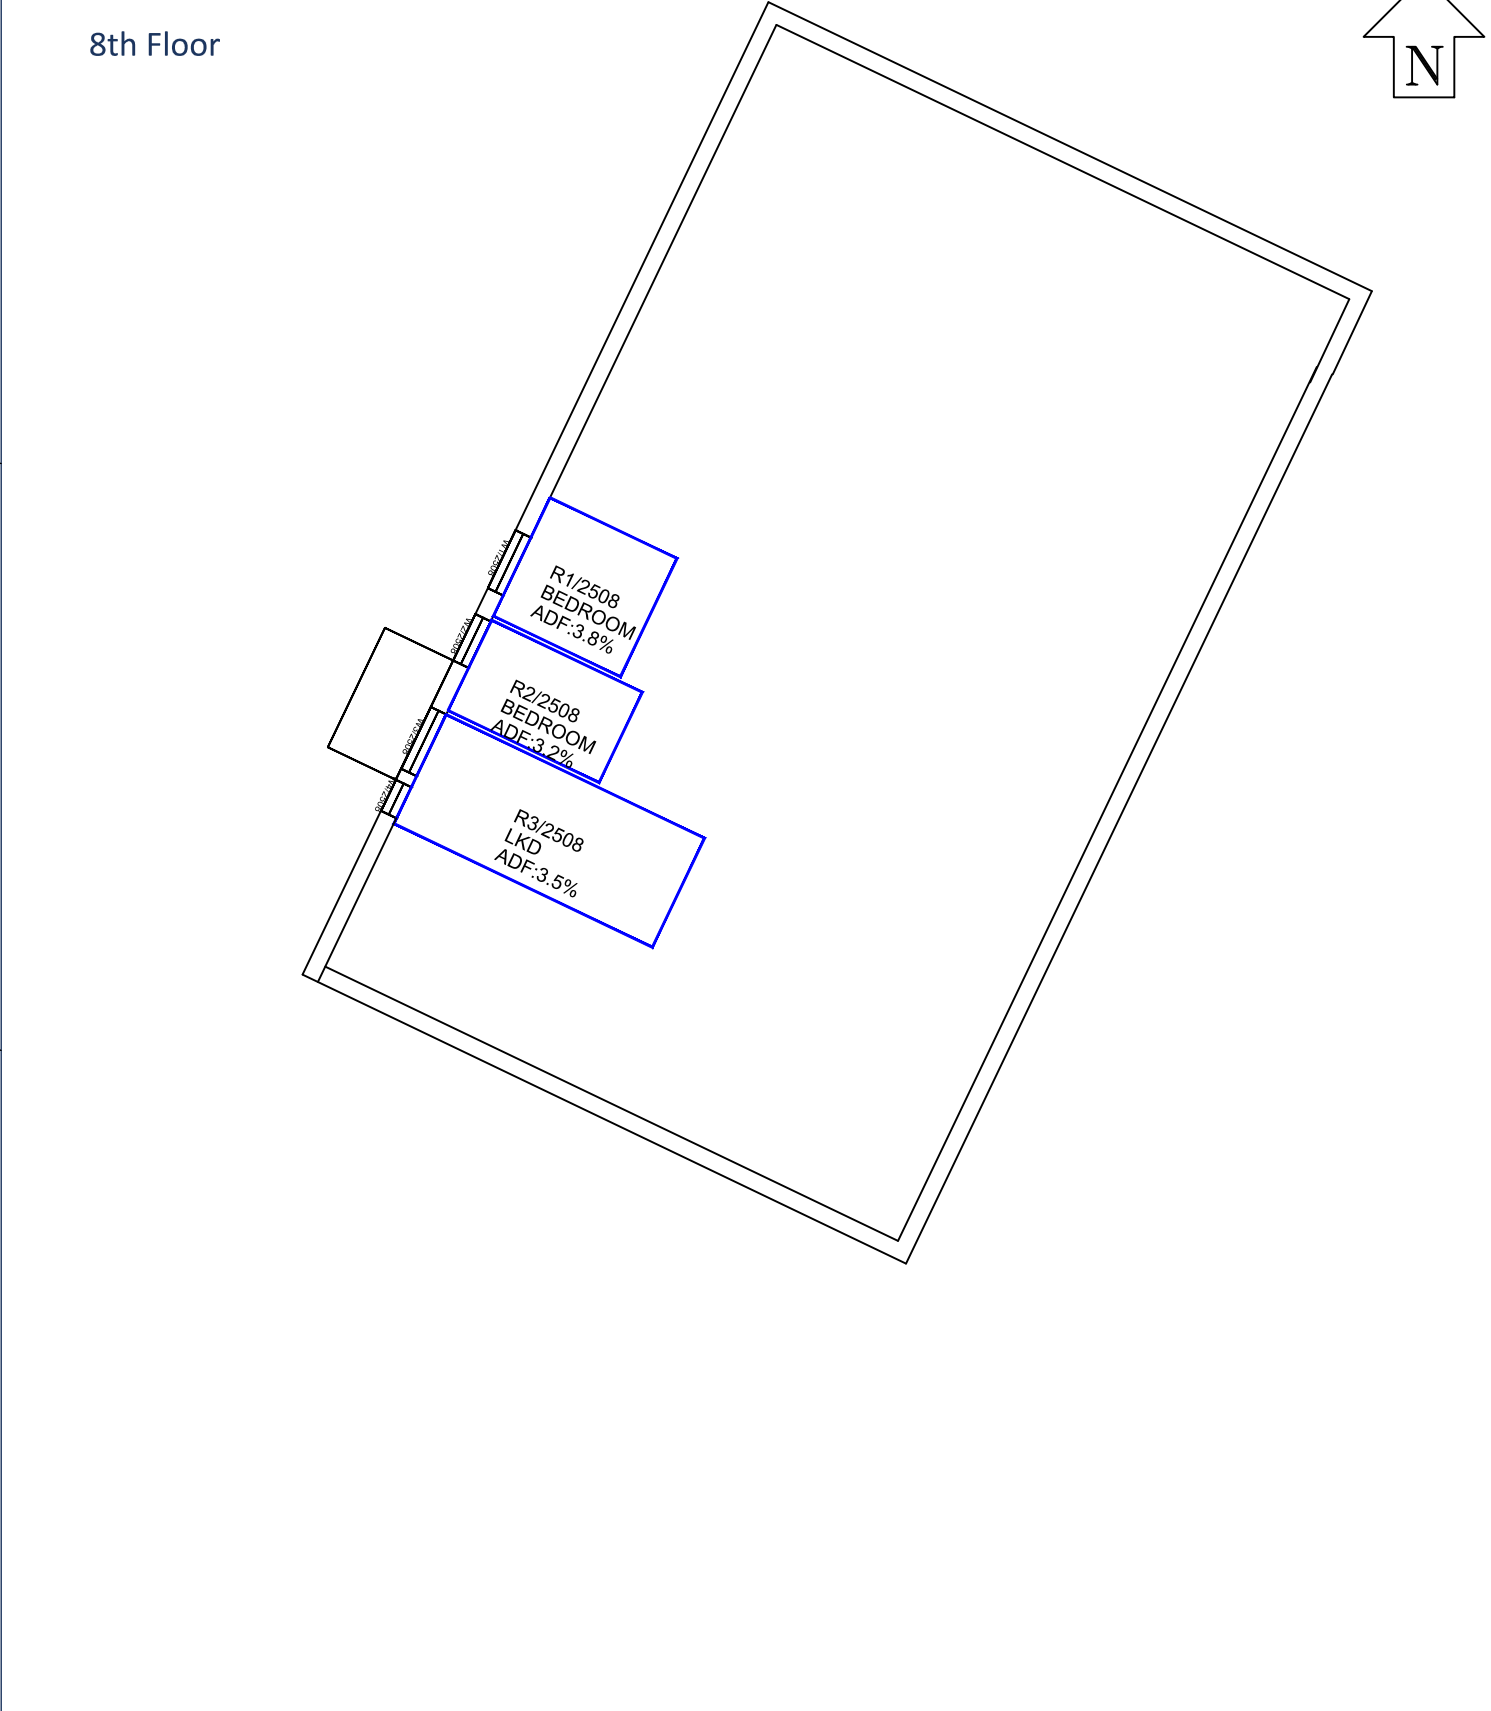

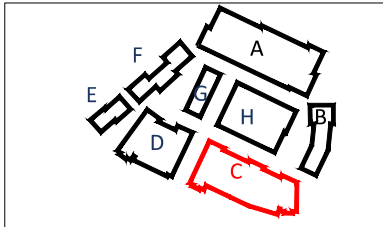Sources: Point2 Site Photography Point Cloud Survey JTP Studios Illustrative Scheme Received 01/06/20 File Name: 01754_JTP_Massing_200601.dwg Parameter Scheme Received 29/05/20 File Name: 01754_JTP_MP_EIA Model.dwg Illustrative Test Scheme Received 23/06/20 01754_JTP_MP_Updated Massing_200623.dwg Massing received 25/06/20 01754_JTP_MP_Updated Massing_200625.dwg	Key: 		Project: Tesco, Osterly London		Title: ADF Results and Room Layouts Proposed 25/06/20 Illustrative Parcel C			
	Scheme Confirmed:		Date:		Drawn By: JF/BZW/EJ/CJ	Scale: 1:200 @ A3	Date: JUL 2020	Dwg No: P2209/INT/19





Ground Floor

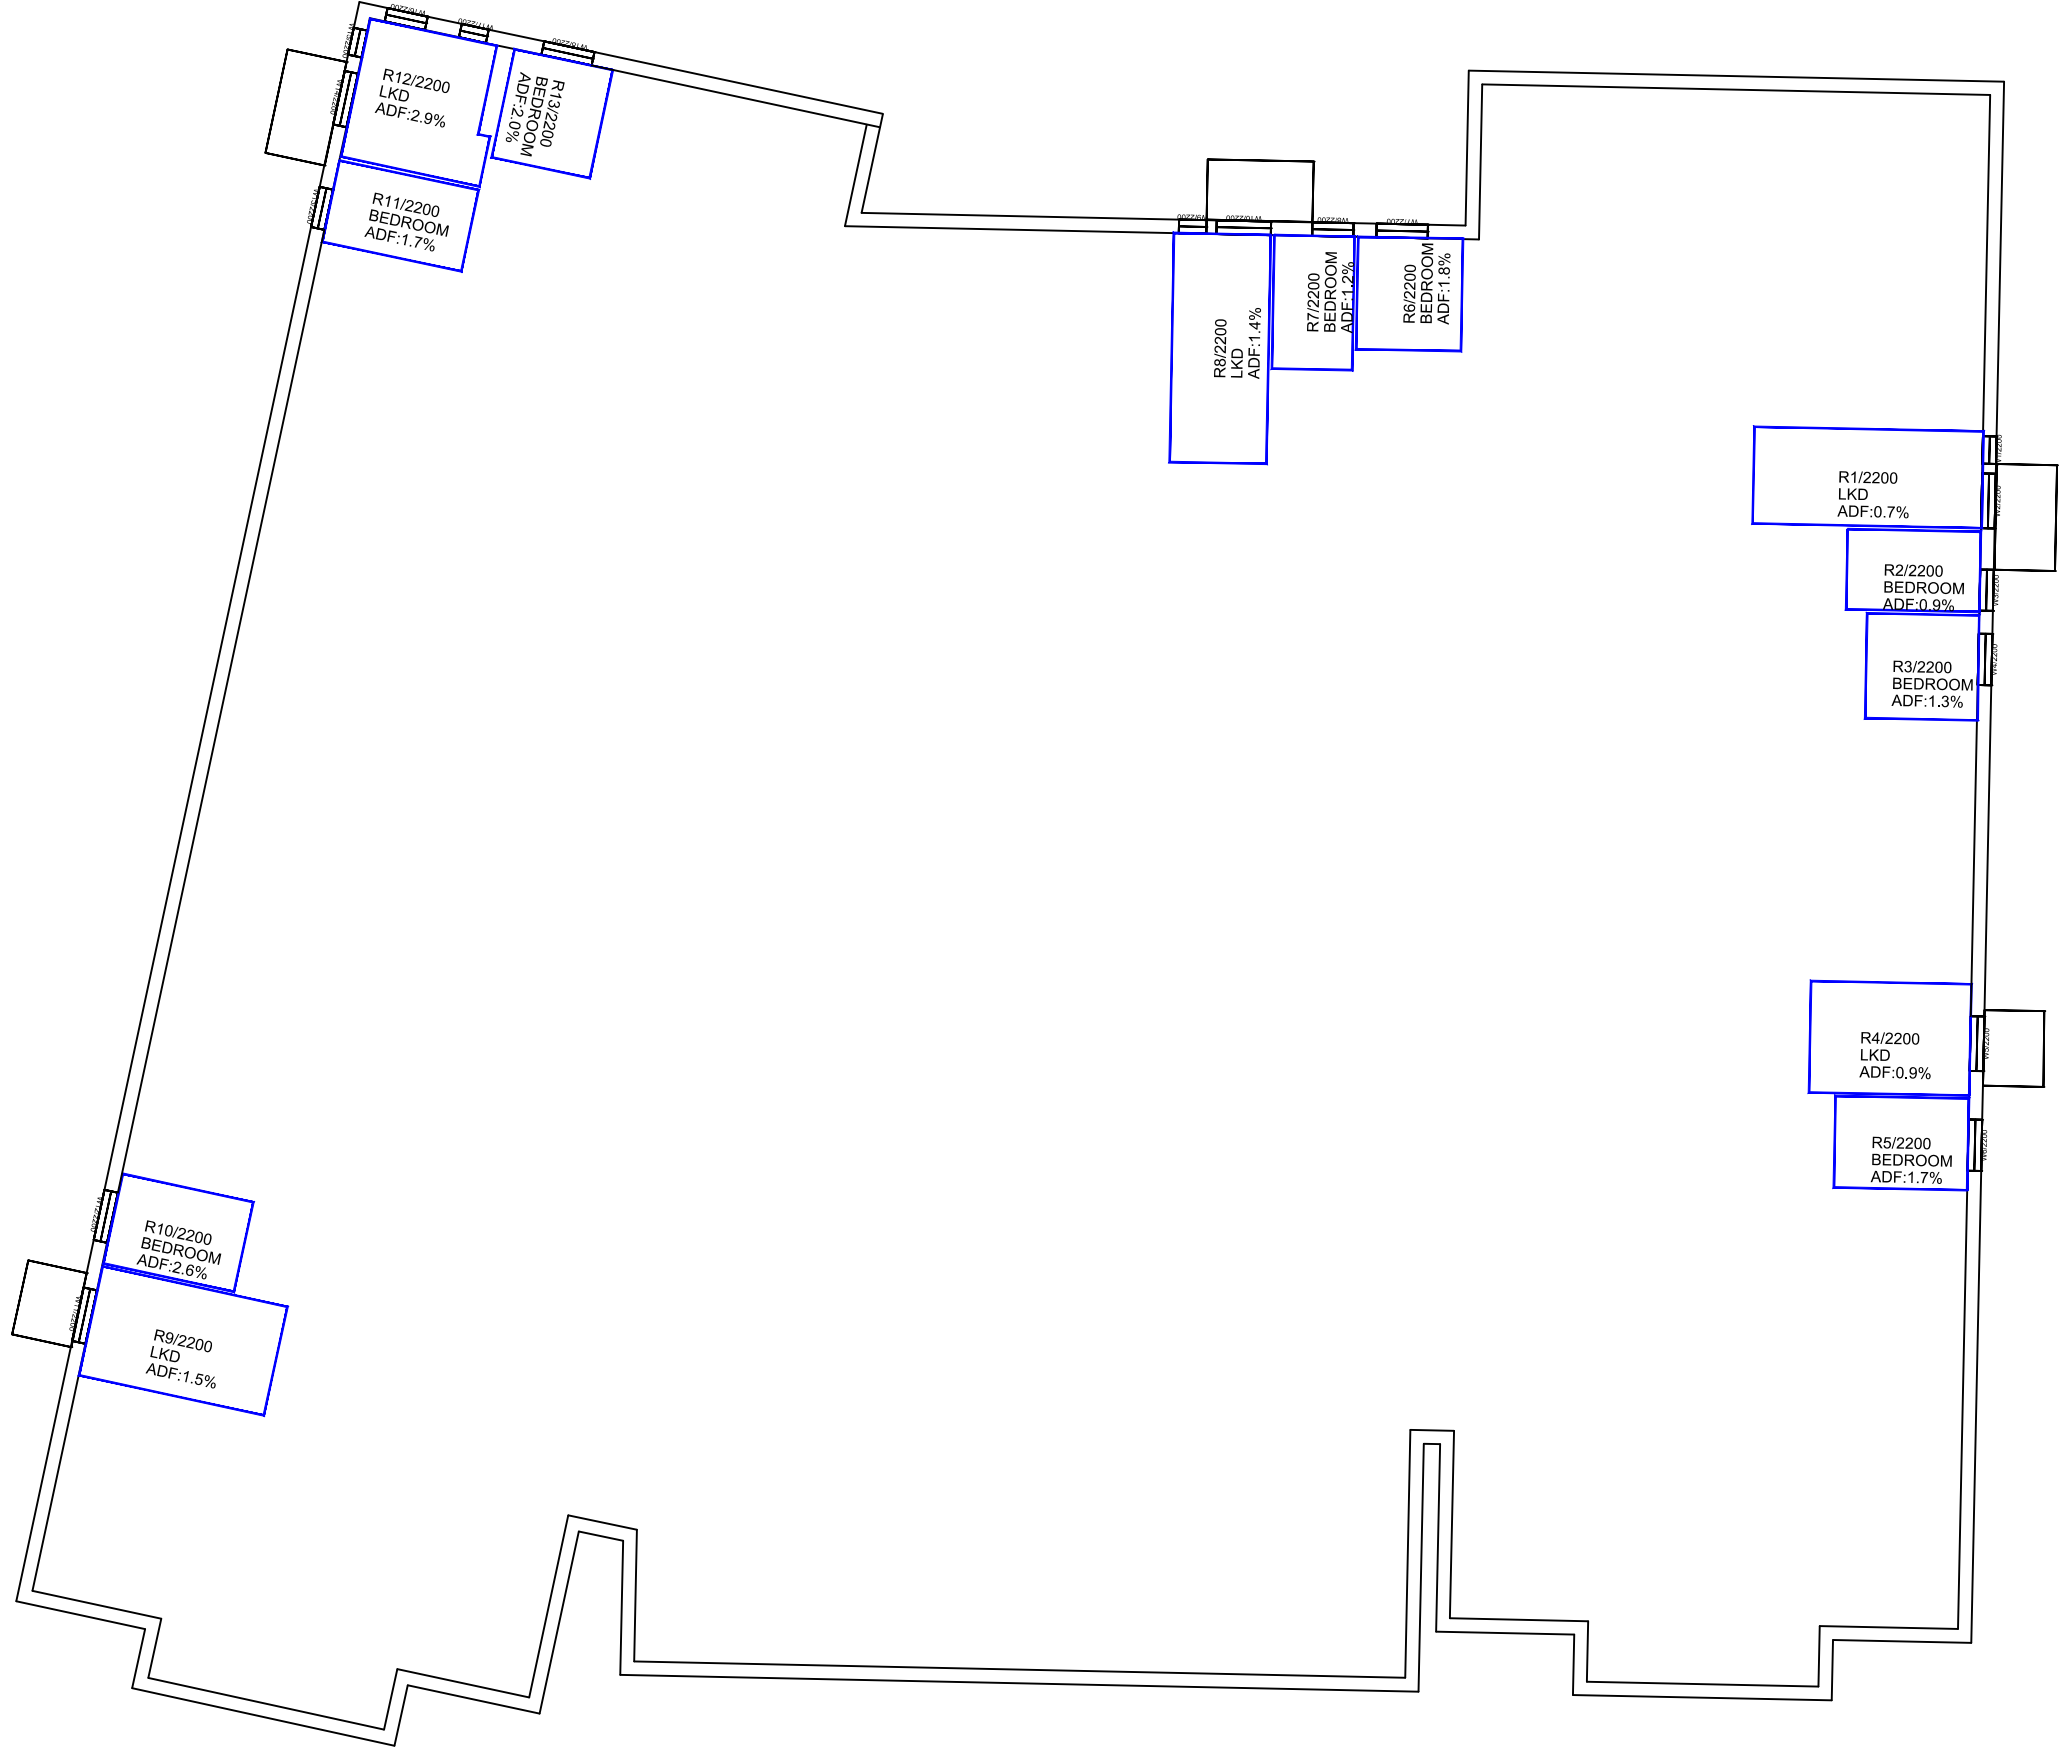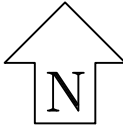



Sources: Point2 Site Photography Point Cloud Survey JTP Studios Illustrative Scheme Received 01/06/20 File Name: 01754_JTP_Massing_200601.dwg Parameter Scheme Received 29/05/20 File Name: 01754_JTP_MP_ EIA Model.dwg Illustrative Test Scheme Received 23/06/20 01754_JTP_MP_Updated Massing_200623.dwg Massing received 25/06/20 01754_JTP_MP_Updated Massing_200625.dwg		Key: 		Project: Tesco, Osterly London		Title: ADF Results and Room Layouts Proposed 25/06/20 Illustrative Parcel D		
Scheme Confirmed:		Date:		Drawn By: JF/BZW/EJ/CJ	Scale: 1:250 @ A3	Date: JUL 2020	Dwg No: P2209/INT/20	Rel: 21



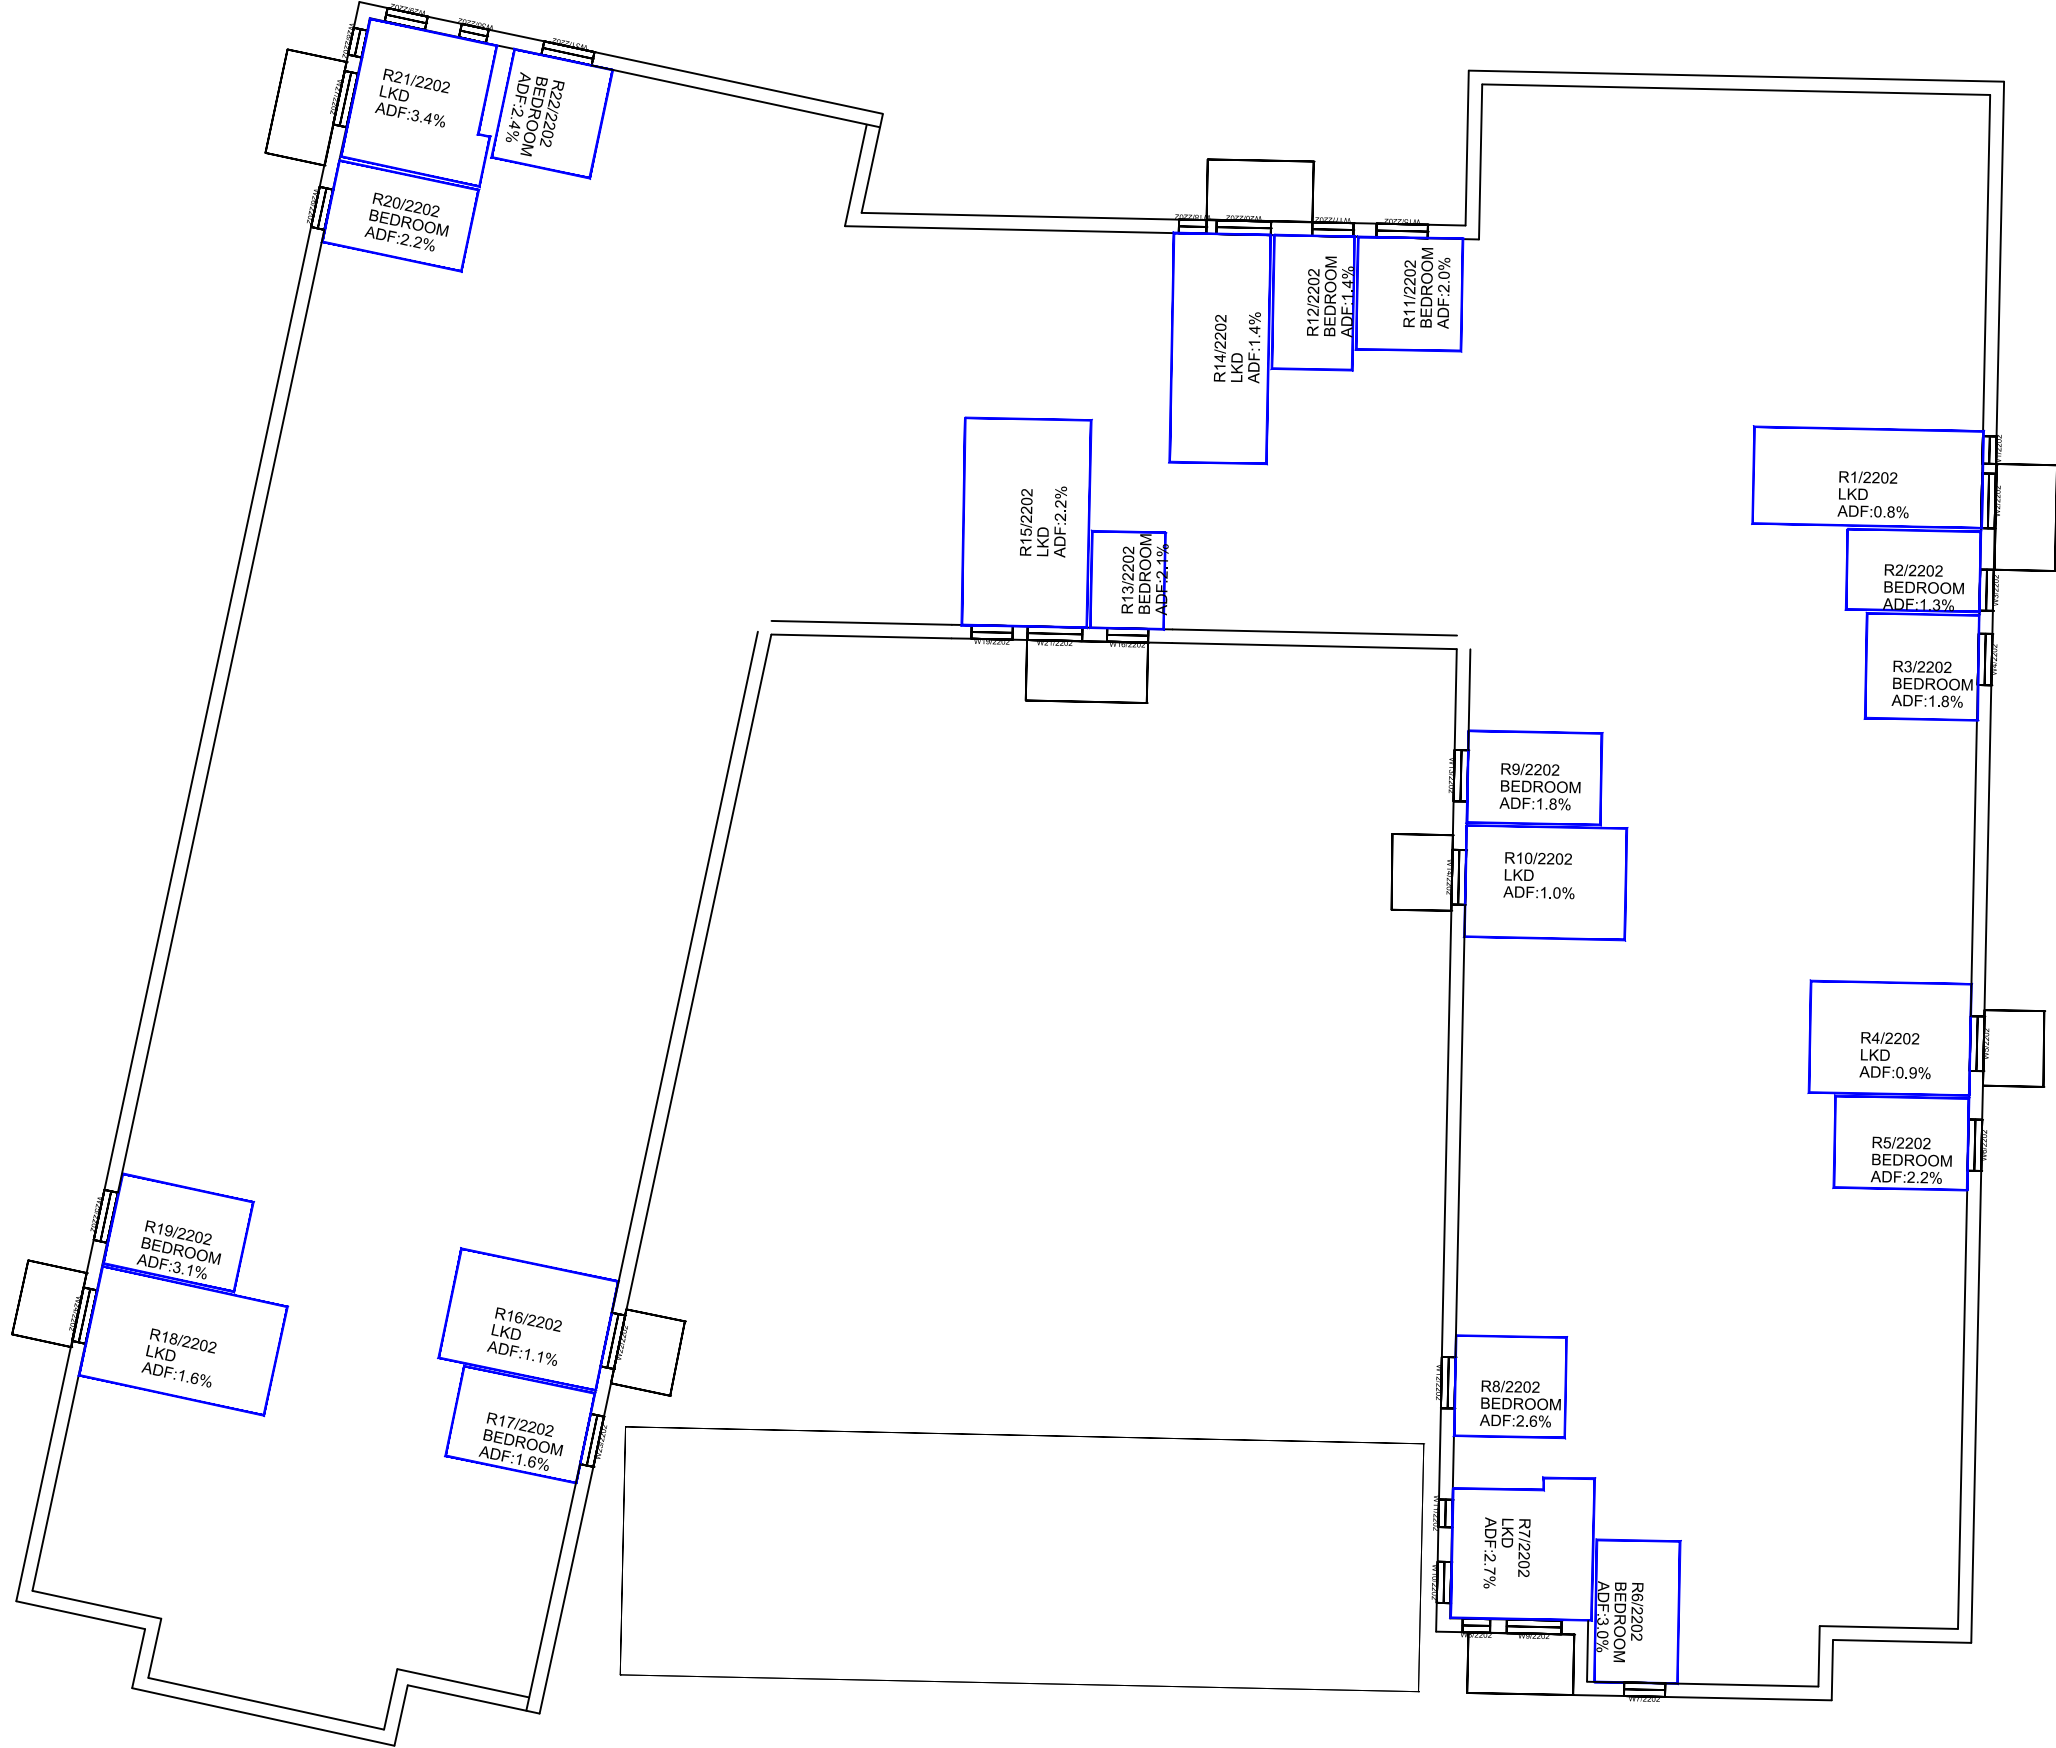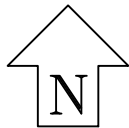



Sources: Point2 Site Photography Point Cloud Survey JTP Studios Illustrative Scheme Received 01/06/20 File Name: 01754_JTP_Massing_200601.dwg Parameter Scheme Received 29/05/20 File Name: 01754_JTP_MP_EIA Model.dwg Illustrative Test Scheme Received 23/06/20 01754_JTP_MP_Updated Massing_200623.dwg Massing received 25/06/20 01754_JTP_MP_Updated Massing_200625.dwg
--



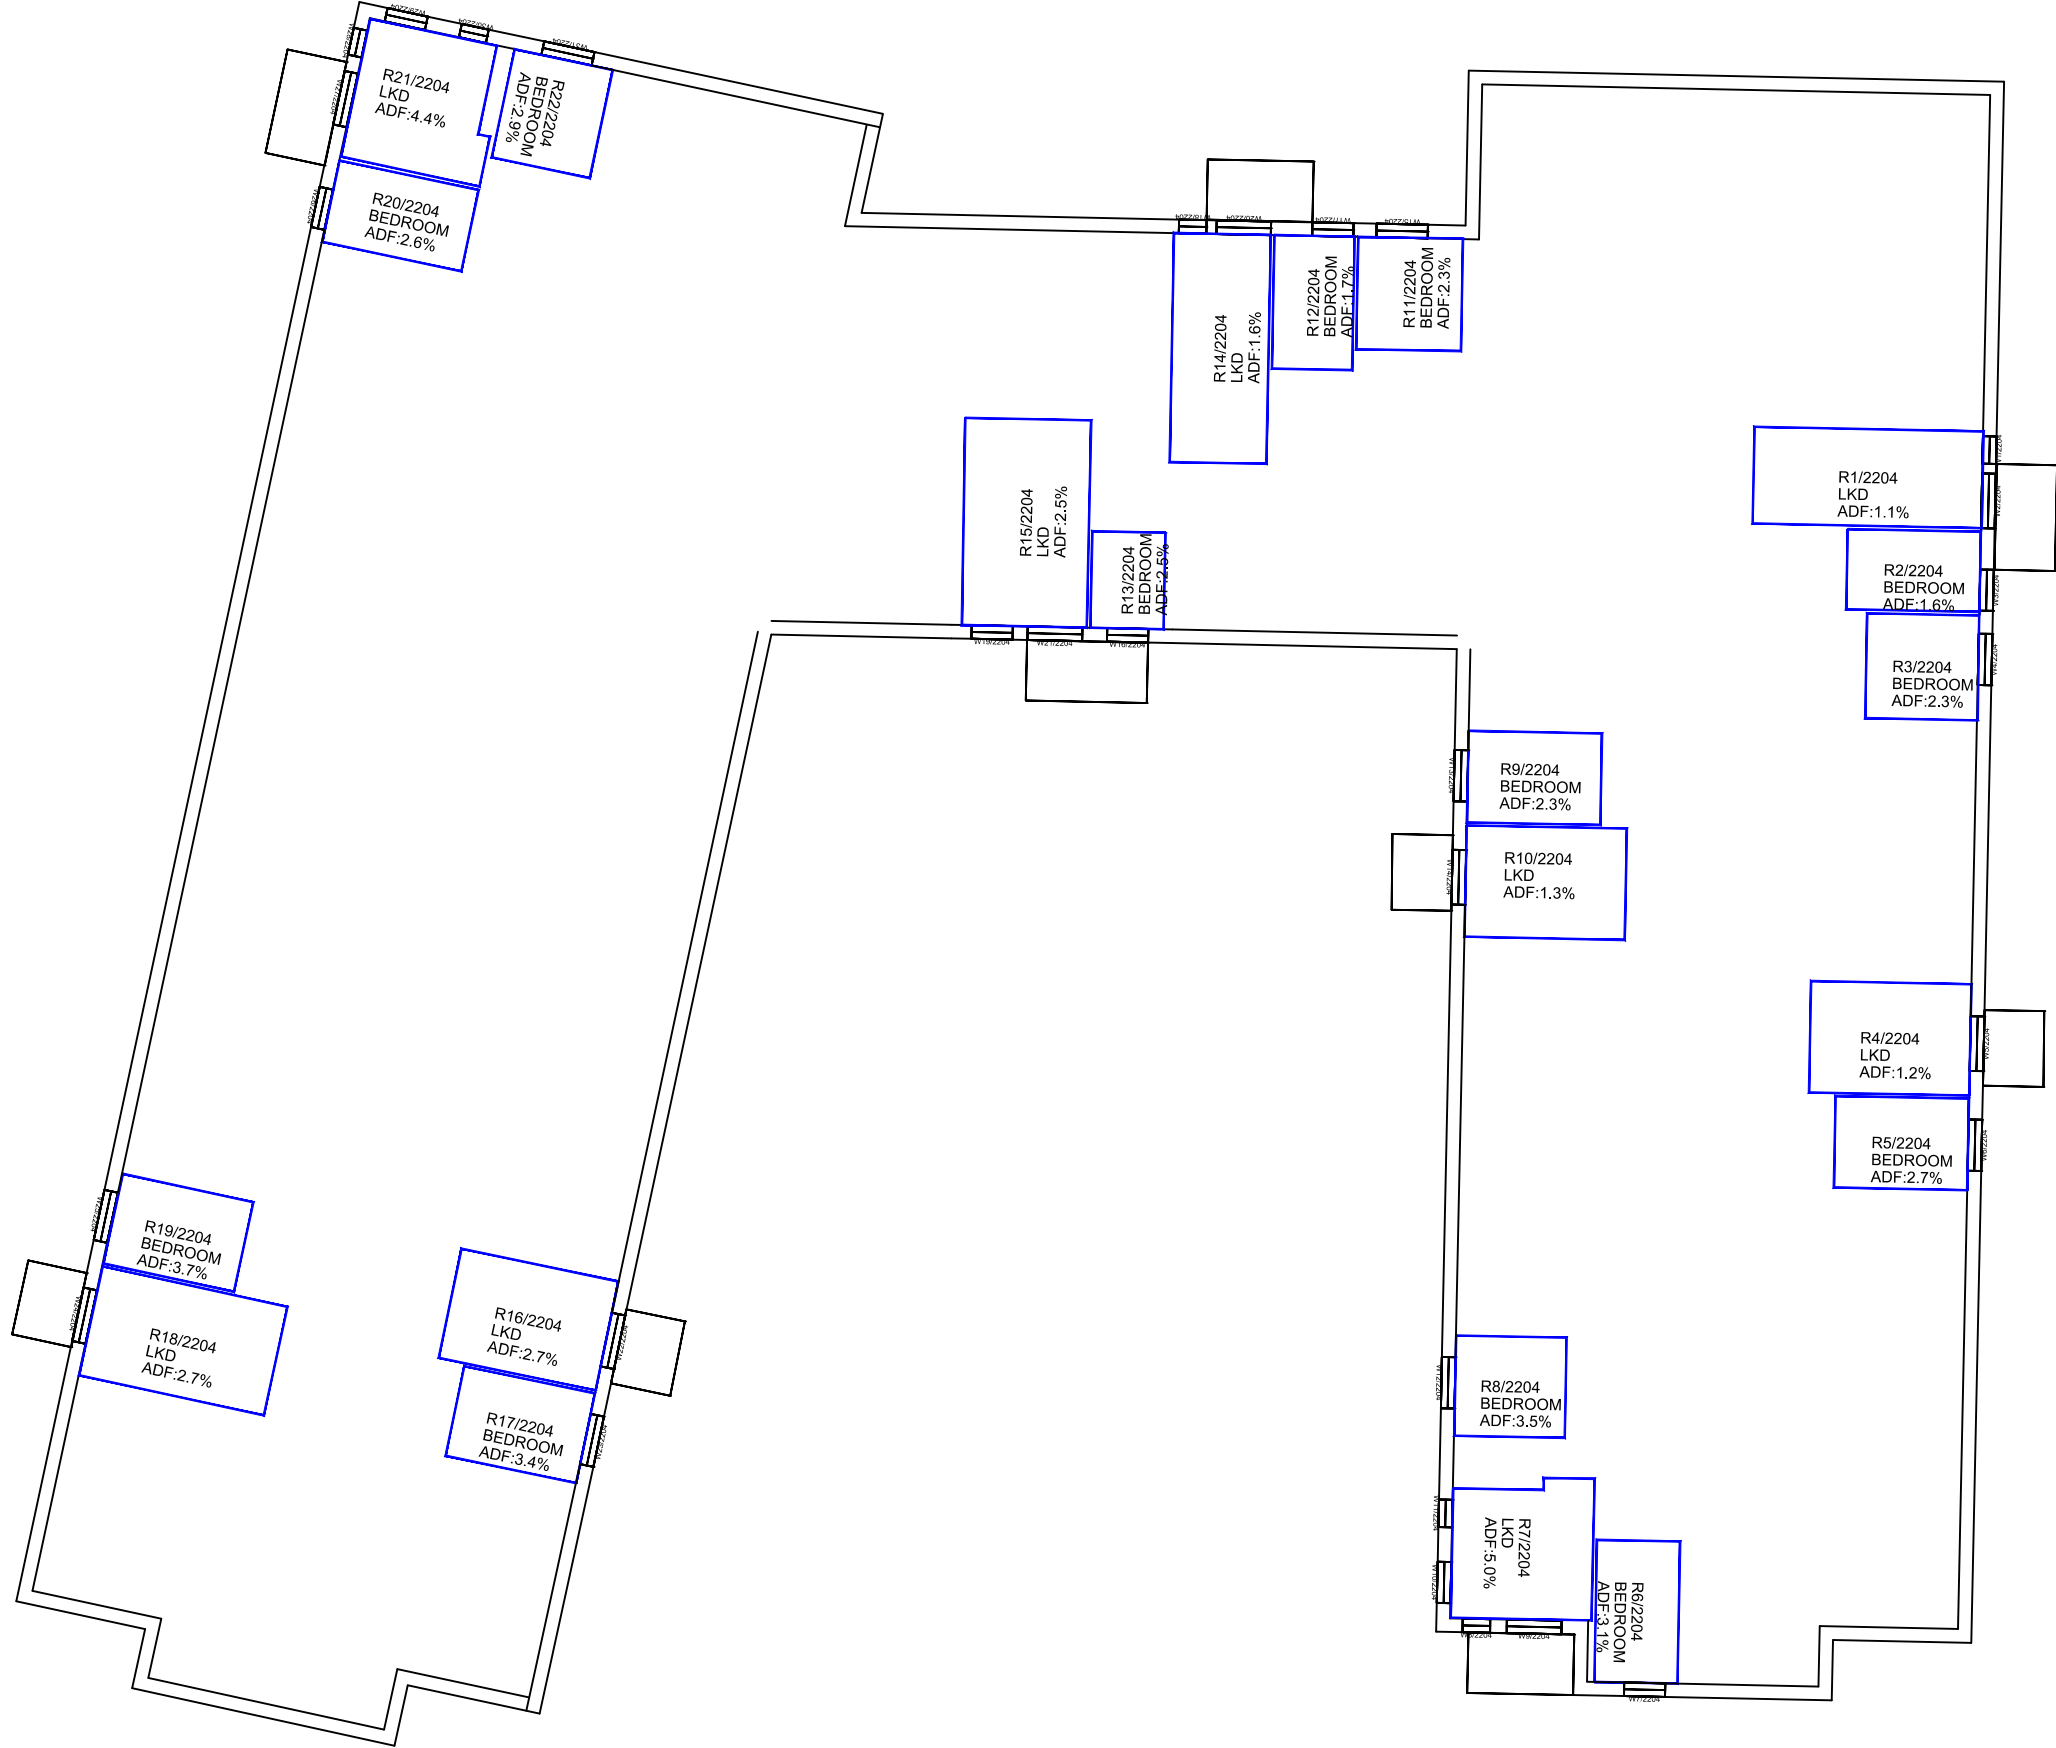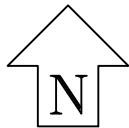

Sources: Point2 Site Photography Point Cloud Survey JTP Studios Illustrative Scheme Received 01/06/20 File Name: 01754_JTP_Massing_200601.dwg Parameter Scheme Received 29/05/20 File Name: 01754_JTP_MP_EIA Model.dwg Illustrative Test Scheme Received 23/06/20 01754_JTP_MP_Updated Massing_200623.dwg Massing received 25/06/20 01754_JTP_MP_Updated Massing_200625.dwg
--



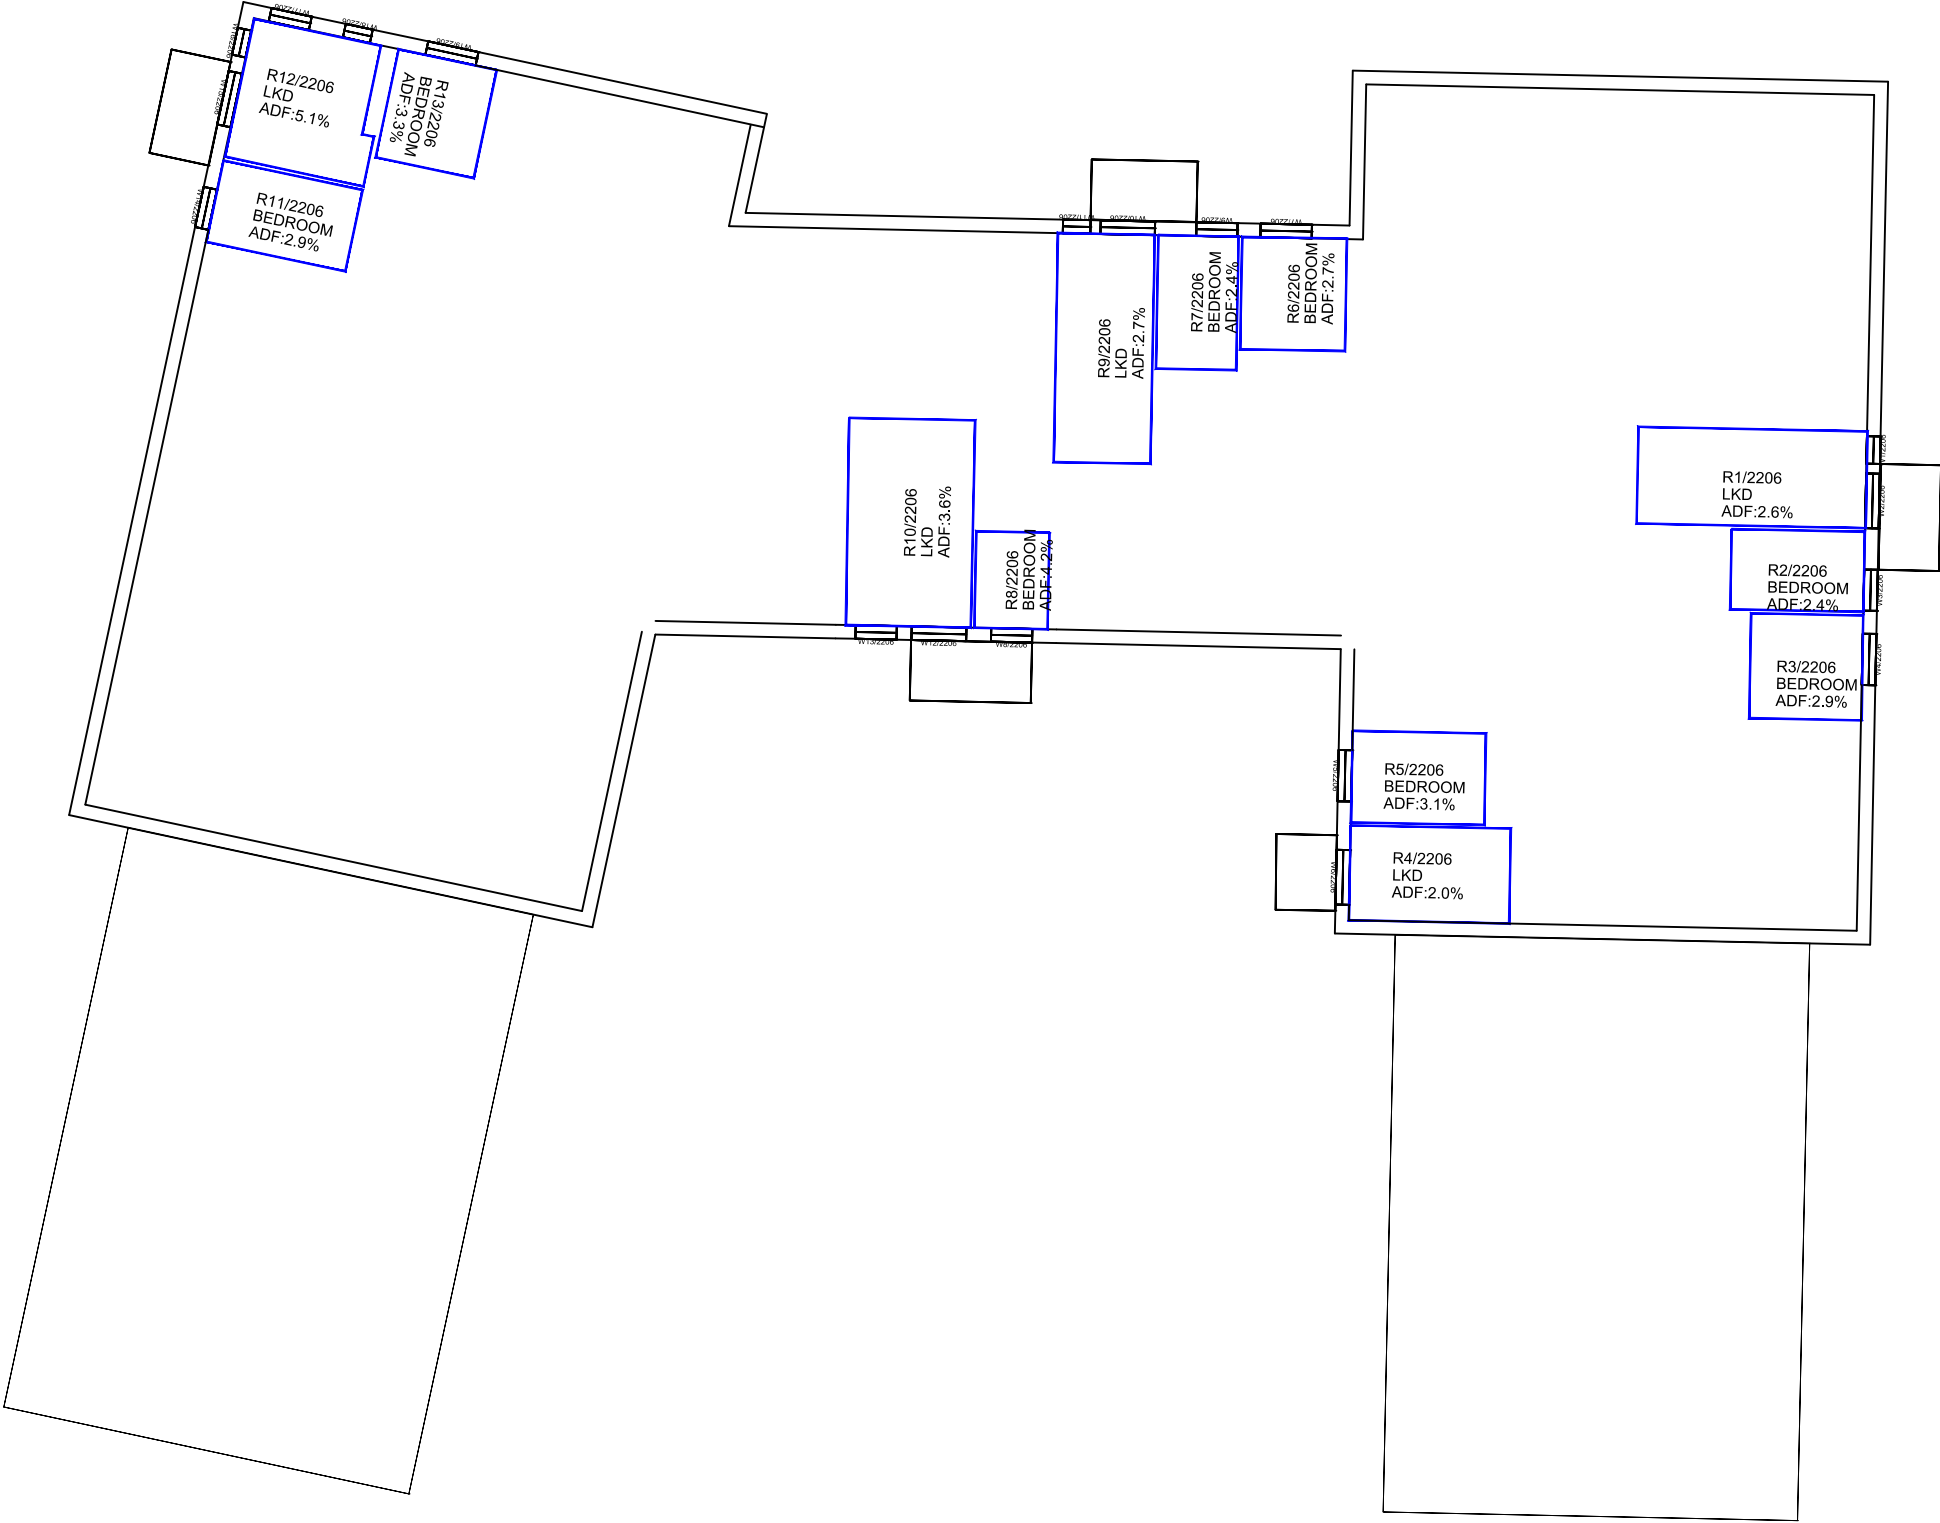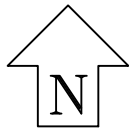


Sources:

Point2
Site Photography
Point Cloud Survey

JTP Studios
Illustrative Scheme Received 01/06/20
File Name: 01754_JTP_Massing_200601.dwg

Parameter Scheme Received 29/05/20
File Name: 01754_JTP_MP_EIA Model.dwg
Illustrative Test Scheme Received 23/06/20
01754_JTP_MP_Updated Massing_200623.dwg
Massing received 25/06/20
01754_JTP_MP_Updated Massing_200625.dwg

Key:

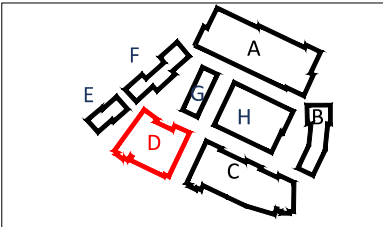

Project: Tesco, Osterly
London

Drawn By:
JF/BZW/EJ/CJ

Scale:
1:250 @ A3



Date:
JUL 2020

Title: ADF Results and Room Layouts
Proposed 25/06/20 Illustrative
Parcel D

Dwg No:
P2209/INT/23

Rel:
21



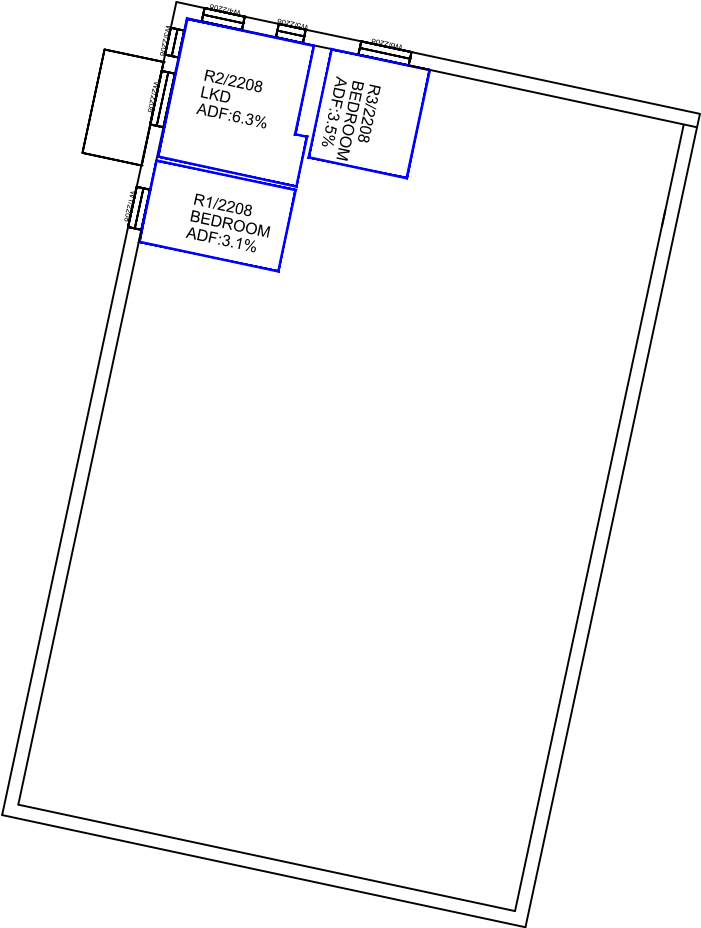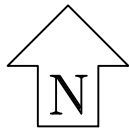



Sources: Point2 Site Photography Point Cloud Survey JTP Studios Illustrative Scheme Received 01/06/20 File Name: 01754_JTP_Massing_200601.dwg Parameter Scheme Received 29/05/20 File Name: 01754_JTP_MP_ EIA Model.dwg Illustrative Test Scheme Received 23/06/20 01754_JTP_MP_Updated Massing_200623.dwg Massing received 25/06/20 01754_JTP_MP_Updated Massing_200625.dwg		Key:		Project: Tesco, Osterly London		Title: ADF Results and Room Layouts Proposed 25/06/20 Illustrative Parcel D	
Scheme Confirmed:		Date:	Drawn By: JF/BZW/EJ/CJ	Scale: 1:250 @ A3	Date: JUL 2020	Dwg No: P2209/INT/24	Rel: 21




Ground Floor




2nd Floor

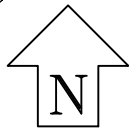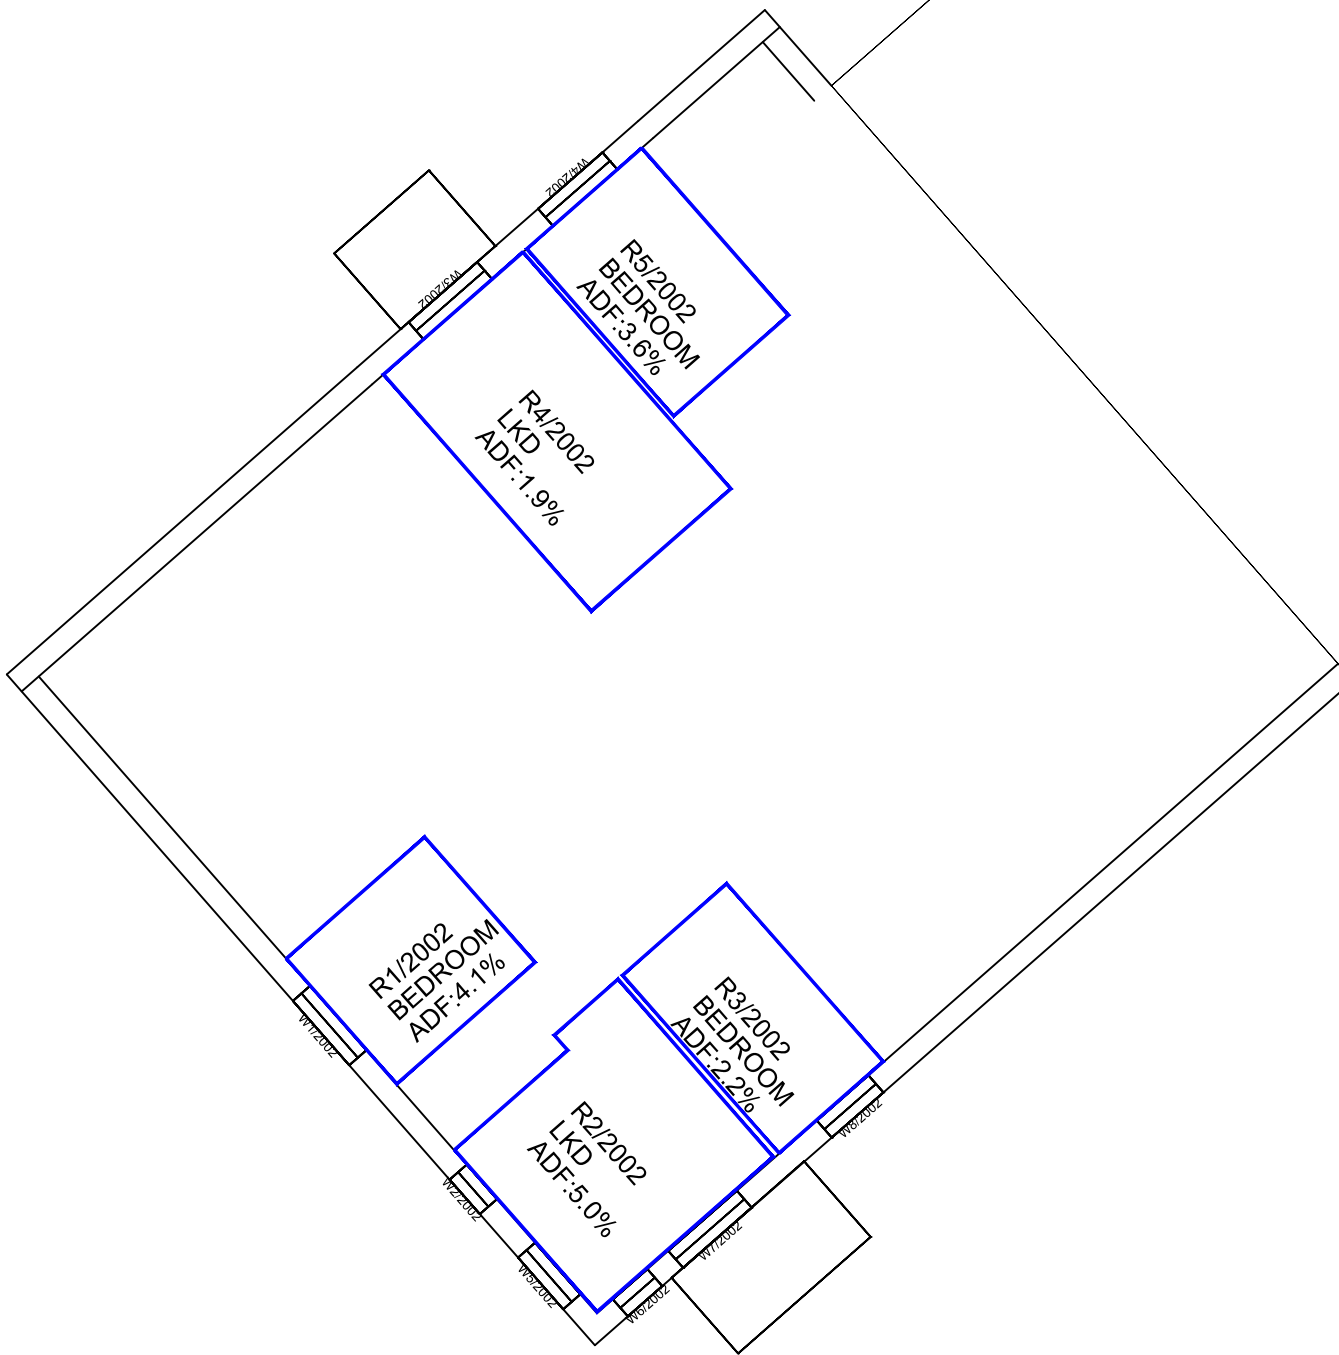

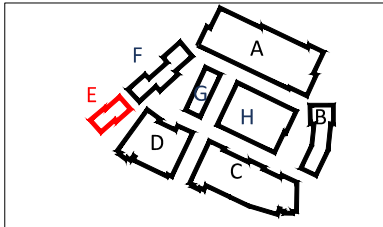
Sources: Point2 Site Photography Point Cloud Survey JTP Studios Illustrative Scheme Received 01/06/20 File Name: 01754_JTP_Massing_200601.dwg Parameter Scheme Received 29/05/20 File Name: 01754_JTP_MP_EIA Model.dwg Illustrative Test Scheme Received 23/06/20 01754_JTP_MP_Updated Massing_200623.dwg Massing received 25/06/20 01754_JTP_MP_Updated Massing_200625.dwg		Key: 		Project: Tesco, Osterly London		Title: ADF Results and Room Layouts Proposed 25/06/20 Illustrative Parcel E		
Scheme Confirmed:		Date:		Drawn By: JF/BZW/EJ/CJ	Scale: 1:150 @ A3	Date: JUL 2020	Dwg No: P2209/INT/25	Rel: 21




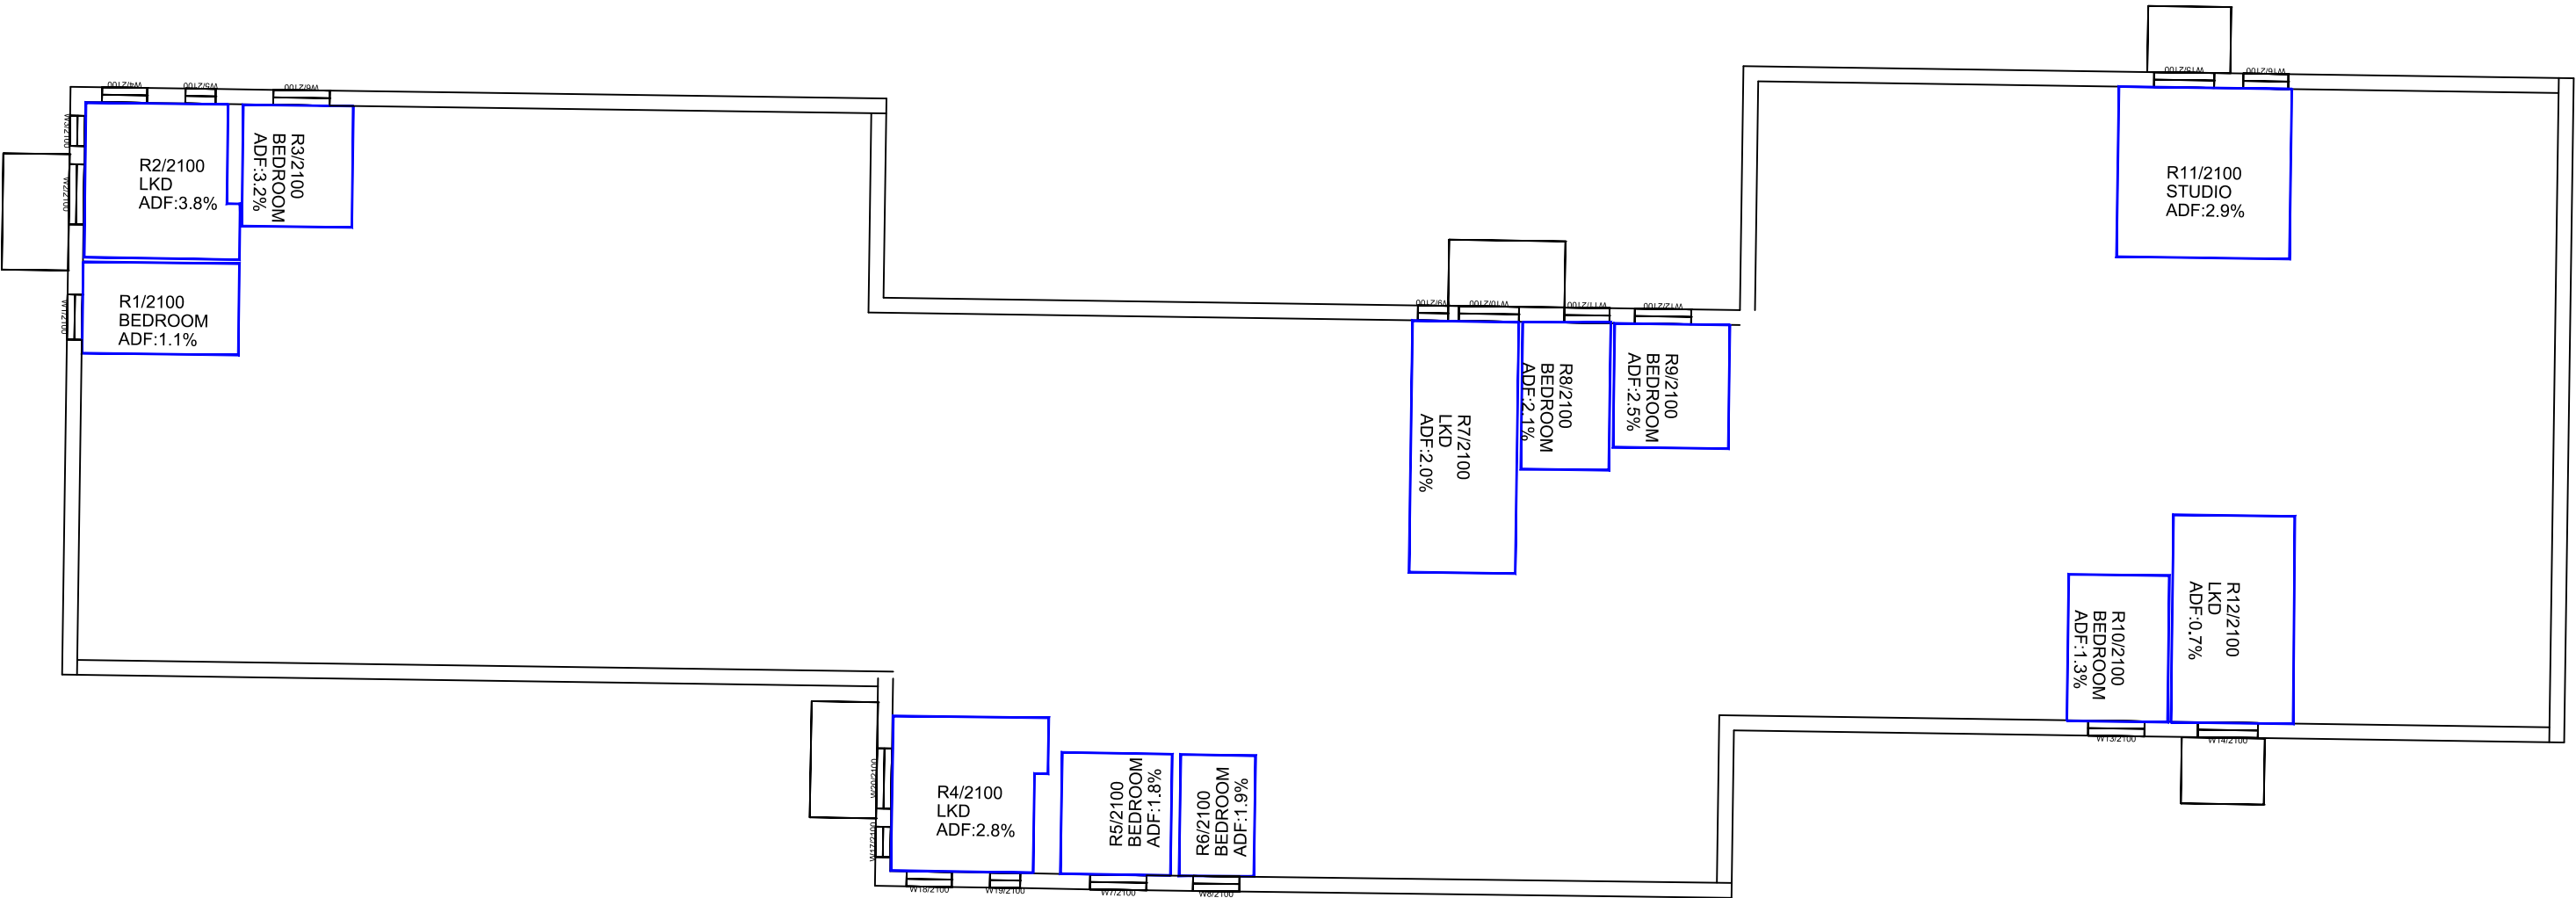

Sources: Point2 Site Photography Point Cloud Survey JTP Studios Illustrative Scheme Received 01/06/20 File Name: 01754_JTP_Massing_200601.dwg Parameter Scheme Received 29/05/20 File Name: 01754_JTP_MP_ EIA Model.dwg Illustrative Test Scheme Received 23/06/20 01754_JTP_MP_Updated Massing_200623.dwg Massing received 25/06/20 01754_JTP_MP_Updated Massing_200625.dwg




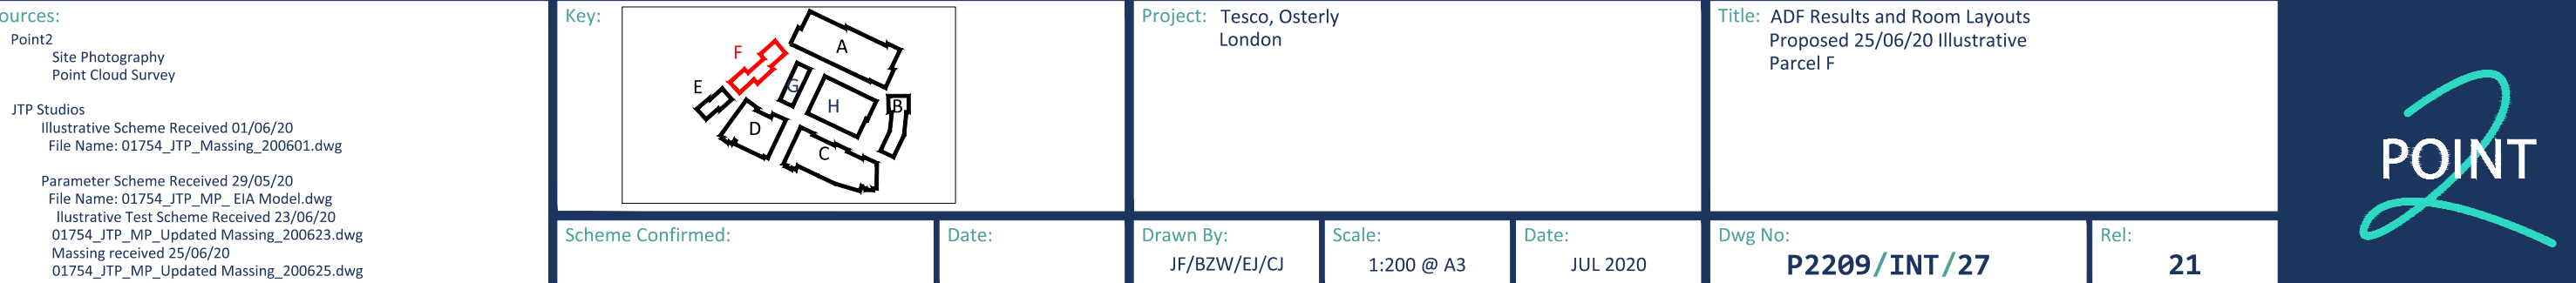

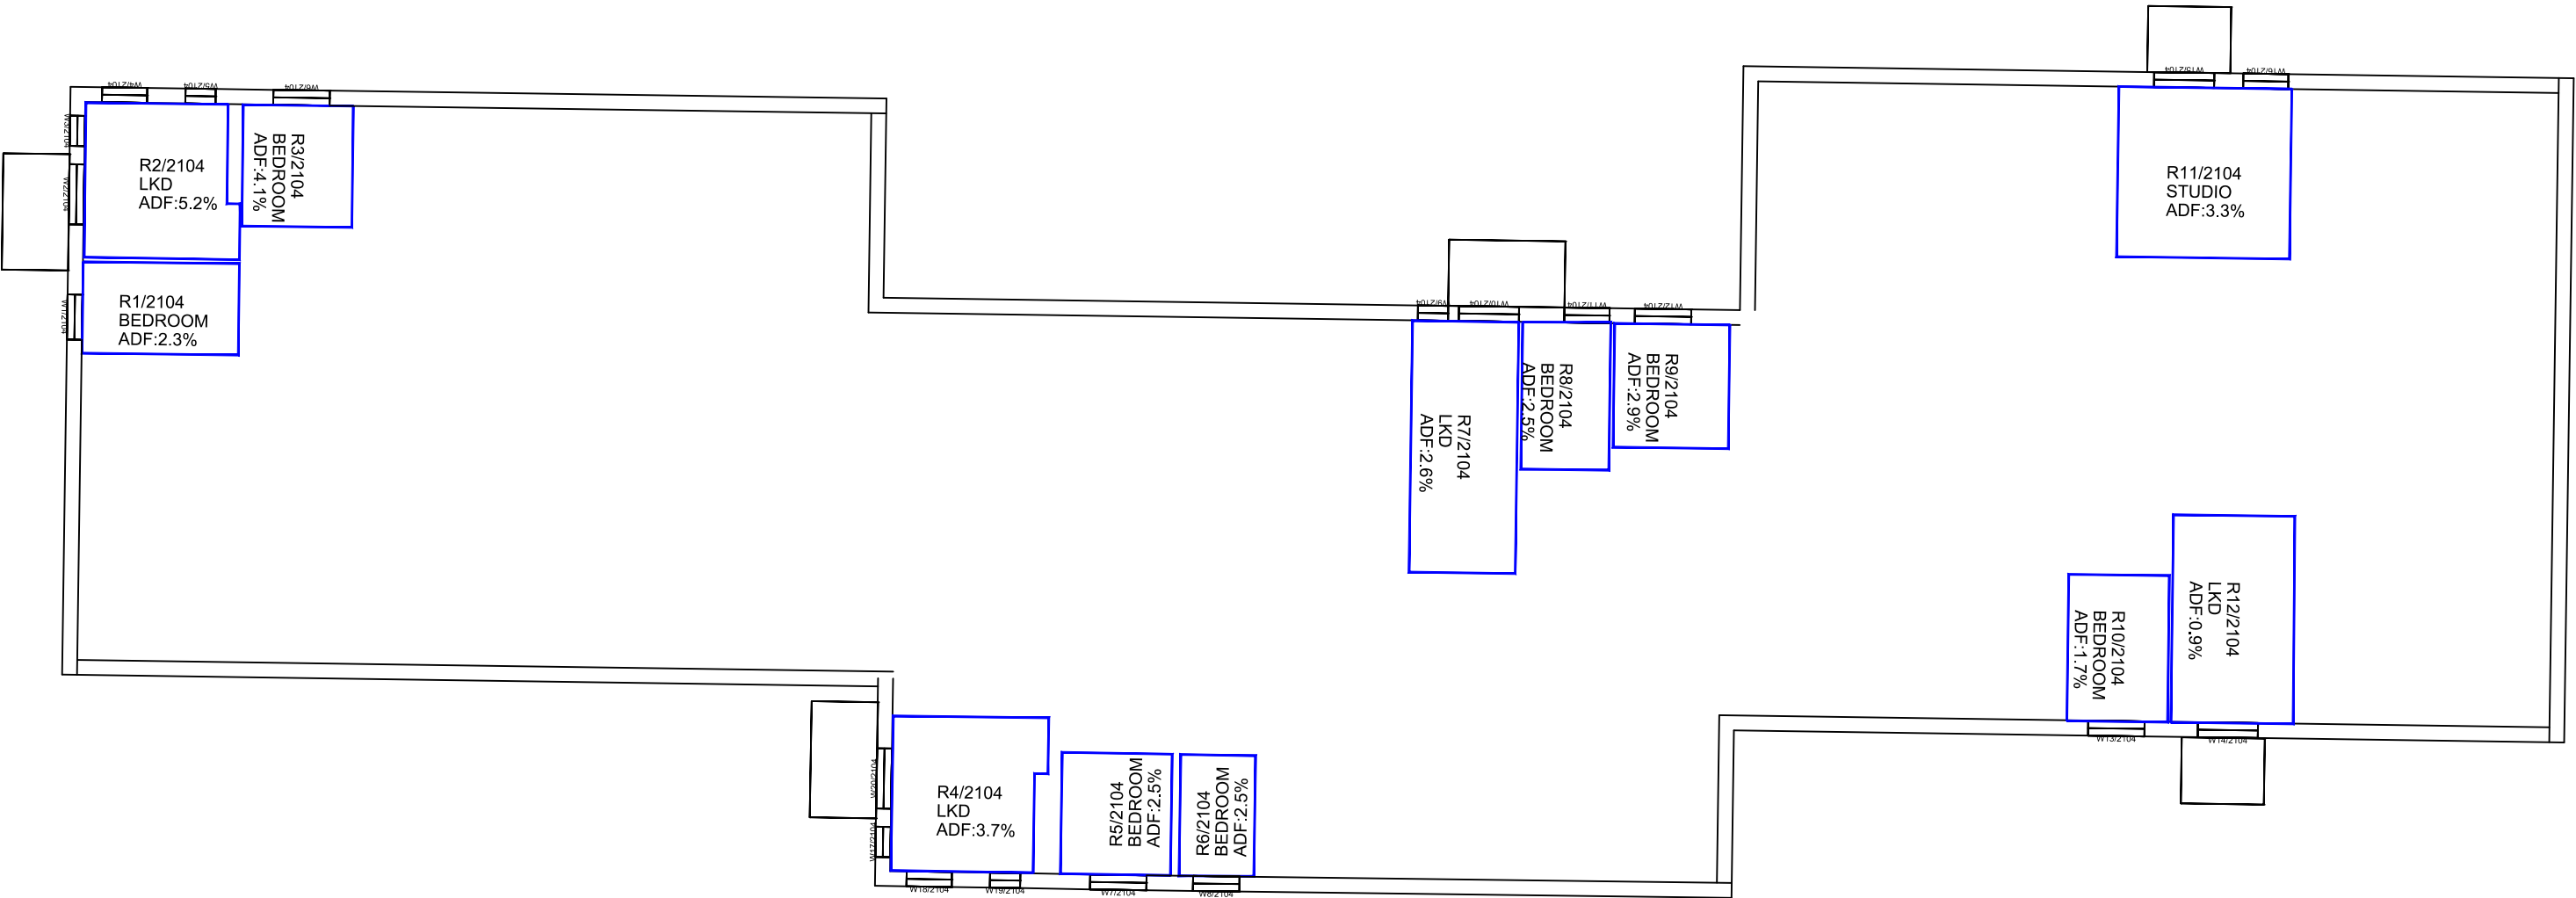




Sources: Point2 Site Photography Point Cloud Survey JTP Studios Illustrative Scheme Received 01/06/20 File Name: 01754_JTP_Massing_200601.dwg Parameter Scheme Received 29/05/20 File Name: 01754_JTP_MP_ EIA Model.dwg Illustrative Test Scheme Received 23/06/20 01754_JTP_MP_Updated Massing_200623.dwg Massing received 25/06/20 01754_JTP_MP_Updated Massing_200625.dwg



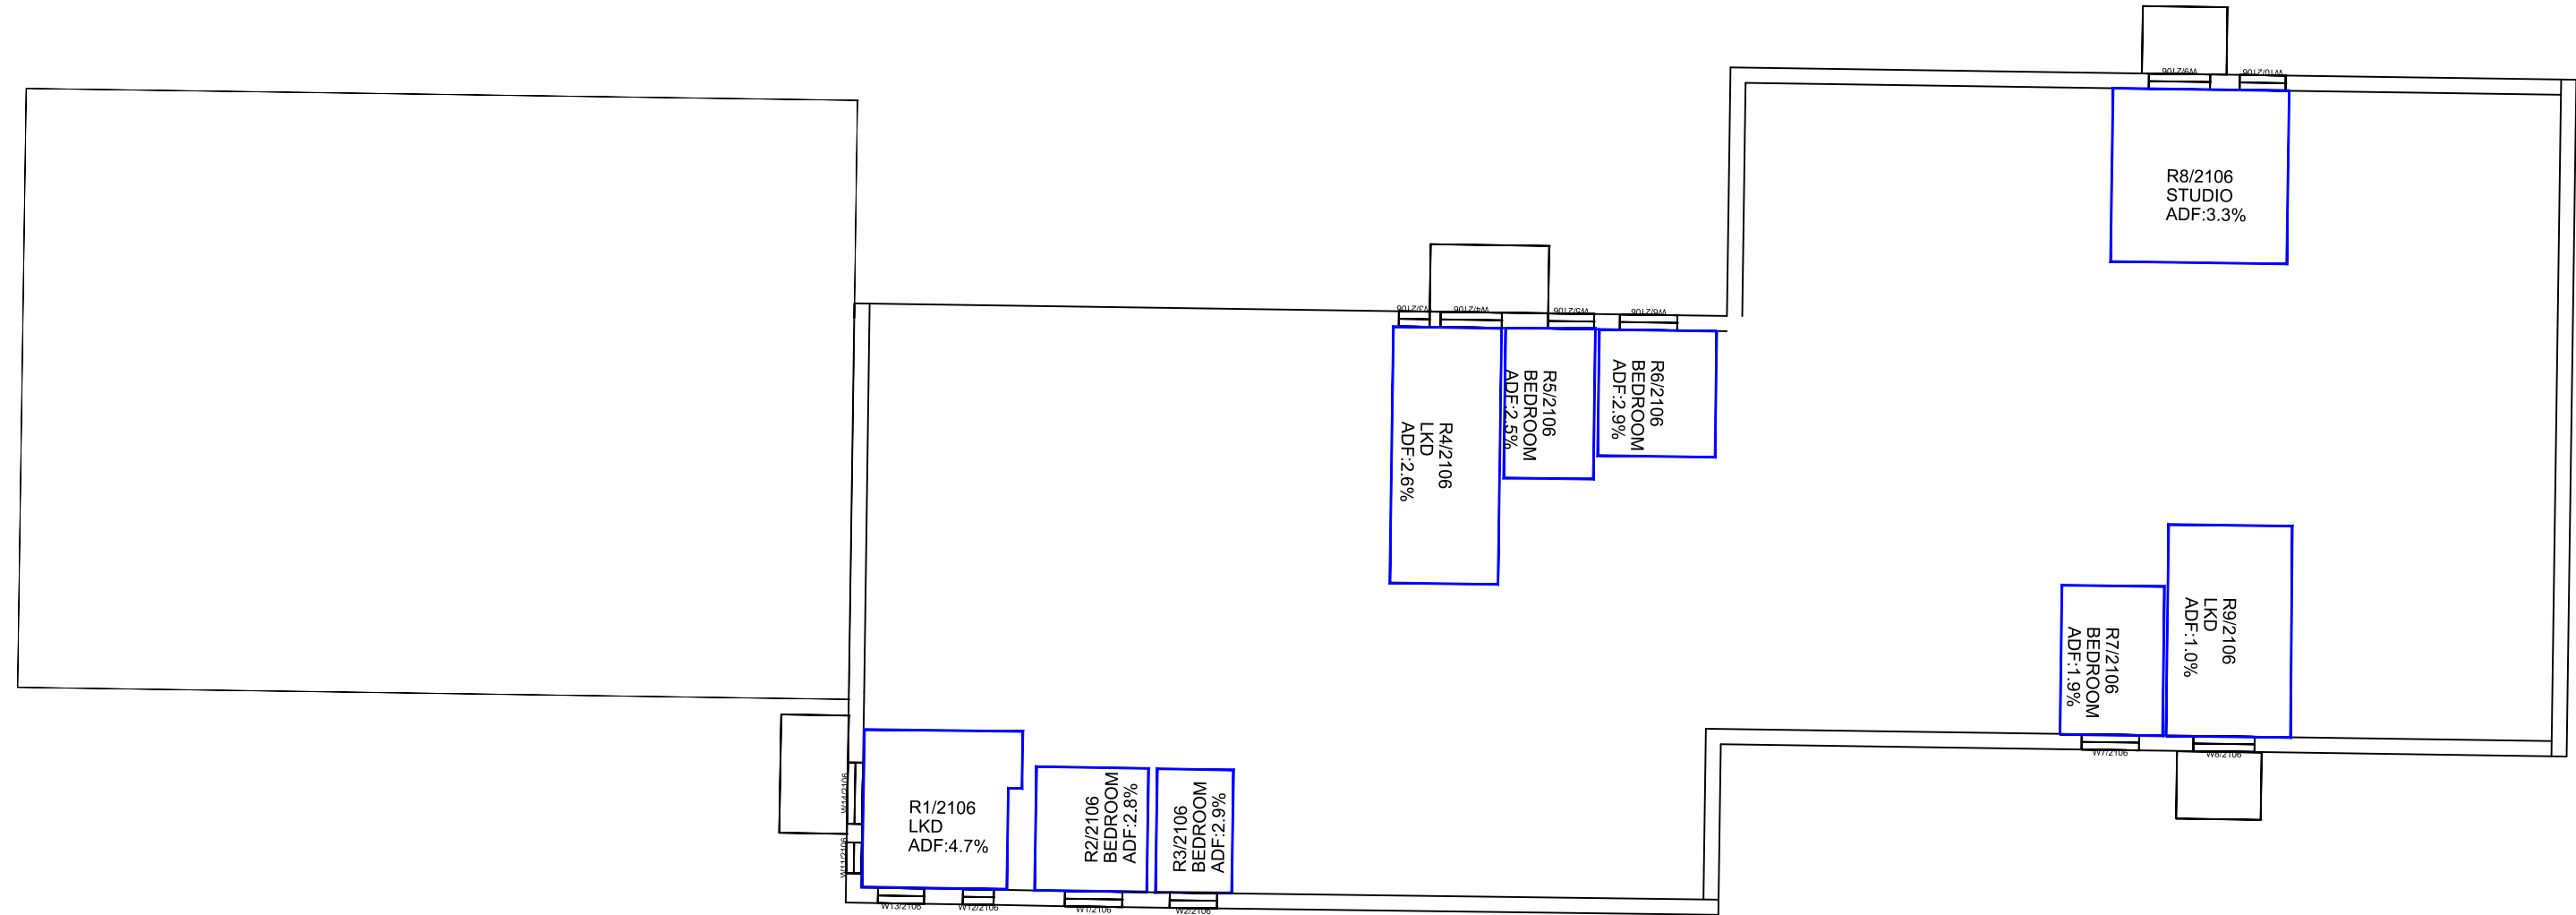

Sources: Point2 Site Photography Point Cloud Survey JTP Studios Illustrative Scheme Received 01/06/20 File Name: 01754_JTP_Massing_200601.dwg Parameter Scheme Received 29/05/20 File Name: 01754_JTP_MP_EIA Model.dwg Illustrative Test Scheme Received 23/06/20 01754_JTP_MP_Updated Massing_200623.dwg Massing received 25/06/20 01754_JTP_MP_Updated Massing_200625.dwg
--




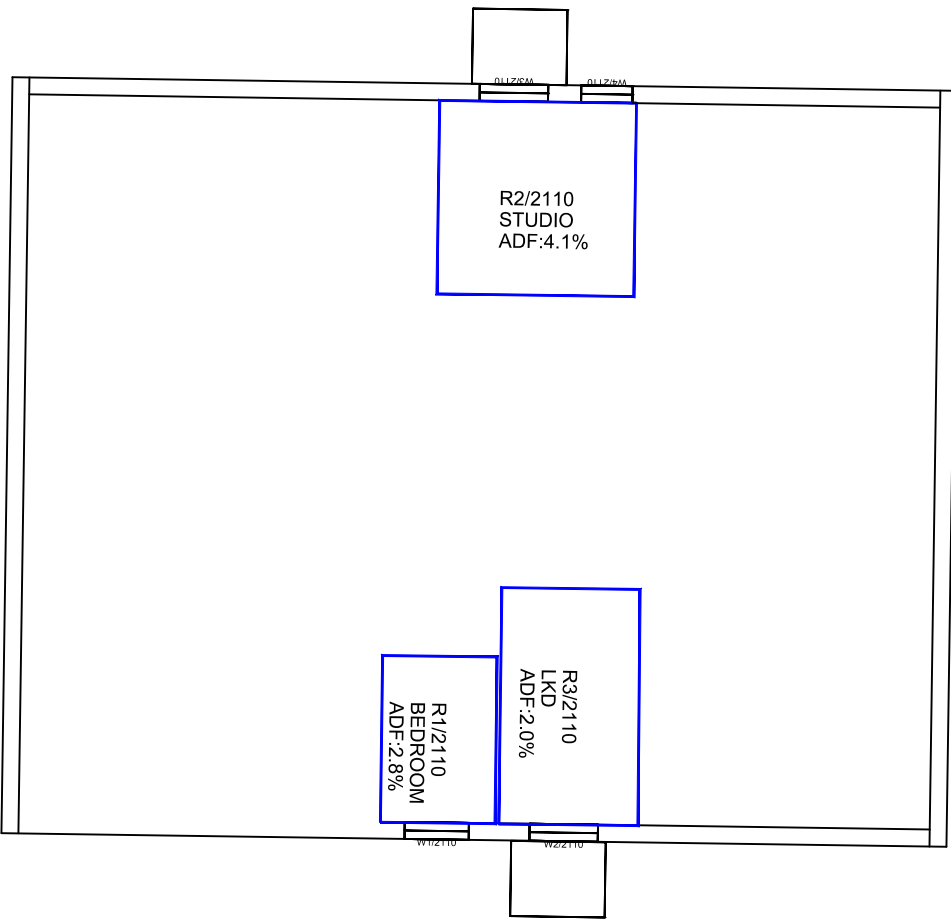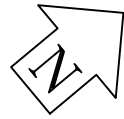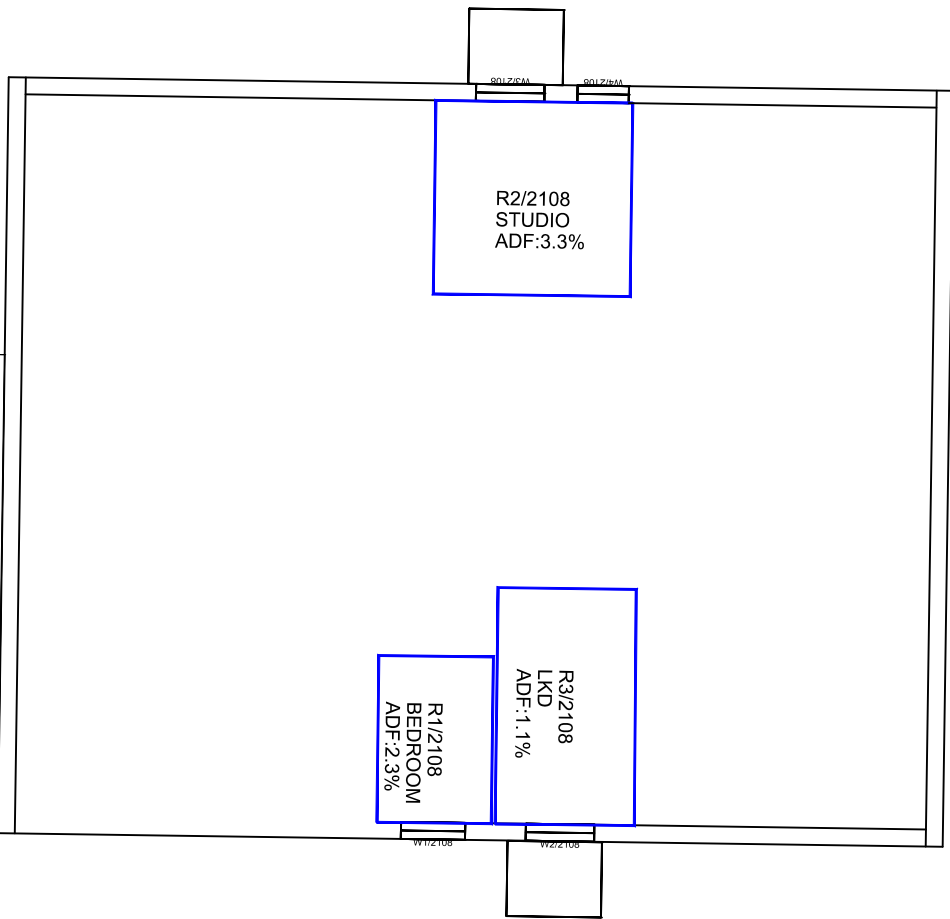


Sources: Point2 Site Photography Point Cloud Survey JTP Studios Illustrative Scheme Received 01/06/20 File Name: 01754_JTP_Massing_200601.dwg Parameter Scheme Received 29/05/20 File Name: 01754_JTP_MP_EIA Model.dwg Illustrative Test Scheme Received 23/06/20 01754_JTP_MP_Updated Massing_200623.dwg Massing received 25/06/20 01754_JTP_MP_Updated Massing_200625.dwg		Key: 		Project: Tesco, Osterly London		Title: ADF Results and Room Layouts Proposed 25/06/20 Illustrative Parcel F	
Scheme Confirmed:		Date:		Drawn By: JF/BZW/EJ/CJ		Scale: 1:200 @ A3	
				Date: JUL 2020		Dwg No: P2209/INT/30	
						Rel: 21	



Ground Floor

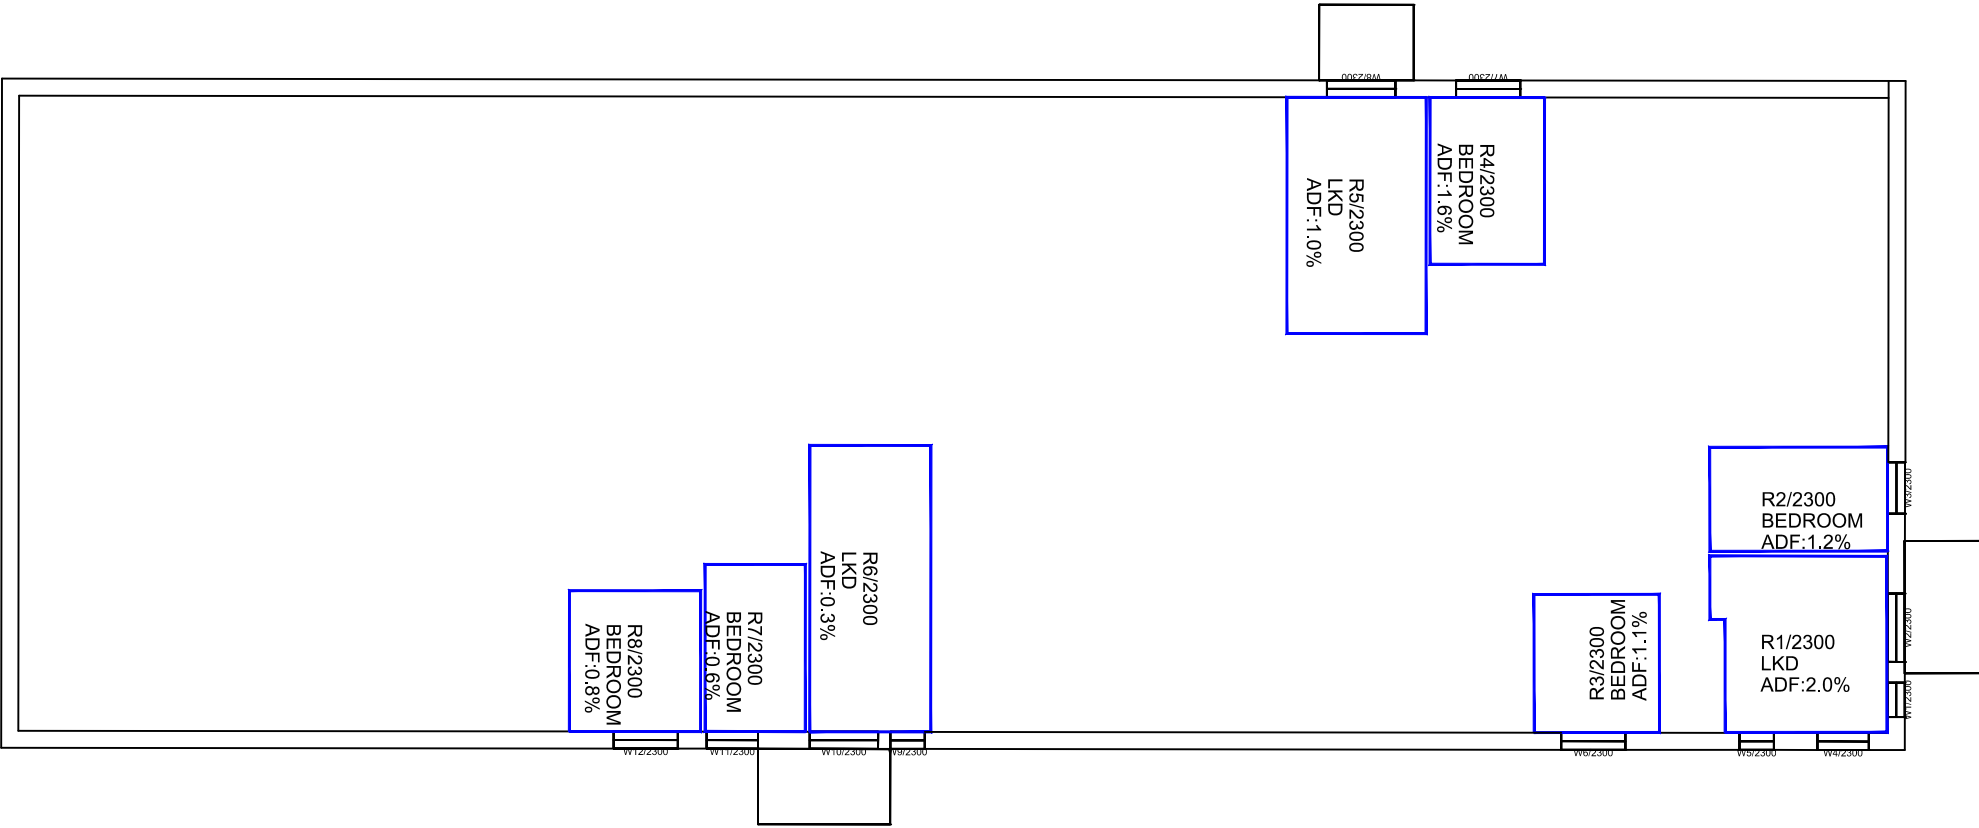

2nd Floor

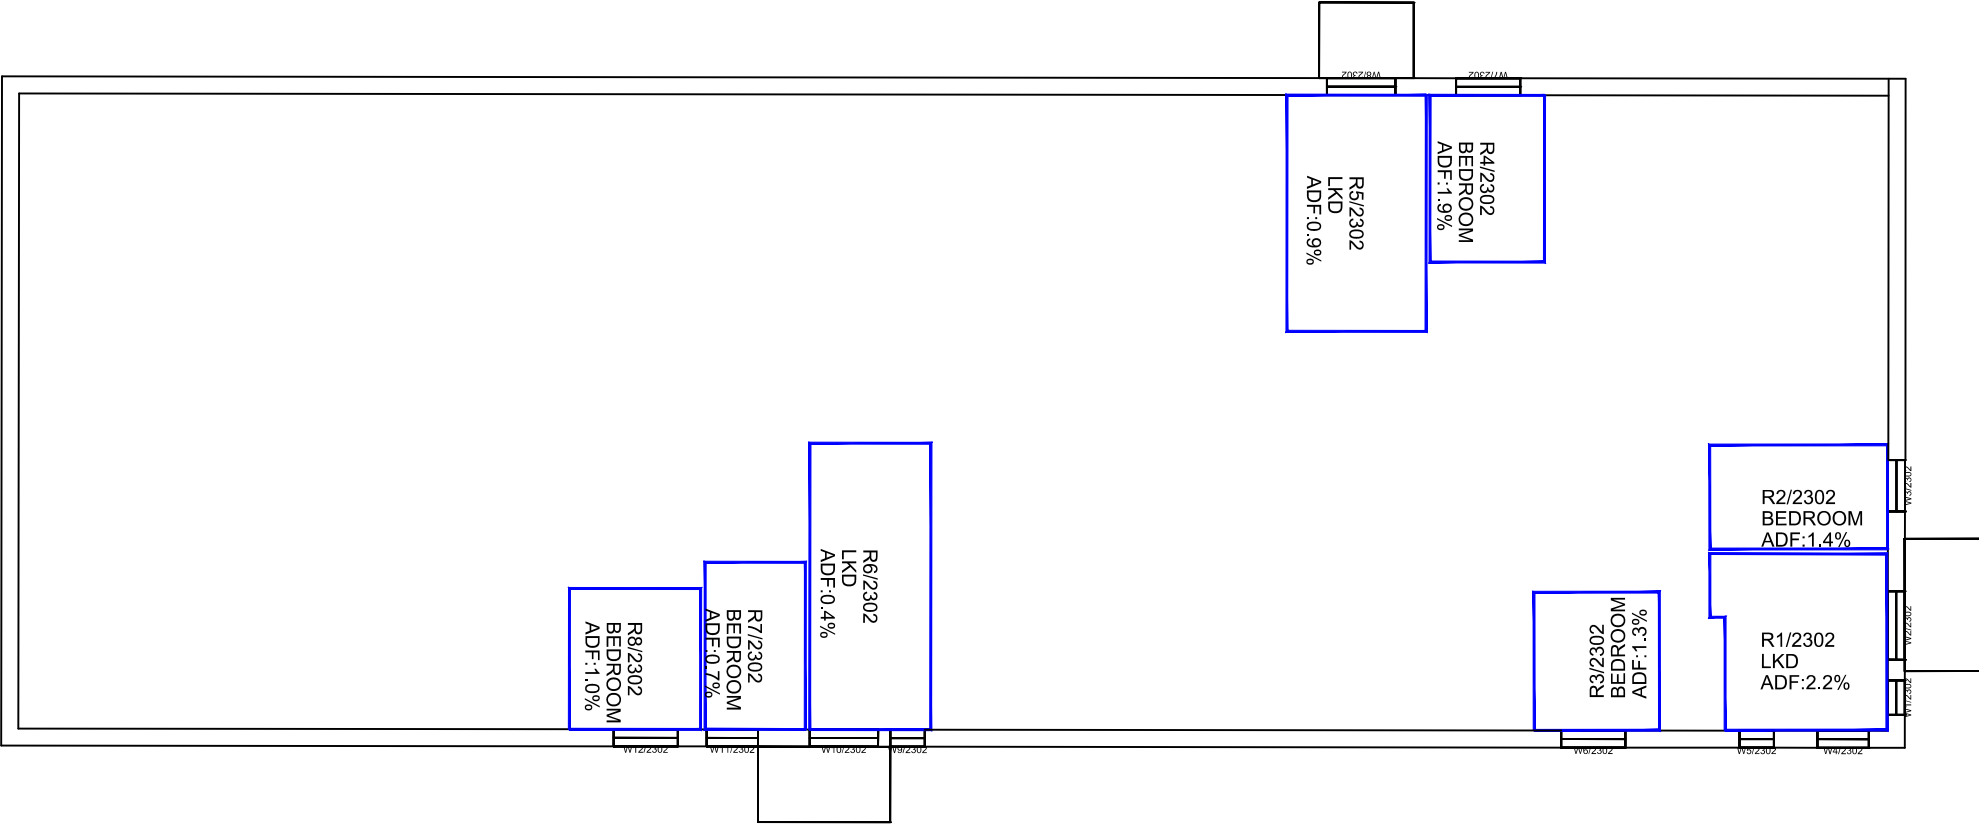


Sources:

Point2
Site Photography
Point Cloud Survey

JTP Studios
Illustrative Scheme Received 01/06/20
File Name: 01754_JTP_Massing_200601.dwg

Parameter Scheme Received 29/05/20
File Name: 01754_JTP_MP_EIA Model.dwg
Illustrative Test Scheme Received 23/06/20
01754_JTP_MP_Updated Massing_200623.dwg
Massing received 25/06/20
01754_JTP_MP_Updated Massing_200625.dwg

Key:

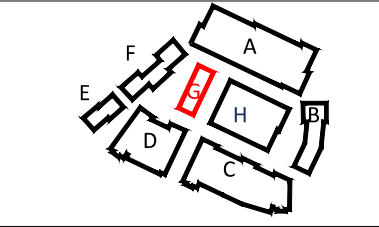

Project: Tesco, Osterly
London

Title: ADF Results and Room Layouts
Proposed 25/06/20 Illustrative
Parcel G

Scheme Confirmed:

Date:

Drawn By:
JF/BZW/EJ/CJ

Scale:
1:200 @ A3


Date:
JUL 2020

Dwg No:
P2209/INT/31


Rel:
21



4th Floor

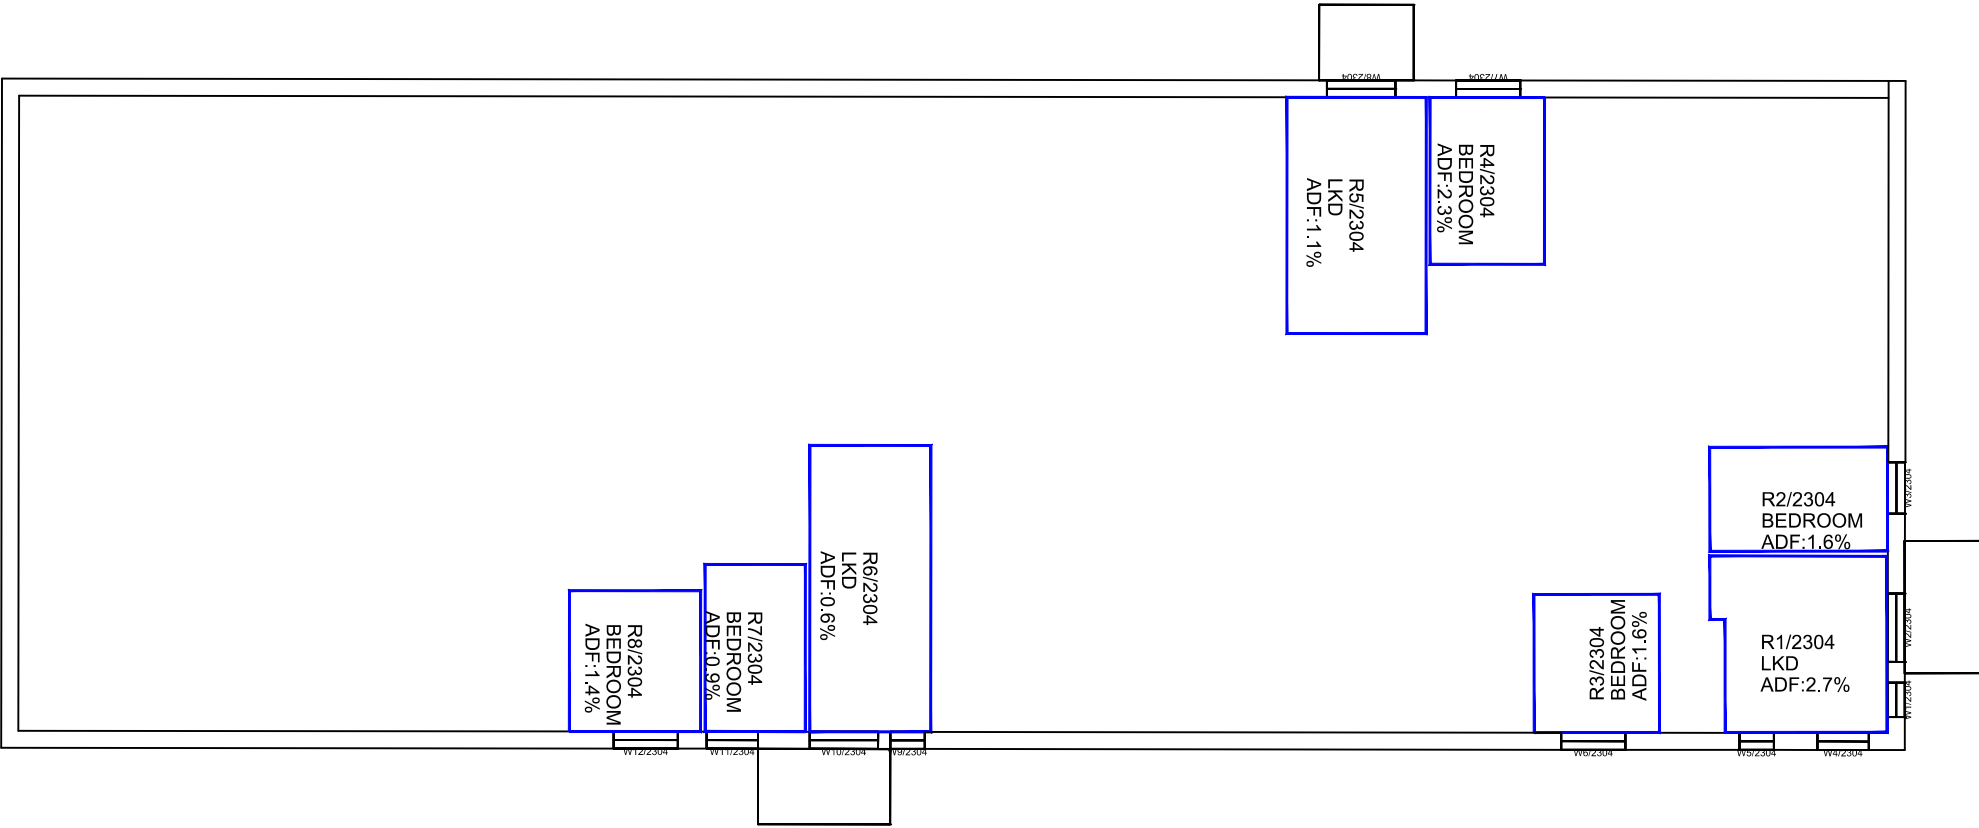


6th Floor

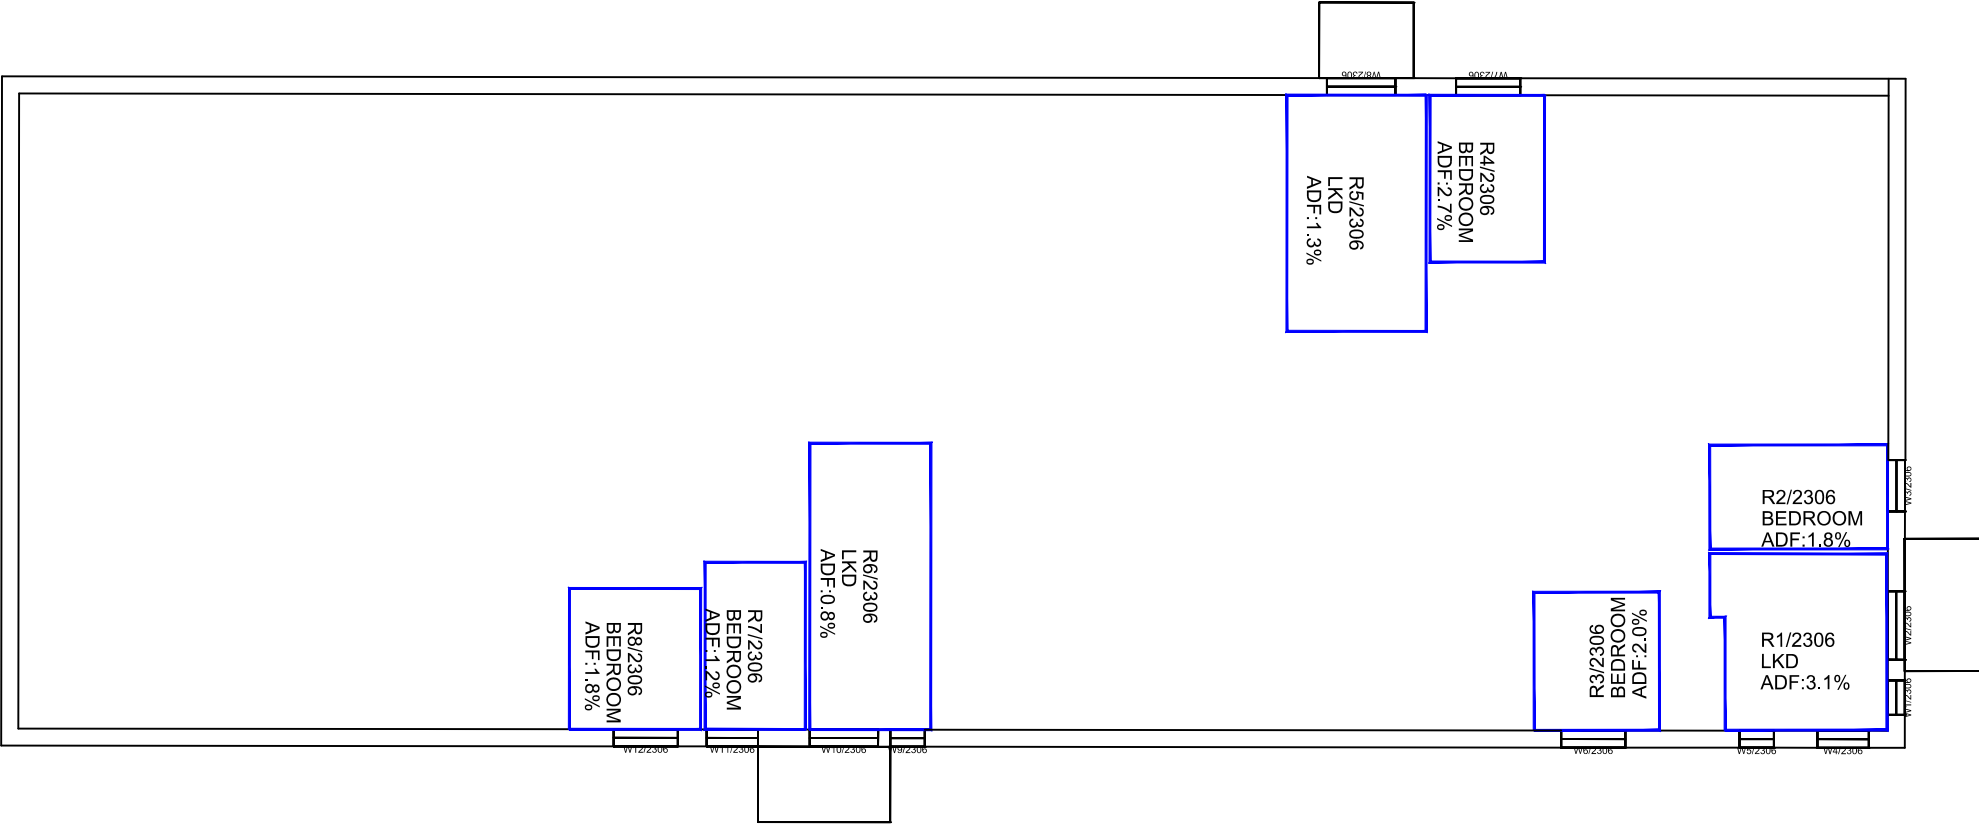


Sources: Point2 Site Photography Point Cloud Survey JTP Studios Illustrative Scheme Received 01/06/20 File Name: 01754_JTP_Massing_200601.dwg Parameter Scheme Received 29/05/20 File Name: 01754_JTP_MP_EIA Model.dwg Illustrative Test Scheme Received 23/06/20 01754_JTP_MP_Updated Massing_200623.dwg Massing received 25/06/20 01754_JTP_MP_Updated Massing_200625.dwg
--



8th Floor

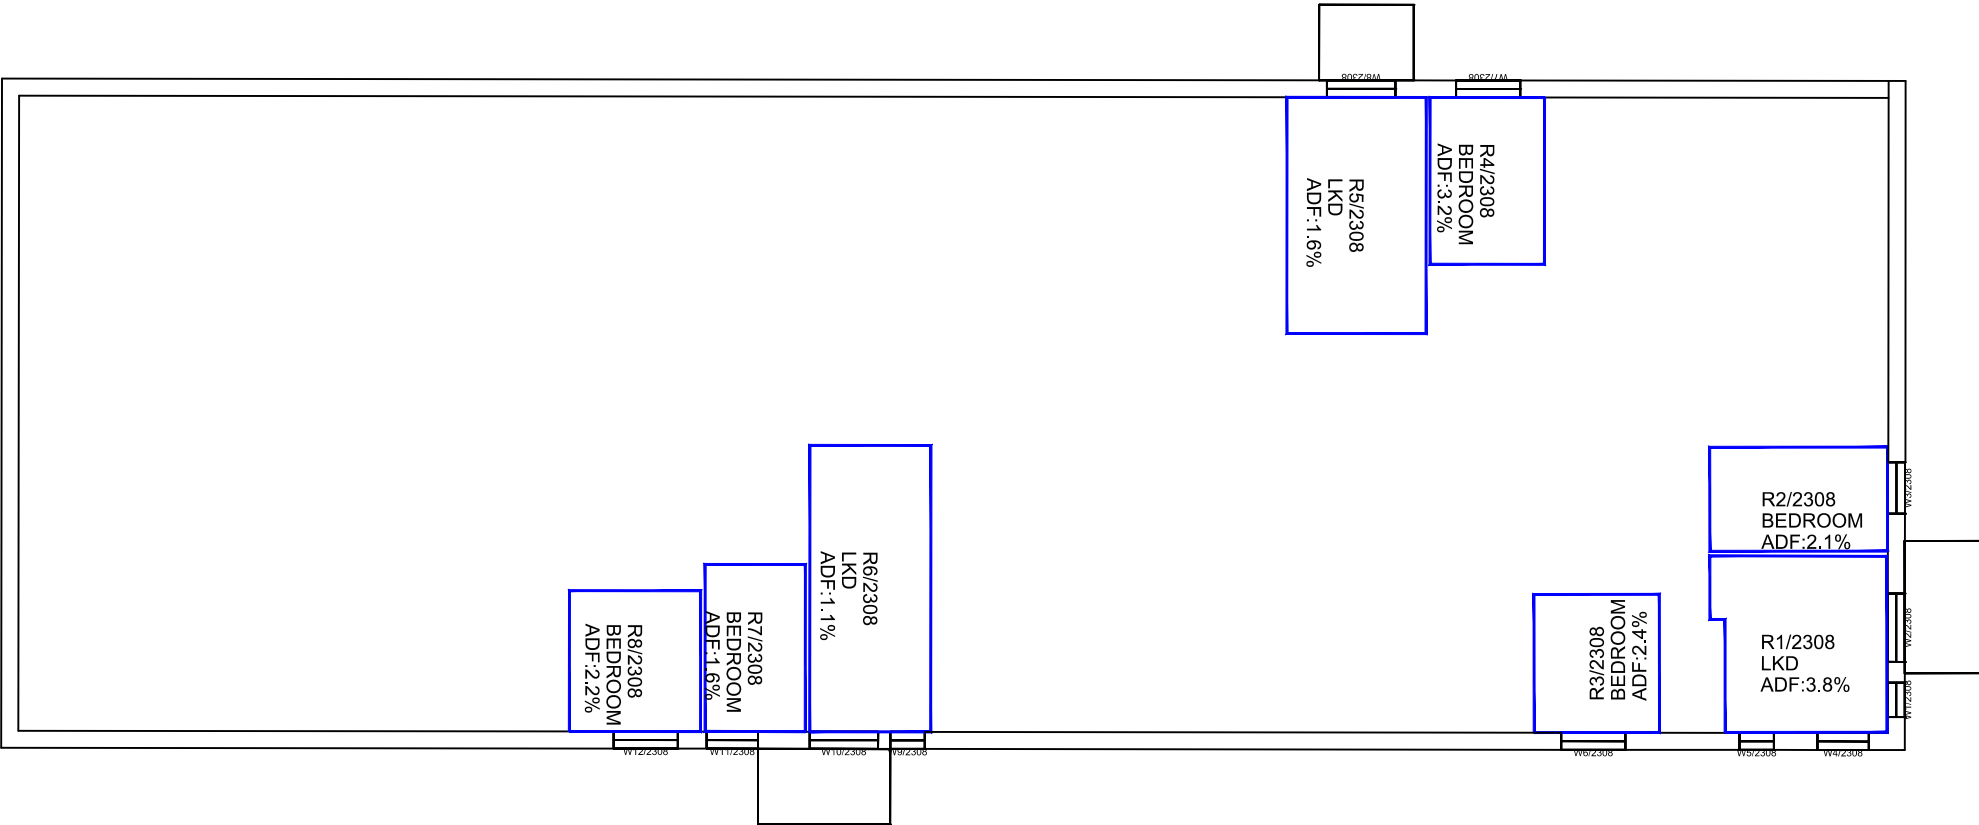


10th Floor

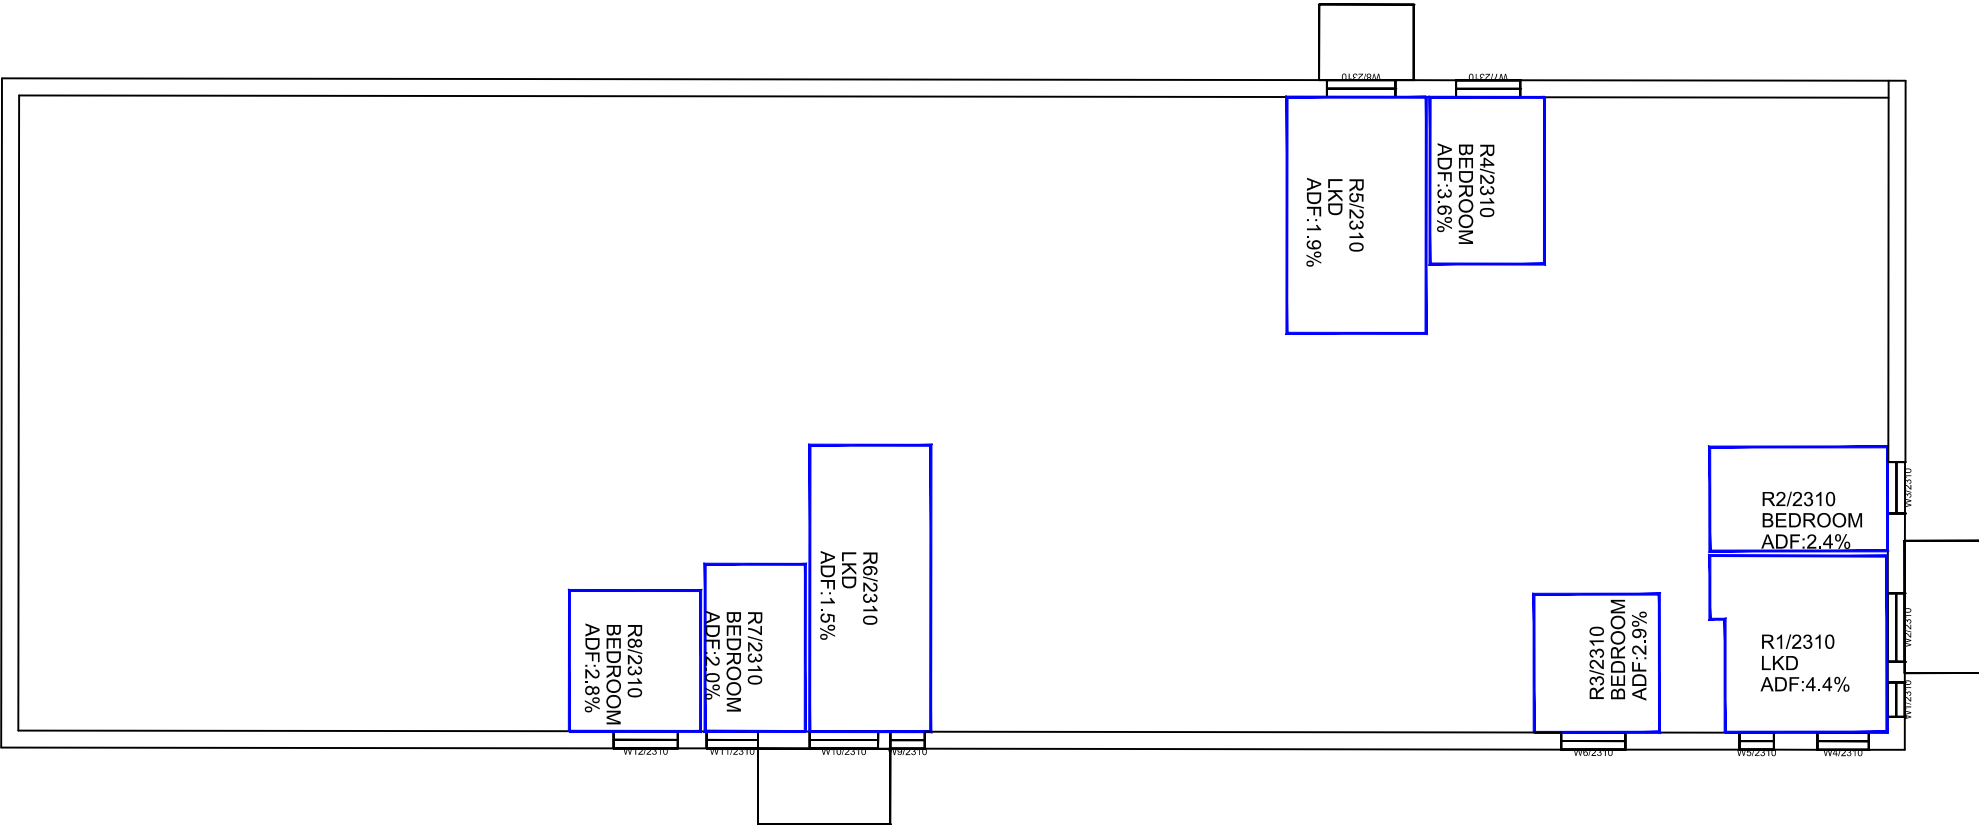


Sources: Point2 Site Photography Point Cloud Survey JTP Studios Illustrative Scheme Received 01/06/20 File Name: 01754_JTP_Massing_200601.dwg Parameter Scheme Received 29/05/20 File Name: 01754_JTP_MP_EIA Model.dwg Illustrative Test Scheme Received 23/06/20 01754_JTP_MP_Updated Massing_200623.dwg Massing received 25/06/20 01754_JTP_MP_Updated Massing_200625.dwg		Key:		Project: Tesco, Osterly London		Title: ADF Results and Room Layouts Proposed 25/06/20 Illustrative Parcel G							
Scheme Confirmed:		Date:		Drawn By: JF/BZW/EJ/CJ		Scale: 1:200 @ A3		Date: JUL 2020		Dwg No: P2209/INT/33		Rel: 21	




Ground Floor

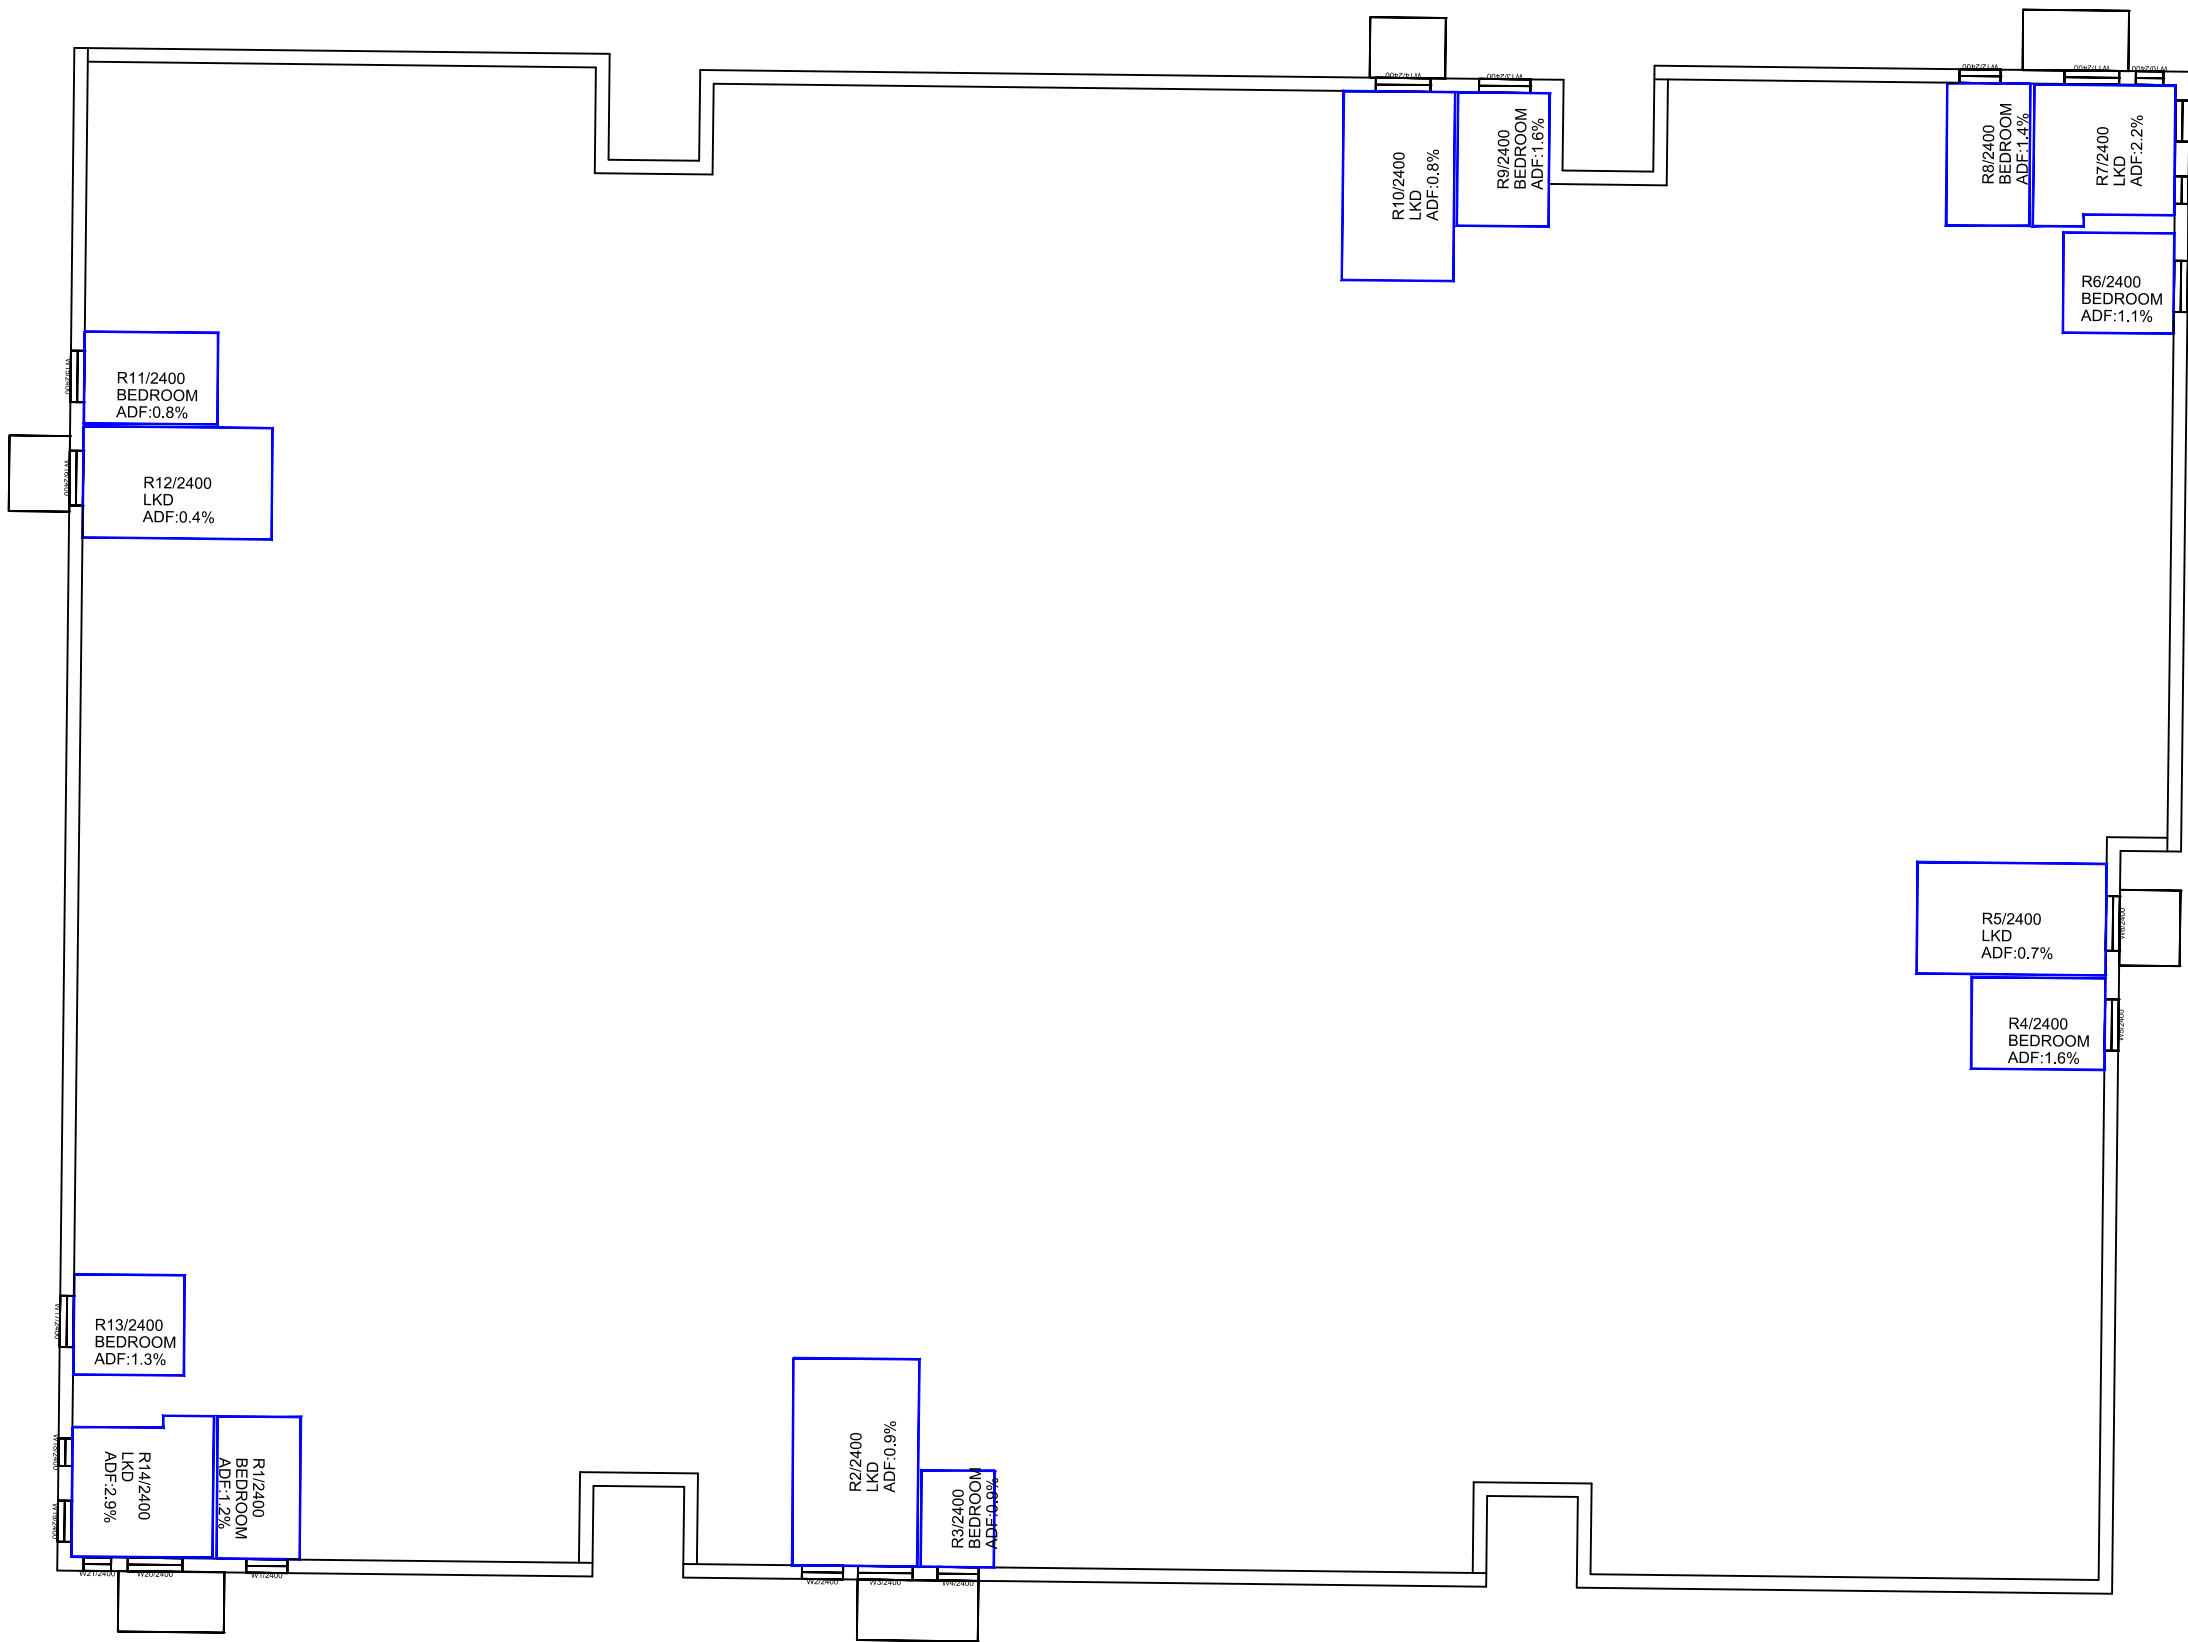

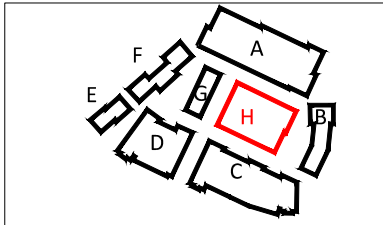
Sources: Point2 Site Photography Point Cloud Survey JTP Studios Illustrative Scheme Received 01/06/20 File Name: 01754_JTP_Massing_200601.dwg Parameter Scheme Received 29/05/20 File Name: 01754_JTP_MP_EIA Model.dwg Illustrative Test Scheme Received 23/06/20 01754_JTP_MP_Updated Massing_200623.dwg Massing received 25/06/20 01754_JTP_MP_Updated Massing_200625.dwg	Key: 		Project: Tesco, Osterly London		Title: ADF Results and Room Layouts Proposed 25/06/20 Illustrative Parcel H			
	Scheme Confirmed:		Date:	Drawn By: JF/BZW/EJ/CJ	Scale: 1:250 @ A3	Date: JUL 2020	Dwg No: P2209/INT/34	Rel: 21



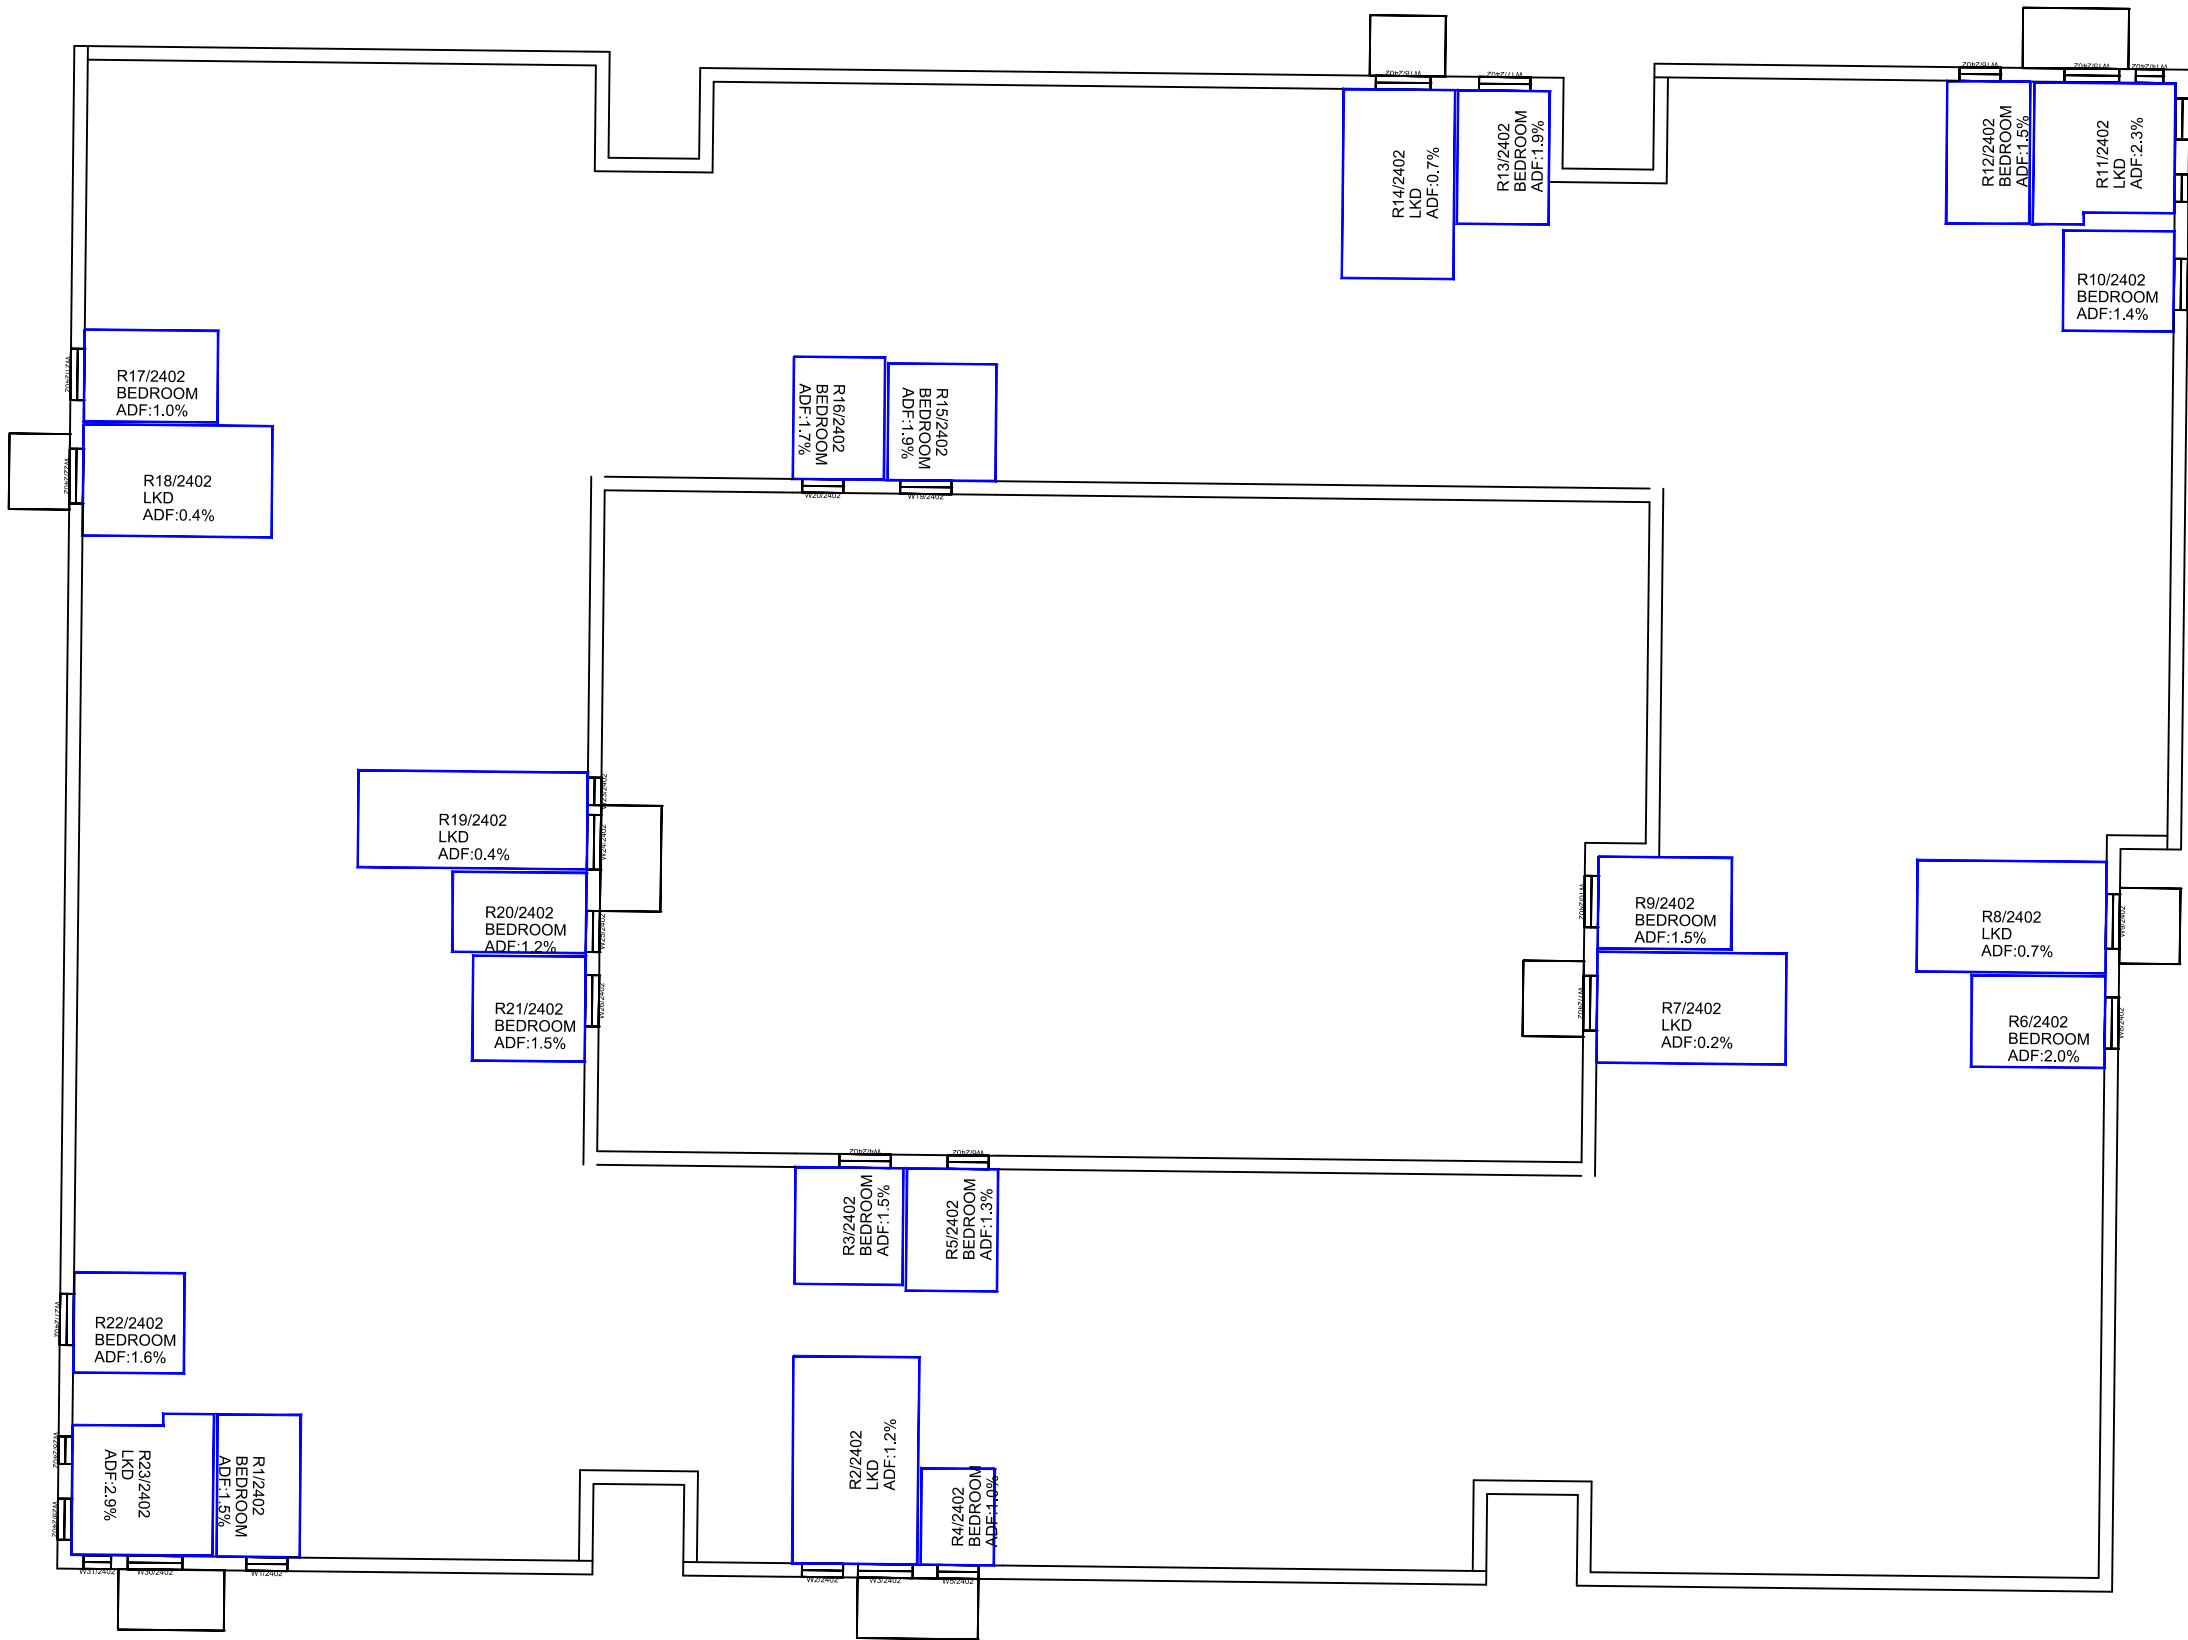


Sources: Point2 Site Photography Point Cloud Survey JTP Studios Illustrative Scheme Received 01/06/20 File Name: 01754_JTP_Massing_200601.dwg Parameter Scheme Received 29/05/20 File Name: 01754_JTP_MP_EIA Model.dwg Illustrative Test Scheme Received 23/06/20 01754_JTP_MP_Updated Massing_200623.dwg Massing received 25/06/20 01754_JTP_MP_Updated Massing_200625.dwg
--



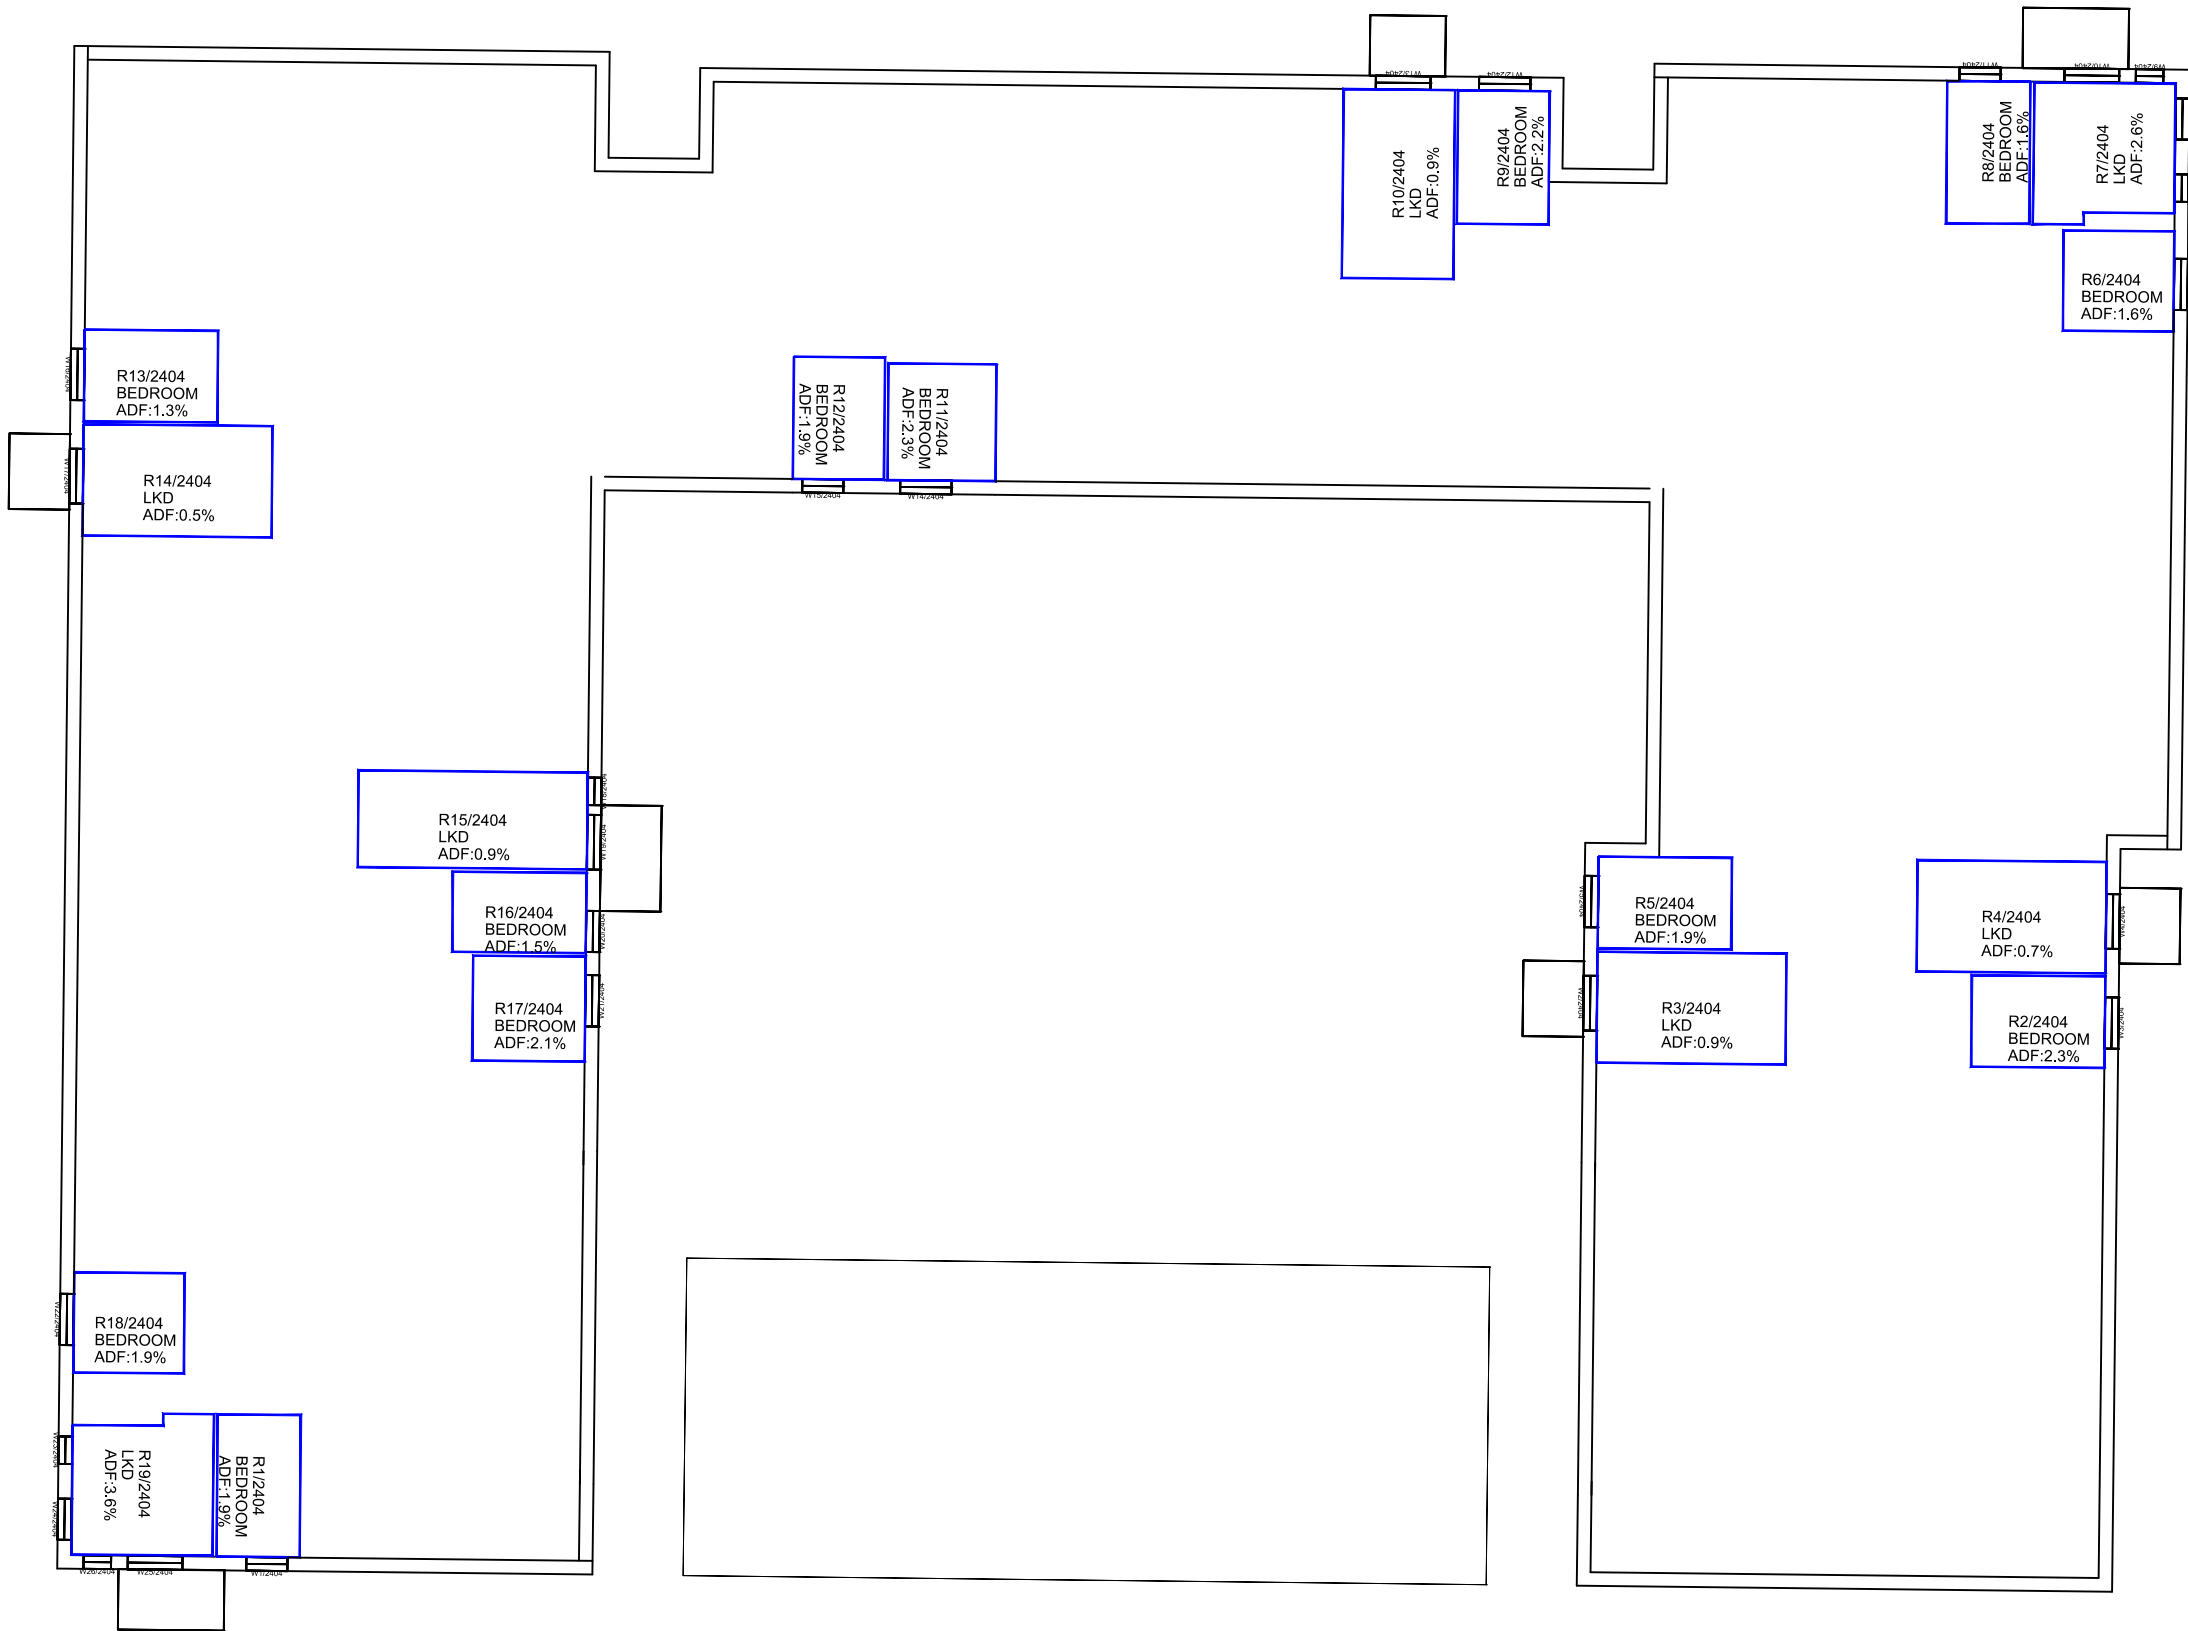



Sources: Point2 Site Photography Point Cloud Survey JTP Studios Illustrative Scheme Received 01/06/20 File Name: 01754_JTP_Massing_200601.dwg Parameter Scheme Received 29/05/20 File Name: 01754_JTP_MP_EIA Model.dwg Illustrative Test Scheme Received 23/06/20 01754_JTP_MP_Updated Massing_200623.dwg Massing received 25/06/20 01754_JTP_MP_Updated Massing_200625.dwg		Key:		Project: Tesco, Osterly London		Title: ADF Results and Room Layouts Proposed 25/06/20 Illustrative Parcel H	
Scheme Confirmed:		Date:	Drawn By: JF/BZW/EJ/CJ	Scale: 1:250 @ A3	Date: JUL 2020	Dwg No: P2209/INT/36	Rel: 21



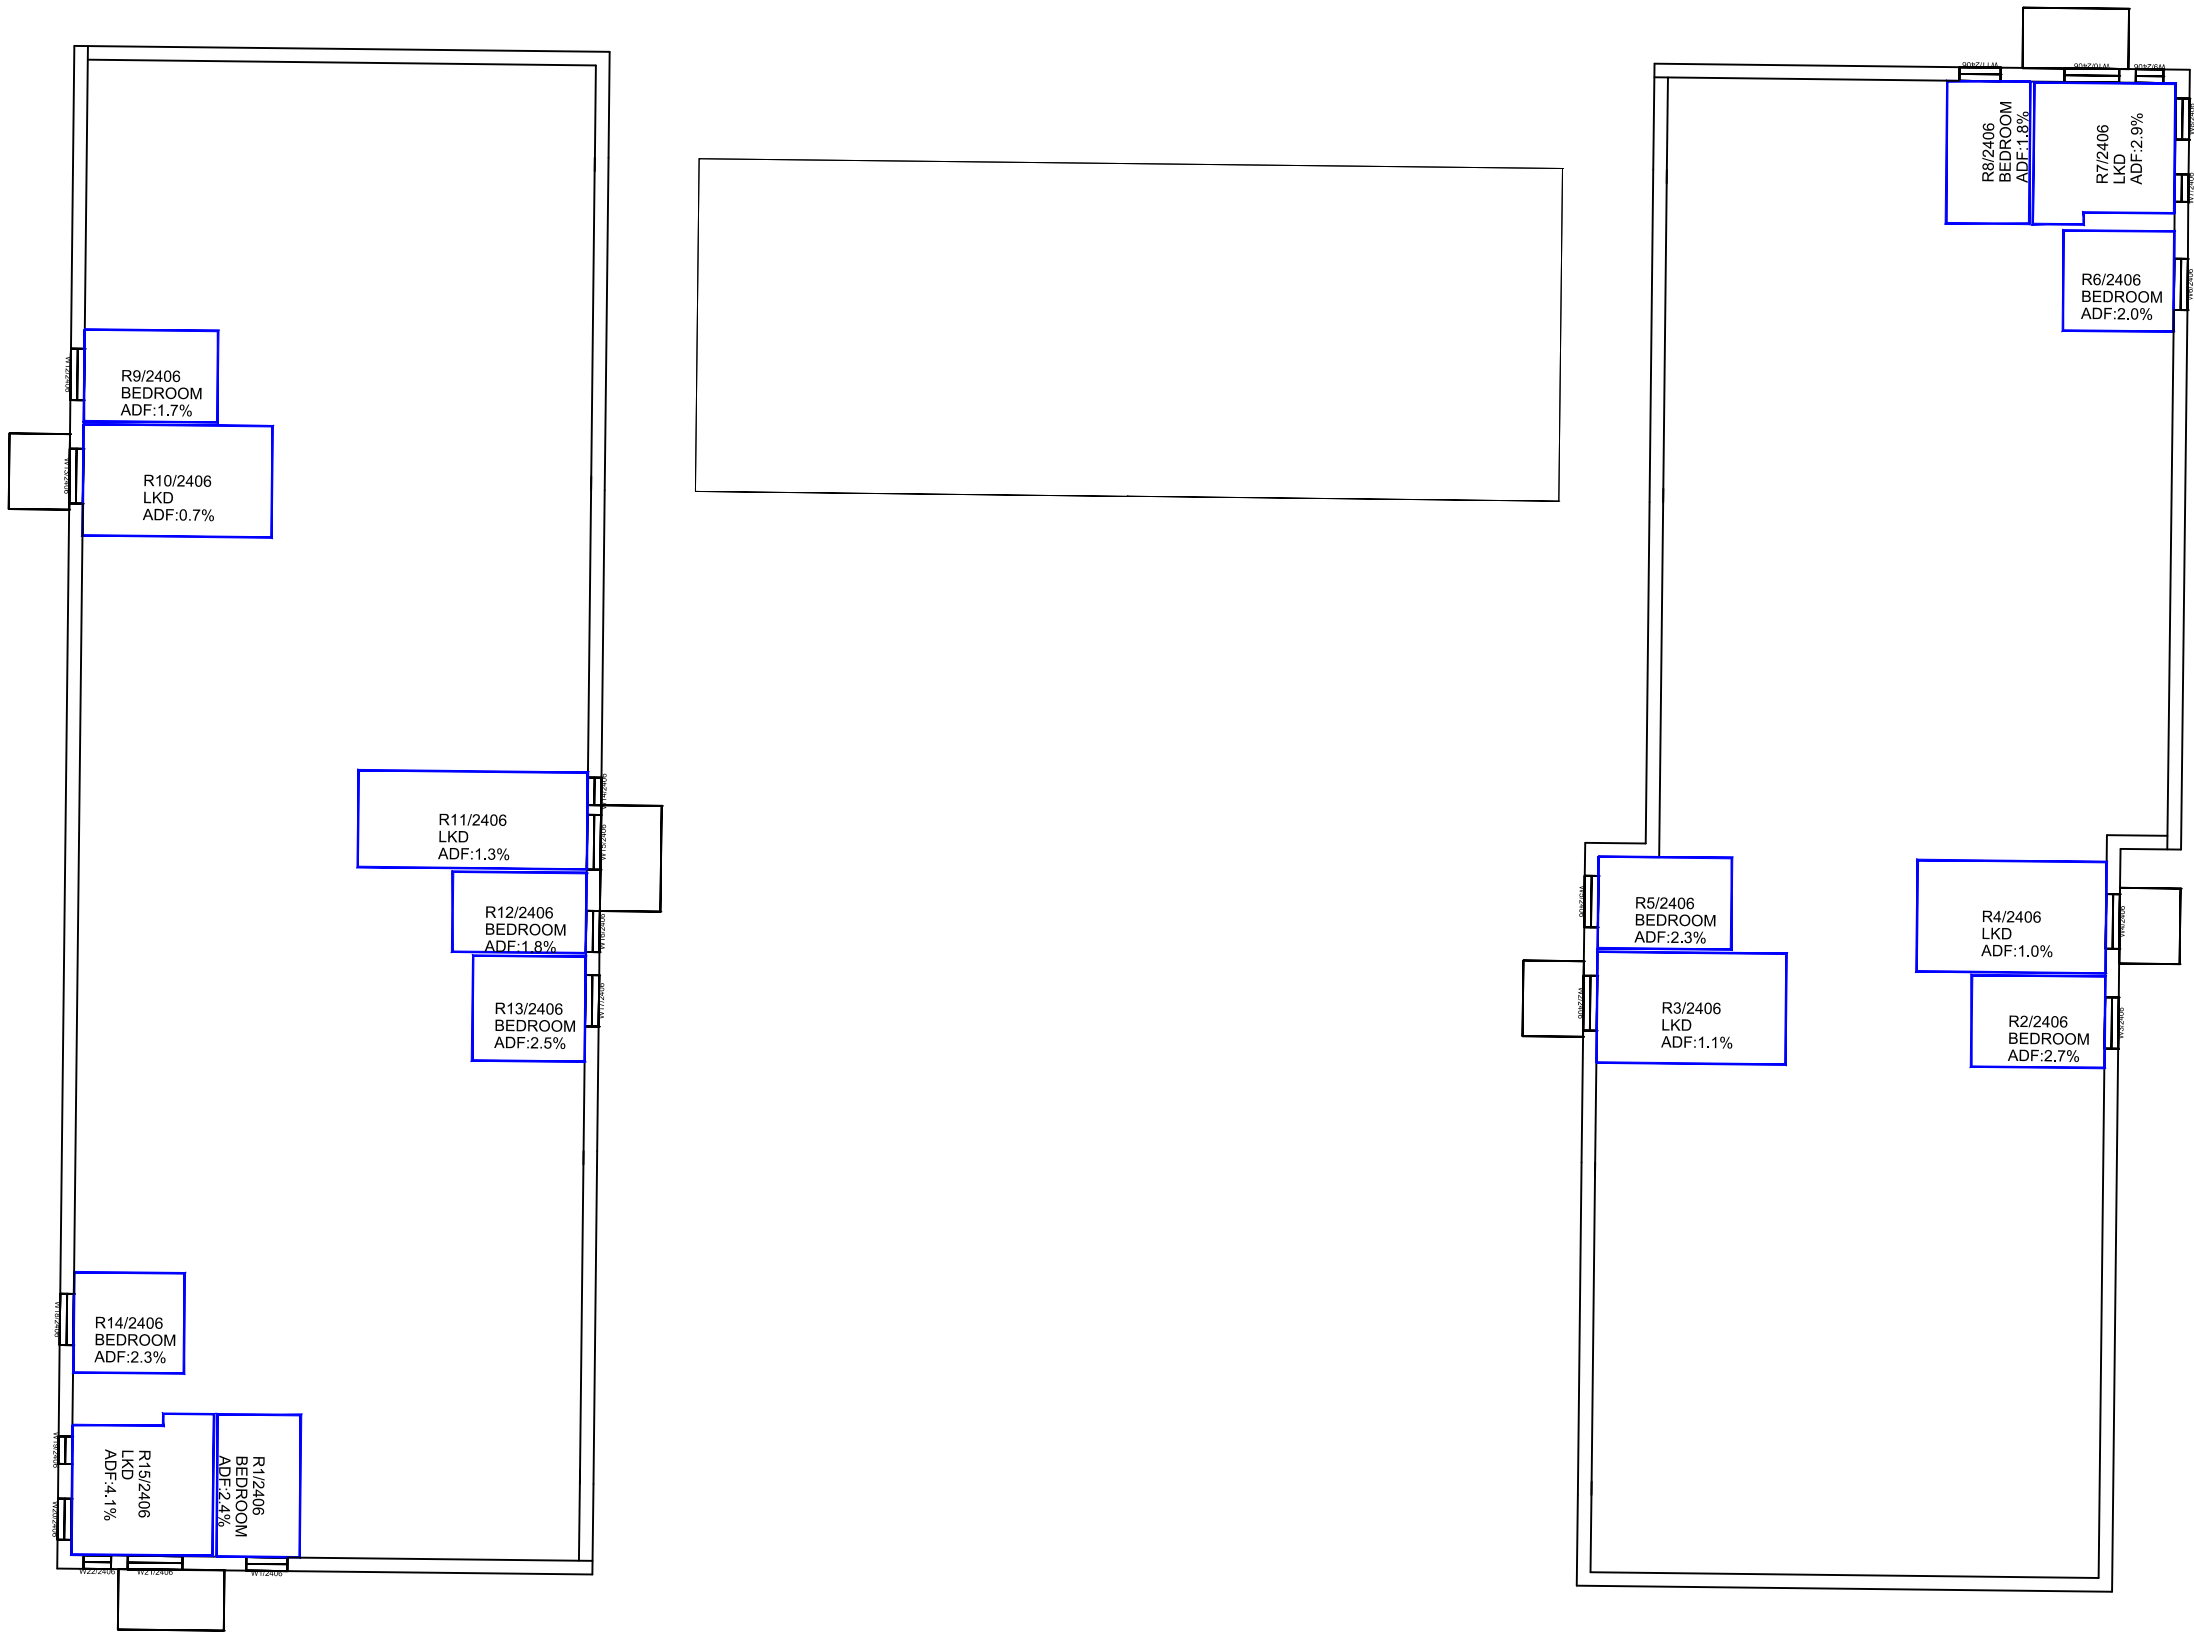



Sources: Point2 Site Photography Point Cloud Survey JTP Studios Illustrative Scheme Received 01/06/20 File Name: 01754_JTP_Massing_200601.dwg Parameter Scheme Received 29/05/20 File Name: 01754_JTP_MP_ EIA Model.dwg Illustrative Test Scheme Received 23/06/20 01754_JTP_MP_Updated Massing_200623.dwg Massing received 25/06/20 01754_JTP_MP_Updated Massing_200625.dwg




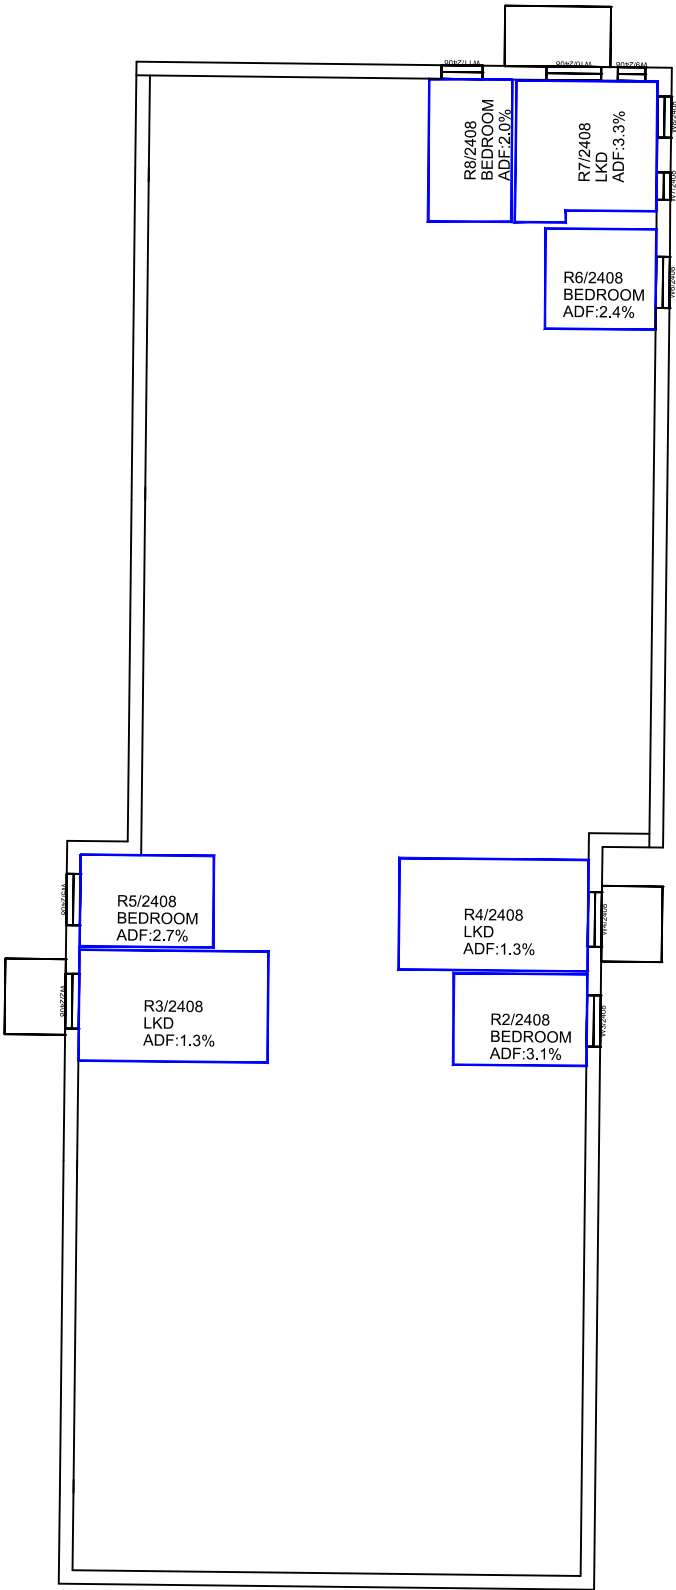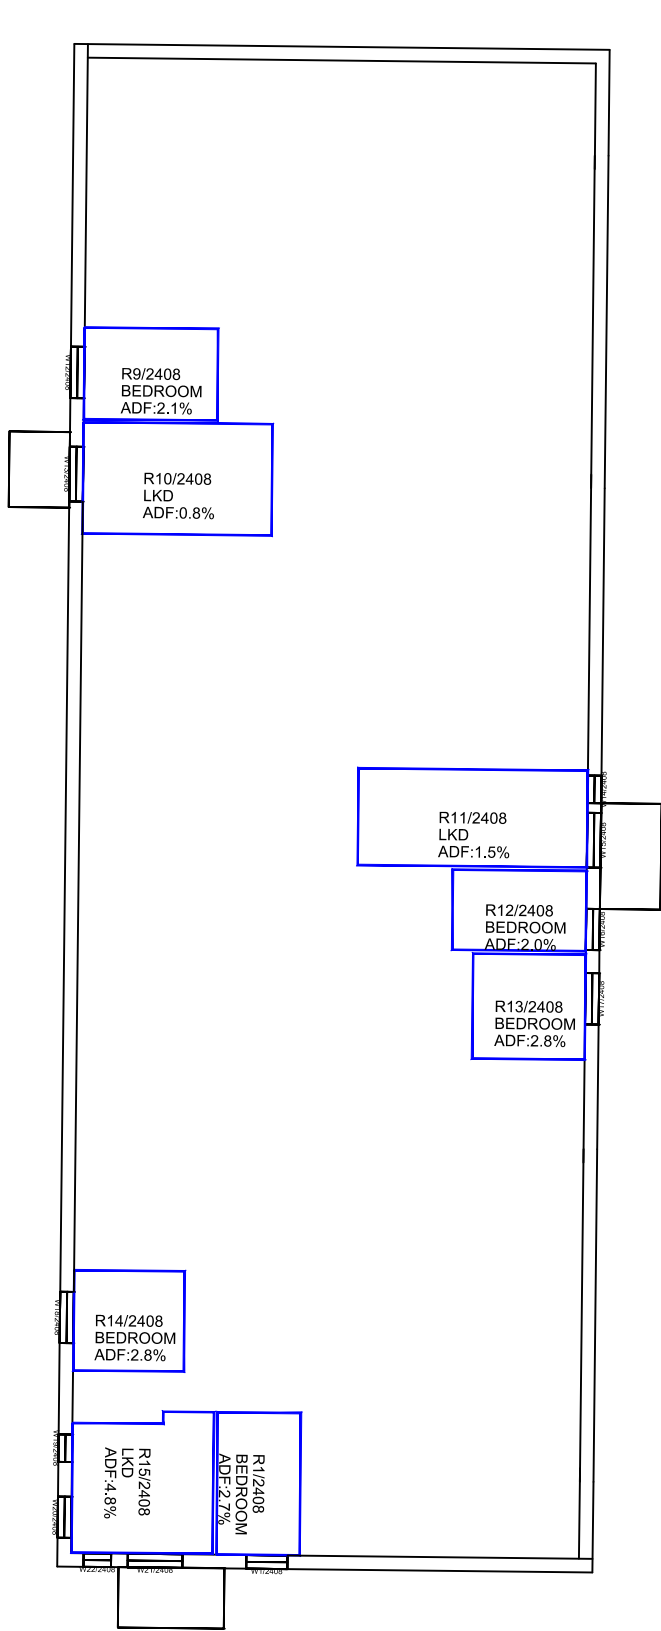


Sources: Point2 Site Photography Point Cloud Survey JTP Studios Illustrative Scheme Received 01/06/20 File Name: 01754_JTP_Massing_200601.dwg Parameter Scheme Received 29/05/20 File Name: 01754_JTP_MP_ EIA Model.dwg Illustrative Test Scheme Received 23/06/20 01754_JTP_MP_Updated Massing_200623.dwg Massing received 25/06/20 01754_JTP_MP_Updated Massing_200625.dwg



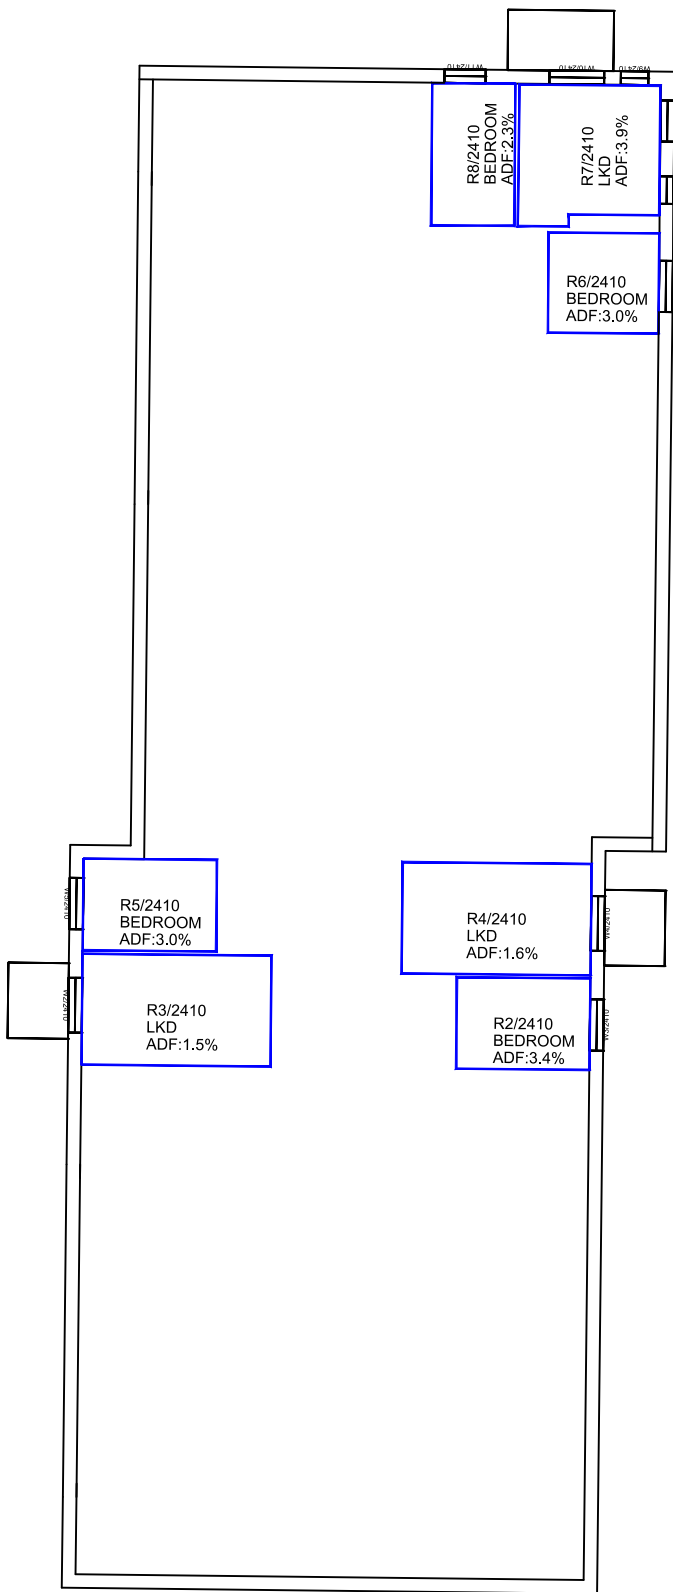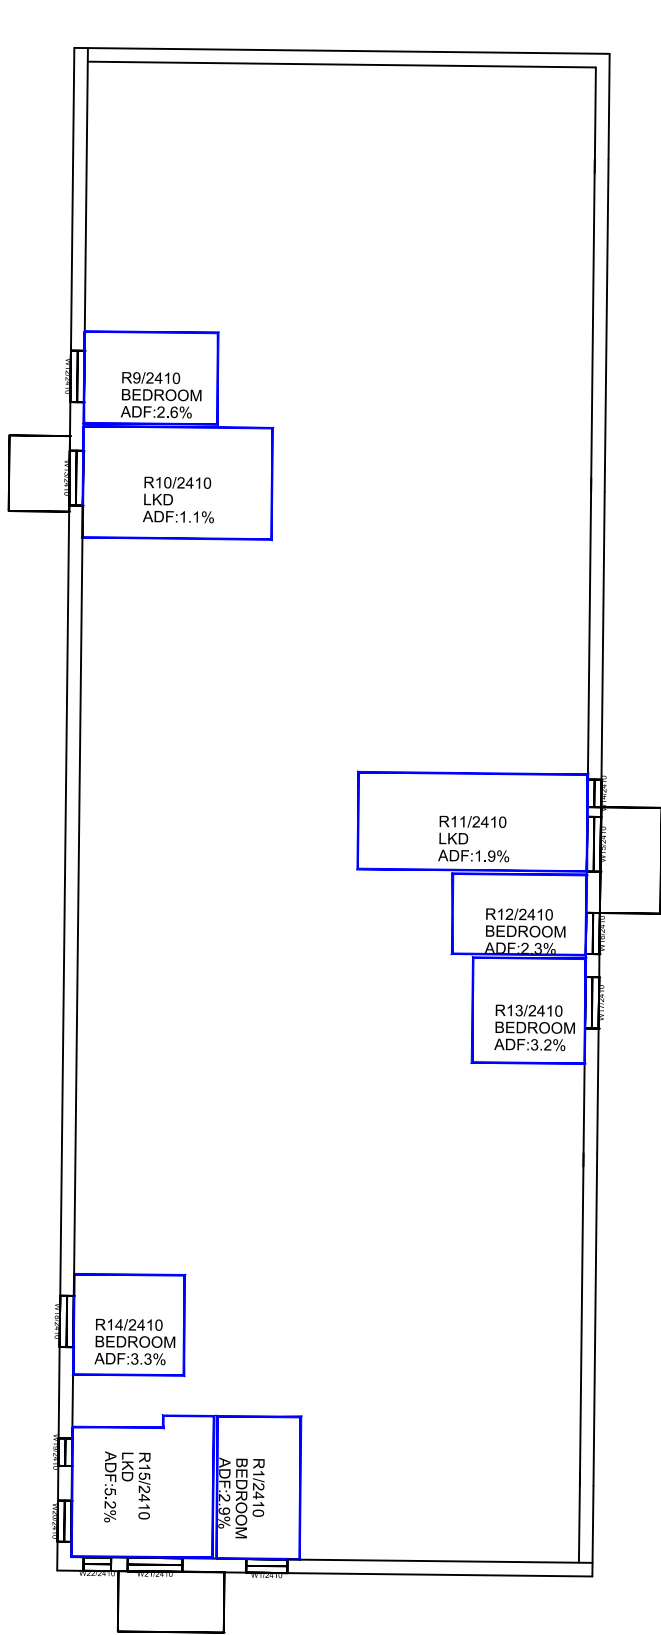

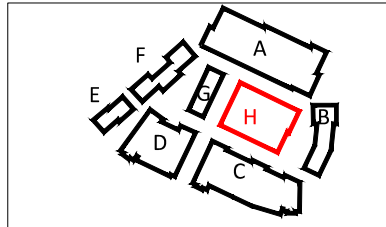Sources: Point2 Site Photography Point Cloud Survey JTP Studios Illustrative Scheme Received 01/06/20 File Name: 01754_JTP_Massing_200601.dwg Parameter Scheme Received 29/05/20 File Name: 01754_JTP_MP_EIA Model.dwg Illustrative Test Scheme Received 23/06/20 01754_JTP_MP_Updated Massing_200623.dwg Massing received 25/06/20 01754_JTP_MP_Updated Massing_200625.dwg	Key: 		Project: Tesco, Osterly London		Title: ADF Results and Room Layouts Proposed 25/06/20 Illustrative Parcel H	
	Scheme Confirmed:	Date:	Drawn By: JF/BZW/EJ/CJ	Scale: 1:250 @ A3	Date: JUL 2020	Dwg No: P2209/INT/39



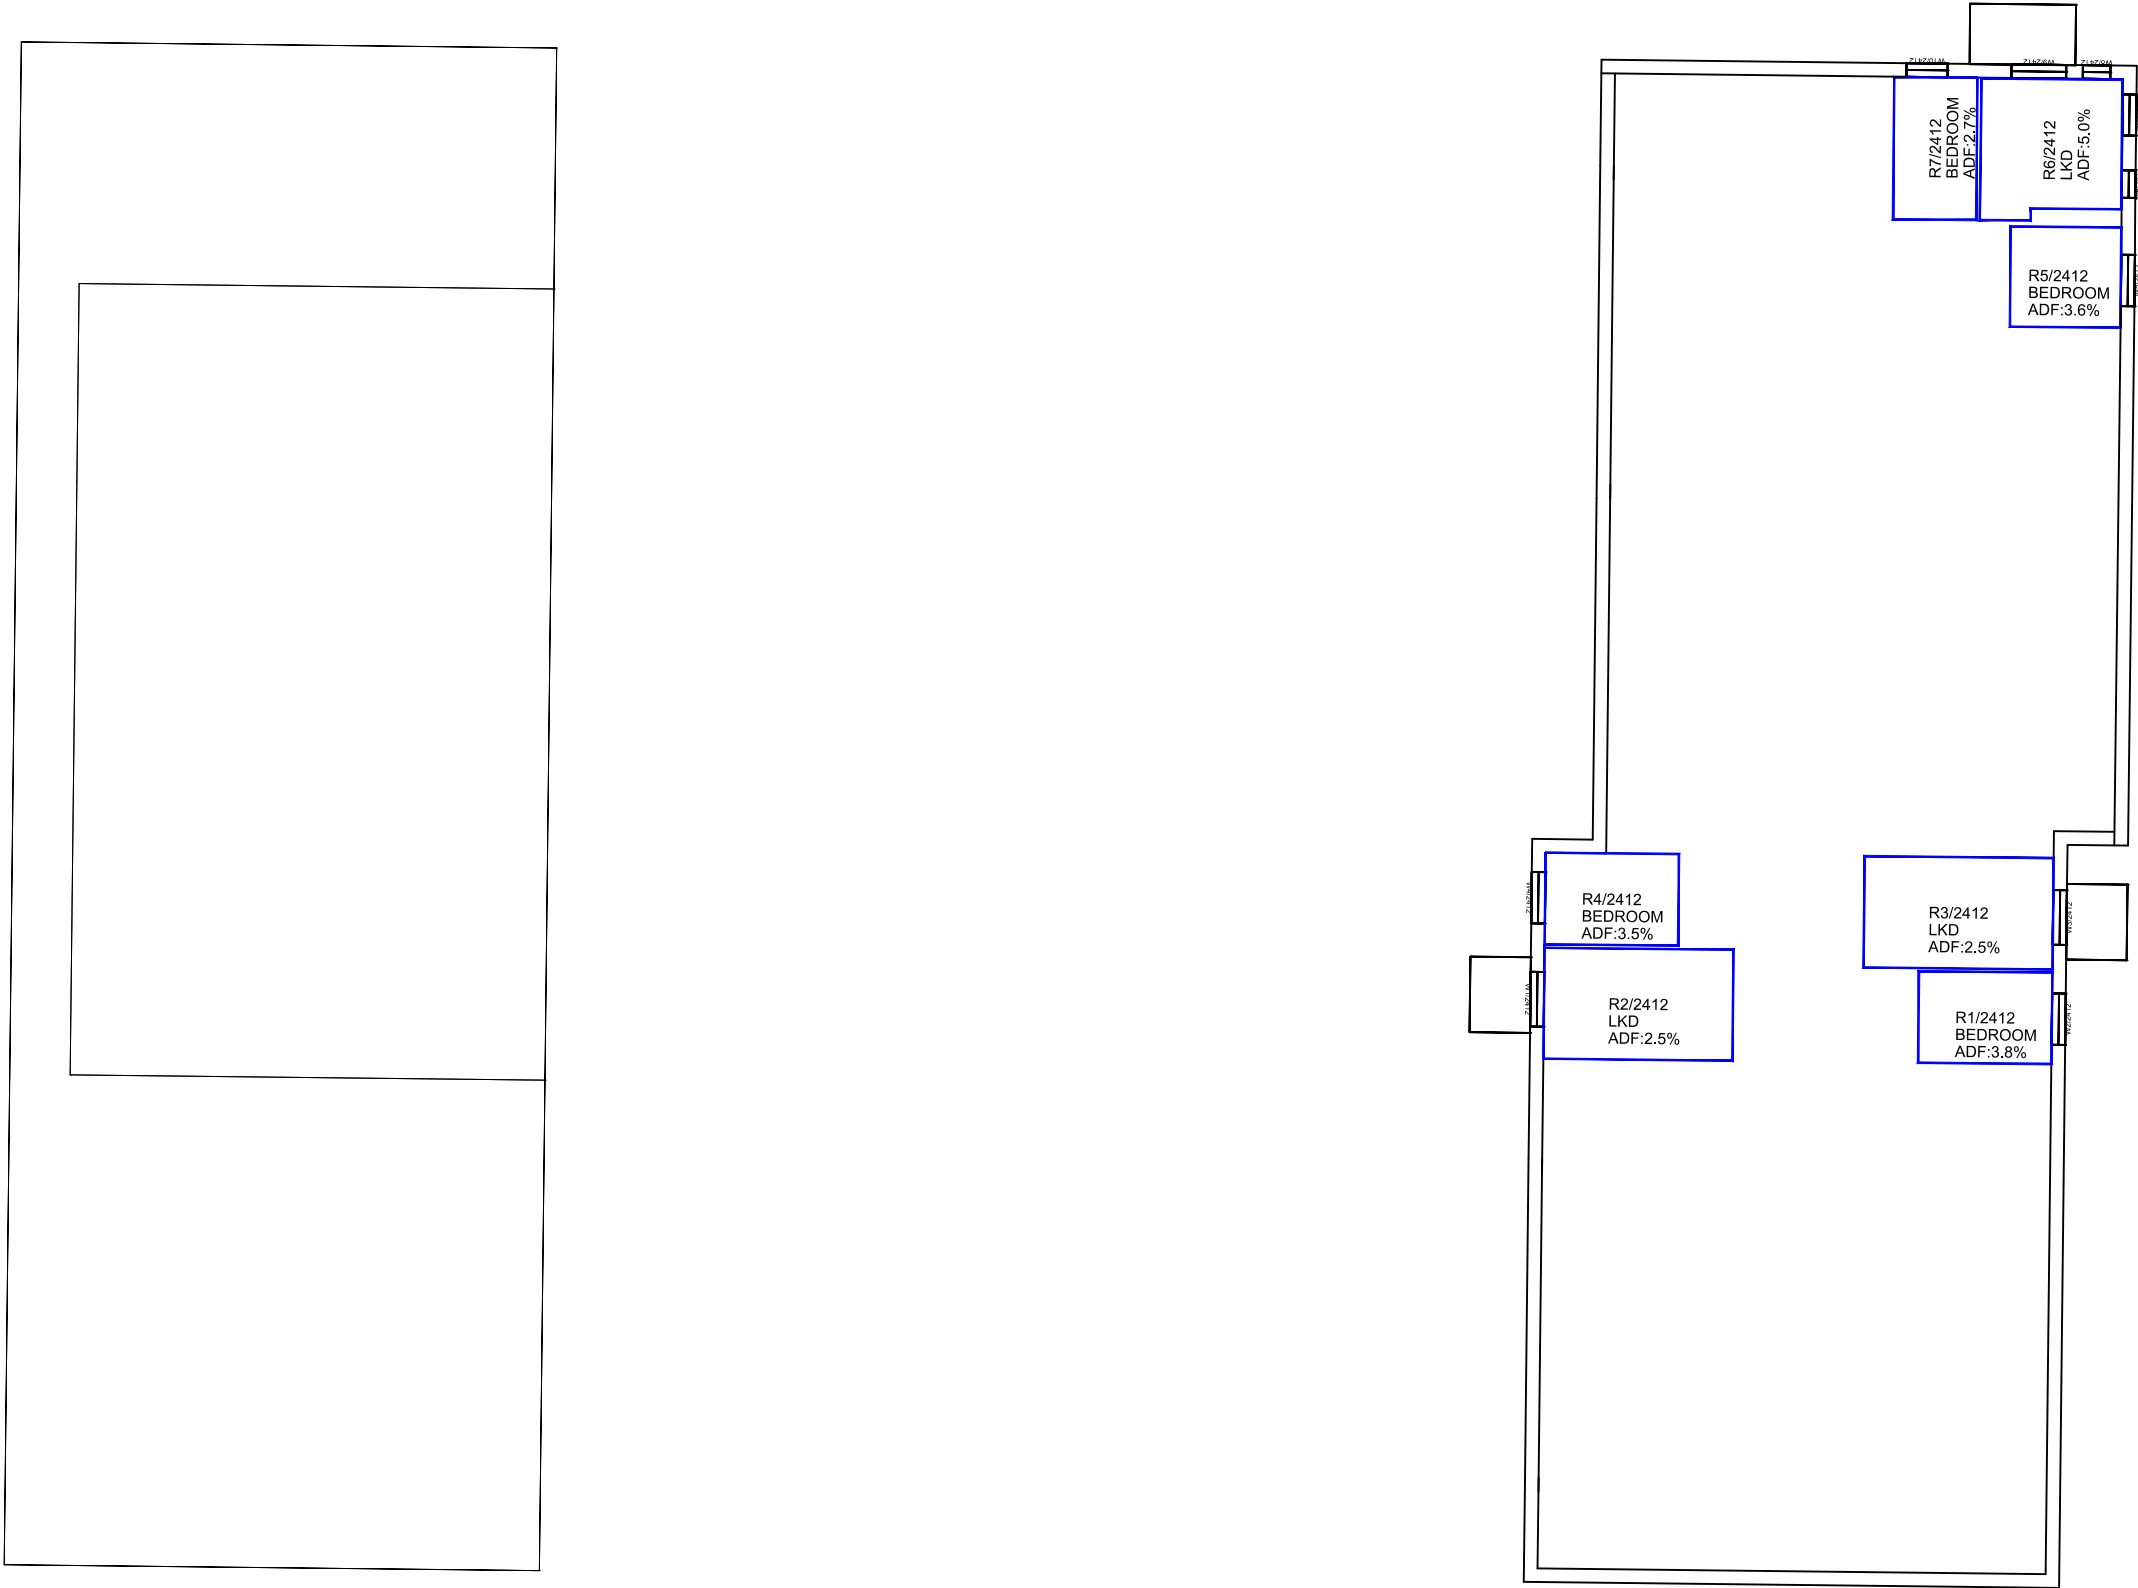


Sources:

Point2
Site Photography
Point Cloud Survey

JTP Studios
Illustrative Scheme Received 01/06/20
File Name: 01754_JTP_Massing_200601.dwg

Parameter Scheme Received 29/05/20
File Name: 01754_JTP_MP_EIA Model.dwg
Illustrative Test Scheme Received 23/06/20
01754_JTP_MP_Updated Massing_200623.dwg
Massing received 25/06/20
01754_JTP_MP_Updated Massing_200625.dwg

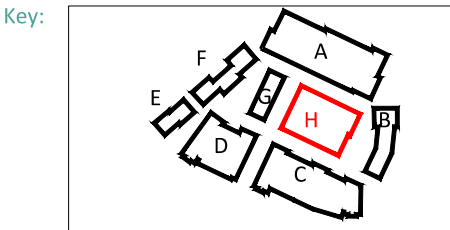

Project: Tesco, Osterly
London

Title: ADF Results and Room Layouts
Proposed 25/06/20 Illustrative
Parcel H

Scheme Confirmed:

Date:

Drawn By:
JF/BZW/EJ/CJ


Scale:
1:250 @ A3

Date:
JUL 2020

Dwg No:
P2209/INT/40

Rel:
21



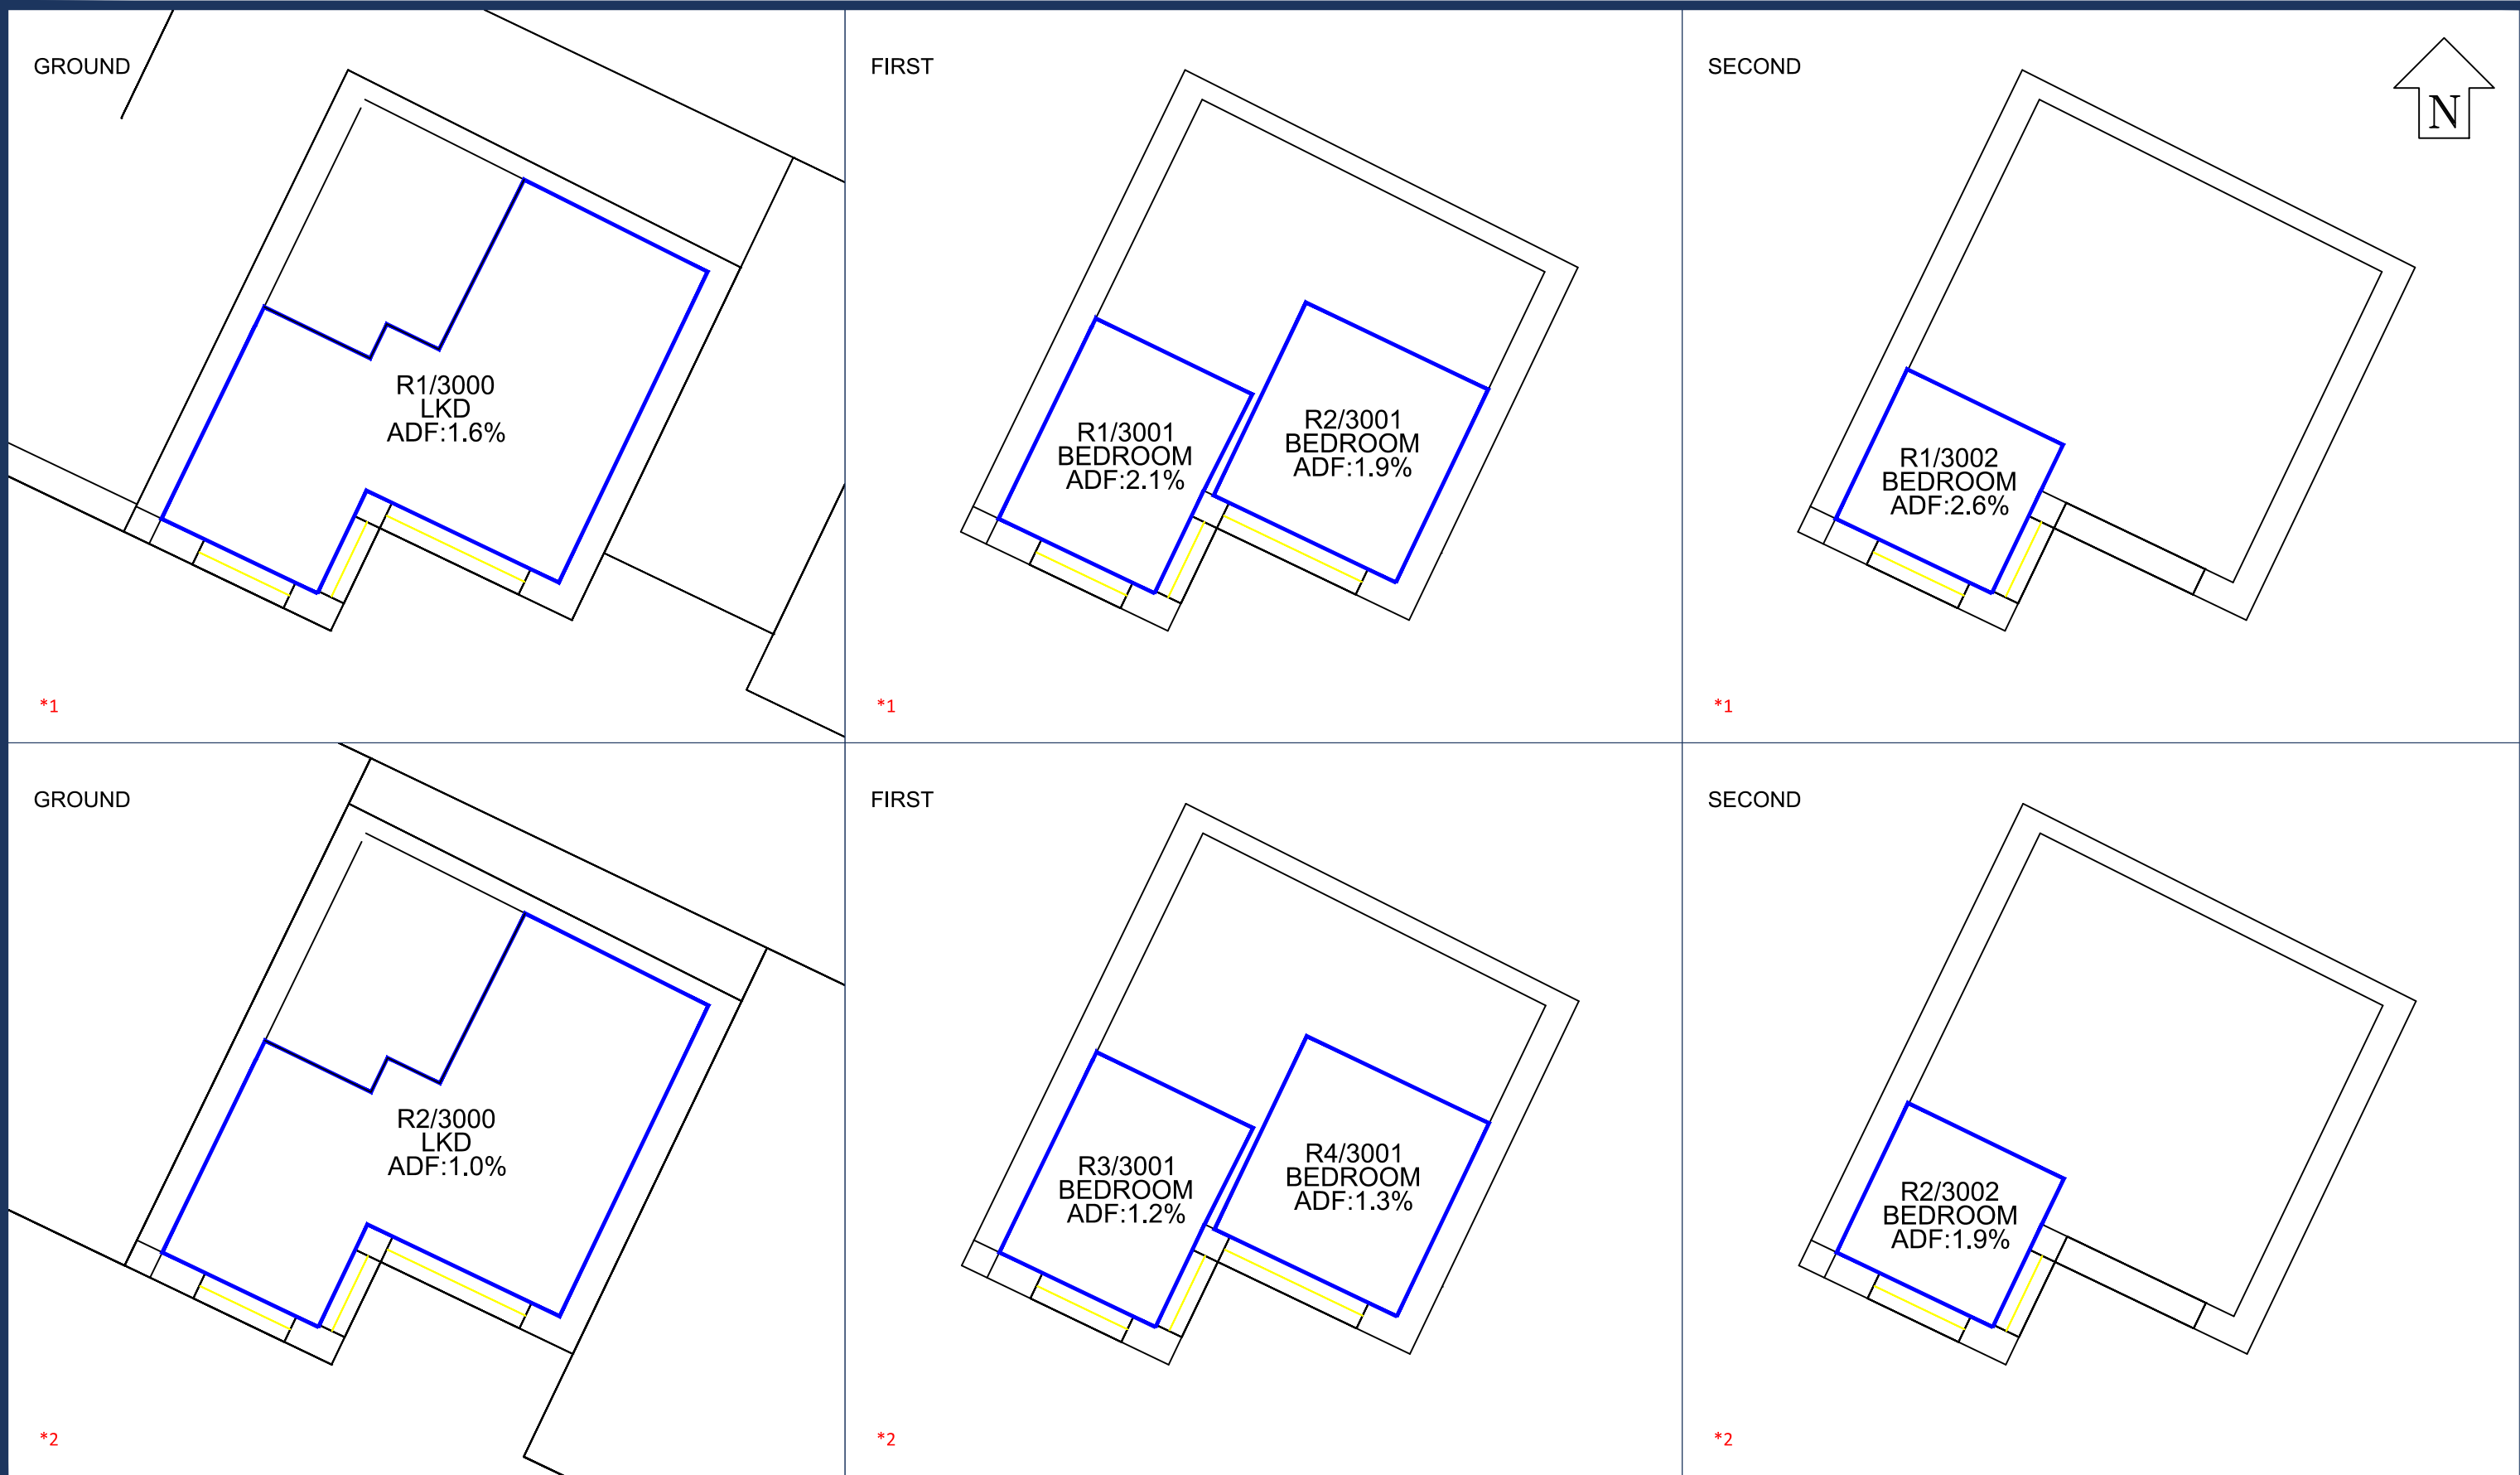

Sources: Point2 Site Photography Point Cloud Survey JTP Studios Illustrative Scheme Received 25/06/20 01754_JTP_MP_Updated Massing_200625.dwg Parameter Scheme Received 26/06/20 01754_JTP_MP_EIA Model_revA.dwg	Key: 	Project: Tesco, Osterly London			Title: Sample ADF Results and Room Layouts			
		Scheme Confirmed:			Date:	Drawn By: BZW	Scale: 1:100 @ A3	Date: JUL 2020



GROUND

R3/3000
LKD
ADF:3.1%

*3

FIRST

R6/3001
BEDROOM
ADF:4.1%

R5/3001
BEDROOM
ADF:3.4%

*3

SECOND

R3/3002
BEDROOM
ADF:5.3%

*3



GROUND

R4/3000
LKD
ADF:3.1%

*4

FIRST

R8/3001
BEDROOM
ADF:4.2%

R7/3001
BEDROOM
ADF:3.4%

*4

SECOND

R4/3002
BEDROOM
ADF:5.3%

*4


Sources:

Point2
Site Photography
Point Cloud Survey

JTP Studios
Illustrative Scheme Received 25/06/20
01754_JTP_MP_Updated Massing_200625.dwg

Parameter Scheme Received 26/06/20
01754_JTP_MP_EIA Model_revA.dwg

Key:

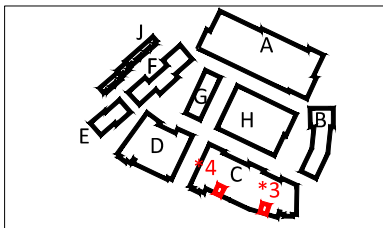

Project: Tesco, Osterly
London

Title: Sample ADF Results and Room Layouts

Townhouses

Block C

Scheme Confirmed:

Date:

Drawn By:
BZW


Scale:
1:100 @ A3

Date:
JUL 2020


Dwg No:
P2209/INT/42

Rel:
24



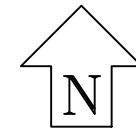


GROUND

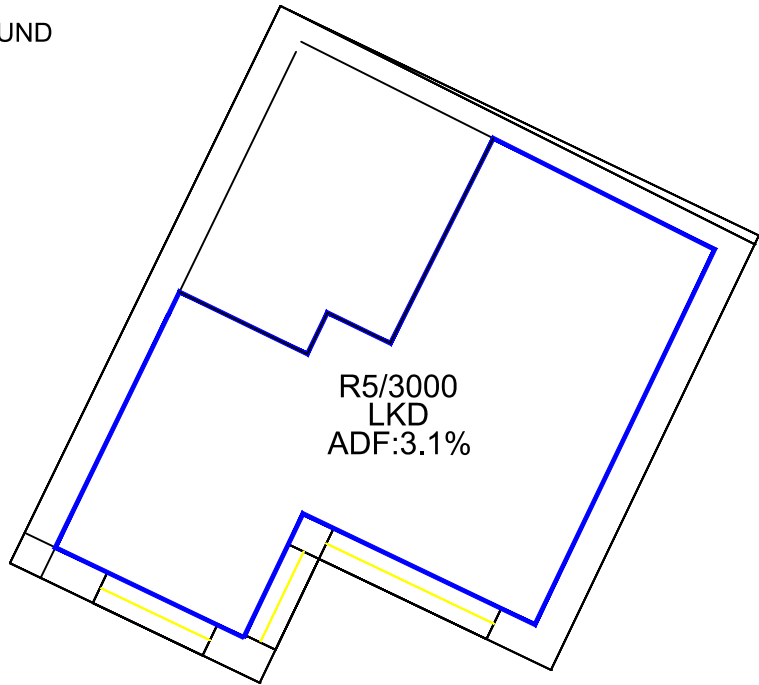


*5

FIRST

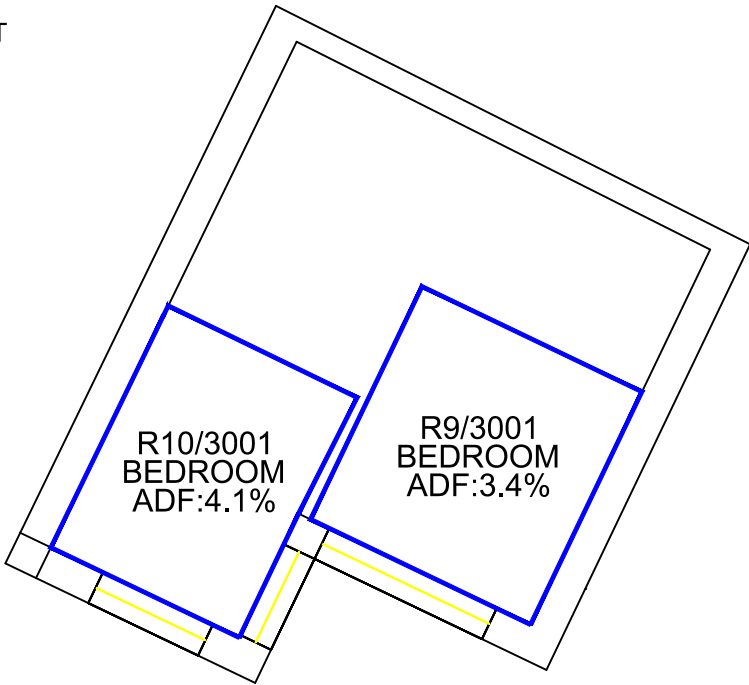

*5

SECOND

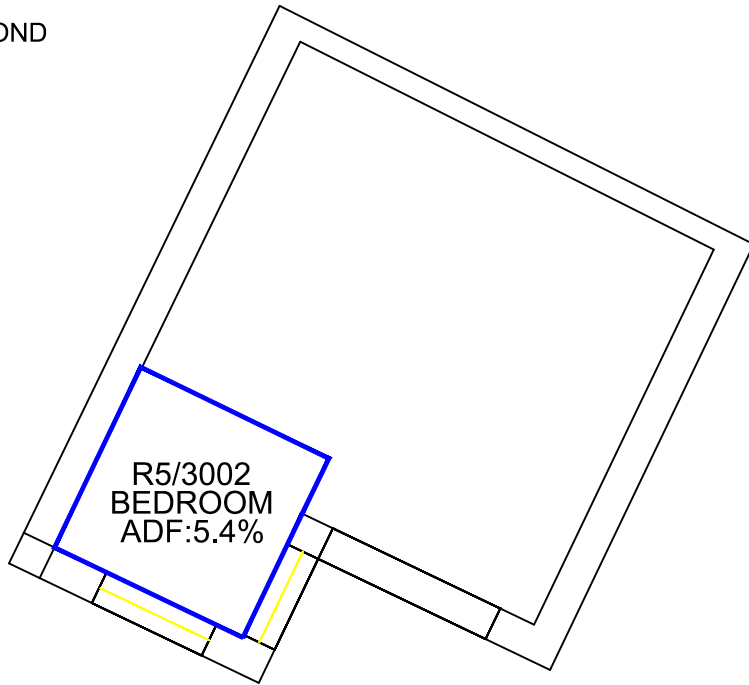


*5

Sources:

- Point2
Site Photography
Point Cloud Survey
- JTP Studios
Illustrative Scheme Received 25/06/20
01754_JTP_MP_Updated Massing_200625.dwg
- Parameter Scheme Received 26/06/20
01754_JTP_MP_EIA Model_revA.dwg

Key:

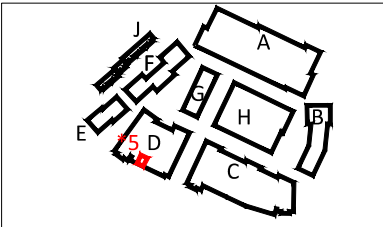

Project: Tesco, Osterly
London

Title: Sample ADF Results and Room Layouts

Townhouses
Block D

Scheme Confirmed:

Date:

Drawn By:
BZW

Scale:
1:100 @ A3


Date:
JUL 2020

Dwg No:
P2209/INT/43

Rel:
24




GROUND

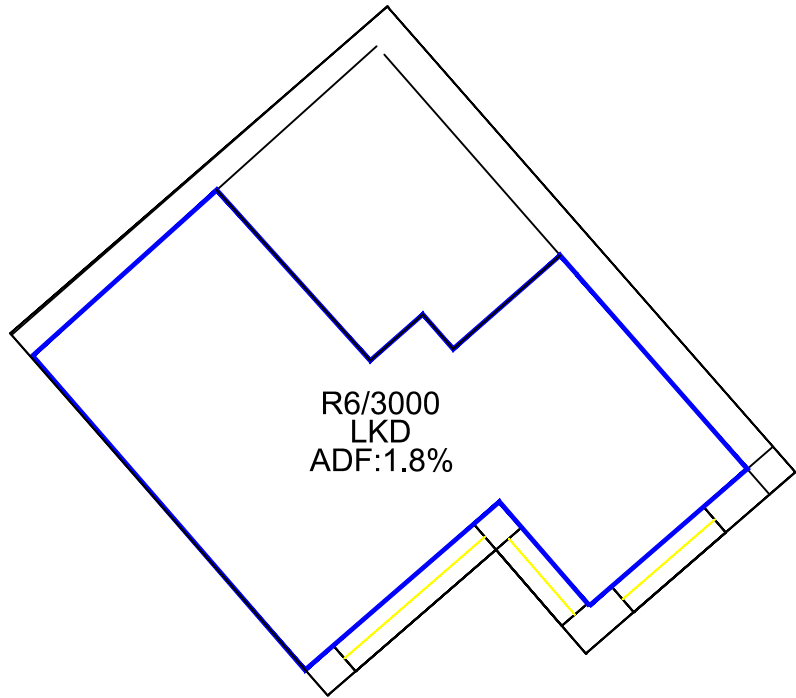


*6


FIRST

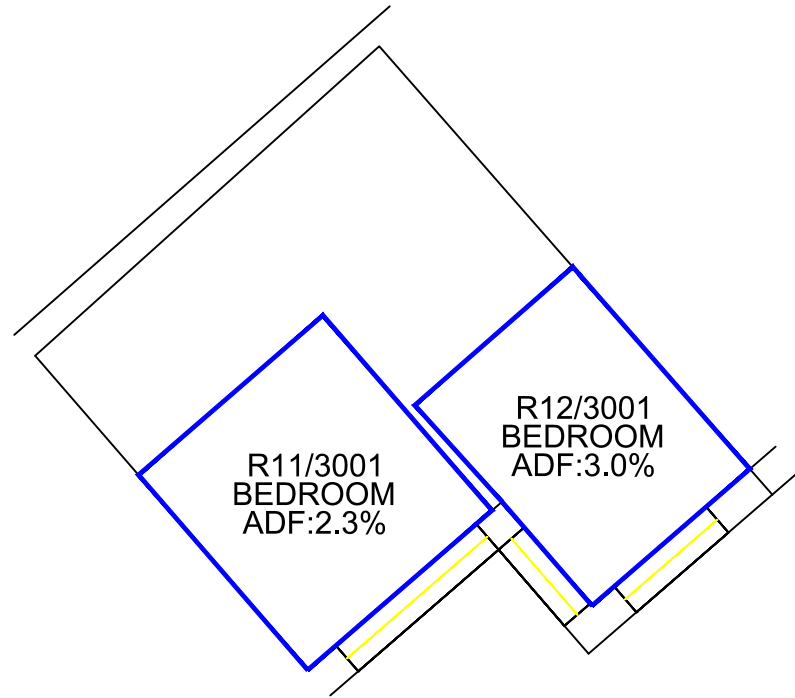

*6

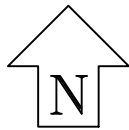


GROUND

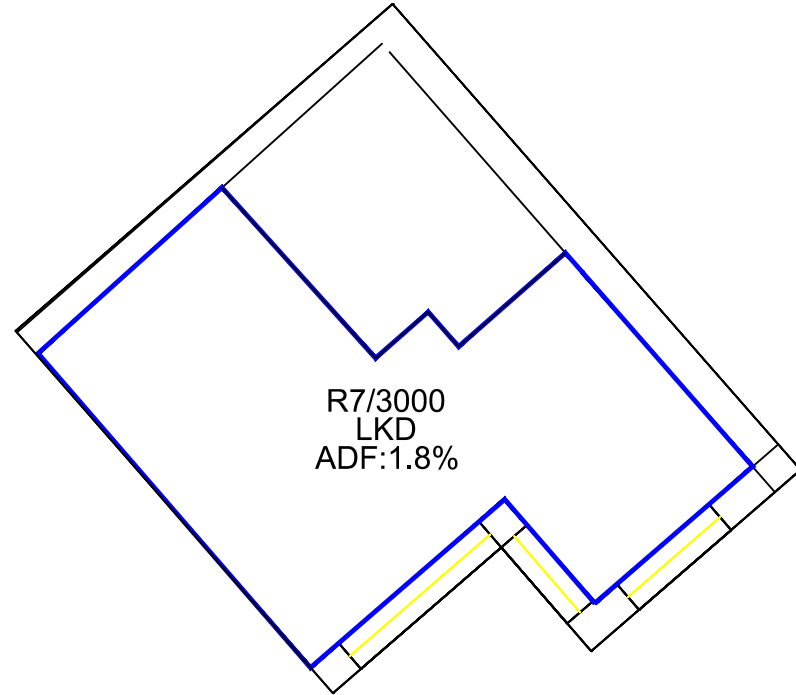

*7

FIRST

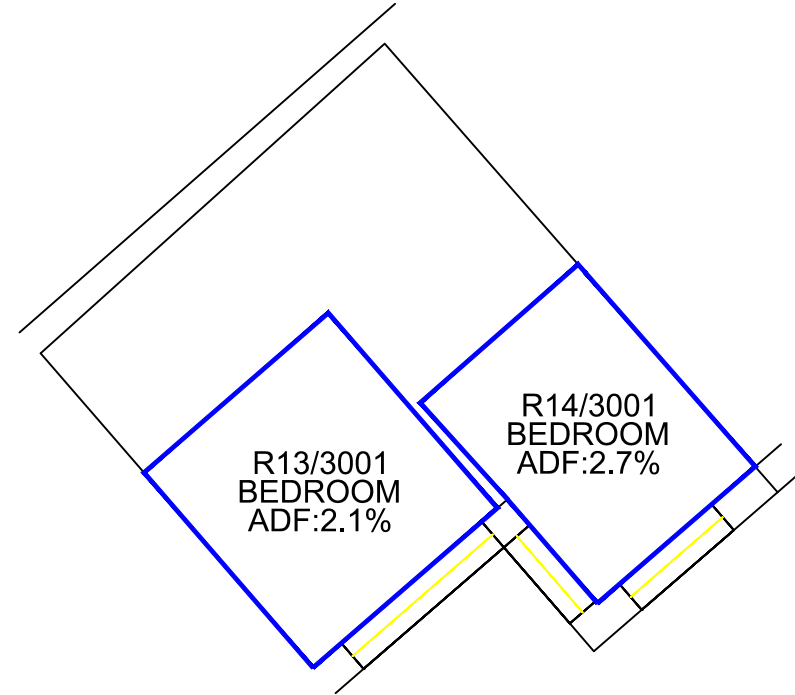


*7

Sources:
Point2
Site Photography
Point Cloud Survey

JTP Studios
Illustrative Scheme Received 25/06/20
01754_JTP_MP_Updated Massing_200625.dwg

Parameter Scheme Received 26/06/20
01754_JTP_MP_EIA Model_revA.dwg

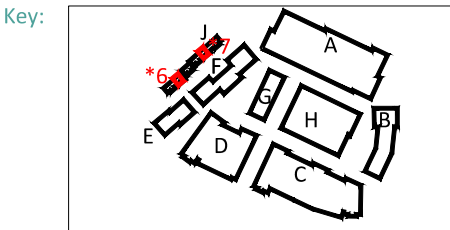

Project: Tesco, Osterly
London

Title: Sample ADF Results and Room Layouts

Townhouses

Block J

Scheme Confirmed:

Date:

Drawn By:
BZW

Scale:
1:100 @ A3

Date:
JUL 2020

Dwg No:
P2209/INT/44

Rel:
24





DAYLIGHT ANALYSIS

TESCO, OSTERLEY
LIGHT WITHIN SCHEME 26/06/20
P2209 - Rel21

Room	Room Use	Window	VSC(%)	ADF(%)	Total ADF(%)
Block A					
R1/2700	LKD	W1/2700	7.69	0.5	
R1/2700	LKD	W2/2700	5.60	0.7	
R1/2700	LKD	W4/2700	26.10	1.4	
R1/2700	LKD	W5/2700	27.98	0.9	3.5
R2/2700	BEDROOM	W3/2700	11.72	1.4	1.4
R3/2700	BEDROOM	W6/2700	30.91	3.5	3.5
R4/2700	BEDROOM	W7/2700	34.02	2.9	2.9
R5/2700	LKD	W8/2700	27.47	2.0	
R5/2700	LKD	W9/2700	33.23	1.0	
R5/2700	LKD	W10/2700	37.23	1.8	
R5/2700	LKD	W11/2700	37.07	1.1	5.9
R6/2700	BEDROOM	W12/2700	36.77	3.9	3.9
R7/2700	LKD	W13/2700	26.40	2.0	2.0
R8/2700	BEDROOM	W14/2700	32.70	3.3	3.3
R9/2700	BEDROOM	W15/2700	33.04	2.7	2.7
R10/2700	LKD	W16/2700	26.18	1.8	
R10/2700	LKD	W17/2700	31.54	1.0	
R10/2700	LKD	W18/2700	33.58	1.1	
R10/2700	LKD	W19/2700	33.86	1.7	5.6
R11/2700	BEDROOM	W20/2700	33.23	3.7	3.7
R12/2700	LKD	W21/2700	22.39	1.8	1.8
R13/2700	BEDROOM	W22/2700	26.33	3.0	3.0
R14/2700	BEDROOM	W25/2700	21.50	2.0	2.0
R15/2700	LKD	W23/2700	14.85	0.6	
R15/2700	LKD	W24/2700	13.67	1.2	
R15/2700	LKD	W26/2700	11.86	0.8	
R15/2700	LKD	W27/2700	11.61	0.5	3.1



DAYLIGHT ANALYSIS

TESCO, OSTERLEY
LIGHT WITHIN SCHEME 26/06/20
P2209 - Rel21

Room	Room Use	Window	VSC(%)	ADF(%)	Total ADF(%)
R16/2700	BEDROOM	W28/2700	10.01	1.6	1.6
R1/2702	LKD	W1/2702	9.14	0.5	
R1/2702	LKD	W2/2702	5.19	0.6	
R1/2702	LKD	W4/2702	27.14	1.4	
R1/2702	LKD	W5/2702	29.16	1.0	3.5
R2/2702	BEDROOM	W3/2702	13.95	1.5	1.5
R3/2702	BEDROOM	W6/2702	32.24	3.6	3.6
R4/2702	BEDROOM	W7/2702	8.53	1.4	1.4
R5/2702	LKD	W8/2702	2.23	0.3	0.3
R6/2702	BEDROOM	W9/2702	34.46	2.9	2.9
R7/2702	LKD	W10/2702	24.11	1.7	
R7/2702	LKD	W11/2702	32.96	1.0	
R7/2702	LKD	W12/2702	39.29	1.8	
R7/2702	LKD	W13/2702	39.27	1.1	5.6
R8/2702	BEDROOM	W14/2702	39.19	4.1	4.1
R9/2702	LKD	W15/2702	13.78	0.9	
R9/2702	LKD	W16/2702	4.87	0.6	1.5
R10/2702	BEDROOM	W17/2702	5.19	1.2	1.2
R11/2702	BEDROOM	W19/2702	7.55	1.3	1.3
R12/2702	LKD	W18/2702	3.36	0.6	0.6
R13/2702	LKD	W20/2702	26.26	1.9	1.9
R14/2702	BEDROOM	W21/2702	36.46	3.7	3.7
R15/2702	BEDROOM	W22/2702	12.27	1.9	1.9
R16/2702	BEDROOM	W23/2702	9.37	1.4	1.4
R17/2702	LKD	W24/2702	4.59	0.5	
R17/2702	LKD	W25/2702	12.72	0.6	1.1



DAYLIGHT ANALYSIS

TESCO, OSTERLEY
LIGHT WITHIN SCHEME 26/06/20
P2209 - Rel21

Room	Room Use	Window	VSC(%)	ADF(%)	Total ADF(%)
R18/2702	LKD	W26/2702	24.89	1.9	1.9
R19/2702	BEDROOM	W27/2702	33.04	3.5	3.5
R20/2702	BEDROOM	W28/2702	34.87	2.9	2.9
R21/2702	LKD	W29/2702	24.16	1.7	
R21/2702	LKD	W30/2702	32.66	1.0	
R21/2702	LKD	W31/2702	35.56	1.1	
R21/2702	LKD	W32/2702	35.87	1.8	5.6
R22/2702	BEDROOM	W33/2702	35.17	3.8	3.8
R23/2702	LKD	W34/2702	20.35	1.7	1.7
R24/2702	BEDROOM	W35/2702	27.42	3.1	3.1
R25/2702	BEDROOM	W37/2702	22.58	2.1	2.1
R26/2702	LKD	W36/2702	12.15	1.1	
R26/2702	LKD	W38/2702	14.91	0.6	
R26/2702	LKD	W39/2702	13.79	0.9	
R26/2702	LKD	W40/2702	13.65	0.6	3.2
R27/2702	BEDROOM	W41/2702	12.31	1.8	1.8
R28/2702	LKD	W43/2702	3.85	0.5	0.5
R29/2702	BEDROOM	W42/2702	11.96	1.7	1.7
R30/2702	BEDROOM	W45/2702	13.41	1.7	1.7
R31/2702	LKD	W44/2702	2.42	0.4	0.4
R1/2704	LKD	W1/2704	10.69	0.5	
R1/2704	LKD	W2/2704	6.26	0.7	
R1/2704	LKD	W4/2704	28.16	1.5	
R1/2704	LKD	W5/2704	30.21	1.0	3.7
R2/2704	BEDROOM	W3/2704	16.83	1.7	1.7
R3/2704	BEDROOM	W6/2704	33.27	3.6	3.6
R4/2704	BEDROOM	W7/2704	16.15	2.1	2.1



DAYLIGHT ANALYSIS

TESCO, OSTERLEY
LIGHT WITHIN SCHEME 26/06/20
P2209 - Rel21

Room	Room Use	Window	VSC(%)	ADF(%)	Total ADF(%)
R5/2704	LKD	W8/2704	4.93	0.6	0.6
R6/2704	BEDROOM	W9/2704	34.68	2.9	2.9
R7/2704	LKD	W10/2704	24.41	1.7	
R7/2704	LKD	W11/2704	33.02	1.0	
R7/2704	LKD	W12/2704	39.55	1.9	
R7/2704	LKD	W13/2704	39.56	1.1	5.7
R8/2704	BEDROOM	W14/2704	39.52	4.1	4.1
R9/2704	LKD	W15/2704	16.07	1.0	
R9/2704	LKD	W16/2704	6.99	0.7	1.7
R10/2704	BEDROOM	W17/2704	7.42	1.4	1.4
R11/2704	BEDROOM	W19/2704	9.24	1.5	1.5
R12/2704	LKD	W18/2704	4.30	0.7	0.7
R13/2704	LKD	W20/2704	26.83	1.9	1.9
R14/2704	BEDROOM	W21/2704	36.89	3.7	3.7
R15/2704	BEDROOM	W22/2704	14.43	2.1	2.1
R16/2704	BEDROOM	W23/2704	11.42	1.6	1.6
R17/2704	LKD	W24/2704	6.88	0.7	
R17/2704	LKD	W25/2704	15.06	0.7	1.4
R18/2704	LKD	W26/2704	25.51	1.9	1.9
R19/2704	BEDROOM	W27/2704	33.49	3.6	3.6
R20/2704	BEDROOM	W28/2704	35.60	2.9	2.9
R21/2704	LKD	W29/2704	25.01	1.7	
R21/2704	LKD	W30/2704	33.45	1.0	
R21/2704	LKD	W31/2704	37.16	1.1	
R21/2704	LKD	W32/2704	37.46	1.8	5.6
R22/2704	BEDROOM	W33/2704	36.75	4.0	4.0



DAYLIGHT ANALYSIS

TESCO, OSTERLEY
LIGHT WITHIN SCHEME 26/06/20
P2209 - Rel21

Room	Room Use	Window	VSC(%)	ADF(%)	Total ADF(%)
R23/2704	LKD	W34/2704	21.58	1.7	1.7
R24/2704	BEDROOM	W35/2704	28.21	3.1	3.1
R25/2704	BEDROOM	W36/2704	23.74	2.2	2.2
R26/2704	LKD	W37/2704	12.79	1.1	
R26/2704	LKD	W38/2704	16.04	0.6	
R26/2704	LKD	W39/2704	15.93	1.0	
R26/2704	LKD	W40/2704	15.92	0.6	3.3
R27/2704	BEDROOM	W41/2704	14.93	2.0	2.0
R28/2704	LKD	W43/2704	7.26	0.7	0.7
R29/2704	BEDROOM	W42/2704	15.43	2.1	2.1
R30/2704	BEDROOM	W45/2704	16.76	2.0	2.0
R31/2704	LKD	W44/2704	5.10	0.5	0.5
R32/2704	BEDROOM	W46/2704	13.21	1.4	1.4
R33/2704	LKD	W47/2704	5.88	0.6	
R33/2704	LKD	W48/2704	13.85	0.6	
R33/2704	LKD	W50/2704	18.49	0.7	
R33/2704	LKD	W51/2704	18.80	1.0	2.9
R34/2704	BEDROOM	W49/2704	17.84	2.2	2.2
R1/2706	LKD	W1/2706	13.51	0.6	
R1/2706	LKD	W2/2706	7.88	0.8	
R1/2706	LKD	W4/2706	30.06	1.5	
R1/2706	LKD	W5/2706	32.01	1.0	3.9
R2/2706	BEDROOM	W3/2706	20.30	2.0	2.0
R3/2706	BEDROOM	W6/2706	34.74	3.7	3.7
R4/2706	BEDROOM	W7/2706	20.20	2.4	2.4
R5/2706	LKD	W8/2706	8.82	0.9	0.9



DAYLIGHT ANALYSIS

TESCO, OSTERLEY
LIGHT WITHIN SCHEME 26/06/20
P2209 - Rel21

Room	Room Use	Window	VSC(%)	ADF(%)	Total ADF(%)
R6/2706	BEDROOM	W9/2706	34.91	2.9	2.9
R7/2706	LKD	W10/2706	24.58	1.7	
R7/2706	LKD	W11/2706	33.17	1.0	
R7/2706	LKD	W12/2706	39.58	1.9	
R7/2706	LKD	W13/2706	39.58	1.1	5.7
R8/2706	BEDROOM	W14/2706	39.56	4.1	4.1
R9/2706	LKD	W15/2706	19.28	1.0	
R9/2706	LKD	W16/2706	9.24	0.8	1.8
R10/2706	BEDROOM	W17/2706	9.62	1.7	1.7
R11/2706	BEDROOM	W19/2706	11.44	1.7	1.7
R12/2706	LKD	W18/2706	7.04	0.8	0.8
R13/2706	LKD	W20/2706	26.86	1.9	1.9
R14/2706	BEDROOM	W21/2706	36.93	3.7	3.7
R15/2706	BEDROOM	W22/2706	17.36	2.3	2.3
R16/2706	BEDROOM	W23/2706	14.26	1.8	1.8
R17/2706	LKD	W24/2706	9.49	0.8	
R17/2706	LKD	W25/2706	18.20	0.7	1.5
R18/2706	LKD	W26/2706	25.57	1.9	1.9
R19/2706	BEDROOM	W27/2706	34.44	3.6	3.6
R20/2706	BEDROOM	W28/2706	35.69	2.9	2.9
R21/2706	LKD	W29/2706	25.09	1.7	
R21/2706	LKD	W30/2706	33.55	1.0	
R21/2706	LKD	W31/2706	37.72	1.1	
R21/2706	LKD	W32/2706	37.99	1.8	5.6
R22/2706	BEDROOM	W33/2706	37.35	4.0	4.0
R23/2706	LKD	W34/2706	22.15	1.7	1.7



DAYLIGHT ANALYSIS

TESCO, OSTERLEY
LIGHT WITHIN SCHEME 26/06/20
P2209 - Rel21

Room	Room Use	Window	VSC(%)	ADF(%)	Total ADF(%)
R24/2706	BEDROOM	W35/2706	28.35	3.1	3.1
R25/2706	BEDROOM	W36/2706	24.76	2.2	2.2
R26/2706	LKD	W37/2706	12.99	1.1	
R26/2706	LKD	W38/2706	17.18	0.6	
R26/2706	LKD	W39/2706	18.47	1.1	
R26/2706	LKD	W40/2706	18.59	0.7	3.5
R27/2706	BEDROOM	W41/2706	17.83	2.2	2.2
R28/2706	LKD	W43/2706	11.51	1.0	1.0
R29/2706	BEDROOM	W42/2706	19.91	2.4	2.4
R30/2706	BEDROOM	W45/2706	20.51	2.3	2.3
R31/2706	LKD	W44/2706	8.98	0.8	0.8
R32/2706	BEDROOM	W46/2706	16.13	1.7	1.7
R33/2706	LKD	W47/2706	7.81	0.8	
R33/2706	LKD	W48/2706	16.37	0.7	
R33/2706	LKD	W50/2706	22.77	0.7	
R33/2706	LKD	W51/2706	23.03	1.2	3.4
R34/2706	BEDROOM	W49/2706	22.25	2.6	2.6
R1/2708	LKD	W1/2708	19.12	0.7	
R1/2708	LKD	W2/2708	11.94	1.0	
R1/2708	LKD	W4/2708	33.80	1.7	
R1/2708	LKD	W5/2708	35.18	1.1	4.5
R2/2708	BEDROOM	W3/2708	24.04	2.2	2.2
R3/2708	BEDROOM	W6/2708	36.93	3.9	3.9
R4/2708	BEDROOM	W7/2708	25.05	2.8	2.8
R5/2708	LKD	W8/2708	13.52	1.2	1.2
R6/2708	BEDROOM	W9/2708	35.16	2.9	2.9
R7/2708	LKD	W10/2708	24.75	1.7	



DAYLIGHT ANALYSIS

TESCO, OSTERLEY

LIGHT WITHIN SCHEME 26/06/20

P2209 - Rel21

Room	Room Use	Window	VSC(%)	ADF(%)	Total ADF(%)
R7/2708	LKD	W11/2708	33.32	1.0	
R7/2708	LKD	W12/2708	39.59	1.9	
R7/2708	LKD	W13/2708	39.60	1.1	5.7
R8/2708	BEDROOM	W14/2708	39.59	4.1	4.1
R9/2708	BEDROOM	W16/2708	14.19	2.0	2.0
R10/2708	LKD	W15/2708	11.21	1.1	1.1
R11/2708	LKD	W17/2708	26.87	1.9	1.9
R12/2708	BEDROOM	W18/2708	36.97	3.7	3.7
R13/2708	BEDROOM	W19/2708	35.71	2.9	2.9
R14/2708	LKD	W20/2708	25.11	1.7	
R14/2708	LKD	W21/2708	33.56	1.0	
R14/2708	LKD	W22/2708	38.20	1.1	
R14/2708	LKD	W23/2708	38.41	1.8	5.6
R15/2708	BEDROOM	W24/2708	37.88	4.0	4.0
R16/2708	LKD	W25/2708	22.68	1.8	1.8
R17/2708	BEDROOM	W26/2708	28.41	3.1	3.1
R18/2708	BEDROOM	W27/2708	26.50	2.3	2.3
R19/2708	LKD	W28/2708	19.06	0.7	
R19/2708	LKD	W29/2708	13.52	1.1	
R19/2708	LKD	W30/2708	21.56	1.2	
R19/2708	LKD	W31/2708	21.84	0.8	3.8
R20/2708	BEDROOM	W32/2708	21.40	2.6	2.6
R21/2708	LKD	W34/2708	16.45	1.3	1.3
R22/2708	BEDROOM	W33/2708	24.93	2.8	2.8
R23/2708	BEDROOM	W36/2708	25.25	2.7	2.7
R24/2708	LKD	W35/2708	13.81	1.2	1.2



DAYLIGHT ANALYSIS

TESCO, OSTERLEY
LIGHT WITHIN SCHEME 26/06/20
P2209 - Rel21

Room	Room Use	Window	VSC(%)	ADF(%)	Total ADF(%)
R25/2708	BEDROOM	W37/2708	20.18	1.9	1.9
R26/2708	LKD	W38/2708	10.60	0.9	
R26/2708	LKD	W39/2708	19.60	0.7	
R26/2708	LKD	W41/2708	27.54	0.9	
R26/2708	LKD	W42/2708	27.74	1.4	3.9
R27/2708	BEDROOM	W40/2708	27.18	3.0	3.0
R1/2710	LKD	W1/2710	28.37	0.9	
R1/2710	LKD	W2/2710	19.72	1.5	
R1/2710	LKD	W4/2710	38.90	1.8	
R1/2710	LKD	W5/2710	39.08	1.1	5.3
R2/2710	BEDROOM	W3/2710	30.15	2.6	2.6
R3/2710	BEDROOM	W6/2710	39.29	4.1	4.1
R4/2710	BEDROOM	W7/2710	29.43	3.1	3.1
R5/2710	LKD	W8/2710	17.70	1.5	1.5
R6/2710	BEDROOM	W9/2710	35.45	2.9	2.9
R7/2710	LKD	W10/2710	24.96	1.7	
R7/2710	LKD	W11/2710	33.46	1.0	
R7/2710	LKD	W12/2710	39.61	1.9	
R7/2710	LKD	W13/2710	39.61	1.1	5.7
R8/2710	BEDROOM	W14/2710	39.61	4.1	4.1
R9/2710	BEDROOM	W16/2710	17.62	2.3	2.3
R10/2710	LKD	W15/2710	15.28	1.3	1.3
R11/2710	LKD	W17/2710	26.89	1.9	1.9
R12/2710	BEDROOM	W18/2710	37.17	3.7	3.7
R13/2710	BEDROOM	W19/2710	35.74	2.9	2.9
R14/2710	LKD	W20/2710	25.12	1.7	
R14/2710	LKD	W21/2710	33.59	1.0	
R14/2710	LKD	W22/2710	38.70	1.1	



DAYLIGHT ANALYSIS

TESCO, OSTERLEY
LIGHT WITHIN SCHEME 26/06/20
P2209 - Rel21

Room	Room Use	Window	VSC(%)	ADF(%)	Total ADF(%)
R14/2710	LKD	W23/2710	38.85	1.8	5.6
R15/2710	BEDROOM	W24/2710	38.48	4.1	4.1
R16/2710	LKD	W25/2710	23.27	1.8	1.8
R17/2710	BEDROOM	W26/2710	28.64	3.2	3.2
R18/2710	BEDROOM	W27/2710	28.64	2.5	2.5
R19/2710	LKD	W28/2710	22.38	0.8	
R19/2710	LKD	W29/2710	15.09	1.2	
R19/2710	LKD	W30/2710	25.56	1.3	
R19/2710	LKD	W31/2710	26.03	0.9	4.2
R20/2710	BEDROOM	W32/2710	25.88	2.9	2.9
R21/2710	LKD	W34/2710	19.93	1.6	1.6
R22/2710	BEDROOM	W33/2710	28.69	3.1	3.1
R23/2710	BEDROOM	W36/2710	29.23	3.0	3.0
R24/2710	LKD	W35/2710	17.58	1.4	1.4
R25/2710	BEDROOM	W37/2710	29.13	2.4	2.4
R26/2710	LKD	W38/2710	29.90	2.0	
R26/2710	LKD	W39/2710	30.12	0.9	
R26/2710	LKD	W41/2710	32.04	1.0	
R26/2710	LKD	W42/2710	32.23	1.6	5.5
R27/2710	BEDROOM	W40/2710	31.65	3.4	3.4
R1/2712	LKD	W1/2712	37.27	1.1	
R1/2712	LKD	W2/2712	37.06	2.4	
R1/2712	LKD	W4/2712	39.62	1.9	
R1/2712	LKD	W5/2712	39.62	1.1	6.5
R2/2712	BEDROOM	W3/2712	36.68	2.9	2.9
R3/2712	BEDROOM	W6/2712	39.62	4.1	4.1
R4/2712	BEDROOM	W7/2712	35.06	3.5	3.5



DAYLIGHT ANALYSIS

TESCO, OSTERLEY
LIGHT WITHIN SCHEME 26/06/20
P2209 - Rel21

Room	Room Use	Window	VSC(%)	ADF(%)	Total ADF(%)
R5/2712	LKD	W8/2712	34.14	2.5	2.5
R6/2712	BEDROOM	W9/2712	35.79	2.9	2.9
R7/2712	LKD	W10/2712	25.07	1.7	
R7/2712	LKD	W11/2712	33.63	1.0	
R7/2712	LKD	W12/2712	39.62	1.9	
R7/2712	LKD	W13/2712	39.61	1.1	5.7
R8/2712	BEDROOM	W14/2712	39.61	4.1	4.1
R9/2712	BEDROOM	W16/2712	23.46	2.7	2.7
R10/2712	LKD	W15/2712	31.26	2.3	2.3
R11/2712	LKD	W17/2712	39.61	2.8	2.8
R12/2712	BEDROOM	W18/2712	39.61	3.8	3.8
R13/2712	BEDROOM	W19/2712	35.88	2.9	2.9
R14/2712	LKD	W20/2712	25.12	1.7	
R14/2712	LKD	W21/2712	33.67	1.0	
R14/2712	LKD	W22/2712	39.22	1.1	
R14/2712	LKD	W23/2712	39.28	1.9	5.7
R15/2712	BEDROOM	W24/2712	39.12	4.1	4.1
R16/2712	LKD	W25/2712	24.93	1.9	1.9
R17/2712	BEDROOM	W26/2712	30.89	3.3	3.3
R18/2712	BEDROOM	W27/2712	35.64	2.8	2.8
R19/2712	LKD	W28/2712	34.39	2.3	
R19/2712	LKD	W29/2712	33.61	1.0	
R19/2712	LKD	W30/2712	30.92	1.5	
R19/2712	LKD	W31/2712	31.32	1.0	5.8
R20/2712	BEDROOM	W32/2712	31.21	3.4	3.4
R21/2712	LKD	W34/2712	35.78	2.6	2.6



DAYLIGHT ANALYSIS

TESCO, OSTERLEY
LIGHT WITHIN SCHEME 26/06/20
P2209 - Rel21

Room	Room Use	Window	VSC(%)	ADF(%)	Total ADF(%)
R22/2712	BEDROOM	W33/2712	34.50	3.5	3.5
R23/2712	BEDROOM	W36/2712	35.02	3.5	3.5
R24/2712	LKD	W35/2712	34.17	2.5	2.5
R1/2714	BEDROOM	W1/2714	39.62	3.1	3.1
R2/2714	LKD	W2/2714	39.62	2.6	
R2/2714	LKD	W3/2714	39.62	1.1	
R2/2714	LKD	W4/2714	39.62	1.9	
R2/2714	LKD	W5/2714	39.62	1.1	6.7
R3/2714	BEDROOM	W6/2714	39.62	4.1	4.1
R4/2714	BEDROOM	W7/2714	39.62	3.1	3.1
R5/2714	LKD	W8/2714	39.61	2.6	
R5/2714	LKD	W9/2714	39.61	1.1	
R5/2714	LKD	W10/2714	39.62	1.1	
R5/2714	LKD	W11/2714	39.62	1.9	6.7
R6/2714	BEDROOM	W12/2714	39.62	4.1	4.1
R7/2714	LKD	W13/2714	39.61	2.7	2.7
R8/2714	BEDROOM	W14/2714	39.61	3.8	3.8

Block A Townhouses

R1/3000	LKD	W1/3000	12.18	0.5	
R1/3000	LKD	W2/3000	5.84	0.3	
R1/3000	LKD	W3/3000	10.36	0.8	1.6
R2/3000	LKD	W4/3000	7.90	0.3	
R2/3000	LKD	W5/3000	3.18	0.2	
R2/3000	LKD	W6/3000	5.56	0.5	1.0
R1/3001	BEDROOM	W1/3001	13.10	1.3	
R1/3001	BEDROOM	W2/3001	5.99	0.8	2.1
R2/3001	BEDROOM	W3/3001	11.05	1.9	1.9
R3/3001	BEDROOM	W4/3001	9.25	0.8	



DAYLIGHT ANALYSIS

TESCO, OSTERLEY
LIGHT WITHIN SCHEME 26/06/20
P2209 - Rel21

Room	Room Use	Window	VSC(%)	ADF(%)	Total ADF(%)
R3/3001	BEDROOM	W5/3001	3.92	0.4	1.2
R4/3001	BEDROOM	W6/3001	6.71	1.3	1.3
R1/3002	BEDROOM	W1/3002	14.14	1.6	
R1/3002	BEDROOM	W2/3002	6.60	1.0	2.6
R2/3002	BEDROOM	W3/3002	10.86	1.2	
R2/3002	BEDROOM	W4/3002	5.63	0.7	1.9
Block B					
R1/2600	LKD	W1/2600	28.12	2.2	2.2
R2/2600	BEDROOM	W2/2600	33.66	3.4	3.4
R3/2600	BEDROOM	W10/2600	8.33	1.2	1.2
R4/2600	LKD	W3/2600	6.26	0.9	0.9
R5/2600	LKD	W4/2600	29.37	2.2	2.2
R6/2600	BEDROOM	W5/2600	33.48	3.4	3.4
R7/2600	BEDROOM	W6/2600	12.86	1.7	1.7
R8/2600	BEDROOM	W9/2600	10.93	1.3	1.3
R9/2600	LKD	W7/2600	10.68	0.5	
R9/2600	LKD	W8/2600	7.36	0.9	1.4
R10/2600	LKD	W12/2600	6.83	0.9	
R10/2600	LKD	W13/2600	8.84	0.5	
R10/2600	LKD	W14/2600	18.70	1.0	
R10/2600	LKD	W15/2600	19.32	0.6	3.0
R11/2600	BEDROOM	W11/2600	10.29	1.1	1.1
R12/2600	BEDROOM	W16/2600	20.55	2.4	2.4
R1/2602	LKD	W1/2602	23.52	1.8	1.8
R2/2602	BEDROOM	W2/2602	35.09	3.6	3.6



DAYLIGHT ANALYSIS

TESCO, OSTERLEY
LIGHT WITHIN SCHEME 26/06/20
P2209 - Rel21

Room	Room Use	Window	VSC(%)	ADF(%)	Total ADF(%)
R3/2602	BEDROOM	W10/2602	10.28	1.4	1.4
R4/2602	LKD	W3/2602	5.55	0.8	0.8
R5/2602	LKD	W4/2602	25.06	1.8	1.8
R6/2602	BEDROOM	W5/2602	35.17	3.5	3.5
R7/2602	BEDROOM	W6/2602	15.88	2.1	2.1
R8/2602	BEDROOM	W9/2602	12.35	1.4	1.4
R9/2602	LKD	W7/2602	13.16	0.6	
R9/2602	LKD	W8/2602	5.78	0.7	1.3
R10/2602	LKD	W12/2602	5.07	0.6	
R10/2602	LKD	W13/2602	9.65	0.5	
R10/2602	LKD	W14/2602	19.95	1.0	
R10/2602	LKD	W15/2602	20.62	0.6	2.7
R11/2602	BEDROOM	W11/2602	11.61	1.2	1.2
R12/2602	BEDROOM	W16/2602	21.99	2.5	2.5
R1/2604	LKD	W1/2604	24.64	1.9	1.9
R2/2604	BEDROOM	W2/2604	36.31	3.7	3.7
R3/2604	BEDROOM	W10/2604	12.66	1.7	1.7
R4/2604	LKD	W3/2604	6.88	0.9	0.9
R5/2604	LKD	W4/2604	26.46	1.9	1.9
R6/2604	BEDROOM	W5/2604	36.57	3.7	3.7
R7/2604	BEDROOM	W6/2604	19.26	2.3	2.3
R8/2604	BEDROOM	W9/2604	15.35	1.6	1.6
R9/2604	LKD	W7/2604	15.60	0.7	
R9/2604	LKD	W8/2604	7.99	0.8	1.5
R10/2604	LKD	W12/2604	6.12	0.7	



DAYLIGHT ANALYSIS

TESCO, OSTERLEY
LIGHT WITHIN SCHEME 26/06/20
P2209 - Rel21

Room	Room Use	Window	VSC(%)	ADF(%)	Total ADF(%)
R10/2604	LKD	W13/2604	11.34	0.6	
R10/2604	LKD	W14/2604	21.21	1.1	
R10/2604	LKD	W15/2604	21.96	0.7	3.1
R11/2604	BEDROOM	W11/2604	13.28	1.3	1.3
R12/2604	BEDROOM	W16/2604	23.45	2.6	2.6
R1/2606	LKD	W1/2606	24.87	1.9	1.9
R2/2606	BEDROOM	W2/2606	36.57	3.7	3.7
R3/2606	BEDROOM	W10/2606	15.68	2.0	2.0
R4/2606	LKD	W3/2606	9.20	1.0	1.0
R5/2606	LKD	W4/2606	26.74	1.9	1.9
R6/2606	BEDROOM	W5/2606	36.90	3.7	3.7
R7/2606	BEDROOM	W6/2606	22.91	2.7	2.7
R8/2606	BEDROOM	W9/2606	18.84	1.9	1.9
R9/2606	LKD	W7/2606	19.14	0.7	
R9/2606	LKD	W8/2606	11.49	1.0	1.7
R10/2606	LKD	W12/2606	7.34	0.8	
R10/2606	LKD	W13/2606	13.61	0.6	
R10/2606	LKD	W14/2606	22.77	1.1	
R10/2606	LKD	W15/2606	23.60	0.7	3.2
R11/2606	BEDROOM	W11/2606	15.24	1.5	1.5
R12/2606	BEDROOM	W16/2606	25.20	2.8	2.8
R1/2608	LKD	W1/2608	24.89	1.9	1.9
R2/2608	BEDROOM	W2/2608	36.65	3.7	3.7
R3/2608	BEDROOM	W10/2608	19.31	2.3	2.3
R4/2608	LKD	W3/2608	12.08	1.1	1.1



DAYLIGHT ANALYSIS

TESCO, OSTERLEY
LIGHT WITHIN SCHEME 26/06/20
P2209 - Rel21

Room	Room Use	Window	VSC(%)	ADF(%)	Total ADF(%)
R5/2608	LKD	W4/2608	26.78	1.9	1.9
R6/2608	BEDROOM	W5/2608	37.84	3.7	3.7
R7/2608	BEDROOM	W6/2608	27.93	3.0	3.0
R8/2608	BEDROOM	W9/2608	23.87	2.2	2.2
R9/2608	LKD	W7/2608	23.95	0.8	
R9/2608	LKD	W8/2608	15.69	1.2	2.0
R10/2608	LKD	W12/2608	9.04	0.9	
R10/2608	LKD	W13/2608	16.49	0.7	
R10/2608	LKD	W14/2608	25.21	1.2	
R10/2608	LKD	W15/2608	26.09	0.8	3.6
R11/2608	BEDROOM	W11/2608	17.65	1.7	1.7
R12/2608	BEDROOM	W16/2608	27.71	3.0	3.0
R1/2610	LKD	W1/2610	24.92	1.9	1.9
R2/2610	BEDROOM	W2/2610	37.48	3.7	3.7
R3/2610	BEDROOM	W4/2610	24.43	2.7	2.7
R4/2610	LKD	W3/2610	15.14	1.3	1.3
R5/2610	BEDROOM	W9/2610	31.37	3.3	3.3
R6/2610	LKD	W6/2610	29.20	1.4	
R6/2610	LKD	W7/2610	20.25	0.8	
R6/2610	LKD	W8/2610	11.69	1.1	
R6/2610	LKD	W10/2610	29.98	0.9	4.2
R7/2610	BEDROOM	W5/2610	21.12	1.9	1.9
R1/2612	LKD	W2/2612	30.80	0.9	
R1/2612	LKD	W3/2612	35.07	1.7	
R1/2612	LKD	W4/2612	35.33	1.0	
R1/2612	LKD	W6/2612	30.44	2.1	5.7
R2/2612	BEDROOM	W5/2612	35.81	3.8	3.8



DAYLIGHT ANALYSIS

TESCO, OSTERLEY
LIGHT WITHIN SCHEME 26/06/20
P2209 - Rel21

Room	Room Use	Window	VSC(%)	ADF(%)	Total ADF(%)
R3/2612	BEDROOM	W1/2612	29.57	2.4	2.4
Block C					
R1/2500	BEDROOM	W1/2500	34.06	3.6	3.6
R2/2500	BEDROOM	W2/2500	30.88	2.8	2.8
R3/2500	LKD	W3/2500	26.12	1.9	
R3/2500	LKD	W4/2500	28.84	0.9	2.8
R4/2500	BEDROOM	W5/2500	10.05	1.5	1.5
R5/2500	LKD	W6/2500	7.21	0.8	0.8
R6/2500	BEDROOM	W7/2500	10.14	1.3	1.3
R7/2500	LKD	W8/2500	5.68	0.5	0.5
R8/2500	BEDROOM	W9/2500	12.40	1.6	1.6
R9/2500	BEDROOM	W10/2500	9.86	1.1	1.1
R10/2500	LKD	W11/2500	6.45	0.6	
R10/2500	LKD	W12/2500	10.15	0.4	1.0
R1/2502	BEDROOM	W1/2502	39.21	2.7	2.7
R2/2502	BEDROOM	W2/2502	36.03	3.7	3.7
R3/2502	BEDROOM	W3/2502	31.20	2.8	2.8
R4/2502	LKD	W4/2502	17.42	1.4	
R4/2502	LKD	W5/2502	25.45	0.9	
R4/2502	LKD	W8/2502	8.53	0.8	
R4/2502	LKD	W9/2502	5.27	0.4	3.5
R5/2502	LKD	W6/2502	21.26	1.5	
R5/2502	LKD	W7/2502	28.56	0.9	2.4
R6/2502	BEDROOM	W10/2502	25.24	3.0	3.0
R7/2502	BEDROOM	W11/2502	12.56	1.8	1.8



DAYLIGHT ANALYSIS

TESCO, OSTERLEY
LIGHT WITHIN SCHEME 26/06/20
P2209 - Rel21

Room	Room Use	Window	VSC(%)	ADF(%)	Total ADF(%)
R8/2502	LKD	W12/2502	5.04	0.6	0.6
R9/2502	BEDROOM	W13/2502	16.85	2.5	2.5
R10/2502	LKD	W14/2502	11.10	0.9	
R10/2502	LKD	W15/2502	15.47	0.9	1.8
R11/2502	BEDROOM	W17/2502	23.83	2.7	2.7
R12/2502	LKD	W16/2502	13.32	1.2	1.2
R13/2502	LKD	W19/2502	7.55	0.8	0.8
R14/2502	BEDROOM	W18/2502	15.21	2.0	2.0
R15/2502	BEDROOM	W20/2502	13.45	2.2	2.2
R16/2502	LKD	W21/2502	13.77	1.1	
R16/2502	LKD	W23/2502	23.33	1.2	2.3
R17/2502	BEDROOM	W22/2502	14.58	1.8	1.8
R18/2502	LKD	W24/2502	5.39	0.5	0.5
R19/2502	BEDROOM	W25/2502	18.00	2.2	2.2
R20/2502	BEDROOM	W26/2502	13.55	1.5	1.5
R21/2502	LKD	W27/2502	5.47	0.6	
R21/2502	LKD	W28/2502	13.82	0.5	1.1
R22/2502	LKD	W29/2502	17.39	0.7	
R22/2502	LKD	W30/2502	8.91	0.8	1.5
R23/2502	BEDROOM	W31/2502	10.59	1.6	1.6
R24/2502	BEDROOM	W32/2502	10.89	2.0	2.0
R1/2504	BEDROOM	W1/2504	39.59	2.7	2.7
R2/2504	BEDROOM	W2/2504	37.93	3.9	3.9
R3/2504	BEDROOM	W3/2504	37.69	3.2	3.2



DAYLIGHT ANALYSIS

TESCO, OSTERLEY
LIGHT WITHIN SCHEME 26/06/20
P2209 - Rel21

Room	Room Use	Window	VSC(%)	ADF(%)	Total ADF(%)
R4/2504	LKD	W4/2504	32.70	2.2	
R4/2504	LKD	W5/2504	38.24	1.1	
R4/2504	LKD	W8/2504	35.90	1.7	
R4/2504	LKD	W9/2504	35.46	1.1	6.1
R5/2504	LKD	W6/2504	37.27	2.4	
R5/2504	LKD	W7/2504	37.01	1.1	3.5
R6/2504	BEDROOM	W10/2504	34.48	3.7	3.7
R7/2504	BEDROOM	W11/2504	16.15	2.1	2.1
R8/2504	LKD	W12/2504	7.47	0.7	0.7
R9/2504	BEDROOM	W13/2504	20.84	2.7	2.7
R10/2504	LKD	W14/2504	14.82	1.1	
R10/2504	LKD	W15/2504	19.57	1.0	2.1
R11/2504	BEDROOM	W17/2504	34.01	3.4	3.4
R12/2504	LKD	W16/2504	32.86	2.4	2.4
R13/2504	LKD	W19/2504	14.51	1.2	1.2
R14/2504	BEDROOM	W18/2504	22.63	2.5	2.5
R15/2504	BEDROOM	W20/2504	18.47	2.7	2.7
R16/2504	LKD	W21/2504	18.50	1.3	
R16/2504	LKD	W23/2504	28.88	1.4	2.7
R17/2504	BEDROOM	W22/2504	19.46	2.2	2.2
R18/2504	LKD	W24/2504	8.33	0.8	0.8
R19/2504	BEDROOM	W25/2504	25.06	2.8	2.8
R20/2504	BEDROOM	W26/2504	20.62	2.0	2.0
R21/2504	LKD	W27/2504	12.51	0.9	
R21/2504	LKD	W28/2504	20.58	0.7	1.6



DAYLIGHT ANALYSIS

TESCO, OSTERLEY
LIGHT WITHIN SCHEME 26/06/20
P2209 - Rel21

Room	Room Use	Window	VSC(%)	ADF(%)	Total ADF(%)
R22/2504	LKD	W29/2504	25.41	0.8	
R22/2504	LKD	W30/2504	17.87	1.3	2.1
R23/2504	BEDROOM	W31/2504	27.78	2.5	2.5
R24/2504	BEDROOM	W32/2504	33.13	3.4	3.4
R1/2506	BEDROOM	W1/2506	33.13	3.5	3.5
R2/2506	BEDROOM	W2/2506	28.55	2.6	2.6
R3/2506	LKD	W3/2506	20.35	1.4	
R3/2506	LKD	W4/2506	28.17	0.9	2.3
R1/2508	BEDROOM	W1/2508	37.78	3.8	3.8
R2/2508	BEDROOM	W2/2508	37.90	3.2	3.2
R3/2508	LKD	W3/2508	38.10	2.4	
R3/2508	LKD	W4/2508	38.17	1.1	3.5

Block C Townhouse

R3/3000	LKD	W7/3000	23.52	1.4	
R3/3000	LKD	W8/3000	12.79	0.5	
R3/3000	LKD	W9/3000	35.43	1.2	3.1
R4/3000	LKD	W10/3000	23.43	1.4	
R4/3000	LKD	W11/3000	12.65	0.5	
R4/3000	LKD	W12/3000	34.26	1.2	3.1
R5/3001	BEDROOM	W7/3001	24.91	3.4	3.4
R6/3001	BEDROOM	W8/3001	13.83	1.2	
R6/3001	BEDROOM	W9/3001	37.07	2.9	4.1
R7/3001	BEDROOM	W10/3001	24.77	3.4	3.4
R8/3001	BEDROOM	W11/3001	13.72	1.2	
R8/3001	BEDROOM	W12/3001	35.83	3.0	4.2
R3/3002	BEDROOM	W5/3002	16.89	1.7	
R3/3002	BEDROOM	W6/3002	38.58	3.6	5.3



DAYLIGHT ANALYSIS

TESCO, OSTERLEY
LIGHT WITHIN SCHEME 26/06/20
P2209 - Rel21

Room	Room Use	Window	VSC(%)	ADF(%)	Total ADF(%)
------	----------	--------	--------	--------	--------------

R4/3002	BEDROOM	W7/3002	16.81	1.7	
R4/3002	BEDROOM	W8/3002	37.30	3.6	5.3

Block D

R1/2200	LKD	W1/2200	6.81	0.3	
R1/2200	LKD	W2/2200	3.71	0.4	0.7
R2/2200	BEDROOM	W3/2200	8.16	0.9	0.9
R3/2200	BEDROOM	W4/2200	10.70	1.3	1.3
R4/2200	LKD	W5/2200	6.89	0.9	0.9
R5/2200	BEDROOM	W6/2200	14.32	1.7	1.7
R6/2200	BEDROOM	W7/2200	11.87	1.8	1.8
R7/2200	BEDROOM	W8/2200	9.28	1.2	1.2
R8/2200	LKD	W9/2200	13.19	0.6	
R8/2200	LKD	W10/2200	7.58	0.8	1.4
R9/2200	LKD	W11/2200	18.85	1.5	1.5
R10/2200	BEDROOM	W12/2200	23.72	2.6	2.6
R11/2200	BEDROOM	W13/2200	17.36	1.7	1.7
R12/2200	LKD	W14/2200	8.66	0.8	
R12/2200	LKD	W15/2200	12.75	0.6	
R12/2200	LKD	W16/2200	14.50	0.9	
R12/2200	LKD	W17/2200	15.12	0.6	2.9
R13/2200	BEDROOM	W18/2200	15.87	2.0	2.0
R1/2202	LKD	W1/2202	9.10	0.4	
R1/2202	LKD	W2/2202	3.70	0.4	0.8
R2/2202	BEDROOM	W3/2202	11.09	1.3	1.3
R3/2202	BEDROOM	W4/2202	14.66	1.8	1.8
R4/2202	LKD	W5/2202	7.73	0.9	0.9



DAYLIGHT ANALYSIS

TESCO, OSTERLEY
LIGHT WITHIN SCHEME 26/06/20
P2209 - Rel21

Room	Room Use	Window	VSC(%)	ADF(%)	Total ADF(%)
R5/2202	BEDROOM	W6/2202	18.83	2.2	2.2
R6/2202	BEDROOM	W7/2202	38.89	3.0	3.0
R7/2202	LKD	W8/2202	23.13	0.8	
R7/2202	LKD	W9/2202	17.05	1.4	
R7/2202	LKD	W10/2202	2.13	0.3	
R7/2202	LKD	W11/2202	2.13	0.2	2.7
R8/2202	BEDROOM	W12/2202	21.24	2.6	2.6
R9/2202	BEDROOM	W13/2202	13.12	1.8	1.8
R10/2202	LKD	W14/2202	8.31	1.0	1.0
R11/2202	BEDROOM	W15/2202	14.20	2.0	2.0
R12/2202	BEDROOM	W17/2202	11.07	1.4	1.4
R13/2202	BEDROOM	W16/2202	13.12	2.1	2.1
R14/2202	LKD	W18/2202	15.82	0.6	
R14/2202	LKD	W20/2202	7.63	0.8	1.4
R15/2202	LKD	W19/2202	21.33	1.2	
R15/2202	LKD	W21/2202	12.46	1.0	2.2
R16/2202	LKD	W22/2202	10.51	1.1	1.1
R17/2202	BEDROOM	W23/2202	6.61	1.6	1.6
R18/2202	LKD	W24/2202	21.00	1.6	1.6
R19/2202	BEDROOM	W25/2202	30.25	3.1	3.1
R20/2202	BEDROOM	W26/2202	23.30	2.2	2.2
R21/2202	LKD	W27/2202	11.04	0.9	
R21/2202	LKD	W28/2202	18.42	0.7	
R21/2202	LKD	W29/2202	19.42	1.1	
R21/2202	LKD	W30/2202	19.96	0.7	3.4
R22/2202	BEDROOM	W31/2202	20.48	2.4	2.4



DAYLIGHT ANALYSIS

TESCO, OSTERLEY
LIGHT WITHIN SCHEME 26/06/20
P2209 - Rel21

Room	Room Use	Window	VSC(%)	ADF(%)	Total ADF(%)
R1/2204	LKD	W1/2204	12.80	0.5	
R1/2204	LKD	W2/2204	5.40	0.6	1.1
R2/2204	BEDROOM	W3/2204	14.88	1.6	1.6
R3/2204	BEDROOM	W4/2204	20.03	2.3	2.3
R4/2204	LKD	W5/2204	12.28	1.2	1.2
R5/2204	BEDROOM	W6/2204	24.71	2.7	2.7
R6/2204	BEDROOM	W7/2204	39.62	3.1	3.1
R7/2204	LKD	W8/2204	27.88	0.9	
R7/2204	LKD	W9/2204	18.49	1.4	
R7/2204	LKD	W10/2204	34.34	1.7	
R7/2204	LKD	W11/2204	33.77	1.0	5.0
R8/2204	BEDROOM	W12/2204	32.60	3.5	3.5
R9/2204	BEDROOM	W13/2204	18.70	2.3	2.3
R10/2204	LKD	W14/2204	12.16	1.3	1.3
R11/2204	BEDROOM	W15/2204	17.04	2.3	2.3
R12/2204	BEDROOM	W17/2204	14.49	1.7	1.7
R13/2204	BEDROOM	W16/2204	18.04	2.5	2.5
R14/2204	LKD	W18/2204	18.24	0.7	
R14/2204	LKD	W20/2204	9.84	0.9	1.6
R15/2204	LKD	W19/2204	25.22	1.3	
R15/2204	LKD	W21/2204	16.21	1.2	2.5
R16/2204	LKD	W22/2204	33.80	2.7	2.7
R17/2204	BEDROOM	W23/2204	34.60	3.4	3.4
R18/2204	LKD	W24/2204	38.49	2.7	2.7
R19/2204	BEDROOM	W25/2204	38.24	3.7	3.7



DAYLIGHT ANALYSIS

TESCO, OSTERLEY
LIGHT WITHIN SCHEME 26/06/20
P2209 - Rel21

Room	Room Use	Window	VSC(%)	ADF(%)	Total ADF(%)
R20/2204	BEDROOM	W26/2204	30.52	2.6	2.6
R21/2204	LKD	W27/2204	19.09	1.4	
R21/2204	LKD	W28/2204	26.95	0.9	
R21/2204	LKD	W29/2204	25.71	1.3	
R21/2204	LKD	W30/2204	25.75	0.8	4.4
R22/2204	BEDROOM	W31/2204	25.73	2.9	2.9
R1/2206	LKD	W1/2206	26.38	0.8	
R1/2206	LKD	W2/2206	26.65	1.8	2.6
R2/2206	BEDROOM	W3/2206	27.22	2.4	2.4
R3/2206	BEDROOM	W4/2206	27.75	2.9	2.9
R4/2206	LKD	W6/2206	20.28	2.0	2.0
R5/2206	BEDROOM	W5/2206	29.60	3.1	3.1
R6/2206	BEDROOM	W7/2206	23.35	2.7	2.7
R7/2206	BEDROOM	W9/2206	26.28	2.4	2.4
R8/2206	BEDROOM	W8/2206	35.54	4.2	4.2
R9/2206	LKD	W10/2206	27.64	1.9	
R9/2206	LKD	W11/2206	27.93	0.8	2.7
R10/2206	LKD	W12/2206	35.02	2.1	
R10/2206	LKD	W13/2206	33.89	1.5	3.6
R11/2206	BEDROOM	W14/2206	35.56	2.9	2.9
R12/2206	LKD	W15/2206	24.70	1.7	
R12/2206	LKD	W16/2206	33.20	1.0	
R12/2206	LKD	W17/2206	31.45	1.5	
R12/2206	LKD	W18/2206	31.04	0.9	5.1
R13/2206	BEDROOM	W19/2206	30.59	3.3	3.3
R1/2208	BEDROOM	W1/2208	39.52	3.1	3.1



DAYLIGHT ANALYSIS

TESCO, OSTERLEY
LIGHT WITHIN SCHEME 26/06/20
P2209 - Rel21

Room	Room Use	Window	VSC(%)	ADF(%)	Total ADF(%)
R2/2208	LKD	W2/2208	39.50	2.6	
R2/2208	LKD	W3/2208	39.49	1.1	
R2/2208	LKD	W4/2208	34.36	1.6	
R2/2208	LKD	W5/2208	34.05	1.0	6.3
R3/2208	BEDROOM	W6/2208	33.71	3.5	3.5

Block D Townhouse

R5/3000	LKD	W13/3000	23.50	1.4	
R5/3000	LKD	W14/3000	12.71	0.5	
R5/3000	LKD	W15/3000	35.35	1.2	3.1
R9/3001	BEDROOM	W13/3001	24.81	3.4	3.4
R10/3001	BEDROOM	W14/3001	13.90	1.2	
R10/3001	BEDROOM	W15/3001	36.91	2.9	4.1
R5/3002	BEDROOM	W9/3002	17.74	1.8	
R5/3002	BEDROOM	W10/3002	38.35	3.6	5.4

Block E

R1/2000	BEDROOM	W1/2000	36.43	3.8	3.8
R2/2000	LKD	W2/2000	36.32	1.0	
R2/2000	LKD	W5/2000	36.25	1.7	
R2/2000	LKD	W6/2000	21.69	0.8	
R2/2000	LKD	W7/2000	14.93	1.2	4.7
R3/2000	BEDROOM	W8/2000	19.81	1.9	1.9
R4/2000	LKD	W3/2000	23.02	1.8	1.8
R5/2000	BEDROOM	W4/2000	29.75	3.1	3.1
R1/2002	BEDROOM	W1/2002	39.15	4.1	4.1
R2/2002	LKD	W2/2002	39.11	1.1	
R2/2002	LKD	W5/2002	39.09	1.8	
R2/2002	LKD	W6/2002	25.90	0.9	
R2/2002	LKD	W7/2002	15.69	1.2	5.0
R3/2002	BEDROOM	W8/2002	25.35	2.2	2.2



DAYLIGHT ANALYSIS

TESCO, OSTERLEY
LIGHT WITHIN SCHEME 26/06/20
P2209 - Rel21

Room	Room Use	Window	VSC(%)	ADF(%)	Total ADF(%)
R4/2002	LKD	W3/2002	25.86	1.9	1.9
R5/2002	BEDROOM	W4/2002	36.90	3.6	3.6
Block F					
R1/2100	BEDROOM	W1/2100	9.61	1.1	1.1
R2/2100	LKD	W2/2100	7.45	0.9	
R2/2100	LKD	W3/2100	16.06	0.6	
R2/2100	LKD	W4/2100	28.56	1.4	
R2/2100	LKD	W5/2100	28.67	0.9	3.8
R3/2100	BEDROOM	W6/2100	28.89	3.2	3.2
R4/2100	LKD	W17/2100	12.47	0.6	
R4/2100	LKD	W18/2100	14.58	0.9	
R4/2100	LKD	W19/2100	14.23	0.6	
R4/2100	LKD	W20/2100	5.60	0.7	2.8
R5/2100	BEDROOM	W7/2100	13.61	1.8	1.8
R6/2100	BEDROOM	W8/2100	13.10	1.9	1.9
R7/2100	LKD	W9/2100	24.37	0.8	
R7/2100	LKD	W10/2100	15.57	1.2	2.0
R8/2100	BEDROOM	W11/2100	18.71	2.1	2.1
R9/2100	BEDROOM	W12/2100	19.25	2.5	2.5
R10/2100	BEDROOM	W13/2100	8.47	1.3	1.3
R11/2100	STUDIO	W15/2100	22.89	1.5	
R11/2100	STUDIO	W16/2100	31.53	1.4	2.9
R12/2100	LKD	W14/2100	4.53	0.7	0.7
R1/2102	BEDROOM	W1/2102	15.78	1.6	1.6
R2/2102	LKD	W2/2102	9.60	1.0	
R2/2102	LKD	W3/2102	20.24	0.7	
R2/2102	LKD	W4/2102	38.48	1.8	



DAYLIGHT ANALYSIS

TESCO, OSTERLEY
LIGHT WITHIN SCHEME 26/06/20
P2209 - Rel21

Room	Room Use	Window	VSC(%)	ADF(%)	Total ADF(%)
R2/2102	LKD	W5/2102	38.49	1.1	4.6
R3/2102	BEDROOM	W6/2102	38.51	4.0	4.0
R4/2102	LKD	W17/2102	15.88	0.7	
R4/2102	LKD	W18/2102	18.18	1.1	
R4/2102	LKD	W19/2102	17.76	0.7	
R4/2102	LKD	W20/2102	7.04	0.8	3.3
R5/2102	BEDROOM	W7/2102	17.00	2.2	2.2
R6/2102	BEDROOM	W8/2102	16.31	2.2	2.2
R7/2102	LKD	W9/2102	29.70	0.9	
R7/2102	LKD	W10/2102	20.86	1.5	2.4
R8/2102	BEDROOM	W11/2102	23.51	2.4	2.4
R9/2102	BEDROOM	W12/2102	23.50	2.9	2.9
R10/2102	BEDROOM	W13/2102	10.16	1.4	1.4
R11/2102	STUDIO	W15/2102	26.48	1.6	
R11/2102	STUDIO	W16/2102	34.56	1.6	3.2
R12/2102	LKD	W14/2102	5.59	0.8	0.8
R1/2104	BEDROOM	W1/2104	26.27	2.3	2.3
R2/2104	LKD	W2/2104	16.52	1.3	
R2/2104	LKD	W3/2104	27.22	0.9	
R2/2104	LKD	W4/2104	39.61	1.9	
R2/2104	LKD	W5/2104	39.61	1.1	5.2
R3/2104	BEDROOM	W6/2104	39.61	4.1	4.1
R4/2104	LKD	W17/2104	19.68	0.8	
R4/2104	LKD	W18/2104	22.21	1.2	
R4/2104	LKD	W19/2104	21.69	0.8	
R4/2104	LKD	W20/2104	9.63	0.9	3.7
R5/2104	BEDROOM	W7/2104	20.75	2.5	2.5
R6/2104	BEDROOM	W8/2104	19.88	2.5	2.5



DAYLIGHT ANALYSIS

TESCO, OSTERLEY
LIGHT WITHIN SCHEME 26/06/20
P2209 - Rel21

Room	Room Use	Window	VSC(%)	ADF(%)	Total ADF(%)
R7/2104	LKD	W9/2104	30.69	1.0	
R7/2104	LKD	W10/2104	21.77	1.6	2.6
R8/2104	BEDROOM	W11/2104	24.28	2.5	2.5
R9/2104	BEDROOM	W12/2104	24.20	2.9	2.9
R10/2104	BEDROOM	W13/2104	12.49	1.7	1.7
R11/2104	STUDIO	W15/2104	26.94	1.7	
R11/2104	STUDIO	W16/2104	35.01	1.6	3.3
R12/2104	LKD	W14/2104	6.90	0.9	0.9
R1/2106	LKD	W11/2106	29.70	0.9	
R1/2106	LKD	W12/2106	26.07	0.9	
R1/2106	LKD	W13/2106	26.69	1.4	
R1/2106	LKD	W14/2106	20.60	1.5	4.7
R2/2106	BEDROOM	W1/2106	24.97	2.8	2.8
R3/2106	BEDROOM	W2/2106	23.95	2.9	2.9
R4/2106	LKD	W3/2106	31.49	1.0	
R4/2106	LKD	W4/2106	22.07	1.6	2.6
R5/2106	BEDROOM	W5/2106	25.26	2.5	2.5
R6/2106	BEDROOM	W6/2106	25.19	2.9	2.9
R7/2106	BEDROOM	W7/2106	15.83	1.9	1.9
R8/2106	STUDIO	W9/2106	26.94	1.7	
R8/2106	STUDIO	W10/2106	35.02	1.6	3.3
R9/2106	LKD	W8/2106	8.58	1.0	1.0
R1/2108	BEDROOM	W1/2108	20.28	2.3	2.3
R2/2108	STUDIO	W3/2108	26.94	1.7	
R2/2108	STUDIO	W4/2108	35.13	1.6	3.3
R3/2108	LKD	W2/2108	10.65	1.1	1.1



DAYLIGHT ANALYSIS

TESCO, OSTERLEY
LIGHT WITHIN SCHEME 26/06/20
P2209 - Rel21

Room	Room Use	Window	VSC(%)	ADF(%)	Total ADF(%)
R1/2110	BEDROOM	W1/2110	27.16	2.8	2.8
R2/2110	STUDIO	W3/2110	39.62	2.4	
R2/2110	STUDIO	W4/2110	39.62	1.7	4.1
R3/2110	LKD	W2/2110	27.04	2.0	2.0
Block G					
R1/2300	LKD	W1/2300	10.09	0.5	
R1/2300	LKD	W2/2300	4.67	0.4	
R1/2300	LKD	W4/2300	10.46	0.7	
R1/2300	LKD	W5/2300	9.63	0.4	2.0
R2/2300	BEDROOM	W3/2300	10.50	1.2	1.2
R3/2300	BEDROOM	W6/2300	8.35	1.1	1.1
R4/2300	BEDROOM	W7/2300	11.67	1.6	1.6
R5/2300	LKD	W8/2300	7.21	1.0	1.0
R6/2300	LKD	W9/2300	3.72	0.0	
R6/2300	LKD	W10/2300	2.36	0.3	0.3
R7/2300	BEDROOM	W11/2300	4.93	0.6	0.6
R8/2300	BEDROOM	W12/2300	6.66	0.8	0.8
R1/2302	LKD	W1/2302	12.96	0.6	
R1/2302	LKD	W2/2302	4.99	0.5	
R1/2302	LKD	W4/2302	12.68	0.7	
R1/2302	LKD	W5/2302	11.78	0.4	2.2
R2/2302	BEDROOM	W3/2302	13.43	1.4	1.4
R3/2302	BEDROOM	W6/2302	10.40	1.3	1.3
R4/2302	BEDROOM	W7/2302	14.73	1.9	1.9
R5/2302	LKD	W8/2302	7.42	0.9	0.9
R6/2302	LKD	W9/2302	4.78	0.1	



DAYLIGHT ANALYSIS

TESCO, OSTERLEY
LIGHT WITHIN SCHEME 26/06/20
P2209 - Rel21

Room	Room Use	Window	VSC(%)	ADF(%)	Total ADF(%)
R6/2302	LKD	W10/2302	2.34	0.3	0.4
R7/2302	BEDROOM	W11/2302	6.37	0.7	0.7
R8/2302	BEDROOM	W12/2302	8.67	1.0	1.0
R1/2304	LKD	W1/2304	15.46	0.6	
R1/2304	LKD	W2/2304	6.89	0.7	
R1/2304	LKD	W4/2304	15.38	0.9	
R1/2304	LKD	W5/2304	14.43	0.5	2.7
R2/2304	BEDROOM	W3/2304	15.90	1.6	1.6
R3/2304	BEDROOM	W6/2304	12.96	1.6	1.6
R4/2304	BEDROOM	W7/2304	18.91	2.3	2.3
R5/2304	LKD	W8/2304	10.10	1.1	1.1
R6/2304	LKD	W9/2304	6.44	0.2	
R6/2304	LKD	W10/2304	3.28	0.4	0.6
R7/2304	BEDROOM	W11/2304	8.23	0.9	0.9
R8/2304	BEDROOM	W12/2304	11.05	1.4	1.4
R1/2306	LKD	W1/2306	18.45	0.7	
R1/2306	LKD	W2/2306	9.78	0.8	
R1/2306	LKD	W4/2306	18.89	1.0	
R1/2306	LKD	W5/2306	17.93	0.6	3.1
R2/2306	BEDROOM	W3/2306	19.01	1.8	1.8
R3/2306	BEDROOM	W6/2306	16.41	2.0	2.0
R4/2306	BEDROOM	W7/2306	24.27	2.7	2.7
R5/2306	LKD	W8/2306	15.07	1.3	1.3
R6/2306	LKD	W9/2306	8.73	0.3	
R6/2306	LKD	W10/2306	4.42	0.5	0.8
R7/2306	BEDROOM	W11/2306	10.82	1.2	1.2



DAYLIGHT ANALYSIS

TESCO, OSTERLEY
LIGHT WITHIN SCHEME 26/06/20
P2209 - Rel21

Room	Room Use	Window	VSC(%)	ADF(%)	Total ADF(%)
R8/2306	BEDROOM	W12/2306	14.40	1.8	1.8
R1/2308	LKD	W1/2308	22.07	0.8	
R1/2308	LKD	W2/2308	13.35	1.1	
R1/2308	LKD	W4/2308	23.35	1.2	
R1/2308	LKD	W5/2308	22.42	0.7	3.8
R2/2308	BEDROOM	W3/2308	23.41	2.1	2.1
R3/2308	BEDROOM	W6/2308	20.93	2.4	2.4
R4/2308	BEDROOM	W7/2308	30.20	3.2	3.2
R5/2308	LKD	W8/2308	20.88	1.6	1.6
R6/2308	LKD	W9/2308	12.42	0.4	
R6/2308	LKD	W10/2308	6.53	0.7	1.1
R7/2308	BEDROOM	W11/2308	14.65	1.6	1.6
R8/2308	BEDROOM	W12/2308	19.09	2.2	2.2
R1/2310	LKD	W1/2310	26.41	0.9	
R1/2310	LKD	W2/2310	17.18	1.3	
R1/2310	LKD	W4/2310	28.40	1.4	
R1/2310	LKD	W5/2310	27.74	0.8	4.4
R2/2310	BEDROOM	W3/2310	28.53	2.4	2.4
R3/2310	BEDROOM	W6/2310	26.54	2.9	2.9
R4/2310	BEDROOM	W7/2310	35.93	3.6	3.6
R5/2310	LKD	W8/2310	25.22	1.9	1.9
R6/2310	LKD	W9/2310	18.44	0.6	
R6/2310	LKD	W10/2310	10.70	0.9	1.5
R7/2310	BEDROOM	W11/2310	20.43	2.0	2.0
R8/2310	BEDROOM	W12/2310	25.88	2.8	2.8

Block H



DAYLIGHT ANALYSIS

TESCO, OSTERLEY
LIGHT WITHIN SCHEME 26/06/20
P2209 - Rel21

Room	Room Use	Window	VSC(%)	ADF(%)	Total ADF(%)
R1/2400	BEDROOM	W1/2400	11.42	1.2	1.2
R2/2400	LKD	W2/2400	10.02	0.5	
R2/2400	LKD	W3/2400	5.88	0.4	0.9
R3/2400	BEDROOM	W4/2400	6.60	0.9	0.9
R4/2400	BEDROOM	W5/2400	12.47	1.6	1.6
R5/2400	LKD	W6/2400	5.80	0.7	0.7
R6/2400	BEDROOM	W7/2400	8.96	1.1	1.1
R7/2400	LKD	W8/2400	9.02	0.2	
R7/2400	LKD	W9/2400	9.27	0.5	
R7/2400	LKD	W10/2400	10.36	0.5	
R7/2400	LKD	W11/2400	8.55	1.0	2.2
R8/2400	BEDROOM	W12/2400	12.40	1.4	1.4
R9/2400	BEDROOM	W13/2400	11.88	1.6	1.6
R10/2400	LKD	W14/2400	8.09	0.8	0.8
R11/2400	BEDROOM	W15/2400	6.57	0.8	0.8
R12/2400	LKD	W16/2400	4.52	0.4	0.4
R13/2400	BEDROOM	W17/2400	10.76	1.3	1.3
R14/2400	LKD	W18/2400	12.69	0.5	
R14/2400	LKD	W19/2400	14.10	0.8	
R14/2400	LKD	W20/2400	9.72	1.0	
R14/2400	LKD	W21/2400	13.64	0.6	2.9
R1/2402	BEDROOM	W1/2402	15.14	1.5	1.5
R2/2402	LKD	W2/2402	15.81	0.8	
R2/2402	LKD	W3/2402	5.88	0.4	1.2
R3/2402	BEDROOM	W4/2402	9.22	1.5	1.5
R4/2402	BEDROOM	W5/2402	7.23	1.0	1.0



DAYLIGHT ANALYSIS

TESCO, OSTERLEY
LIGHT WITHIN SCHEME 26/06/20
P2209 - Rel21

Room	Room Use	Window	VSC(%)	ADF(%)	Total ADF(%)
R5/2402	BEDROOM	W6/2402	9.57	1.3	1.3
R6/2402	BEDROOM	W8/2402	15.85	2.0	2.0
R7/2402	LKD	W7/2402	1.79	0.2	0.2
R8/2402	LKD	W9/2402	4.14	0.7	0.7
R9/2402	BEDROOM	W10/2402	10.18	1.5	1.5
R10/2402	BEDROOM	W11/2402	11.10	1.4	1.4
R11/2402	LKD	W12/2402	10.95	0.3	
R11/2402	LKD	W13/2402	11.04	0.6	
R11/2402	LKD	W14/2402	10.78	0.6	
R11/2402	LKD	W15/2402	6.43	0.8	2.3
R12/2402	BEDROOM	W16/2402	13.89	1.5	1.5
R13/2402	BEDROOM	W17/2402	15.24	1.9	1.9
R14/2402	LKD	W18/2402	6.68	0.7	0.7
R15/2402	BEDROOM	W19/2402	13.80	1.9	1.9
R16/2402	BEDROOM	W20/2402	13.22	1.7	1.7
R17/2402	BEDROOM	W21/2402	8.43	1.0	1.0
R18/2402	LKD	W22/2402	3.78	0.4	0.4
R19/2402	LKD	W23/2402	5.80	0.3	
R19/2402	LKD	W24/2402	0.46	0.1	0.4
R20/2402	BEDROOM	W25/2402	8.46	1.2	1.2
R21/2402	BEDROOM	W26/2402	10.53	1.5	1.5
R22/2402	BEDROOM	W27/2402	13.53	1.6	1.6
R23/2402	LKD	W28/2402	15.75	0.5	
R23/2402	LKD	W29/2402	17.35	0.9	
R23/2402	LKD	W30/2402	8.64	0.8	
R23/2402	LKD	W31/2402	16.61	0.7	2.9



DAYLIGHT ANALYSIS

TESCO, OSTERLEY
LIGHT WITHIN SCHEME 26/06/20
P2209 - Rel21

Room	Room Use	Window	VSC(%)	ADF(%)	Total ADF(%)
R1/2404	BEDROOM	W1/2404	20.48	1.9	1.9
R2/2404	BEDROOM	W3/2404	19.74	2.3	2.3
R3/2404	LKD	W2/2404	7.47	0.9	0.9
R4/2404	LKD	W4/2404	6.66	0.7	0.7
R5/2404	BEDROOM	W5/2404	15.22	1.9	1.9
R6/2404	BEDROOM	W6/2404	13.63	1.6	1.6
R7/2404	LKD	W7/2404	13.19	0.4	
R7/2404	LKD	W8/2404	13.07	0.7	
R7/2404	LKD	W9/2404	12.24	0.6	
R7/2404	LKD	W10/2404	7.33	0.9	2.6
R8/2404	BEDROOM	W11/2404	15.84	1.6	1.6
R9/2404	BEDROOM	W12/2404	18.84	2.2	2.2
R10/2404	LKD	W13/2404	9.02	0.9	0.9
R11/2404	BEDROOM	W14/2404	17.49	2.3	2.3
R12/2404	BEDROOM	W15/2404	16.67	1.9	1.9
R13/2404	BEDROOM	W16/2404	10.80	1.3	1.3
R14/2404	LKD	W17/2404	5.00	0.5	0.5
R15/2404	LKD	W18/2404	9.93	0.4	
R15/2404	LKD	W19/2404	4.33	0.5	0.9
R16/2404	BEDROOM	W20/2404	13.14	1.5	1.5
R17/2404	BEDROOM	W21/2404	17.44	2.1	2.1
R18/2404	BEDROOM	W22/2404	16.60	1.9	1.9
R19/2404	LKD	W23/2404	19.06	0.6	
R19/2404	LKD	W24/2404	20.81	1.1	
R19/2404	LKD	W25/2404	11.41	1.1	



DAYLIGHT ANALYSIS

TESCO, OSTERLEY
LIGHT WITHIN SCHEME 26/06/20
P2209 - Rel21

Room	Room Use	Window	VSC(%)	ADF(%)	Total ADF(%)
R19/2404	LKD	W26/2404	20.47	0.8	3.6
R1/2406	BEDROOM	W1/2406	27.02	2.4	2.4
R2/2406	BEDROOM	W3/2406	24.23	2.7	2.7
R3/2406	LKD	W2/2406	11.39	1.1	1.1
R4/2406	LKD	W4/2406	10.88	1.0	1.0
R5/2406	BEDROOM	W5/2406	20.49	2.3	2.3
R6/2406	BEDROOM	W6/2406	17.01	2.0	2.0
R7/2406	LKD	W7/2406	16.16	0.5	
R7/2406	LKD	W8/2406	15.72	0.8	
R7/2406	LKD	W9/2406	14.24	0.7	
R7/2406	LKD	W10/2406	8.17	0.9	2.9
R8/2406	BEDROOM	W11/2406	18.28	1.8	1.8
R9/2406	BEDROOM	W12/2406	13.86	1.7	1.7
R10/2406	LKD	W13/2406	6.43	0.7	0.7
R11/2406	LKD	W14/2406	15.46	0.5	
R11/2406	LKD	W15/2406	8.57	0.8	1.3
R12/2406	BEDROOM	W16/2406	16.95	1.8	1.8
R13/2406	BEDROOM	W17/2406	21.66	2.5	2.5
R14/2406	BEDROOM	W18/2406	20.42	2.3	2.3
R15/2406	LKD	W19/2406	22.95	0.7	
R15/2406	LKD	W20/2406	24.71	1.2	
R15/2406	LKD	W21/2406	17.14	1.3	
R15/2406	LKD	W22/2406	26.11	0.9	4.1
R1/2408	BEDROOM	W1/2408	33.07	2.7	2.7
R2/2408	BEDROOM	W3/2408	28.79	3.1	3.1
R3/2408	LKD	W2/2408	15.13	1.3	1.3



DAYLIGHT ANALYSIS

TESCO, OSTERLEY
LIGHT WITHIN SCHEME 26/06/20
P2209 - Rel21

Room	Room Use	Window	VSC(%)	ADF(%)	Total ADF(%)
R4/2408	LKD	W4/2408	15.64	1.3	1.3
R5/2408	BEDROOM	W5/2408	24.73	2.7	2.7
R6/2408	BEDROOM	W6/2408	21.58	2.4	2.4
R7/2408	LKD	W7/2408	20.26	0.6	
R7/2408	LKD	W8/2408	19.45	1.0	
R7/2408	LKD	W9/2408	17.06	0.7	
R7/2408	LKD	W10/2408	9.18	1.0	3.3
R8/2408	BEDROOM	W11/2408	21.63	2.0	2.0
R9/2408	BEDROOM	W12/2408	18.31	2.1	2.1
R10/2408	LKD	W13/2408	8.85	0.8	0.8
R11/2408	LKD	W14/2408	19.67	0.6	
R11/2408	LKD	W15/2408	12.26	0.9	1.5
R12/2408	BEDROOM	W16/2408	20.87	2.0	2.0
R13/2408	BEDROOM	W17/2408	25.79	2.8	2.8
R14/2408	BEDROOM	W18/2408	25.01	2.8	2.8
R15/2408	LKD	W19/2408	27.25	0.8	
R15/2408	LKD	W20/2408	28.72	1.4	
R15/2408	LKD	W21/2408	22.68	1.6	
R15/2408	LKD	W22/2408	31.36	1.0	4.8
R1/2410	BEDROOM	W1/2410	36.69	2.9	2.9
R2/2410	BEDROOM	W3/2410	33.39	3.4	3.4
R3/2410	LKD	W2/2410	19.26	1.5	1.5
R4/2410	LKD	W4/2410	20.14	1.6	1.6
R5/2410	BEDROOM	W5/2410	29.10	3.0	3.0
R6/2410	BEDROOM	W6/2410	27.63	3.0	3.0



DAYLIGHT ANALYSIS

TESCO, OSTERLEY
LIGHT WITHIN SCHEME 26/06/20
P2209 - Rel21

Room	Room Use	Window	VSC(%)	ADF(%)	Total ADF(%)
R7/2410	LKD	W7/2410	26.00	0.8	
R7/2410	LKD	W8/2410	24.91	1.2	
R7/2410	LKD	W9/2410	22.01	0.8	
R7/2410	LKD	W10/2410	13.94	1.1	3.9
R8/2410	BEDROOM	W11/2410	26.03	2.3	2.3
R9/2410	BEDROOM	W12/2410	24.96	2.6	2.6
R10/2410	LKD	W13/2410	13.30	1.1	1.1
R11/2410	LKD	W14/2410	24.19	0.7	
R11/2410	LKD	W15/2410	16.35	1.2	1.9
R12/2410	BEDROOM	W16/2410	25.57	2.3	2.3
R13/2410	BEDROOM	W17/2410	30.62	3.2	3.2
R14/2410	BEDROOM	W18/2410	30.37	3.3	3.3
R15/2410	LKD	W19/2410	31.94	0.9	
R15/2410	LKD	W20/2410	32.88	1.6	
R15/2410	LKD	W21/2410	25.12	1.7	
R15/2410	LKD	W22/2410	34.24	1.0	5.2
R1/2412	BEDROOM	W2/2412	37.61	3.8	3.8
R2/2412	LKD	W1/2412	35.80	2.5	2.5
R3/2412	LKD	W3/2412	34.52	2.5	2.5
R4/2412	BEDROOM	W4/2412	35.47	3.5	3.5
R5/2412	BEDROOM	W5/2412	34.42	3.6	3.6
R6/2412	LKD	W6/2412	33.17	1.0	
R6/2412	LKD	W7/2412	32.30	1.6	
R6/2412	LKD	W8/2412	28.99	0.9	
R6/2412	LKD	W9/2412	20.19	1.5	5.0
R7/2412	BEDROOM	W10/2412	32.20	2.7	2.7



INTERNAL NSL ANALYSIS

TESCO, OSTERLEY
LIGHT WITHIN SCHEME 26/06/20
P2209 - Rel24

INTERNAL NSL

Room	Room Use	Room Area sq ft	No-Sky Line sq ft	% Of Room Area
------	----------	-----------------	-------------------	----------------

Block A

R1/2700	LKD	222.0	221.7	99.9
R2/2700	BEDROOM	139.1	110.8	79.7
R3/2700	BEDROOM	130.3	125.6	96.4
R4/2700	BEDROOM	139.1	137.2	98.6
R5/2700	LKD	222.0	221.9	100.0
R6/2700	BEDROOM	130.3	128.5	98.6
R7/2700	LKD	247.4	245.0	99.0
R8/2700	BEDROOM	143.8	142.3	99.0
R9/2700	BEDROOM	139.1	137.2	98.6
R10/2700	LKD	222.0	221.8	99.9
R11/2700	BEDROOM	130.3	127.1	97.5
R12/2700	LKD	247.6	239.4	96.7
R13/2700	BEDROOM	143.8	139.7	97.1
R14/2700	BEDROOM	139.1	131.2	94.3
R15/2700	LKD	222.0	219.4	98.8
R16/2700	BEDROOM	130.3	83.9	64.4
R1/2702	LKD	222.0	221.8	99.9
R2/2702	BEDROOM	139.1	114.1	82.0
R3/2702	BEDROOM	130.3	125.9	96.6
R4/2702	BEDROOM	143.8	61.1	42.5
R5/2702	LKD	247.6	50.5	20.4
R6/2702	BEDROOM	139.1	137.2	98.6
R7/2702	LKD	222.0	221.9	100.0
R8/2702	BEDROOM	130.3	128.5	98.6
R9/2702	LKD	306.1	304.7	99.5
R10/2702	BEDROOM	83.1	73.4	88.3
R11/2702	BEDROOM	143.8	39.3	27.3
R12/2702	LKD	247.6	48.4	19.5
R13/2702	LKD	247.4	245.0	99.0
R14/2702	BEDROOM	143.8	142.3	99.0
R15/2702	BEDROOM	139.6	117.2	84.0
R16/2702	BEDROOM	126.1	77.7	61.6
R17/2702	LKD	261.5	168.3	64.4
R18/2702	LKD	247.6	244.1	98.6
R19/2702	BEDROOM	143.8	141.5	98.4
R20/2702	BEDROOM	139.1	137.2	98.6
R21/2702	LKD	222.0	221.9	100.0
R22/2702	BEDROOM	130.3	128.0	98.2
R23/2702	LKD	247.6	239.4	96.7
R24/2702	BEDROOM	143.8	139.8	97.2
R25/2702	BEDROOM	139.1	131.6	94.6
R26/2702	LKD	222.0	220.2	99.2
R27/2702	BEDROOM	130.3	94.7	72.7



INTERNAL NSL ANALYSIS

TESCO, OSTERLEY
LIGHT WITHIN SCHEME 26/06/20
P2209 - Rel24

INTERNAL NSL

Room	Room Use	Room Area sq ft	No-Sky Line sq ft	% Of Room Area
R28/2702	LKD	247.7	90.8	36.7
R29/2702	BEDROOM	143.8	69.6	48.4
R30/2702	BEDROOM	143.8	66.4	46.2
R31/2702	LKD	247.6	64.3	26.0
R1/2704	LKD	222.0	221.7	99.9
R2/2704	BEDROOM	139.1	117.4	84.4
R3/2704	BEDROOM	130.3	127.6	97.9
R4/2704	BEDROOM	143.8	100.3	69.7
R5/2704	LKD	247.6	86.1	34.8
R6/2704	BEDROOM	139.1	137.2	98.6
R7/2704	LKD	222.0	221.9	100.0
R8/2704	BEDROOM	130.3	128.5	98.6
R9/2704	LKD	306.1	304.7	99.5
R10/2704	BEDROOM	83.1	75.4	90.7
R11/2704	BEDROOM	143.8	46.1	32.1
R12/2704	LKD	247.6	55.4	22.4
R13/2704	LKD	247.4	245.0	99.0
R14/2704	BEDROOM	143.8	142.3	99.0
R15/2704	BEDROOM	139.6	120.7	86.5
R16/2704	BEDROOM	126.1	80.5	63.8
R17/2704	LKD	261.5	261.0	99.8
R18/2704	LKD	247.6	244.1	98.6
R19/2704	BEDROOM	143.8	141.5	98.4
R20/2704	BEDROOM	139.1	137.2	98.6
R21/2704	LKD	222.0	221.9	100.0
R22/2704	BEDROOM	130.3	128.5	98.6
R23/2704	LKD	247.6	239.4	96.7
R24/2704	BEDROOM	143.8	139.8	97.2
R25/2704	BEDROOM	139.1	133.5	96.0
R26/2704	LKD	222.0	220.2	99.2
R27/2704	BEDROOM	130.3	105.8	81.2
R28/2704	LKD	247.7	110.7	44.7
R29/2704	BEDROOM	143.8	83.7	58.2
R30/2704	BEDROOM	143.8	79.7	55.4
R31/2704	LKD	247.6	80.8	32.6
R32/2704	BEDROOM	139.1	85.5	61.5
R33/2704	LKD	222.0	217.9	98.2
R34/2704	BEDROOM	130.3	89.5	68.7
R1/2706	LKD	222.0	221.7	99.9
R2/2706	BEDROOM	139.1	123.9	89.1
R3/2706	BEDROOM	130.3	128.5	98.6
R4/2706	BEDROOM	143.8	114.2	79.4
R5/2706	LKD	247.6	119.4	48.2
R6/2706	BEDROOM	139.1	137.2	98.6
R7/2706	LKD	222.0	221.9	100.0



INTERNAL NSL ANALYSIS

TESCO, OSTERLEY
LIGHT WITHIN SCHEME 26/06/20
P2209 - Rel24

INTERNAL NSL

Room	Room Use	Room Area sq ft	No-Sky Line sq ft	% Of Room Area
R8/2706	BEDROOM	130.3	128.5	98.6
R9/2706	LKD	306.1	305.1	99.7
R10/2706	BEDROOM	83.1	78.6	94.6
R11/2706	BEDROOM	143.8	58.6	40.8
R12/2706	LKD	247.6	90.5	36.6
R13/2706	LKD	247.4	245.0	99.0
R14/2706	BEDROOM	143.8	142.3	99.0
R15/2706	BEDROOM	139.6	126.5	90.6
R16/2706	BEDROOM	126.1	87.2	69.2
R17/2706	LKD	261.5	261.1	99.8
R18/2706	LKD	247.6	244.1	98.6
R19/2706	BEDROOM	143.8	141.5	98.4
R20/2706	BEDROOM	139.1	137.2	98.6
R21/2706	LKD	222.0	221.9	100.0
R22/2706	BEDROOM	130.3	128.5	98.6
R23/2706	LKD	247.6	239.9	96.9
R24/2706	BEDROOM	143.8	139.8	97.2
R25/2706	BEDROOM	139.1	134.7	96.8
R26/2706	LKD	222.0	220.3	99.2
R27/2706	BEDROOM	130.3	106.0	81.4
R28/2706	LKD	247.7	142.7	57.6
R29/2706	BEDROOM	143.8	104.4	72.6
R30/2706	BEDROOM	143.8	97.1	67.5
R31/2706	LKD	247.6	104.9	42.4
R32/2706	BEDROOM	139.1	85.5	61.5
R33/2706	LKD	222.0	219.6	98.9
R34/2706	BEDROOM	130.3	97.0	74.4
R1/2708	LKD	222.0	221.9	100.0
R2/2708	BEDROOM	139.1	129.4	93.0
R3/2708	BEDROOM	130.3	128.5	98.6
R4/2708	BEDROOM	143.8	135.8	94.4
R5/2708	LKD	247.6	187.0	75.5
R6/2708	BEDROOM	139.1	137.2	98.6
R7/2708	LKD	222.0	221.9	100.0
R8/2708	BEDROOM	130.3	128.5	98.6
R9/2708	BEDROOM	143.8	86.3	60.0
R10/2708	LKD	247.6	110.1	44.5
R11/2708	LKD	247.4	245.0	99.0
R12/2708	BEDROOM	143.8	142.3	99.0
R13/2708	BEDROOM	139.1	137.2	98.6
R14/2708	LKD	222.0	221.9	100.0
R15/2708	BEDROOM	130.3	128.5	98.6
R16/2708	LKD	247.6	242.8	98.1
R17/2708	BEDROOM	143.8	139.8	97.2
R18/2708	BEDROOM	139.1	136.6	98.2



INTERNAL NSL ANALYSIS

TESCO, OSTERLEY
LIGHT WITHIN SCHEME 26/06/20
P2209 - Rel24

INTERNAL NSL

Room	Room Use	Room Area sq ft	No-Sky Line sq ft	% Of Room Area
R19/2708	LKD	222.0	220.3	99.2
R20/2708	BEDROOM	130.3	106.6	81.8
R21/2708	LKD	247.7	191.9	77.5
R22/2708	BEDROOM	143.8	130.1	90.5
R23/2708	BEDROOM	143.8	126.5	88.0
R24/2708	LKD	247.6	133.4	53.9
R25/2708	BEDROOM	139.1	90.7	65.2
R26/2708	LKD	222.0	220.1	99.1
R27/2708	BEDROOM	130.3	117.9	90.5
R1/2710	LKD	222.0	221.9	100.0
R2/2710	BEDROOM	139.1	137.2	98.6
R3/2710	BEDROOM	130.3	128.5	98.6
R4/2710	BEDROOM	143.8	142.3	99.0
R5/2710	LKD	247.6	238.2	96.2
R6/2710	BEDROOM	139.1	137.2	98.6
R7/2710	LKD	222.0	221.9	100.0
R8/2710	BEDROOM	130.3	128.5	98.6
R9/2710	BEDROOM	143.8	121.0	84.1
R10/2710	LKD	247.6	193.9	78.3
R11/2710	LKD	247.4	245.0	99.0
R12/2710	BEDROOM	143.8	142.3	99.0
R13/2710	BEDROOM	139.1	137.2	98.6
R14/2710	LKD	222.0	221.9	100.0
R15/2710	BEDROOM	130.3	128.5	98.6
R16/2710	LKD	247.6	242.8	98.1
R17/2710	BEDROOM	143.8	139.8	97.2
R18/2710	BEDROOM	139.1	137.2	98.6
R19/2710	LKD	222.0	220.5	99.3
R20/2710	BEDROOM	130.3	109.3	83.9
R21/2710	LKD	247.7	243.2	98.2
R22/2710	BEDROOM	143.8	141.7	98.5
R23/2710	BEDROOM	143.8	142.3	99.0
R24/2710	LKD	247.6	241.9	97.7
R25/2710	BEDROOM	139.1	116.8	84.0
R26/2710	LKD	222.0	221.9	100.0
R27/2710	BEDROOM	130.3	128.5	98.6
R1/2712	LKD	222.0	221.9	100.0
R2/2712	BEDROOM	139.1	137.2	98.6
R3/2712	BEDROOM	130.3	128.5	98.6
R4/2712	BEDROOM	143.8	142.3	99.0
R5/2712	LKD	247.6	244.4	98.7
R6/2712	BEDROOM	139.1	137.2	98.6
R7/2712	LKD	222.0	221.9	100.0
R8/2712	BEDROOM	130.3	128.5	98.6
R9/2712	BEDROOM	143.8	138.3	96.2



INTERNAL NSL ANALYSIS

TESCO, OSTERLEY
LIGHT WITHIN SCHEME 26/06/20
P2209 - Rel24

INTERNAL NSL

Room	Room Use	Room Area sq ft	No-Sky Line sq ft	% Of Room Area
R10/2712	LKD	247.6	232.8	94.0
R11/2712	LKD	247.4	245.0	99.0
R12/2712	BEDROOM	143.8	142.3	99.0
R13/2712	BEDROOM	139.1	137.2	98.6
R14/2712	LKD	222.0	221.9	100.0
R15/2712	BEDROOM	130.3	128.5	98.6
R16/2712	LKD	247.6	245.2	99.0
R17/2712	BEDROOM	143.8	142.1	98.8
R18/2712	BEDROOM	139.1	137.2	98.6
R19/2712	LKD	222.0	221.9	100.0
R20/2712	BEDROOM	130.3	127.9	98.2
R21/2712	LKD	247.7	244.7	98.8
R22/2712	BEDROOM	143.8	141.7	98.5
R23/2712	BEDROOM	143.8	142.3	99.0
R24/2712	LKD	247.6	244.4	98.7
R1/2714	BEDROOM	139.1	137.2	98.6
R2/2714	LKD	222.0	221.9	100.0
R3/2714	BEDROOM	130.3	128.5	98.6
R4/2714	BEDROOM	139.1	137.2	98.6
R5/2714	LKD	222.0	221.9	100.0
R6/2714	BEDROOM	130.3	128.5	98.6
R7/2714	LKD	247.6	245.2	99.0
R8/2714	BEDROOM	143.8	142.3	99.0

Block A, Townhouses

R1/3000	LKD	316.0	290.4	91.9
R2/3000	LKD	316.0	58.4	18.5
R1/3001	BEDROOM	105.3	92.6	87.9
R2/3001	BEDROOM	118.5	112.4	94.9
R3/3001	BEDROOM	105.3	37.7	35.8
R4/3001	BEDROOM	118.5	29.3	24.7
R1/3002	BEDROOM	78.3	70.8	90.4
R2/3002	BEDROOM	78.3	44.4	56.7

Block B

R1/2600	LKD	247.6	244.2	98.6
R2/2600	BEDROOM	143.8	142.1	98.8
R3/2600	BEDROOM	143.8	50.0	34.8
R4/2600	LKD	247.6	66.6	26.9
R5/2600	LKD	246.5	244.1	99.0
R6/2600	BEDROOM	143.8	142.3	99.0



INTERNAL NSL ANALYSIS

TESCO, OSTERLEY
LIGHT WITHIN SCHEME 26/06/20
P2209 - Rel24

INTERNAL NSL

Room	Room Use	Room Area sq ft	No-Sky Line sq ft	% Of Room Area
R7/2600	BEDROOM	137.7	101.0	73.3
R8/2600	BEDROOM	126.3	66.8	52.9
R9/2600	LKD	260.9	254.6	97.6
R10/2600	LKD	222.0	212.8	95.9
R11/2600	BEDROOM	139.1	49.7	35.7
R12/2600	BEDROOM	130.3	98.8	75.8
R1/2602	LKD	247.6	244.2	98.6
R2/2602	BEDROOM	143.8	142.1	98.8
R3/2602	BEDROOM	143.8	52.8	36.7
R4/2602	LKD	247.6	74.7	30.2
R5/2602	LKD	246.5	244.1	99.0
R6/2602	BEDROOM	143.8	142.3	99.0
R7/2602	BEDROOM	137.7	104.2	75.7
R8/2602	BEDROOM	126.3	68.6	54.3
R9/2602	LKD	260.9	255.6	98.0
R10/2602	LKD	222.0	219.3	98.8
R11/2602	BEDROOM	139.1	53.5	38.5
R12/2602	BEDROOM	130.3	100.3	77.0
R1/2604	LKD	247.6	244.2	98.6
R2/2604	BEDROOM	143.8	142.1	98.8
R3/2604	BEDROOM	143.8	56.7	39.4
R4/2604	LKD	247.6	78.7	31.8
R5/2604	LKD	246.5	244.1	99.0
R6/2604	BEDROOM	143.8	142.3	99.0
R7/2604	BEDROOM	137.7	108.2	78.6
R8/2604	BEDROOM	126.3	72.4	57.3
R9/2604	LKD	260.9	257.8	98.8
R10/2604	LKD	222.0	219.8	99.0
R11/2604	BEDROOM	139.1	59.3	42.6
R12/2604	BEDROOM	130.3	101.5	77.9
R1/2606	LKD	247.6	244.2	98.6
R2/2606	BEDROOM	143.8	142.1	98.8
R3/2606	BEDROOM	143.8	64.3	44.7
R4/2606	LKD	247.6	84.8	34.2
R5/2606	LKD	246.5	244.1	99.0
R6/2606	BEDROOM	143.8	142.3	99.0
R7/2606	BEDROOM	137.7	114.5	83.2
R8/2606	BEDROOM	126.3	80.0	63.3
R9/2606	LKD	260.9	259.4	99.4
R10/2606	LKD	222.0	220.6	99.4
R11/2606	BEDROOM	139.1	67.5	48.5
R12/2606	BEDROOM	130.3	104.5	80.2
R1/2608	LKD	247.6	244.2	98.6
R2/2608	BEDROOM	143.8	142.1	98.8
R3/2608	BEDROOM	143.8	85.2	59.2



INTERNAL NSL ANALYSIS

TESCO, OSTERLEY
LIGHT WITHIN SCHEME 26/06/20
P2209 - Rel24

INTERNAL NSL

Room	Room Use	Room Area sq ft	No-Sky Line sq ft	% Of Room Area
R4/2608	LKD	247.6	102.9	41.6
R5/2608	LKD	246.5	244.1	99.0
R6/2608	BEDROOM	143.8	142.3	99.0
R7/2608	BEDROOM	137.7	125.8	91.4
R8/2608	BEDROOM	126.3	97.0	76.8
R9/2608	LKD	260.9	260.8	100.0
R10/2608	LKD	222.0	221.2	99.6
R11/2608	BEDROOM	139.1	70.9	51.0
R12/2608	BEDROOM	130.3	113.0	86.7
R1/2610	LKD	247.6	244.2	98.6
R2/2610	BEDROOM	143.8	142.1	98.8
R3/2610	BEDROOM	143.8	123.2	85.7
R4/2610	LKD	247.6	184.9	74.7
R5/2610	BEDROOM	130.3	125.9	96.6
R6/2610	LKD	222.0	221.4	99.7
R7/2610	BEDROOM	139.1	76.9	55.3
R1/2612	LKD	222.0	221.9	100.0
R2/2612	BEDROOM	130.3	128.5	98.6
R3/2612	BEDROOM	139.1	105.8	76.1

Block C

R1/2500	BEDROOM	139.1	134.0	96.3
R2/2500	BEDROOM	126.2	123.1	97.5
R3/2500	LKD	260.9	260.8	100.0
R4/2500	BEDROOM	143.8	106.7	74.2
R5/2500	LKD	247.6	159.9	64.6
R6/2500	BEDROOM	143.8	46.3	32.2
R7/2500	LKD	247.6	48.0	19.4
R8/2500	BEDROOM	139.1	46.1	33.1
R9/2500	BEDROOM	126.1	32.2	25.5
R10/2500	LKD	260.9	42.7	16.4
R1/2502	BEDROOM	139.1	136.5	98.1
R2/2502	BEDROOM	139.1	135.0	97.1
R3/2502	BEDROOM	126.2	123.1	97.5
R4/2502	LKD	222.0	220.6	99.4
R5/2502	LKD	260.9	260.8	100.0
R6/2502	BEDROOM	130.3	128.0	98.2
R7/2502	BEDROOM	143.8	117.1	81.4
R8/2502	LKD	247.6	156.3	63.1
R9/2502	BEDROOM	83.1	79.0	95.1
R10/2502	LKD	306.1	305.2	99.7
R11/2502	BEDROOM	143.8	141.1	98.1
R12/2502	LKD	247.6	205.0	82.8



INTERNAL NSL ANALYSIS

TESCO, OSTERLEY
LIGHT WITHIN SCHEME 26/06/20
P2209 - Rel24

INTERNAL NSL

Room	Room Use	Room Area sq ft	No-Sky Line sq ft	% Of Room Area
R13/2502	LKD	247.6	65.5	26.5
R14/2502	BEDROOM	143.8	71.1	49.4
R15/2502	BEDROOM	83.1	80.3	96.6
R16/2502	LKD	306.1	305.1	99.7
R17/2502	BEDROOM	143.8	104.8	72.9
R18/2502	LKD	247.6	73.8	29.8
R19/2502	BEDROOM	139.1	66.1	47.5
R20/2502	BEDROOM	126.1	47.2	37.4
R21/2502	LKD	260.9	65.6	25.1
R22/2502	LKD	260.9	195.3	74.9
R23/2502	BEDROOM	126.1	102.1	81.0
R24/2502	BEDROOM	139.1	98.0	70.5
R1/2504	BEDROOM	139.1	136.5	98.1
R2/2504	BEDROOM	139.1	135.9	97.7
R3/2504	BEDROOM	126.2	123.1	97.5
R4/2504	LKD	222.0	221.9	100.0
R5/2504	LKD	260.9	260.8	100.0
R6/2504	BEDROOM	130.3	128.5	98.6
R7/2504	BEDROOM	143.8	126.7	88.1
R8/2504	LKD	247.6	170.9	69.0
R9/2504	BEDROOM	83.1	81.0	97.5
R10/2504	LKD	306.1	305.4	99.8
R11/2504	BEDROOM	143.8	142.3	99.0
R12/2504	LKD	247.6	245.2	99.0
R13/2504	LKD	247.6	152.8	61.7
R14/2504	BEDROOM	143.8	111.9	77.8
R15/2504	BEDROOM	83.1	81.2	97.7
R16/2504	LKD	306.1	305.6	99.8
R17/2504	BEDROOM	143.8	139.9	97.3
R18/2504	LKD	247.6	211.8	85.5
R19/2504	BEDROOM	139.1	124.8	89.7
R20/2504	BEDROOM	126.1	92.8	73.6
R21/2504	LKD	260.9	124.2	47.6
R22/2504	LKD	260.9	260.8	100.0
R23/2504	BEDROOM	126.1	123.2	97.7
R24/2504	BEDROOM	139.1	136.0	97.8
R1/2506	BEDROOM	139.1	136.0	97.8
R2/2506	BEDROOM	126.1	123.2	97.7
R3/2506	LKD	260.9	260.8	100.0
R1/2508	BEDROOM	139.1	136.0	97.8
R2/2508	BEDROOM	126.1	123.2	97.7
R3/2508	LKD	260.9	260.8	100.0



INTERNAL NSL ANALYSIS

TESCO, OSTERLEY
LIGHT WITHIN SCHEME 26/06/20
P2209 - Rel24

INTERNAL NSL

Room	Room Use	Room Area sq ft	No-Sky Line sq ft	% Of Room Area
R3/3000	LKD	316.0	312.0	98.7
R4/3000	LKD	316.0	311.7	98.6
R5/3001	BEDROOM	118.5	116.9	98.6
R6/3001	BEDROOM	105.3	103.2	98.0
R7/3001	BEDROOM	118.5	116.9	98.6
R8/3001	BEDROOM	105.3	103.2	98.0
R3/3002	BEDROOM	78.3	76.5	97.7
R4/3002	BEDROOM	78.3	76.5	97.7

Block D

R1/2200	LKD	260.9	52.3	20.0
R2/2200	BEDROOM	125.6	26.3	20.9
R3/2200	BEDROOM	138.6	43.6	31.5
R4/2200	LKD	210.1	51.1	24.3
R5/2200	BEDROOM	143.8	46.1	32.1
R6/2200	BEDROOM	138.7	104.2	75.1
R7/2200	BEDROOM	126.1	64.0	50.8
R8/2200	LKD	260.7	204.5	78.4
R9/2200	LKD	247.4	166.0	67.1
R10/2200	BEDROOM	143.8	104.6	72.7
R11/2200	BEDROOM	139.1	103.2	74.2
R12/2200	LKD	222.0	216.1	97.3
R13/2200	BEDROOM	130.3	101.7	78.1
R1/2202	LKD	260.9	60.2	23.1
R2/2202	BEDROOM	125.6	38.6	30.7
R3/2202	BEDROOM	138.6	58.5	42.2
R4/2202	LKD	210.1	63.3	30.1
R5/2202	BEDROOM	143.8	64.6	44.9
R6/2202	BEDROOM	139.1	137.0	98.5
R7/2202	LKD	222.0	220.3	99.2
R8/2202	BEDROOM	130.3	123.8	95.0
R9/2202	BEDROOM	143.8	71.8	49.9
R10/2202	LKD	210.1	82.9	39.5
R11/2202	BEDROOM	138.7	115.6	83.3
R12/2202	BEDROOM	126.1	69.1	54.8
R13/2202	BEDROOM	83.1	79.0	95.1
R14/2202	LKD	260.7	211.2	81.0
R15/2202	LKD	306.1	305.1	99.7
R16/2202	LKD	210.1	165.3	78.7
R17/2202	BEDROOM	143.8	82.3	57.2
R18/2202	LKD	247.4	243.6	98.5
R19/2202	BEDROOM	143.8	142.9	99.4



INTERNAL NSL ANALYSIS

TESCO, OSTERLEY
LIGHT WITHIN SCHEME 26/06/20
P2209 - Rel24

INTERNAL NSL

Room	Room Use	Room Area sq ft	No-Sky Line sq ft	% Of Room Area
R20/2202	BEDROOM	139.1	120.9	86.9
R21/2202	LKD	222.0	217.3	97.9
R22/2202	BEDROOM	130.3	115.8	88.9
R1/2204	LKD	260.9	85.1	32.6
R2/2204	BEDROOM	125.6	60.6	48.2
R3/2204	BEDROOM	138.6	80.5	58.1
R4/2204	LKD	210.1	104.7	49.8
R5/2204	BEDROOM	143.8	111.9	77.8
R6/2204	BEDROOM	139.1	137.0	98.5
R7/2204	LKD	222.0	221.8	99.9
R8/2204	BEDROOM	130.3	128.5	98.6
R9/2204	BEDROOM	143.8	103.7	72.1
R10/2204	LKD	210.1	139.5	66.4
R11/2204	BEDROOM	138.7	118.9	85.7
R12/2204	BEDROOM	126.1	80.0	63.4
R13/2204	BEDROOM	83.1	81.5	98.1
R14/2204	LKD	260.7	220.5	84.6
R15/2204	LKD	306.1	305.3	99.7
R16/2204	LKD	210.1	204.8	97.5
R17/2204	BEDROOM	143.8	142.3	99.0
R18/2204	LKD	247.4	245.0	99.0
R19/2204	BEDROOM	143.8	142.9	99.4
R20/2204	BEDROOM	139.1	137.1	98.6
R21/2204	LKD	222.0	221.9	100.0
R22/2204	BEDROOM	130.3	125.9	96.6
R1/2206	LKD	260.9	117.7	45.1
R2/2206	BEDROOM	125.6	87.7	69.8
R3/2206	BEDROOM	138.6	113.1	81.6
R4/2206	LKD	179.0	161.5	90.2
R5/2206	BEDROOM	143.8	131.7	91.6
R6/2206	BEDROOM	138.7	124.9	90.1
R7/2206	BEDROOM	126.1	95.6	75.8
R8/2206	BEDROOM	83.1	82.0	98.7
R9/2206	LKD	260.7	245.8	94.3
R10/2206	LKD	306.1	305.6	99.8
R11/2206	BEDROOM	139.1	137.2	98.6
R12/2206	LKD	222.0	221.9	100.0
R13/2206	BEDROOM	130.3	128.4	98.5
R1/2208	BEDROOM	139.1	137.2	98.6
R2/2208	LKD	222.0	221.9	100.0
R3/2208	BEDROOM	130.3	128.5	98.6

Block D, Townhouses



INTERNAL NSL ANALYSIS

TESCO, OSTERLEY
LIGHT WITHIN SCHEME 26/06/20
P2209 - Rel24

INTERNAL NSL

Room	Room Use	Room Area sq ft	No-Sky Line sq ft	% Of Room Area
R5/3000	LKD	316.0	311.9	98.7
R9/3001	BEDROOM	118.5	116.9	98.6
R10/3001	BEDROOM	105.3	103.2	98.0
R5/3002	BEDROOM	78.3	76.5	97.7

Block E

R1/2000	BEDROOM	130.3	128.5	98.6
R2/2000	LKD	222.0	220.0	99.1
R3/2000	BEDROOM	139.1	75.4	54.2
R4/2000	LKD	247.7	240.7	97.2
R5/2000	BEDROOM	143.9	142.3	98.9
R1/2002	BEDROOM	130.3	128.5	98.6
R2/2002	LKD	222.0	221.7	99.9
R3/2002	BEDROOM	139.1	111.6	80.2
R4/2002	LKD	247.7	245.3	99.0
R5/2002	BEDROOM	143.9	142.3	98.9

Block F

R1/2100	BEDROOM	139.1	41.3	29.7
R2/2100	LKD	222.0	219.8	99.0
R3/2100	BEDROOM	130.3	128.5	98.6
R4/2100	LKD	222.0	215.4	97.0
R5/2100	BEDROOM	130.3	95.1	73.0
R6/2100	BEDROOM	88.3	65.5	74.2
R7/2100	LKD	260.7	228.8	87.8
R8/2100	BEDROOM	126.6	113.7	89.8
R9/2100	BEDROOM	139.1	132.2	95.0
R10/2100	BEDROOM	143.8	48.7	33.9
R11/2100	STUDIO	286.8	284.7	99.3
R12/2100	LKD	246.7	73.3	29.7
R1/2102	BEDROOM	139.1	47.3	34.0
R2/2102	LKD	222.0	220.3	99.2
R3/2102	BEDROOM	130.3	128.5	98.6
R4/2102	LKD	222.0	221.2	99.6
R5/2102	BEDROOM	130.3	99.8	76.6
R6/2102	BEDROOM	88.3	68.0	77.0
R7/2102	LKD	260.7	260.5	99.9
R8/2102	BEDROOM	126.6	113.7	89.8
R9/2102	BEDROOM	139.1	132.2	95.0
R10/2102	BEDROOM	143.8	50.3	35.0
R11/2102	STUDIO	286.8	284.7	99.3



INTERNAL NSL ANALYSIS

TESCO, OSTERLEY
LIGHT WITHIN SCHEME 26/06/20
P2209 - Rel24

INTERNAL NSL

Room	Room Use	Room Area sq ft	No-Sky Line sq ft	% Of Room Area
R12/2102	LKD	246.7	75.0	30.4
R1/2104	BEDROOM	139.1	129.6	93.2
R2/2104	LKD	222.0	221.6	99.8
R3/2104	BEDROOM	130.3	128.5	98.6
R4/2104	LKD	222.0	221.3	99.7
R5/2104	BEDROOM	130.3	103.1	79.1
R6/2104	BEDROOM	88.3	70.7	80.1
R7/2104	LKD	260.7	260.5	99.9
R8/2104	BEDROOM	126.6	113.7	89.8
R9/2104	BEDROOM	139.1	132.2	95.0
R10/2104	BEDROOM	143.8	52.6	36.6
R11/2104	STUDIO	286.8	284.7	99.3
R12/2104	LKD	246.7	77.5	31.4
R1/2106	LKD	222.0	221.9	100.0
R2/2106	BEDROOM	130.3	109.6	84.1
R3/2106	BEDROOM	88.3	75.5	85.5
R4/2106	LKD	260.7	260.5	99.9
R5/2106	BEDROOM	126.6	113.7	89.8
R6/2106	BEDROOM	139.1	132.2	95.0
R7/2106	BEDROOM	143.8	59.3	41.2
R8/2106	STUDIO	286.8	284.7	99.3
R9/2106	LKD	246.7	84.1	34.1
R1/2108	BEDROOM	143.8	75.9	52.8
R2/2108	STUDIO	286.8	284.7	99.3
R3/2108	LKD	246.7	98.2	39.8
R1/2110	BEDROOM	143.8	104.0	72.3
R2/2110	STUDIO	286.8	284.7	99.3
R3/2110	LKD	246.7	133.0	53.9

Block J, Townhouses

R6/3000	LKD	316.0	140.9	44.6
R7/3000	LKD	316.0	135.2	42.8
R11/3001	BEDROOM	118.5	68.5	57.8
R12/3001	BEDROOM	105.3	71.0	67.4
R13/3001	BEDROOM	118.5	50.1	42.3
R14/3001	BEDROOM	105.3	72.6	68.9

Block G

R1/2300	LKD	222.0	167.0	75.2
R2/2300	BEDROOM	139.1	54.0	38.8
R3/2300	BEDROOM	130.3	49.4	37.9



INTERNAL NSL ANALYSIS

TESCO, OSTERLEY
LIGHT WITHIN SCHEME 26/06/20
P2209 - Rel24

INTERNAL NSL

Room	Room Use	Room Area sq ft	No-Sky Line sq ft	% Of Room Area
R4/2300	BEDROOM	143.8	48.1	33.4
R5/2300	LKD	247.6	60.5	24.4
R6/2300	LKD	260.9	26.6	10.2
R7/2300	BEDROOM	126.1	26.1	20.7
R8/2300	BEDROOM	139.1	33.8	24.3
R1/2302	LKD	222.0	188.8	85.0
R2/2302	BEDROOM	139.1	81.5	58.6
R3/2302	BEDROOM	130.3	58.8	45.1
R4/2302	BEDROOM	143.8	60.4	42.0
R5/2302	LKD	247.6	70.7	28.6
R6/2302	LKD	260.9	33.6	12.9
R7/2302	BEDROOM	126.1	27.7	22.0
R8/2302	BEDROOM	139.1	36.7	26.4
R1/2304	LKD	222.0	219.7	99.0
R2/2304	BEDROOM	139.1	110.1	79.2
R3/2304	BEDROOM	130.3	68.9	52.9
R4/2304	BEDROOM	143.8	87.7	61.0
R5/2304	LKD	247.6	101.9	41.2
R6/2304	LKD	260.9	51.7	19.8
R7/2304	BEDROOM	126.1	31.2	24.7
R8/2304	BEDROOM	139.1	40.0	28.8
R1/2306	LKD	222.0	220.3	99.2
R2/2306	BEDROOM	139.1	112.7	81.0
R3/2306	BEDROOM	130.3	76.1	58.4
R4/2306	BEDROOM	143.8	108.1	75.2
R5/2306	LKD	247.6	170.1	68.7
R6/2306	LKD	260.9	54.6	20.9
R7/2306	BEDROOM	126.1	36.9	29.3
R8/2306	BEDROOM	139.1	47.4	34.1
R1/2308	LKD	222.0	220.4	99.3
R2/2308	BEDROOM	139.1	120.9	86.9
R3/2308	BEDROOM	130.3	85.2	65.4
R4/2308	BEDROOM	143.8	142.3	99.0
R5/2308	LKD	247.6	214.1	86.5
R6/2308	LKD	260.9	63.9	24.5
R7/2308	BEDROOM	126.1	53.5	42.4
R8/2308	BEDROOM	139.1	68.8	49.5
R1/2310	LKD	222.0	221.9	100.0
R2/2310	BEDROOM	139.1	132.1	95.0
R3/2310	BEDROOM	130.3	111.1	85.3
R4/2310	BEDROOM	143.8	142.3	99.0
R5/2310	LKD	247.6	245.2	99.0
R6/2310	LKD	260.9	127.4	48.8
R7/2310	BEDROOM	126.1	107.6	85.3
R8/2310	BEDROOM	139.1	109.9	79.0



INTERNAL NSL ANALYSIS

TESCO, OSTERLEY
LIGHT WITHIN SCHEME 26/06/20
P2209 - Rel24

INTERNAL NSL

Room	Room Use	Room Area sq ft	No-Sky Line sq ft	% Of Room Area
------	----------	-----------------	-------------------	----------------

Block H

R1/2400	BEDROOM	139.1	57.3	41.2
R2/2400	LKD	306.1	61.1	20.0
R3/2400	BEDROOM	83.1	29.1	35.0
R4/2400	BEDROOM	143.8	46.9	32.6
R5/2400	LKD	247.6	50.7	20.5
R6/2400	BEDROOM	130.3	29.5	22.6
R7/2400	LKD	222.0	212.5	95.7
R8/2400	BEDROOM	139.1	64.0	46.0
R9/2400	BEDROOM	143.8	70.1	48.7
R10/2400	LKD	247.6	78.9	31.9
R11/2400	BEDROOM	143.8	32.1	22.3
R12/2400	LKD	247.6	31.6	12.8
R13/2400	BEDROOM	130.3	61.1	46.9
R14/2400	LKD	222.0	218.7	98.5
R1/2402	BEDROOM	139.1	70.0	50.3
R2/2402	LKD	306.1	100.8	32.9
R3/2402	BEDROOM	148.4	51.8	34.9
R4/2402	BEDROOM	83.1	48.1	57.9
R5/2402	BEDROOM	131.1	44.8	34.2
R6/2402	BEDROOM	143.8	56.7	39.4
R7/2402	LKD	246.7	25.2	10.2
R8/2402	LKD	247.6	50.0	20.2
R9/2402	BEDROOM	143.8	47.3	32.9
R10/2402	BEDROOM	130.3	38.5	29.5
R11/2402	LKD	222.0	214.6	96.7
R12/2402	BEDROOM	139.1	75.8	54.5
R13/2402	BEDROOM	143.8	104.7	72.8
R14/2402	LKD	247.6	102.2	41.3
R15/2402	BEDROOM	148.4	111.6	75.2
R16/2402	BEDROOM	131.1	90.0	68.6
R17/2402	BEDROOM	143.8	38.4	26.7
R18/2402	LKD	247.6	31.9	12.9
R19/2402	LKD	260.9	34.2	13.1
R20/2402	BEDROOM	126.1	42.8	33.9
R21/2402	BEDROOM	139.1	51.4	37.0
R22/2402	BEDROOM	130.3	66.7	51.2
R23/2402	LKD	222.0	218.7	98.5
R1/2404	BEDROOM	139.1	77.1	55.4
R2/2404	BEDROOM	143.8	75.8	52.7
R3/2404	LKD	246.7	84.0	34.0
R4/2404	LKD	247.6	63.0	25.4



INTERNAL NSL ANALYSIS

TESCO, OSTERLEY
LIGHT WITHIN SCHEME 26/06/20
P2209 - Rel24

INTERNAL NSL

Room	Room Use	Room Area sq ft	No-Sky Line sq ft	% Of Room Area
R5/2404	BEDROOM	143.8	59.3	41.2
R6/2404	BEDROOM	130.3	51.1	39.2
R7/2404	LKD	222.0	217.2	97.8
R8/2404	BEDROOM	139.1	82.5	59.3
R9/2404	BEDROOM	143.8	124.6	86.6
R10/2404	LKD	247.6	188.5	76.1
R11/2404	BEDROOM	148.4	114.3	77.0
R12/2404	BEDROOM	131.1	92.6	70.6
R13/2404	BEDROOM	143.8	46.9	32.6
R14/2404	LKD	247.6	44.8	18.1
R15/2404	LKD	260.9	78.1	29.9
R16/2404	BEDROOM	126.1	53.7	42.6
R17/2404	BEDROOM	139.1	71.8	51.6
R18/2404	BEDROOM	130.3	69.9	53.6
R19/2404	LKD	222.0	220.3	99.2
R1/2406	BEDROOM	139.1	93.8	67.4
R2/2406	BEDROOM	143.8	123.1	85.6
R3/2406	LKD	246.7	96.0	38.9
R4/2406	LKD	247.6	110.1	44.5
R5/2406	BEDROOM	143.8	73.9	51.4
R6/2406	BEDROOM	130.3	68.4	52.5
R7/2406	LKD	222.0	217.4	97.9
R8/2406	BEDROOM	139.1	82.5	59.3
R9/2406	BEDROOM	143.8	59.7	41.5
R10/2406	LKD	247.6	62.1	25.1
R11/2406	LKD	260.9	95.2	36.5
R12/2406	BEDROOM	126.1	62.1	49.2
R13/2406	BEDROOM	139.1	79.6	57.2
R14/2406	BEDROOM	130.3	76.8	58.9
R15/2406	LKD	222.0	220.3	99.2
R1/2408	BEDROOM	139.1	137.2	98.6
R2/2408	BEDROOM	143.8	142.1	98.8
R3/2408	LKD	246.7	130.2	52.8
R4/2408	LKD	247.6	226.5	91.5
R5/2408	BEDROOM	143.8	104.2	72.5
R6/2408	BEDROOM	130.3	96.2	73.8
R7/2408	LKD	222.0	220.2	99.2
R8/2408	BEDROOM	139.1	83.0	59.7
R9/2408	BEDROOM	143.8	75.0	52.2
R10/2408	LKD	247.6	82.8	33.4
R11/2408	LKD	260.9	99.6	38.2
R12/2408	BEDROOM	126.1	83.2	66.0
R13/2408	BEDROOM	139.1	104.4	75.1
R14/2408	BEDROOM	130.3	91.2	70.0
R15/2408	LKD	222.0	220.6	99.4



INTERNAL NSL ANALYSIS

TESCO, OSTERLEY
LIGHT WITHIN SCHEME 26/06/20
P2209 - Rel24

INTERNAL NSL

Room	Room Use	Room Area sq ft	No-Sky Line sq ft	% Of Room Area
R1/2410	BEDROOM	139.1	137.2	98.6
R2/2410	BEDROOM	143.8	142.1	98.8
R3/2410	LKD	246.7	192.0	77.8
R4/2410	LKD	247.6	243.3	98.3
R5/2410	BEDROOM	143.8	119.8	83.3
R6/2410	BEDROOM	130.3	118.6	91.0
R7/2410	LKD	222.0	221.5	99.8
R8/2410	BEDROOM	139.1	96.6	69.4
R9/2410	BEDROOM	143.8	115.5	80.3
R10/2410	LKD	247.6	145.7	58.8
R11/2410	LKD	260.9	176.6	67.7
R12/2410	BEDROOM	126.1	123.2	97.7
R13/2410	BEDROOM	139.1	134.8	96.9
R14/2410	BEDROOM	130.3	125.5	96.3
R15/2410	LKD	222.0	221.9	100.0
R1/2412	BEDROOM	143.8	142.1	98.8
R2/2412	LKD	246.7	229.9	93.2
R3/2412	LKD	247.6	243.3	98.3
R4/2412	BEDROOM	143.8	141.4	98.3
R5/2412	BEDROOM	130.3	128.5	98.6
R6/2412	LKD	222.0	221.9	100.0
R7/2412	BEDROOM	139.1	137.2	98.6



INTERNAL SUNLIGHT ANALYSIS

TESCO, OSTERLEY
LIGHT WITHIN SCHEME 26/06/20
P2209 - Rel24

INTERNAL APSH

Room	Window	Room Use	Window		Room	
			Winter APSH	Annual APSH	Winter APSH	Annual APSH

Block A

R1/2700	W1/2700	LKD	5	13		
R1/2700	W2/2700	LKD	4	5		
R1/2700	W4/2700	LKD	0	3		
R1/2700	W5/2700	LKD	0	6	5	19
R2/2700	W3/2700	BEDROOM	3	15	3	15
R3/2700	W6/2700	BEDROOM	0	8	0	8
R4/2700	W7/2700	BEDROOM	2	18	2	18
R5/2700	W8/2700	LKD	2	16		
R5/2700	W9/2700	LKD	1	12		
R5/2700	W10/2700	LKD	0	3		
R5/2700	W11/2700	LKD	0	0	2	19
R6/2700	W12/2700	BEDROOM	0	4	0	4
R7/2700	W13/2700	LKD	0	4	0	4
R8/2700	W14/2700	BEDROOM	0	4	0	4
R9/2700	W15/2700	BEDROOM	0	3	0	3
R10/2700	W16/2700	LKD	0	4		
R10/2700	W17/2700	LKD	0	0		
R10/2700	W18/2700	LKD	10	40		
R10/2700	W19/2700	LKD	11	44	11	44
R11/2700	W20/2700	BEDROOM	10	42	10	42
R12/2700	W21/2700	LKD	8	28	8	28
R13/2700	W22/2700	BEDROOM	6	32	6	32
R14/2700	W25/2700	BEDROOM	2	20	2	20
R15/2700	W23/2700	LKD	0	13		
R15/2700	W24/2700	LKD	2	16		
R15/2700	W26/2700	LKD	5	16		
R15/2700	W27/2700	LKD	5	15	8	34



INTERNAL SUNLIGHT ANALYSIS

TESCO, OSTERLEY
LIGHT WITHIN SCHEME 26/06/20
P2209 - Rel24

INTERNAL APSH

Room	Window	Room Use	Window		Room	
			Winter APSH	Annual APSH	Winter APSH	Annual APSH
R16/2700	W28/2700	BEDROOM	4	15	4	15
R1/2702	W1/2702	LKD	6	16		
R1/2702	W2/2702	LKD	4	4		
R1/2702	W4/2702	LKD	0	3		
R1/2702	W5/2702	LKD	0	6	6	22
R2/2702	W3/2702	BEDROOM	5	21	5	21
R3/2702	W6/2702	BEDROOM	0	8	0	8
R4/2702	W7/2702	BEDROOM	0	6	0	6
R5/2702	W8/2702	LKD	2	3	2	3
R6/2702	W9/2702	BEDROOM	2	18	2	18
R7/2702	W10/2702	LKD	2	13		
R7/2702	W11/2702	LKD	1	10		
R7/2702	W12/2702	LKD	0	4		
R7/2702	W13/2702	LKD	0	1	2	17
R8/2702	W14/2702	BEDROOM	0	5	0	5
R9/2702	W15/2702	LKD	6	24		
R9/2702	W16/2702	LKD	4	6	7	26
R10/2702	W17/2702	BEDROOM	6	7	6	7
R11/2702	W19/2702	BEDROOM	1	7	1	7
R12/2702	W18/2702	LKD	1	9	1	9
R13/2702	W20/2702	LKD	0	5	0	5
R14/2702	W21/2702	BEDROOM	0	5	0	5
R15/2702	W22/2702	BEDROOM	7	24	7	24
R16/2702	W23/2702	BEDROOM	6	18	6	18
R17/2702	W24/2702	LKD	5	6		
R17/2702	W25/2702	LKD	6	22	6	23



INTERNAL SUNLIGHT ANALYSIS

TESCO, OSTERLEY
LIGHT WITHIN SCHEME 26/06/20
P2209 - Rel24

INTERNAL APSH

Room	Window	Room Use	Window		Room	
			Winter APSH	Annual APSH	Winter APSH	Annual APSH
R18/2702	W26/2702	LKD	0	5	0	5
R19/2702	W27/2702	BEDROOM	0	3	0	3
R20/2702	W28/2702	BEDROOM	0	4	0	4
R21/2702	W29/2702	LKD	0	5		
R21/2702	W30/2702	LKD	0	1		
R21/2702	W31/2702	LKD	10	40		
R21/2702	W32/2702	LKD	11	45	11	45
R22/2702	W33/2702	BEDROOM	10	44	10	44
R23/2702	W34/2702	LKD	8	21	8	21
R24/2702	W35/2702	BEDROOM	6	33	6	33
R25/2702	W37/2702	BEDROOM	2	21	2	21
R26/2702	W36/2702	LKD	2	14		
R26/2702	W38/2702	LKD	0	12		
R26/2702	W39/2702	LKD	7	18		
R26/2702	W40/2702	LKD	8	18	11	37
R27/2702	W41/2702	BEDROOM	6	19	6	19
R28/2702	W43/2702	LKD	0	10	0	10
R29/2702	W42/2702	BEDROOM	0	7	0	7
R30/2702	W45/2702	BEDROOM	2	18	2	18
R31/2702	W44/2702	LKD	3	4	3	4
R1/2704	W1/2704	LKD	6	15		
R1/2704	W2/2704	LKD	5	5		
R1/2704	W4/2704	LKD	0	3		
R1/2704	W5/2704	LKD	0	6	7	22
R2/2704	W3/2704	BEDROOM	7	26	7	26
R3/2704	W6/2704	BEDROOM	0	9	0	9
R4/2704	W7/2704	BEDROOM	4	21	4	21



INTERNAL SUNLIGHT ANALYSIS

TESCO, OSTERLEY
LIGHT WITHIN SCHEME 26/06/20
P2209 - Rel24

INTERNAL APSH

Room	Window	Room Use	Window		Room	
			Winter APSH	Annual APSH	Winter APSH	Annual APSH
R5/2704	W8/2704	LKD	5	6	5	6
R6/2704	W9/2704	BEDROOM	2	18	2	18
R7/2704	W10/2704	LKD	2	13		
R7/2704	W11/2704	LKD	1	10		
R7/2704	W12/2704	LKD	0	4		
R7/2704	W13/2704	LKD	0	1	2	17
R8/2704	W14/2704	BEDROOM	0	5	0	5
R9/2704	W15/2704	LKD	10	29		
R9/2704	W16/2704	LKD	7	9	10	30
R10/2704	W17/2704	BEDROOM	7	9	7	9
R11/2704	W19/2704	BEDROOM	1	7	1	7
R12/2704	W18/2704	LKD	1	11	1	11
R13/2704	W20/2704	LKD	0	5	0	5
R14/2704	W21/2704	BEDROOM	0	5	0	5
R15/2704	W22/2704	BEDROOM	9	27	9	27
R16/2704	W23/2704	BEDROOM	7	20	7	20
R17/2704	W24/2704	LKD	7	9		
R17/2704	W25/2704	LKD	8	24	8	26
R18/2704	W26/2704	LKD	0	5	0	5
R19/2704	W27/2704	BEDROOM	0	3	0	3
R20/2704	W28/2704	BEDROOM	0	4	0	4
R21/2704	W29/2704	LKD	0	5		
R21/2704	W30/2704	LKD	0	1		
R21/2704	W31/2704	LKD	10	40		
R21/2704	W32/2704	LKD	12	46	12	46
R22/2704	W33/2704	BEDROOM	11	45	11	45



INTERNAL SUNLIGHT ANALYSIS

TESCO, OSTERLEY
LIGHT WITHIN SCHEME 26/06/20
P2209 - Rel24

INTERNAL APSH

Room	Window	Room Use	Window		Room	
			Winter APSH	Annual APSH	Winter APSH	Annual APSH
R23/2704	W34/2704	LKD	8	23	8	23
R24/2704	W35/2704	BEDROOM	6	33	6	33
R25/2704	W36/2704	BEDROOM	2	22	2	22
R26/2704	W37/2704	LKD	3	15		
R26/2704	W38/2704	LKD	0	12		
R26/2704	W39/2704	LKD	10	22		
R26/2704	W40/2704	LKD	9	20	13	41
R27/2704	W41/2704	BEDROOM	6	22	6	22
R28/2704	W43/2704	LKD	0	10	0	10
R29/2704	W42/2704	BEDROOM	0	8	0	8
R30/2704	W45/2704	BEDROOM	3	21	3	21
R31/2704	W44/2704	LKD	3	4	3	4
R32/2704	W46/2704	BEDROOM	5	23	5	23
R33/2704	W47/2704	LKD	2	3		
R33/2704	W48/2704	LKD	3	17		
R33/2704	W50/2704	LKD	0	4		
R33/2704	W51/2704	LKD	0	4	4	22
R34/2704	W49/2704	BEDROOM	0	9	0	9
R1/2706	W1/2706	LKD	6	18		
R1/2706	W2/2706	LKD	6	6		
R1/2706	W4/2706	LKD	0	3		
R1/2706	W5/2706	LKD	0	7	7	26
R2/2706	W3/2706	BEDROOM	9	31	9	31
R3/2706	W6/2706	BEDROOM	0	14	0	14
R4/2706	W7/2706	BEDROOM	7	31	7	31
R5/2706	W8/2706	LKD	7	10	7	10



INTERNAL SUNLIGHT ANALYSIS

TESCO, OSTERLEY
LIGHT WITHIN SCHEME 26/06/20
P2209 - Rel24

INTERNAL APSH

Room	Window	Room Use	Window		Room	
			Winter APSH	Annual APSH	Winter APSH	Annual APSH
R6/2706	W9/2706	BEDROOM	2	18	2	18
R7/2706	W10/2706	LKD	2	13		
R7/2706	W11/2706	LKD	1	10		
R7/2706	W12/2706	LKD	0	4		
R7/2706	W13/2706	LKD	0	1	2	17
R8/2706	W14/2706	BEDROOM	0	5	0	5
R9/2706	W15/2706	LKD	10	33		
R9/2706	W16/2706	LKD	9	14	10	36
R10/2706	W17/2706	BEDROOM	9	13	9	13
R11/2706	W19/2706	BEDROOM	2	10	2	10
R12/2706	W18/2706	LKD	2	14	2	14
R13/2706	W20/2706	LKD	0	5	0	5
R14/2706	W21/2706	BEDROOM	0	5	0	5
R15/2706	W22/2706	BEDROOM	13	32	13	32
R16/2706	W23/2706	BEDROOM	8	23	8	23
R17/2706	W24/2706	LKD	9	12		
R17/2706	W25/2706	LKD	10	26	10	29
R18/2706	W26/2706	LKD	0	5	0	5
R19/2706	W27/2706	BEDROOM	0	3	0	3
R20/2706	W28/2706	BEDROOM	0	4	0	4
R21/2706	W29/2706	LKD	0	5		
R21/2706	W30/2706	LKD	0	1		
R21/2706	W31/2706	LKD	10	40		
R21/2706	W32/2706	LKD	12	46	12	46
R22/2706	W33/2706	BEDROOM	12	46	12	46
R23/2706	W34/2706	LKD	8	23	8	23



INTERNAL SUNLIGHT ANALYSIS

TESCO, OSTERLEY
LIGHT WITHIN SCHEME 26/06/20
P2209 - Rel24

INTERNAL APSH

Room	Window	Room Use	Window		Room	
			Winter APSH	Annual APSH	Winter APSH	Annual APSH
R24/2706	W35/2706	BEDROOM	6	33	6	33
R25/2706	W36/2706	BEDROOM	2	24	2	24
R26/2706	W37/2706	LKD	3	15		
R26/2706	W38/2706	LKD	0	13		
R26/2706	W39/2706	LKD	10	25		
R26/2706	W40/2706	LKD	9	24	13	47
R27/2706	W41/2706	BEDROOM	8	30	8	30
R28/2706	W43/2706	LKD	0	12	0	12
R29/2706	W42/2706	BEDROOM	0	8	0	8
R30/2706	W45/2706	BEDROOM	7	28	7	28
R31/2706	W44/2706	LKD	5	8	5	8
R32/2706	W46/2706	BEDROOM	7	30	7	30
R33/2706	W47/2706	LKD	3	8		
R33/2706	W48/2706	LKD	5	22		
R33/2706	W50/2706	LKD	0	9		
R33/2706	W51/2706	LKD	0	10	5	33
R34/2706	W49/2706	BEDROOM	0	12	0	12
R1/2708	W1/2708	LKD	6	25		
R1/2708	W2/2708	LKD	7	13		
R1/2708	W4/2708	LKD	0	11		
R1/2708	W5/2708	LKD	0	12	7	38
R2/2708	W3/2708	BEDROOM	11	38	11	38
R3/2708	W6/2708	BEDROOM	0	18	0	18
R4/2708	W7/2708	BEDROOM	9	37	9	37
R5/2708	W8/2708	LKD	9	15	9	15
R6/2708	W9/2708	BEDROOM	2	18	2	18
R7/2708	W10/2708	LKD	2	13		



INTERNAL SUNLIGHT ANALYSIS

TESCO, OSTERLEY
LIGHT WITHIN SCHEME 26/06/20
P2209 - Rel24

INTERNAL APSH

Room	Window	Room Use	Window		Room	
			Winter APSH	Annual APSH	Winter APSH	Annual APSH
R7/2708	W11/2708	LKD	1	10		
R7/2708	W12/2708	LKD	0	4		
R7/2708	W13/2708	LKD	0	1	2	17
R8/2708	W14/2708	BEDROOM	0	5	0	5
R9/2708	W16/2708	BEDROOM	2	11	2	11
R10/2708	W15/2708	LKD	2	15	2	15
R11/2708	W17/2708	LKD	0	5	0	5
R12/2708	W18/2708	BEDROOM	0	5	0	5
R13/2708	W19/2708	BEDROOM	0	4	0	4
R14/2708	W20/2708	LKD	0	5		
R14/2708	W21/2708	LKD	0	1		
R14/2708	W22/2708	LKD	10	40		
R14/2708	W23/2708	LKD	12	46	12	46
R15/2708	W24/2708	BEDROOM	14	48	14	48
R16/2708	W25/2708	LKD	9	24	9	24
R17/2708	W26/2708	BEDROOM	6	33	6	33
R18/2708	W27/2708	BEDROOM	2	29	2	29
R19/2708	W28/2708	LKD	0	18		
R19/2708	W29/2708	LKD	3	15		
R19/2708	W30/2708	LKD	11	35		
R19/2708	W31/2708	LKD	11	31	15	59
R20/2708	W32/2708	BEDROOM	8	35	8	35
R21/2708	W34/2708	LKD	0	17	0	17
R22/2708	W33/2708	BEDROOM	0	11	0	11
R23/2708	W36/2708	BEDROOM	9	35	9	35
R24/2708	W35/2708	LKD	9	16	9	16



INTERNAL SUNLIGHT ANALYSIS

TESCO, OSTERLEY
LIGHT WITHIN SCHEME 26/06/20
P2209 - Rel24

INTERNAL APSH

Room	Window	Room Use	Window		Room	
			Winter APSH	Annual APSH	Winter APSH	Annual APSH
R25/2708	W37/2708	BEDROOM	10	36	10	36
R26/2708	W38/2708	LKD	5	12		
R26/2708	W39/2708	LKD	7	27		
R26/2708	W41/2708	LKD	0	10		
R26/2708	W42/2708	LKD	0	13	7	38
R27/2708	W40/2708	BEDROOM	0	15	0	15
R1/2710	W1/2710	LKD	13	35		
R1/2710	W2/2710	LKD	15	24		
R1/2710	W4/2710	LKD	2	18		
R1/2710	W5/2710	LKD	1	14	15	49
R2/2710	W3/2710	BEDROOM	18	46	18	46
R3/2710	W6/2710	BEDROOM	2	21	2	21
R4/2710	W7/2710	BEDROOM	11	41	11	41
R5/2710	W8/2710	LKD	11	21	11	21
R6/2710	W9/2710	BEDROOM	2	18	2	18
R7/2710	W10/2710	LKD	2	13		
R7/2710	W11/2710	LKD	1	10		
R7/2710	W12/2710	LKD	0	4		
R7/2710	W13/2710	LKD	0	1	2	17
R8/2710	W14/2710	BEDROOM	0	5	0	5
R9/2710	W16/2710	BEDROOM	2	13	2	13
R10/2710	W15/2710	LKD	2	17	2	17
R11/2710	W17/2710	LKD	0	5	0	5
R12/2710	W18/2710	BEDROOM	0	5	0	5
R13/2710	W19/2710	BEDROOM	0	4	0	4
R14/2710	W20/2710	LKD	0	5		
R14/2710	W21/2710	LKD	0	1		
R14/2710	W22/2710	LKD	10	40		



INTERNAL SUNLIGHT ANALYSIS

TESCO, OSTERLEY
LIGHT WITHIN SCHEME 26/06/20
P2209 - Rel24

INTERNAL APSH

Room	Window	Room Use	Window		Room	
			Winter APSH	Annual APSH	Winter APSH	Annual APSH
R14/2710	W23/2710	LKD	13	47	13	47
R15/2710	W24/2710	BEDROOM	15	49	15	49
R16/2710	W25/2710	LKD	10	25	10	25
R17/2710	W26/2710	BEDROOM	6	33	6	33
R18/2710	W27/2710	BEDROOM	2	33	2	33
R19/2710	W28/2710	LKD	0	24		
R19/2710	W29/2710	LKD	3	17		
R19/2710	W30/2710	LKD	11	40		
R19/2710	W31/2710	LKD	12	36	16	70
R20/2710	W32/2710	BEDROOM	10	42	10	42
R21/2710	W34/2710	LKD	0	18	0	18
R22/2710	W33/2710	BEDROOM	0	14	0	14
R23/2710	W36/2710	BEDROOM	10	40	10	40
R24/2710	W35/2710	LKD	11	21	11	21
R25/2710	W37/2710	BEDROOM	15	48	15	48
R26/2710	W38/2710	LKD	15	49		
R26/2710	W39/2710	LKD	14	40		
R26/2710	W41/2710	LKD	0	10		
R26/2710	W42/2710	LKD	0	14	16	57
R27/2710	W40/2710	BEDROOM	0	17	0	17
R1/2712	W1/2712	LKD	20	47		
R1/2712	W2/2712	LKD	24	59		
R1/2712	W4/2712	LKD	2	18		
R1/2712	W5/2712	LKD	1	14	24	67
R2/2712	W3/2712	BEDROOM	23	57	23	57
R3/2712	W6/2712	BEDROOM	2	21	2	21
R4/2712	W7/2712	BEDROOM	15	48	15	48



INTERNAL SUNLIGHT ANALYSIS

TESCO, OSTERLEY
LIGHT WITHIN SCHEME 26/06/20
P2209 - Rel24

INTERNAL APSH

Room	Window	Room Use	Window		Room	
			Winter APSH	Annual APSH	Winter APSH	Annual APSH
R5/2712	W8/2712	LKD	15	48	15	48
R6/2712	W9/2712	BEDROOM	2	18	2	18
R7/2712	W10/2712	LKD	2	13		
R7/2712	W11/2712	LKD	1	10		
R7/2712	W12/2712	LKD	0	4		
R7/2712	W13/2712	LKD	0	1	2	17
R8/2712	W14/2712	BEDROOM	0	5	0	5
R9/2712	W16/2712	BEDROOM	2	20	2	20
R10/2712	W15/2712	LKD	2	21	2	21
R11/2712	W17/2712	LKD	0	5	0	5
R12/2712	W18/2712	BEDROOM	0	5	0	5
R13/2712	W19/2712	BEDROOM	0	4	0	4
R14/2712	W20/2712	LKD	0	5		
R14/2712	W21/2712	LKD	0	1		
R14/2712	W22/2712	LKD	10	40		
R14/2712	W23/2712	LKD	13	47	13	47
R15/2712	W24/2712	BEDROOM	15	49	15	49
R16/2712	W25/2712	LKD	14	29	14	29
R17/2712	W26/2712	BEDROOM	6	39	6	39
R18/2712	W27/2712	BEDROOM	9	43	9	43
R19/2712	W28/2712	LKD	9	43		
R19/2712	W29/2712	LKD	4	34		
R19/2712	W30/2712	LKD	15	49		
R19/2712	W31/2712	LKD	13	40	20	82
R20/2712	W32/2712	BEDROOM	17	51	17	51
R21/2712	W34/2712	LKD	1	20	1	20



INTERNAL SUNLIGHT ANALYSIS

TESCO, OSTERLEY
LIGHT WITHIN SCHEME 26/06/20
P2209 - Rel24

INTERNAL APSH

Room	Window	Room Use	Window		Room	
			Winter APSH	Annual APSH	Winter APSH	Annual APSH
R22/2712	W33/2712	BEDROOM	1	20	1	20
R23/2712	W36/2712	BEDROOM	15	49	15	49
R24/2712	W35/2712	LKD	15	49	15	49
R1/2714	W1/2714	BEDROOM	2	18	2	18
R2/2714	W2/2714	LKD	2	21		
R2/2714	W3/2714	LKD	1	14		
R2/2714	W4/2714	LKD	0	4		
R2/2714	W5/2714	LKD	0	1	2	25
R3/2714	W6/2714	BEDROOM	0	5	0	5
R4/2714	W7/2714	BEDROOM	0	4	0	4
R5/2714	W8/2714	LKD	0	5		
R5/2714	W9/2714	LKD	0	1		
R5/2714	W10/2714	LKD	10	40		
R5/2714	W11/2714	LKD	13	47	13	47
R6/2714	W12/2714	BEDROOM	15	49	15	49
R7/2714	W13/2714	LKD	15	49	15	49
R8/2714	W14/2714	BEDROOM	15	49	15	49

Block A, Townhouses

R1/3000	W1/3000	LKD	3	12		
R1/3000	W2/3000	LKD	0	10		
R1/3000	W3/3000	LKD	3	16	3	25
R2/3000	W4/3000	LKD	0	9		
R2/3000	W5/3000	LKD	0	3		
R2/3000	W6/3000	LKD	0	10	0	14
R1/3001	W1/3001	BEDROOM	3	13		
R1/3001	W2/3001	BEDROOM	0	9	3	22
R2/3001	W3/3001	BEDROOM	3	17	3	17
R3/3001	W4/3001	BEDROOM	0	10		



INTERNAL SUNLIGHT ANALYSIS

TESCO, OSTERLEY
LIGHT WITHIN SCHEME 26/06/20
P2209 - Rel24

INTERNAL APSH

Room	Window	Room Use	Window		Room	
			Winter APSH	Annual APSH	Winter APSH	Annual APSH
R3/3001	W5/3001	BEDROOM	0	3	0	13
R4/3001	W6/3001	BEDROOM	0	12	0	12
R1/3002	W1/3002	BEDROOM	3	16		
R1/3002	W2/3002	BEDROOM	0	9	3	24
R2/3002	W3/3002	BEDROOM	0	13		
R2/3002	W4/3002	BEDROOM	0	7	0	19

Block B

R1/2600	W1/2600	LKD	7	34	7	34
R2/2600	W2/2600	BEDROOM	7	37	7	37
R3/2600	W10/2600	BEDROOM	2	7	2	7
R4/2600	W3/2600	LKD	2	14	2	14
R5/2600	W4/2600	LKD	13	40	13	40
R6/2600	W5/2600	BEDROOM	13	47	13	47
R7/2600	W6/2600	BEDROOM	0	6	0	6
R8/2600	W9/2600	BEDROOM	0	4	0	4
R9/2600	W7/2600	LKD	0	5		
R9/2600	W8/2600	LKD	0	4	0	5
R10/2600	W12/2600	LKD	1	3		
R10/2600	W13/2600	LKD	0	0		
R10/2600	W14/2600	LKD	0	0		
R10/2600	W15/2600	LKD	0	0	1	3
R11/2600	W11/2600	BEDROOM	0	5	0	5
R12/2600	W16/2600	BEDROOM	0	0	0	0
R1/2602	W1/2602	LKD	9	26	9	26
R2/2602	W2/2602	BEDROOM	9	39	9	39



INTERNAL SUNLIGHT ANALYSIS

TESCO, OSTERLEY
LIGHT WITHIN SCHEME 26/06/20
P2209 - Rel24

INTERNAL APSH

Room	Window	Room Use	Window		Room	
			Winter APSH	Annual APSH	Winter APSH	Annual APSH
R3/2602	W10/2602	BEDROOM	2	10	2	10
R4/2602	W3/2602	LKD	3	12	3	12
R5/2602	W4/2602	LKD	15	30	15	30
R6/2602	W5/2602	BEDROOM	15	49	15	49
R7/2602	W6/2602	BEDROOM	0	12	0	12
R8/2602	W9/2602	BEDROOM	0	5	0	5
R9/2602	W7/2602	LKD	0	8		
R9/2602	W8/2602	LKD	0	9	0	12
R10/2602	W12/2602	LKD	1	1		
R10/2602	W13/2602	LKD	0	0		
R10/2602	W14/2602	LKD	0	0		
R10/2602	W15/2602	LKD	0	0	1	1
R11/2602	W11/2602	BEDROOM	2	7	2	7
R12/2602	W16/2602	BEDROOM	0	1	0	1
R1/2604	W1/2604	LKD	9	26	9	26
R2/2604	W2/2604	BEDROOM	9	39	9	39
R3/2604	W10/2604	BEDROOM	2	11	2	11
R4/2604	W3/2604	LKD	3	12	3	12
R5/2604	W4/2604	LKD	15	30	15	30
R6/2604	W5/2604	BEDROOM	15	49	15	49
R7/2604	W6/2604	BEDROOM	0	14	0	14
R8/2604	W9/2604	BEDROOM	0	7	0	7
R9/2604	W7/2604	LKD	0	10		
R9/2604	W8/2604	LKD	0	12	0	15
R10/2604	W12/2604	LKD	2	3		



INTERNAL SUNLIGHT ANALYSIS

TESCO, OSTERLEY
LIGHT WITHIN SCHEME 26/06/20
P2209 - Rel24

INTERNAL APSH

Room	Window	Room Use	Window		Room	
			Winter APSH	Annual APSH	Winter APSH	Annual APSH
R10/2604	W13/2604	LKD	0	1		
R10/2604	W14/2604	LKD	0	0		
R10/2604	W15/2604	LKD	0	0	2	3
R11/2604	W11/2604	BEDROOM	2	8	2	8
R12/2604	W16/2604	BEDROOM	0	1	0	1
R1/2606	W1/2606	LKD	9	26	9	26
R2/2606	W2/2606	BEDROOM	9	39	9	39
R3/2606	W10/2606	BEDROOM	2	11	2	11
R4/2606	W3/2606	LKD	3	12	3	12
R5/2606	W4/2606	LKD	15	30	15	30
R6/2606	W5/2606	BEDROOM	15	49	15	49
R7/2606	W6/2606	BEDROOM	1	16	1	16
R8/2606	W9/2606	BEDROOM	1	8	1	8
R9/2606	W7/2606	LKD	0	11		
R9/2606	W8/2606	LKD	1	16	1	19
R10/2606	W12/2606	LKD	2	3		
R10/2606	W13/2606	LKD	0	2		
R10/2606	W14/2606	LKD	0	0		
R10/2606	W15/2606	LKD	0	0	2	4
R11/2606	W11/2606	BEDROOM	2	8	2	8
R12/2606	W16/2606	BEDROOM	0	1	0	1
R1/2608	W1/2608	LKD	9	26	9	26
R2/2608	W2/2608	BEDROOM	9	39	9	39
R3/2608	W10/2608	BEDROOM	4	17	4	17
R4/2608	W3/2608	LKD	5	18	5	18



INTERNAL SUNLIGHT ANALYSIS

TESCO, OSTERLEY
LIGHT WITHIN SCHEME 26/06/20
P2209 - Rel24

INTERNAL APSH

Room	Window	Room Use	Window		Room	
			Winter APSH	Annual APSH	Winter APSH	Annual APSH
R5/2608	W4/2608	LKD	15	30	15	30
R6/2608	W5/2608	BEDROOM	15	49	15	49
R7/2608	W6/2608	BEDROOM	2	18	2	18
R8/2608	W9/2608	BEDROOM	2	10	2	10
R9/2608	W7/2608	LKD	1	13		
R9/2608	W8/2608	LKD	2	18	2	21
R10/2608	W12/2608	LKD	2	5		
R10/2608	W13/2608	LKD	0	3		
R10/2608	W14/2608	LKD	0	0		
R10/2608	W15/2608	LKD	0	0	2	5
R11/2608	W11/2608	BEDROOM	3	11	3	11
R12/2608	W16/2608	BEDROOM	0	1	0	1
R1/2610	W1/2610	LKD	9	26	9	26
R2/2610	W2/2610	BEDROOM	9	39	9	39
R3/2610	W4/2610	BEDROOM	4	21	4	21
R4/2610	W3/2610	LKD	6	21	6	21
R5/2610	W9/2610	BEDROOM	0	1	0	1
R6/2610	W6/2610	LKD	0	0		
R6/2610	W7/2610	LKD	0	7		
R6/2610	W8/2610	LKD	3	6		
R6/2610	W10/2610	LKD	0	0	3	10
R7/2610	W5/2610	BEDROOM	3	13	3	13
R1/2612	W2/2612	LKD	0	16		
R1/2612	W3/2612	LKD	0	0		
R1/2612	W4/2612	LKD	0	0		
R1/2612	W6/2612	LKD	3	23	3	25
R2/2612	W5/2612	BEDROOM	0	1	0	1



INTERNAL SUNLIGHT ANALYSIS

TESCO, OSTERLEY
LIGHT WITHIN SCHEME 26/06/20
P2209 - Rel24

INTERNAL APSH

Room	Window	Room Use	Window		Room	
			Winter APSH	Annual APSH	Winter APSH	Annual APSH
R3/2612	W1/2612	BEDROOM	3	19	3	19
Block C						
R1/2500	W1/2500	BEDROOM	7	35	7	35
R2/2500	W2/2500	BEDROOM	6	33	6	33
R3/2500	W3/2500	LKD	7	30		
R3/2500	W4/2500	LKD	2	22	7	30
R4/2500	W5/2500	BEDROOM	0	0	0	0
R5/2500	W6/2500	LKD	0	0	0	0
R6/2500	W7/2500	BEDROOM	0	0	0	0
R7/2500	W8/2500	LKD	0	0	0	0
R8/2500	W9/2500	BEDROOM	0	5	0	5
R9/2500	W10/2500	BEDROOM	0	1	0	1
R10/2500	W11/2500	LKD	0	7		
R10/2500	W12/2500	LKD	0	2	0	7
R1/2502	W1/2502	BEDROOM	25	55	25	55
R2/2502	W2/2502	BEDROOM	7	35	7	35
R3/2502	W3/2502	BEDROOM	6	33	6	33
R4/2502	W4/2502	LKD	18	19		
R4/2502	W5/2502	LKD	20	30		
R4/2502	W8/2502	LKD	0	8		
R4/2502	W9/2502	LKD	0	0	22	36
R5/2502	W6/2502	LKD	8	21		
R5/2502	W7/2502	LKD	4	18	8	22
R6/2502	W10/2502	BEDROOM	1	23	1	23
R7/2502	W11/2502	BEDROOM	0	0	0	0



INTERNAL SUNLIGHT ANALYSIS

TESCO, OSTERLEY
LIGHT WITHIN SCHEME 26/06/20
P2209 - Rel24

INTERNAL APSH

Room	Window	Room Use	Window		Room	
			Winter APSH	Annual APSH	Winter APSH	Annual APSH
R8/2502	W12/2502	LKD	0	0	0	0
R9/2502	W13/2502	BEDROOM	18	24	18	24
R10/2502	W14/2502	LKD	13	13		
R10/2502	W15/2502	LKD	13	24	14	25
R11/2502	W17/2502	BEDROOM	8	35	8	35
R12/2502	W16/2502	LKD	13	20	13	20
R13/2502	W19/2502	LKD	1	12	1	12
R14/2502	W18/2502	BEDROOM	2	11	2	11
R15/2502	W20/2502	BEDROOM	14	21	14	21
R16/2502	W21/2502	LKD	13	19		
R16/2502	W23/2502	LKD	13	37	14	38
R17/2502	W22/2502	BEDROOM	0	0	0	0
R18/2502	W24/2502	LKD	0	0	0	0
R19/2502	W25/2502	BEDROOM	0	7	0	7
R20/2502	W26/2502	BEDROOM	0	0	0	0
R21/2502	W27/2502	LKD	0	8		
R21/2502	W28/2502	LKD	0	3	0	9
R22/2502	W29/2502	LKD	4	14		
R22/2502	W30/2502	LKD	4	7	5	15
R23/2502	W31/2502	BEDROOM	1	17	1	17
R24/2502	W32/2502	BEDROOM	2	13	2	13
R1/2504	W1/2504	BEDROOM	25	55	25	55
R2/2504	W2/2504	BEDROOM	7	35	7	35
R3/2504	W3/2504	BEDROOM	6	33	6	33



INTERNAL SUNLIGHT ANALYSIS

TESCO, OSTERLEY
LIGHT WITHIN SCHEME 26/06/20
P2209 - Rel24

INTERNAL APSH

Room	Window	Room Use	Window		Room	
			Winter APSH	Annual APSH	Winter APSH	Annual APSH
R4/2504	W4/2504	LKD	21	53		
R4/2504	W5/2504	LKD	22	49		
R4/2504	W8/2504	LKD	7	31		
R4/2504	W9/2504	LKD	4	24	26	73
R5/2504	W6/2504	LKD	8	36		
R5/2504	W7/2504	LKD	4	27	8	36
R6/2504	W10/2504	BEDROOM	7	31	7	31
R7/2504	W11/2504	BEDROOM	0	0	0	0
R8/2504	W12/2504	LKD	0	0	0	0
R9/2504	W13/2504	BEDROOM	21	28	21	28
R10/2504	W14/2504	LKD	14	15		
R10/2504	W15/2504	LKD	13	27	15	30
R11/2504	W17/2504	BEDROOM	15	44	15	44
R12/2504	W16/2504	LKD	14	43	14	43
R13/2504	W19/2504	LKD	2	15	2	15
R14/2504	W18/2504	BEDROOM	2	14	2	14
R15/2504	W20/2504	BEDROOM	19	28	19	28
R16/2504	W21/2504	LKD	14	22		
R16/2504	W23/2504	LKD	15	43	16	45
R17/2504	W22/2504	BEDROOM	0	0	0	0
R18/2504	W24/2504	LKD	0	0	0	0
R19/2504	W25/2504	BEDROOM	0	11	0	11
R20/2504	W26/2504	BEDROOM	0	3	0	3
R21/2504	W27/2504	LKD	0	11		
R21/2504	W28/2504	LKD	0	7	0	13
R22/2504	W29/2504	LKD	6	20		



INTERNAL SUNLIGHT ANALYSIS

TESCO, OSTERLEY
LIGHT WITHIN SCHEME 26/06/20
P2209 - Rel24

INTERNAL APSH

Room	Window	Room Use	Window		Room	
			Winter APSH	Annual APSH	Winter APSH	Annual APSH
R22/2504	W30/2504	LKD	10	18	10	25
R23/2504	W31/2504	BEDROOM	12	40	12	40
R24/2504	W32/2504	BEDROOM	14	43	14	43
R1/2506	W1/2506	BEDROOM	2	19	2	19
R2/2506	W2/2506	BEDROOM	2	11	2	11
R3/2506	W3/2506	LKD	2	19		
R3/2506	W4/2506	LKD	0	12	2	21
R1/2508	W1/2508	BEDROOM	2	21	2	21
R2/2508	W2/2508	BEDROOM	2	18	2	18
R3/2508	W3/2508	LKD	2	21		
R3/2508	W4/2508	LKD	0	12	2	21

Block C, Townhouses

R3/3000	W7/3000	LKD	18	38		
R3/3000	W8/3000	LKD	8	19		
R3/3000	W9/3000	LKD	23	59	26	66
R4/3000	W10/3000	LKD	17	36		
R4/3000	W11/3000	LKD	9	19		
R4/3000	W12/3000	LKD	22	56	24	63
R5/3001	W7/3001	BEDROOM	18	38	18	38
R6/3001	W8/3001	BEDROOM	8	19		
R6/3001	W9/3001	BEDROOM	25	61	27	67
R7/3001	W10/3001	BEDROOM	18	37	18	37
R8/3001	W11/3001	BEDROOM	9	19		
R8/3001	W12/3001	BEDROOM	24	58	26	65
R3/3002	W5/3002	BEDROOM	8	22		
R3/3002	W6/3002	BEDROOM	26	62	28	71
R4/3002	W7/3002	BEDROOM	9	24		



INTERNAL SUNLIGHT ANALYSIS

TESCO, OSTERLEY
LIGHT WITHIN SCHEME 26/06/20
P2209 - Rel24

INTERNAL APSH

Room	Window	Room Use	Window		Room	
			Winter APSH	Annual APSH	Winter APSH	Annual APSH

R4/3002	W8/3002	BEDROOM	24	58	26	70
---------	---------	---------	----	----	----	----

Block D

R1/2200	W1/2200	LKD	0	0		
R1/2200	W2/2200	LKD	3	3	3	3
R2/2200	W3/2200	BEDROOM	1	7	1	7
R3/2200	W4/2200	BEDROOM	3	10	3	10
R4/2200	W5/2200	LKD	6	9	6	9
R5/2200	W6/2200	BEDROOM	9	20	9	20
R6/2200	W7/2200	BEDROOM	0	0	0	0
R7/2200	W8/2200	BEDROOM	0	0	0	0
R8/2200	W9/2200	LKD	0	0		
R8/2200	W10/2200	LKD	0	0	0	0
R9/2200	W11/2200	LKD	1	16	1	16
R10/2200	W12/2200	BEDROOM	1	11	1	11
R11/2200	W13/2200	BEDROOM	0	3	0	3
R12/2200	W14/2200	LKD	0	2		
R12/2200	W15/2200	LKD	0	0		
R12/2200	W16/2200	LKD	0	0		
R12/2200	W17/2200	LKD	0	0	0	2
R13/2200	W18/2200	BEDROOM	0	1	0	1
R1/2202	W1/2202	LKD	0	1		
R1/2202	W2/2202	LKD	2	2	2	3
R2/2202	W3/2202	BEDROOM	2	12	2	12
R3/2202	W4/2202	BEDROOM	5	15	5	15
R4/2202	W5/2202	LKD	8	9	8	9



INTERNAL SUNLIGHT ANALYSIS

TESCO, OSTERLEY
LIGHT WITHIN SCHEME 26/06/20
P2209 - Rel24

INTERNAL APSH

Room	Window	Room Use	Window		Room	
			Winter APSH	Annual APSH	Winter APSH	Annual APSH
R5/2202	W6/2202	BEDROOM	9	26	9	26
R6/2202	W7/2202	BEDROOM	24	58	24	58
R7/2202	W8/2202	LKD	16	27		
R7/2202	W9/2202	LKD	14	19		
R7/2202	W10/2202	LKD	0	0		
R7/2202	W11/2202	LKD	0	0	18	33
R8/2202	W12/2202	BEDROOM	0	10	0	10
R9/2202	W13/2202	BEDROOM	1	10	1	10
R10/2202	W14/2202	LKD	2	15	2	15
R11/2202	W15/2202	BEDROOM	0	0	0	0
R12/2202	W17/2202	BEDROOM	0	0	0	0
R13/2202	W16/2202	BEDROOM	12	18	12	18
R14/2202	W18/2202	LKD	0	0		
R14/2202	W20/2202	LKD	0	0	0	0
R15/2202	W19/2202	LKD	13	35		
R15/2202	W21/2202	LKD	11	17	13	37
R16/2202	W22/2202	LKD	7	15	7	15
R17/2202	W23/2202	BEDROOM	1	11	1	11
R18/2202	W24/2202	LKD	2	17	2	17
R19/2202	W25/2202	BEDROOM	2	11	2	11
R20/2202	W26/2202	BEDROOM	0	7	0	7
R21/2202	W27/2202	LKD	1	5		
R21/2202	W28/2202	LKD	0	0		
R21/2202	W29/2202	LKD	0	0		
R21/2202	W30/2202	LKD	0	0	1	5
R22/2202	W31/2202	BEDROOM	0	3	0	3



INTERNAL SUNLIGHT ANALYSIS

TESCO, OSTERLEY
LIGHT WITHIN SCHEME 26/06/20
P2209 - Rel24

INTERNAL APSH

Room	Window	Room Use	Window		Room	
			Winter APSH	Annual APSH	Winter APSH	Annual APSH
R1/2204	W1/2204	LKD	0	4		
R1/2204	W2/2204	LKD	3	3	3	7
R2/2204	W3/2204	BEDROOM	5	21	5	21
R3/2204	W4/2204	BEDROOM	7	23	7	23
R4/2204	W5/2204	LKD	10	14	10	14
R5/2204	W6/2204	BEDROOM	11	34	11	34
R6/2204	W7/2204	BEDROOM	24	58	24	58
R7/2204	W8/2204	LKD	18	31		
R7/2204	W9/2204	LKD	14	19		
R7/2204	W10/2204	LKD	2	17		
R7/2204	W11/2204	LKD	1	13	18	42
R8/2204	W12/2204	BEDROOM	2	20	2	20
R9/2204	W13/2204	BEDROOM	2	14	2	14
R10/2204	W14/2204	LKD	2	19	2	19
R11/2204	W15/2204	BEDROOM	0	0	0	0
R12/2204	W17/2204	BEDROOM	0	0	0	0
R13/2204	W16/2204	BEDROOM	16	25	16	25
R14/2204	W18/2204	LKD	0	0		
R14/2204	W20/2204	LKD	0	0	0	0
R15/2204	W19/2204	LKD	15	38		
R15/2204	W21/2204	LKD	14	22	15	41
R16/2204	W22/2204	LKD	15	51	15	51
R17/2204	W23/2204	BEDROOM	14	48	14	48
R18/2204	W24/2204	LKD	2	17	2	17
R19/2204	W25/2204	BEDROOM	2	17	2	17



INTERNAL SUNLIGHT ANALYSIS

TESCO, OSTERLEY
LIGHT WITHIN SCHEME 26/06/20
P2209 - Rel24

INTERNAL APSH

Room	Window	Room Use	Window		Room	
			Winter APSH	Annual APSH	Winter APSH	Annual APSH
R20/2204	W26/2204	BEDROOM	1	12	1	12
R21/2204	W27/2204	LKD	2	11		
R21/2204	W28/2204	LKD	0	6		
R21/2204	W29/2204	LKD	0	1		
R21/2204	W30/2204	LKD	0	0	2	12
R22/2204	W31/2204	BEDROOM	0	4	0	4
R1/2206	W1/2206	LKD	3	26		
R1/2206	W2/2206	LKD	9	35	9	35
R2/2206	W3/2206	BEDROOM	7	33	7	33
R3/2206	W4/2206	BEDROOM	10	36	10	36
R4/2206	W6/2206	LKD	2	20	2	20
R5/2206	W5/2206	BEDROOM	2	16	2	16
R6/2206	W7/2206	BEDROOM	0	0	0	0
R7/2206	W9/2206	BEDROOM	0	0	0	0
R8/2206	W8/2206	BEDROOM	24	57	24	57
R9/2206	W10/2206	LKD	0	0		
R9/2206	W11/2206	LKD	0	0	0	0
R10/2206	W12/2206	LKD	25	58		
R10/2206	W13/2206	LKD	22	52	25	58
R11/2206	W14/2206	BEDROOM	1	14	1	14
R12/2206	W15/2206	LKD	2	12		
R12/2206	W16/2206	LKD	0	7		
R12/2206	W17/2206	LKD	0	1		
R12/2206	W18/2206	LKD	0	0	2	13
R13/2206	W19/2206	BEDROOM	0	4	0	4
R1/2208	W1/2208	BEDROOM	1	14	1	14
R2/2208	W2/2208	LKD	2	17		



INTERNAL SUNLIGHT ANALYSIS

TESCO, OSTERLEY
LIGHT WITHIN SCHEME 26/06/20
P2209 - Rel24

INTERNAL APSH

Room	Window	Room Use	Window		Room	
			Winter APSH	Annual APSH	Winter APSH	Annual APSH
R2/2208	W3/2208	LKD	0	8		
R2/2208	W4/2208	LKD	0	2		
R2/2208	W5/2208	LKD	0	0	2	19
R3/2208	W6/2208	BEDROOM	0	4	0	4

Block D, Townhouses

R5/3000	W13/3000	LKD	17	36		
R5/3000	W14/3000	LKD	9	19		
R5/3000	W15/3000	LKD	23	57	25	64
R9/3001	W13/3001	BEDROOM	18	37	18	37
R10/3001	W14/3001	BEDROOM	9	19		
R10/3001	W15/3001	BEDROOM	24	58	26	65
R5/3002	W9/3002	BEDROOM	9	26		
R5/3002	W10/3002	BEDROOM	24	58	26	72

Block E

R1/2000	W1/2000	BEDROOM	18	53	18	53
R2/2000	W2/2000	LKD	13	41		
R2/2000	W5/2000	LKD	16	49		
R2/2000	W6/2000	LKD	9	28		
R2/2000	W7/2000	LKD	14	22	23	73
R3/2000	W8/2000	BEDROOM	12	31	12	31
R4/2000	W3/2000	LKD	0	7	0	7
R5/2000	W4/2000	BEDROOM	0	2	0	2
R1/2002	W1/2002	BEDROOM	19	54	19	54
R2/2002	W2/2002	LKD	15	43		
R2/2002	W5/2002	LKD	17	50		
R2/2002	W6/2002	LKD	11	32		
R2/2002	W7/2002	LKD	15	19	26	78
R3/2002	W8/2002	BEDROOM	9	35	9	35



INTERNAL SUNLIGHT ANALYSIS

TESCO, OSTERLEY
LIGHT WITHIN SCHEME 26/06/20
P2209 - Rel24

INTERNAL APSH

Room	Window	Room Use	Window		Room	
			Winter APSH	Annual APSH	Winter APSH	Annual APSH
R4/2002	W3/2002	LKD	0	10	0	10
R5/2002	W4/2002	BEDROOM	0	6	0	6
Block F						
R1/2100	W1/2100	BEDROOM	0	11	0	11
R2/2100	W2/2100	LKD	1	9		
R2/2100	W3/2100	LKD	1	14		
R2/2100	W4/2100	LKD	0	3		
R2/2100	W5/2100	LKD	0	1	1	16
R3/2100	W6/2100	BEDROOM	0	6	0	6
R4/2100	W17/2100	LKD	5	18		
R4/2100	W18/2100	LKD	3	20		
R4/2100	W19/2100	LKD	4	19		
R4/2100	W20/2100	LKD	6	8	10	39
R5/2100	W7/2100	BEDROOM	4	18	4	18
R6/2100	W8/2100	BEDROOM	6	19	6	19
R7/2100	W9/2100	LKD	0	4		
R7/2100	W10/2100	LKD	0	8	0	8
R8/2100	W11/2100	BEDROOM	0	4	0	4
R9/2100	W12/2100	BEDROOM	0	7	0	7
R10/2100	W13/2100	BEDROOM	3	10	3	10
R11/2100	W15/2100	STUDIO	0	6		
R11/2100	W16/2100	STUDIO	0	2	0	6
R12/2100	W14/2100	LKD	3	7	3	7
R1/2102	W1/2102	BEDROOM	1	21	1	21
R2/2102	W2/2102	LKD	2	13		
R2/2102	W3/2102	LKD	2	20		
R2/2102	W4/2102	LKD	0	8		
R2/2102	W5/2102	LKD	0	5	2	25



INTERNAL SUNLIGHT ANALYSIS

TESCO, OSTERLEY
LIGHT WITHIN SCHEME 26/06/20
P2209 - Rel24

INTERNAL APSH

Room	Window	Room Use	Window		Room	
			Winter APSH	Annual APSH	Winter APSH	Annual APSH
R3/2102	W6/2102	BEDROOM	0	10	0	10
R4/2102	W17/2102	LKD	5	23		
R4/2102	W18/2102	LKD	8	28		
R4/2102	W19/2102	LKD	7	23		
R4/2102	W20/2102	LKD	8	12	13	48
R5/2102	W7/2102	BEDROOM	7	23	7	23
R6/2102	W8/2102	BEDROOM	9	25	9	25
R7/2102	W9/2102	LKD	0	5		
R7/2102	W10/2102	LKD	0	10	0	10
R8/2102	W11/2102	BEDROOM	0	6	0	6
R9/2102	W12/2102	BEDROOM	0	9	0	9
R10/2102	W13/2102	BEDROOM	5	13	5	13
R11/2102	W15/2102	STUDIO	0	10		
R11/2102	W16/2102	STUDIO	0	6	0	10
R12/2102	W14/2102	LKD	5	12	5	12
R1/2104	W1/2104	BEDROOM	8	39	8	39
R2/2104	W2/2104	LKD	7	19		
R2/2104	W3/2104	LKD	6	29		
R2/2104	W4/2104	LKD	0	8		
R2/2104	W5/2104	LKD	0	5	7	35
R3/2104	W6/2104	BEDROOM	0	10	0	10
R4/2104	W17/2104	LKD	6	26		
R4/2104	W18/2104	LKD	13	35		
R4/2104	W19/2104	LKD	11	30		
R4/2104	W20/2104	LKD	10	14	18	57
R5/2104	W7/2104	BEDROOM	13	32	13	32
R6/2104	W8/2104	BEDROOM	12	30	12	30



INTERNAL SUNLIGHT ANALYSIS

TESCO, OSTERLEY
LIGHT WITHIN SCHEME 26/06/20
P2209 - Rel24

INTERNAL APSH

Room	Window	Room Use	Window		Room	
			Winter APSH	Annual APSH	Winter APSH	Annual APSH
R7/2104	W9/2104	LKD	0	5		
R7/2104	W10/2104	LKD	0	10	0	10
R8/2104	W11/2104	BEDROOM	0	6	0	6
R9/2104	W12/2104	BEDROOM	0	9	0	9
R10/2104	W13/2104	BEDROOM	6	17	6	17
R11/2104	W15/2104	STUDIO	0	10		
R11/2104	W16/2104	STUDIO	0	6	0	10
R12/2104	W14/2104	LKD	5	12	5	12
R1/2106	W11/2106	LKD	12	37		
R1/2106	W12/2106	LKD	11	32		
R1/2106	W13/2106	LKD	15	41		
R1/2106	W14/2106	LKD	16	30	24	76
R2/2106	W1/2106	BEDROOM	14	37	14	37
R3/2106	W2/2106	BEDROOM	13	34	13	34
R4/2106	W3/2106	LKD	0	5		
R4/2106	W4/2106	LKD	0	10	0	10
R5/2106	W5/2106	BEDROOM	0	6	0	6
R6/2106	W6/2106	BEDROOM	0	9	0	9
R7/2106	W7/2106	BEDROOM	7	19	7	19
R8/2106	W9/2106	STUDIO	0	10		
R8/2106	W10/2106	STUDIO	0	6	0	10
R9/2106	W8/2106	LKD	6	13	6	13
R1/2108	W1/2108	BEDROOM	9	31	9	31
R2/2108	W3/2108	STUDIO	0	10		
R2/2108	W4/2108	STUDIO	0	6	0	10
R3/2108	W2/2108	LKD	7	17	7	17



INTERNAL SUNLIGHT ANALYSIS

TESCO, OSTERLEY
LIGHT WITHIN SCHEME 26/06/20
P2209 - Rel24

INTERNAL APSH

Room	Window	Room Use	Window		Room	
			Winter APSH	Annual APSH	Winter APSH	Annual APSH
R1/2110	W1/2110	BEDROOM	11	45	11	45
R2/2110	W3/2110	STUDIO	0	10		
R2/2110	W4/2110	STUDIO	0	8	0	10
R3/2110	W2/2110	LKD	8	44	8	44

Block J, Townhouses

R6/3000	W16/3000	LKD	2	22		
R6/3000	W17/3000	LKD	4	20		
R6/3000	W18/3000	LKD	1	17	5	37
R7/3000	W19/3000	LKD	2	19		
R7/3000	W20/3000	LKD	5	21		
R7/3000	W21/3000	LKD	1	16	6	35
R11/3001	W16/3001	BEDROOM	6	29	6	29
R12/3001	W17/3001	BEDROOM	6	26		
R12/3001	W18/3001	BEDROOM	3	21	8	42
R13/3001	W19/3001	BEDROOM	6	26	6	26
R14/3001	W20/3001	BEDROOM	8	28		
R14/3001	W21/3001	BEDROOM	3	20	9	42

Block G

R1/2300	W1/2300	LKD	0	0		
R1/2300	W2/2300	LKD	0	0		
R1/2300	W4/2300	LKD	0	7		
R1/2300	W5/2300	LKD	0	4	0	7
R2/2300	W3/2300	BEDROOM	0	0	0	0
R3/2300	W6/2300	BEDROOM	0	2	0	2
R4/2300	W7/2300	BEDROOM	0	3	0	3
R5/2300	W8/2300	LKD	1	10	1	10
R6/2300	W9/2300	LKD	0	0		
R6/2300	W10/2300	LKD	1	1	1	1



INTERNAL SUNLIGHT ANALYSIS

TESCO, OSTERLEY
LIGHT WITHIN SCHEME 26/06/20
P2209 - Rel24

INTERNAL APSH

Room	Window	Room Use	Window		Room	
			Winter APSH	Annual APSH	Winter APSH	Annual APSH
R7/2300	W11/2300	BEDROOM	1	4	1	4
R8/2300	W12/2300	BEDROOM	0	5	0	5
R1/2302	W1/2302	LKD	0	0		
R1/2302	W2/2302	LKD	0	0		
R1/2302	W4/2302	LKD	0	8		
R1/2302	W5/2302	LKD	0	5	0	8
R2/2302	W3/2302	BEDROOM	0	0	0	0
R3/2302	W6/2302	BEDROOM	0	2	0	2
R4/2302	W7/2302	BEDROOM	1	8	1	8
R5/2302	W8/2302	LKD	1	13	1	13
R6/2302	W9/2302	LKD	0	0		
R6/2302	W10/2302	LKD	2	2	2	2
R7/2302	W11/2302	BEDROOM	1	6	1	6
R8/2302	W12/2302	BEDROOM	2	8	2	8
R1/2304	W1/2304	LKD	0	0		
R1/2304	W2/2304	LKD	0	0		
R1/2304	W4/2304	LKD	0	12		
R1/2304	W5/2304	LKD	0	8	0	13
R2/2304	W3/2304	BEDROOM	0	0	0	0
R3/2304	W6/2304	BEDROOM	0	6	0	6
R4/2304	W7/2304	BEDROOM	2	11	2	11
R5/2304	W8/2304	LKD	2	15	2	15
R6/2304	W9/2304	LKD	0	0		
R6/2304	W10/2304	LKD	3	3	3	3
R7/2304	W11/2304	BEDROOM	2	9	2	9
R8/2304	W12/2304	BEDROOM	3	10	3	10



INTERNAL SUNLIGHT ANALYSIS

TESCO, OSTERLEY
LIGHT WITHIN SCHEME 26/06/20
P2209 - Rel24

INTERNAL APSH

Room	Window	Room Use	Window		Room	
			Winter APSH	Annual APSH	Winter APSH	Annual APSH
R1/2306	W1/2306	LKD	0	0		
R1/2306	W2/2306	LKD	0	0		
R1/2306	W4/2306	LKD	0	16		
R1/2306	W5/2306	LKD	0	10	0	16
R2/2306	W3/2306	BEDROOM	0	0	0	0
R3/2306	W6/2306	BEDROOM	2	9	2	9
R4/2306	W7/2306	BEDROOM	2	14	2	14
R5/2306	W8/2306	LKD	2	19	2	19
R6/2306	W9/2306	LKD	0	1		
R6/2306	W10/2306	LKD	4	4	4	5
R7/2306	W11/2306	BEDROOM	4	14	4	14
R8/2306	W12/2306	BEDROOM	6	17	6	17
R1/2308	W1/2308	LKD	0	0		
R1/2308	W2/2308	LKD	0	2		
R1/2308	W4/2308	LKD	1	25		
R1/2308	W5/2308	LKD	0	20	1	26
R2/2308	W3/2308	BEDROOM	0	1	0	1
R3/2308	W6/2308	BEDROOM	4	22	4	22
R4/2308	W7/2308	BEDROOM	2	15	2	15
R5/2308	W8/2308	LKD	2	20	2	20
R6/2308	W9/2308	LKD	0	2		
R6/2308	W10/2308	LKD	4	4	4	6
R7/2308	W11/2308	BEDROOM	6	21	6	21
R8/2308	W12/2308	BEDROOM	8	24	8	24
R1/2310	W1/2310	LKD	0	0		
R1/2310	W2/2310	LKD	0	4		
R1/2310	W4/2310	LKD	2	34		



INTERNAL SUNLIGHT ANALYSIS

TESCO, OSTERLEY
LIGHT WITHIN SCHEME 26/06/20
P2209 - Rel24

INTERNAL APSH

Room	Window	Room Use	Window		Room	
			Winter APSH	Annual APSH	Winter APSH	Annual APSH
R1/2310	W5/2310	LKD	1	29	2	34
R2/2310	W3/2310	BEDROOM	0	3	0	3
R3/2310	W6/2310	BEDROOM	6	35	6	35
R4/2310	W7/2310	BEDROOM	2	18	2	18
R5/2310	W8/2310	LKD	2	21	2	21
R6/2310	W9/2310	LKD	4	10		
R6/2310	W10/2310	LKD	8	9	8	15
R7/2310	W11/2310	BEDROOM	10	28	10	28
R8/2310	W12/2310	BEDROOM	12	32	12	32
Block H						
R1/2400	W1/2400	BEDROOM	3	18	3	18
R2/2400	W2/2400	LKD	0	12		
R2/2400	W3/2400	LKD	0	2	0	12
R3/2400	W4/2400	BEDROOM	0	8	0	8
R4/2400	W5/2400	BEDROOM	5	16	5	16
R5/2400	W6/2400	LKD	4	7	4	7
R6/2400	W7/2400	BEDROOM	2	8	2	8
R7/2400	W8/2400	LKD	0	3		
R7/2400	W9/2400	LKD	1	7		
R7/2400	W10/2400	LKD	0	0		
R7/2400	W11/2400	LKD	0	0	1	7
R8/2400	W12/2400	BEDROOM	0	2	0	2
R9/2400	W13/2400	BEDROOM	0	3	0	3
R10/2400	W14/2400	LKD	0	2	0	2
R11/2400	W15/2400	BEDROOM	0	0	0	0



INTERNAL SUNLIGHT ANALYSIS

TESCO, OSTERLEY
LIGHT WITHIN SCHEME 26/06/20
P2209 - Rel24

INTERNAL APSH

Room	Window	Room Use	Window		Room	
			Winter APSH	Annual APSH	Winter APSH	Annual APSH
R12/2400	W16/2400	LKD	0	3	0	3
R13/2400	W17/2400	BEDROOM	0	10	0	10
R14/2400	W18/2400	LKD	0	5		
R14/2400	W19/2400	LKD	0	7		
R14/2400	W20/2400	LKD	5	15		
R14/2400	W21/2400	LKD	4	17	5	25
R1/2402	W1/2402	BEDROOM	6	26	6	26
R2/2402	W2/2402	LKD	2	21		
R2/2402	W3/2402	LKD	1	3	2	21
R3/2402	W4/2402	BEDROOM	0	0	0	0
R4/2402	W5/2402	BEDROOM	2	8	2	8
R5/2402	W6/2402	BEDROOM	0	0	0	0
R6/2402	W8/2402	BEDROOM	6	22	6	22
R7/2402	W7/2402	LKD	0	2	0	2
R8/2402	W9/2402	LKD	6	7	6	7
R9/2402	W10/2402	BEDROOM	0	6	0	6
R10/2402	W11/2402	BEDROOM	3	13	3	13
R11/2402	W12/2402	LKD	0	6		
R11/2402	W13/2402	LKD	1	9		
R11/2402	W14/2402	LKD	0	1		
R11/2402	W15/2402	LKD	0	1	1	11
R12/2402	W16/2402	BEDROOM	0	3	0	3
R13/2402	W17/2402	BEDROOM	0	3	0	3
R14/2402	W18/2402	LKD	0	2	0	2
R15/2402	W19/2402	BEDROOM	6	23	6	23



INTERNAL SUNLIGHT ANALYSIS

TESCO, OSTERLEY
LIGHT WITHIN SCHEME 26/06/20
P2209 - Rel24

INTERNAL APSH

Room	Window	Room Use	Window		Room	
			Winter APSH	Annual APSH	Winter APSH	Annual APSH
R16/2402	W20/2402	BEDROOM	8	24	8	24
R17/2402	W21/2402	BEDROOM	0	1	0	1
R18/2402	W22/2402	LKD	0	3	0	3
R19/2402	W23/2402	LKD	0	1		
R19/2402	W24/2402	LKD	0	0	0	1
R20/2402	W25/2402	BEDROOM	1	11	1	11
R21/2402	W26/2402	BEDROOM	0	9	0	9
R22/2402	W27/2402	BEDROOM	0	12	0	12
R23/2402	W28/2402	LKD	0	8		
R23/2402	W29/2402	LKD	0	10		
R23/2402	W30/2402	LKD	4	12		
R23/2402	W31/2402	LKD	4	21	4	30
R1/2404	W1/2404	BEDROOM	8	34	8	34
R2/2404	W3/2404	BEDROOM	8	29	8	29
R3/2404	W2/2404	LKD	0	11	0	11
R4/2404	W4/2404	LKD	8	10	8	10
R5/2404	W5/2404	BEDROOM	0	7	0	7
R6/2404	W6/2404	BEDROOM	6	18	6	18
R7/2404	W7/2404	LKD	1	8		
R7/2404	W8/2404	LKD	3	14		
R7/2404	W9/2404	LKD	0	1		
R7/2404	W10/2404	LKD	0	1	3	14
R8/2404	W11/2404	BEDROOM	0	3	0	3
R9/2404	W12/2404	BEDROOM	0	3	0	3
R10/2404	W13/2404	LKD	0	2	0	2
R11/2404	W14/2404	BEDROOM	10	30	10	30



INTERNAL SUNLIGHT ANALYSIS

TESCO, OSTERLEY
LIGHT WITHIN SCHEME 26/06/20
P2209 - Rel24

INTERNAL APSH

Room	Window	Room Use	Window		Room	
			Winter APSH	Annual APSH	Winter APSH	Annual APSH
R12/2404	W15/2404	BEDROOM	11	29	11	29
R13/2404	W16/2404	BEDROOM	0	2	0	2
R14/2404	W17/2404	LKD	0	6	0	6
R15/2404	W18/2404	LKD	1	4		
R15/2404	W19/2404	LKD	5	5	5	8
R16/2404	W20/2404	BEDROOM	5	19	5	19
R17/2404	W21/2404	BEDROOM	7	21	7	21
R18/2404	W22/2404	BEDROOM	0	13	0	13
R19/2404	W23/2404	LKD	0	10		
R19/2404	W24/2404	LKD	0	14		
R19/2404	W25/2404	LKD	8	17		
R19/2404	W26/2404	LKD	5	26	8	39
R1/2406	W1/2406	BEDROOM	17	45	17	45
R2/2406	W3/2406	BEDROOM	11	36	11	36
R3/2406	W2/2406	LKD	1	13	1	13
R4/2406	W4/2406	LKD	11	16	11	16
R5/2406	W5/2406	BEDROOM	1	9	1	9
R6/2406	W6/2406	BEDROOM	7	23	7	23
R7/2406	W7/2406	LKD	2	12		
R7/2406	W8/2406	LKD	5	18		
R7/2406	W9/2406	LKD	0	1		
R7/2406	W10/2406	LKD	0	1	5	19
R8/2406	W11/2406	BEDROOM	0	3	0	3
R9/2406	W12/2406	BEDROOM	0	2	0	2
R10/2406	W13/2406	LKD	0	7	0	7



INTERNAL SUNLIGHT ANALYSIS

TESCO, OSTERLEY
LIGHT WITHIN SCHEME 26/06/20
P2209 - Rel24

INTERNAL APSH

Room	Window	Room Use	Window		Room	
			Winter APSH	Annual APSH	Winter APSH	Annual APSH
R11/2406	W14/2406	LKD	1	5		
R11/2406	W15/2406	LKD	6	8	6	11
R12/2406	W16/2406	BEDROOM	7	24	7	24
R13/2406	W17/2406	BEDROOM	9	27	9	27
R14/2406	W18/2406	BEDROOM	2	16	2	16
R15/2406	W19/2406	LKD	1	12		
R15/2406	W20/2406	LKD	1	16		
R15/2406	W21/2406	LKD	15	24		
R15/2406	W22/2406	LKD	12	34	15	48
R1/2408	W1/2408	BEDROOM	23	51	23	51
R2/2408	W3/2408	BEDROOM	13	40	13	40
R3/2408	W2/2408	LKD	2	16	2	16
R4/2408	W4/2408	LKD	13	21	13	21
R5/2408	W5/2408	BEDROOM	2	12	2	12
R6/2408	W6/2408	BEDROOM	10	28	10	28
R7/2408	W7/2408	LKD	4	16		
R7/2408	W8/2408	LKD	6	20		
R7/2408	W9/2408	LKD	0	1		
R7/2408	W10/2408	LKD	0	1	7	23
R8/2408	W11/2408	BEDROOM	0	3	0	3
R9/2408	W12/2408	BEDROOM	0	4	0	4
R10/2408	W13/2408	LKD	0	8	0	8
R11/2408	W14/2408	LKD	1	10		
R11/2408	W15/2408	LKD	6	10	6	16
R12/2408	W16/2408	BEDROOM	7	28	7	28
R13/2408	W17/2408	BEDROOM	9	31	9	31



INTERNAL SUNLIGHT ANALYSIS

TESCO, OSTERLEY
LIGHT WITHIN SCHEME 26/06/20
P2209 - Rel24

INTERNAL APSH

Room	Window	Room Use	Window		Room	
			Winter APSH	Annual APSH	Winter APSH	Annual APSH
R14/2408	W18/2408	BEDROOM	2	16	2	16
R15/2408	W19/2408	LKD	1	12		
R15/2408	W20/2408	LKD	2	17		
R15/2408	W21/2408	LKD	20	29		
R15/2408	W22/2408	LKD	18	40	20	53
R1/2410	W1/2410	BEDROOM	24	52	24	52
R2/2410	W3/2410	BEDROOM	15	48	15	48
R3/2410	W2/2410	LKD	2	19	2	19
R4/2410	W4/2410	LKD	15	29	15	29
R5/2410	W5/2410	BEDROOM	2	14	2	14
R6/2410	W6/2410	BEDROOM	12	33	12	33
R7/2410	W7/2410	LKD	7	22		
R7/2410	W8/2410	LKD	10	28		
R7/2410	W9/2410	LKD	0	1		
R7/2410	W10/2410	LKD	0	1	10	29
R8/2410	W11/2410	BEDROOM	0	3	0	3
R9/2410	W12/2410	BEDROOM	1	7	1	7
R10/2410	W13/2410	LKD	1	11	1	11
R11/2410	W14/2410	LKD	5	19		
R11/2410	W15/2410	LKD	9	17	9	24
R12/2410	W16/2410	BEDROOM	10	37	10	37
R13/2410	W17/2410	BEDROOM	12	40	12	40
R14/2410	W18/2410	BEDROOM	2	18	2	18
R15/2410	W19/2410	LKD	1	12		
R15/2410	W20/2410	LKD	2	17		
R15/2410	W21/2410	LKD	20	29		
R15/2410	W22/2410	LKD	18	41	20	54




INTERNAL SUNLIGHT ANALYSIS


TESCO, OSTERLEY
LIGHT WITHIN SCHEME 26/06/20
P2209 - Rel24


INTERNAL APSH

Room	Window	Room Use	Window		Room	
			Winter APSH	Annual APSH	Winter APSH	Annual APSH
R1/2412	W2/2412	BEDROOM	15	48	15	48
R2/2412	W1/2412	LKD	2	20	2	20
R3/2412	W3/2412	LKD	15	48	15	48
R4/2412	W4/2412	BEDROOM	2	19	2	19
R5/2412	W5/2412	BEDROOM	15	42	15	42
R6/2412	W6/2412	LKD	8	32		
R6/2412	W7/2412	LKD	10	38		
R6/2412	W8/2412	LKD	0	1		
R6/2412	W9/2412	LKD	0	1	11	39
R7/2412	W10/2412	BEDROOM	0	3	0	3

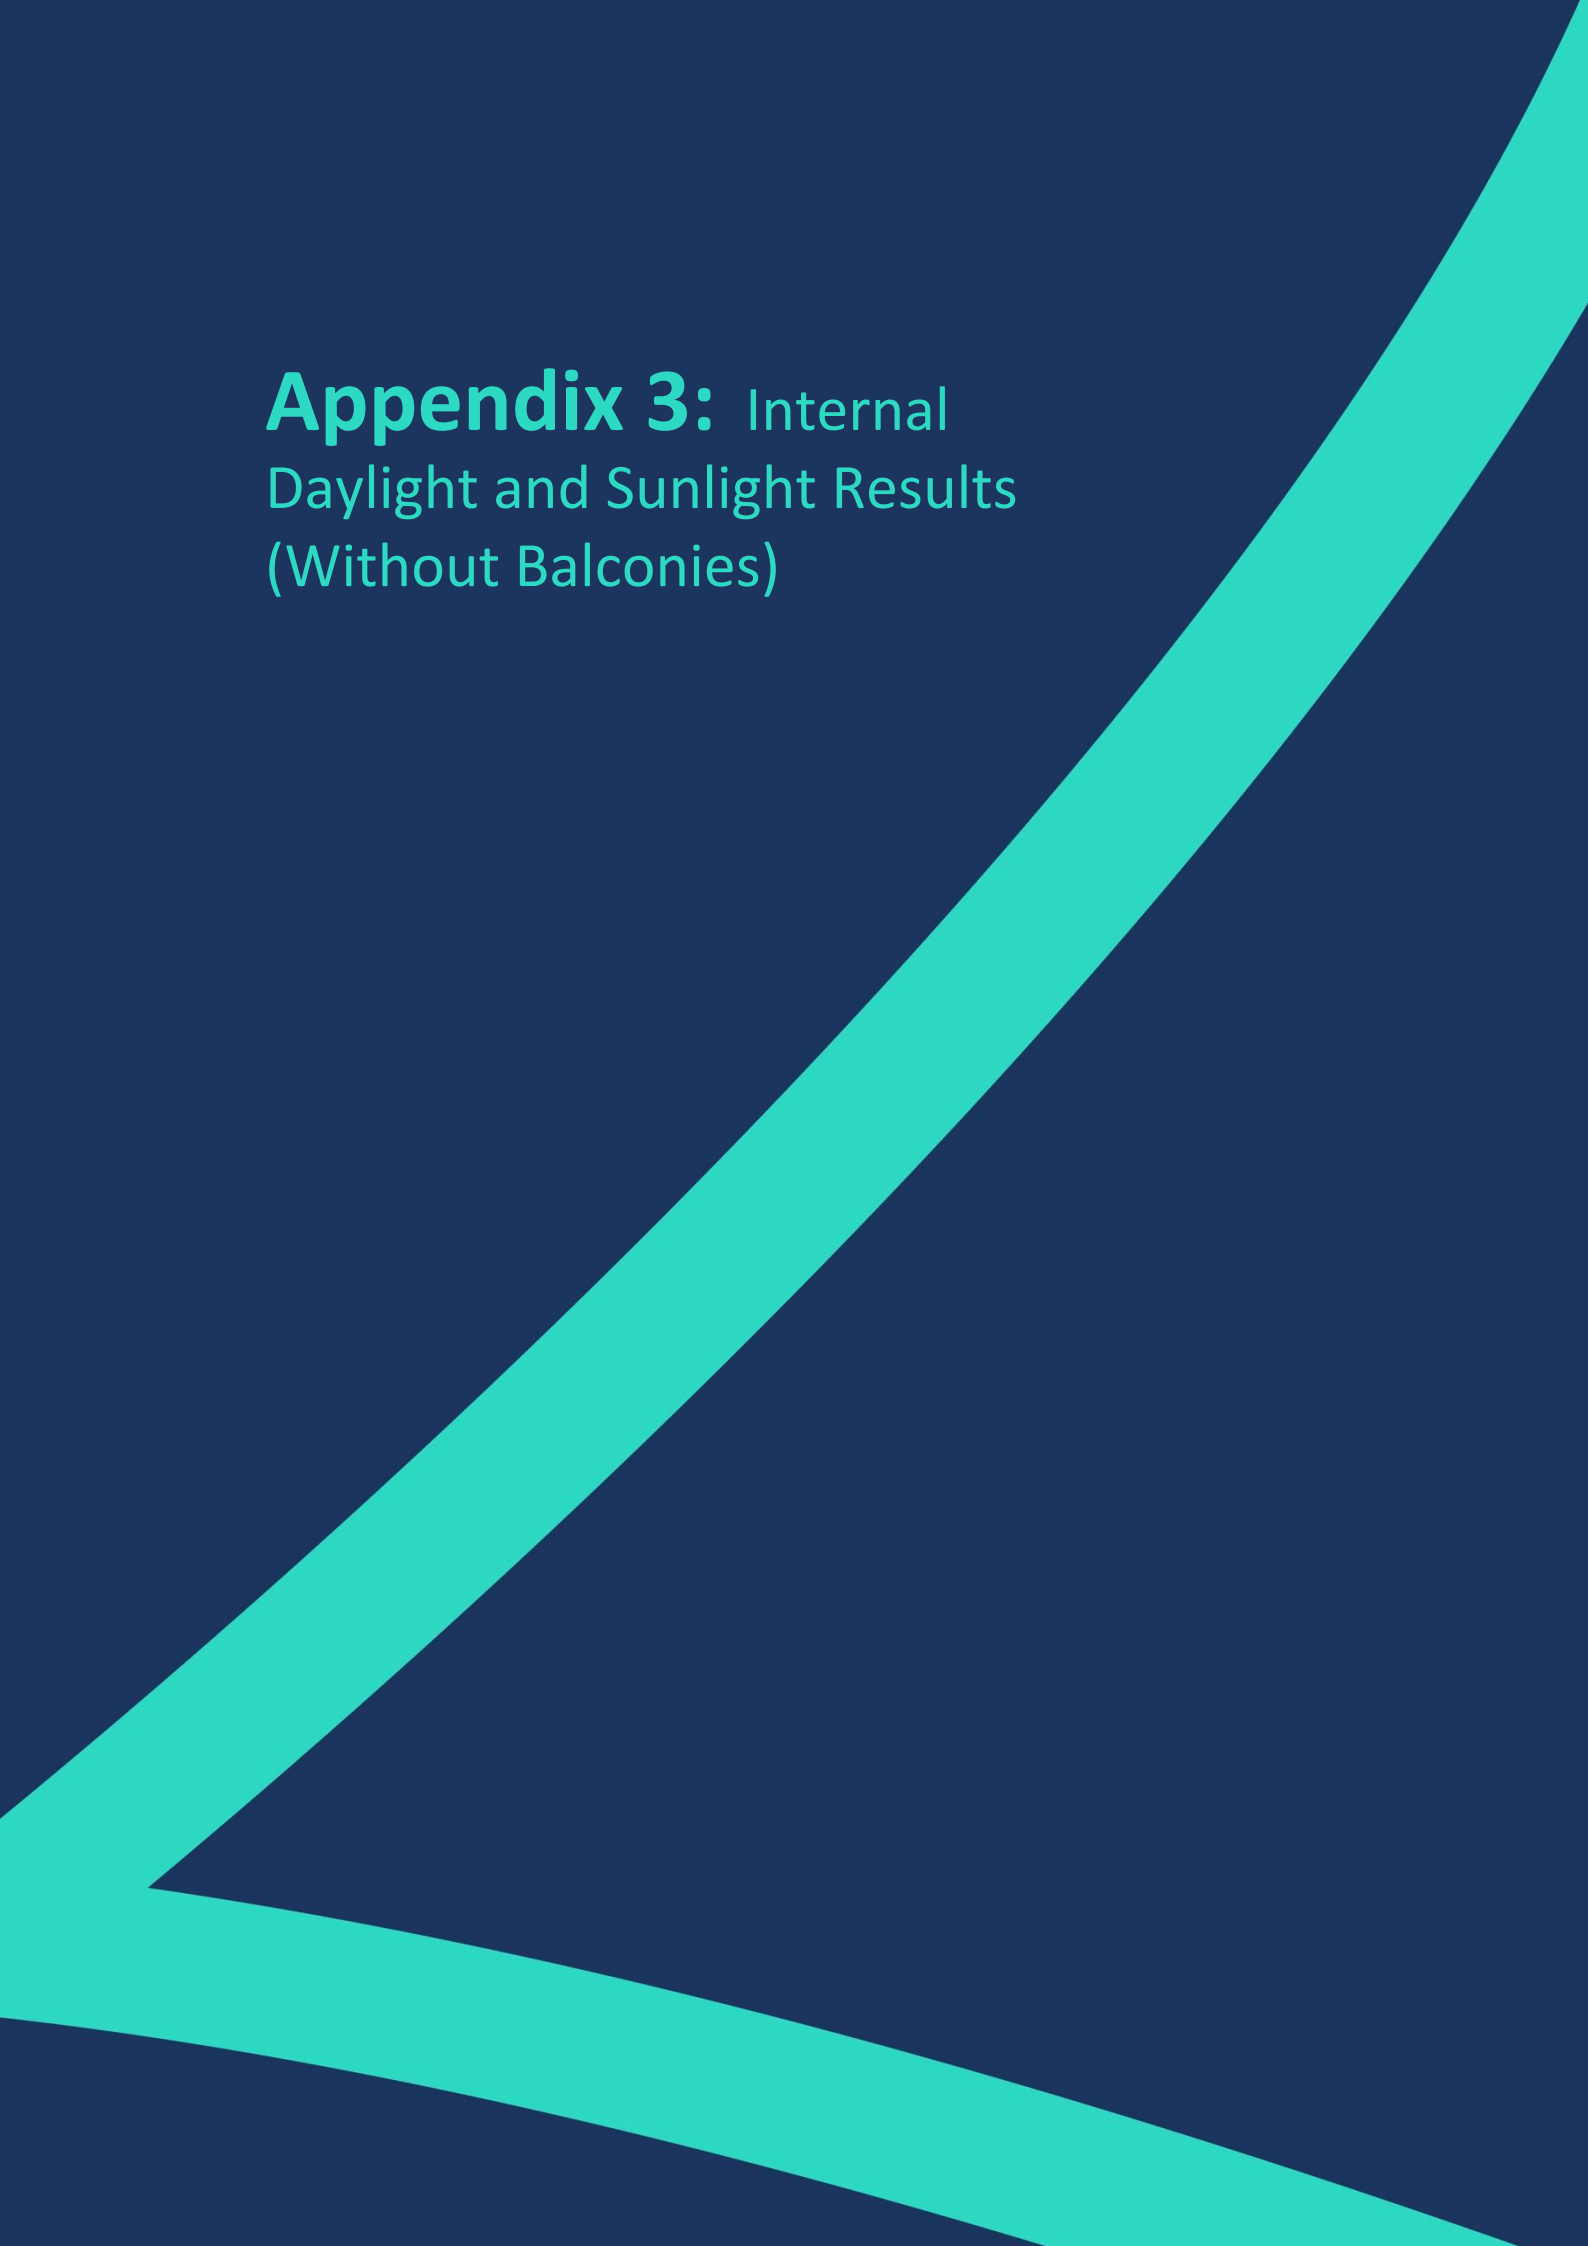


Appendix 3: Internal Daylight and Sunlight Results (Without Balconies)

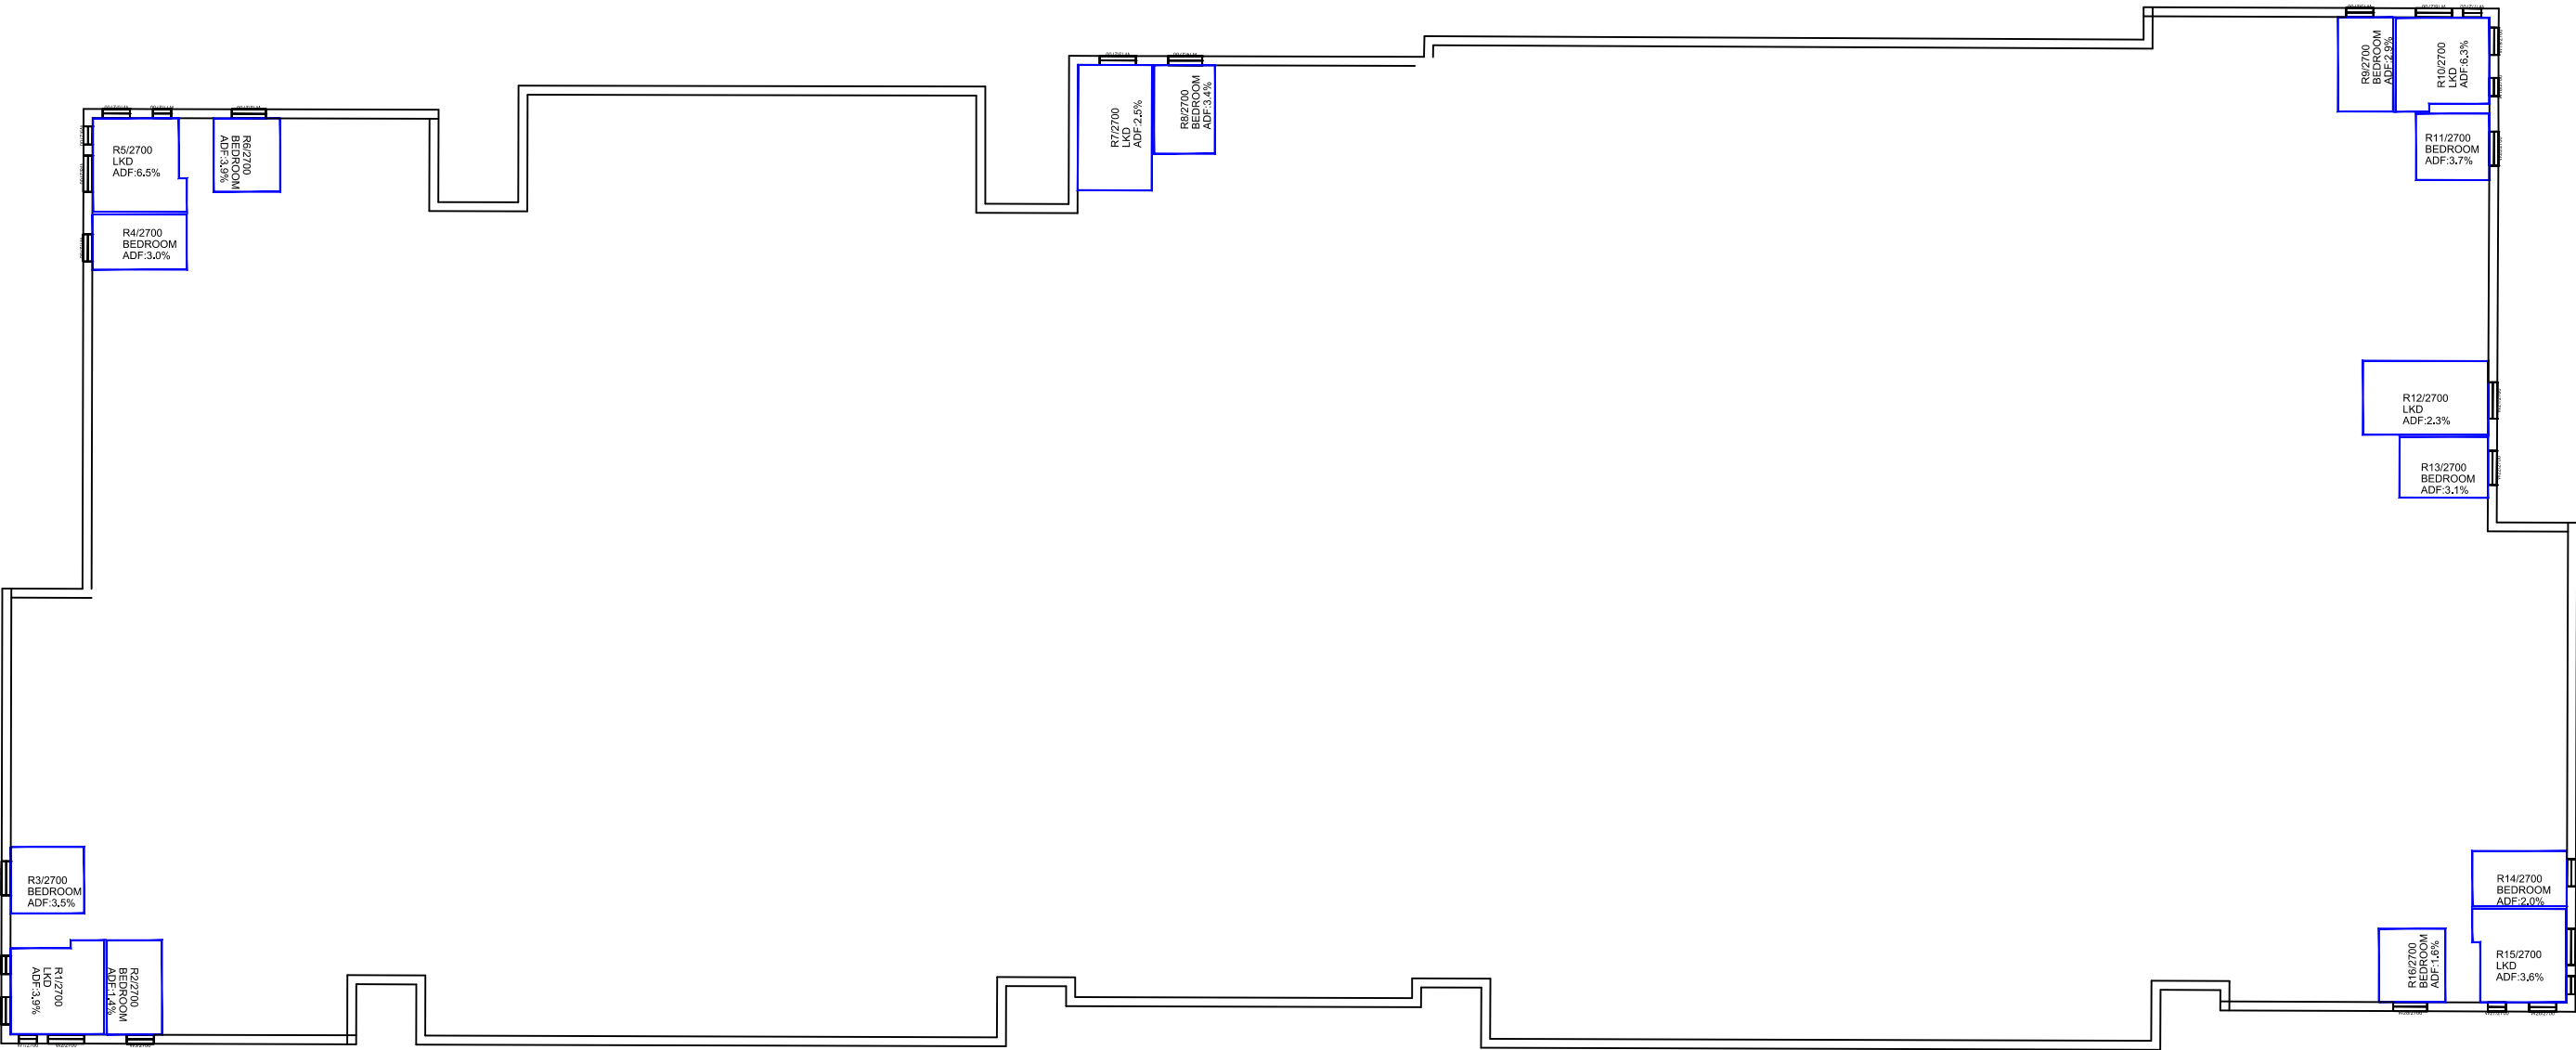

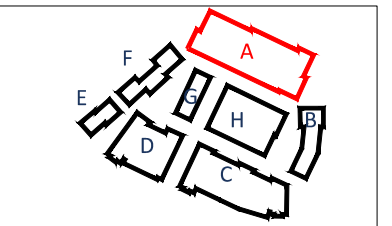
Sources: Point2 Site Photography Point Cloud Survey JTP Studios Illustrative Scheme Received 01/06/20 File Name: 01754_JTP_Massing_200601.dwg Parameter Scheme Received 29/05/20 File Name: 01754_JTP_MP_ EIA Model.dwg Illustrative Test Scheme Received 23/06/20 01754_JTP_MP_Updated Massing_200623.dwg Massing received 25/06/20 01754_JTP_MP_Updated Massing_200625.dwg	Key: 	Project: Tesco, Osterly London			Title: ADF Results and Room Layouts Proposed 25/06/20 Illustrative Parcel A Without Balconies	
	Scheme Confirmed:	Date:	Drawn By: JF/BZW/EJ/CJ	Scale: 1:350 @ A3	Date: JUL 2020	Dwg No: P2209/INT/01W



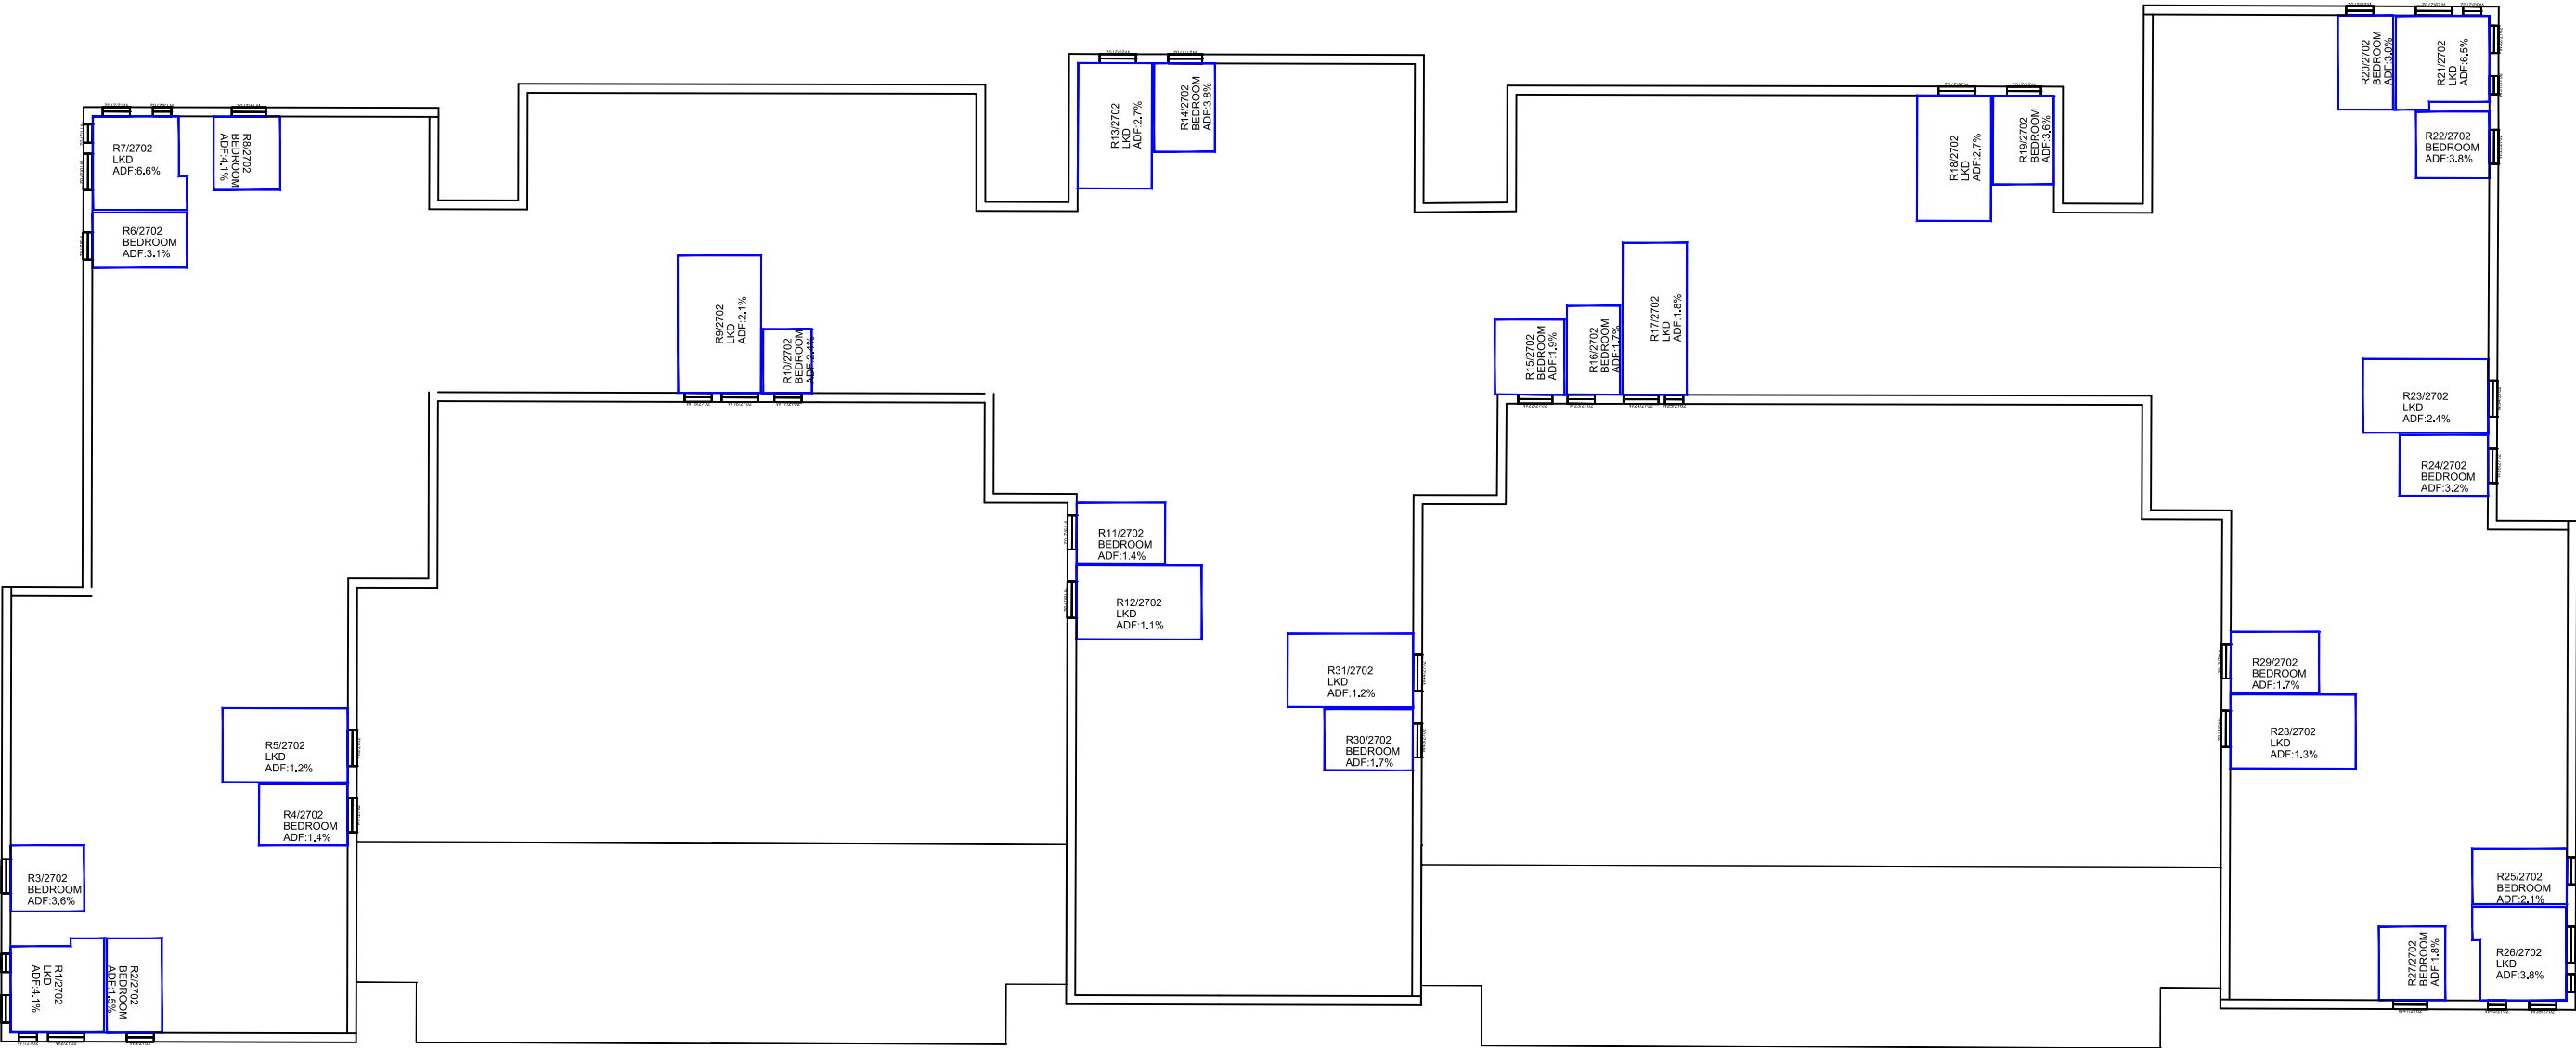


Sources: Point2 Site Photography Point Cloud Survey JTP Studios Illustrative Test Scheme Received 01/06/20 File Name: 01754_JTP_Massing_200601.dwg Parameter Scheme Received 29/05/20 File Name: 01754_JTP_MP_EIA Model.dwg Illustrative Test Scheme Received 23/06/20 01754_JTP_MP_Updated Massing_200623.dwg Massing received 25/06/20 01754_JTP_MP_Updated Massing_200625.dwg



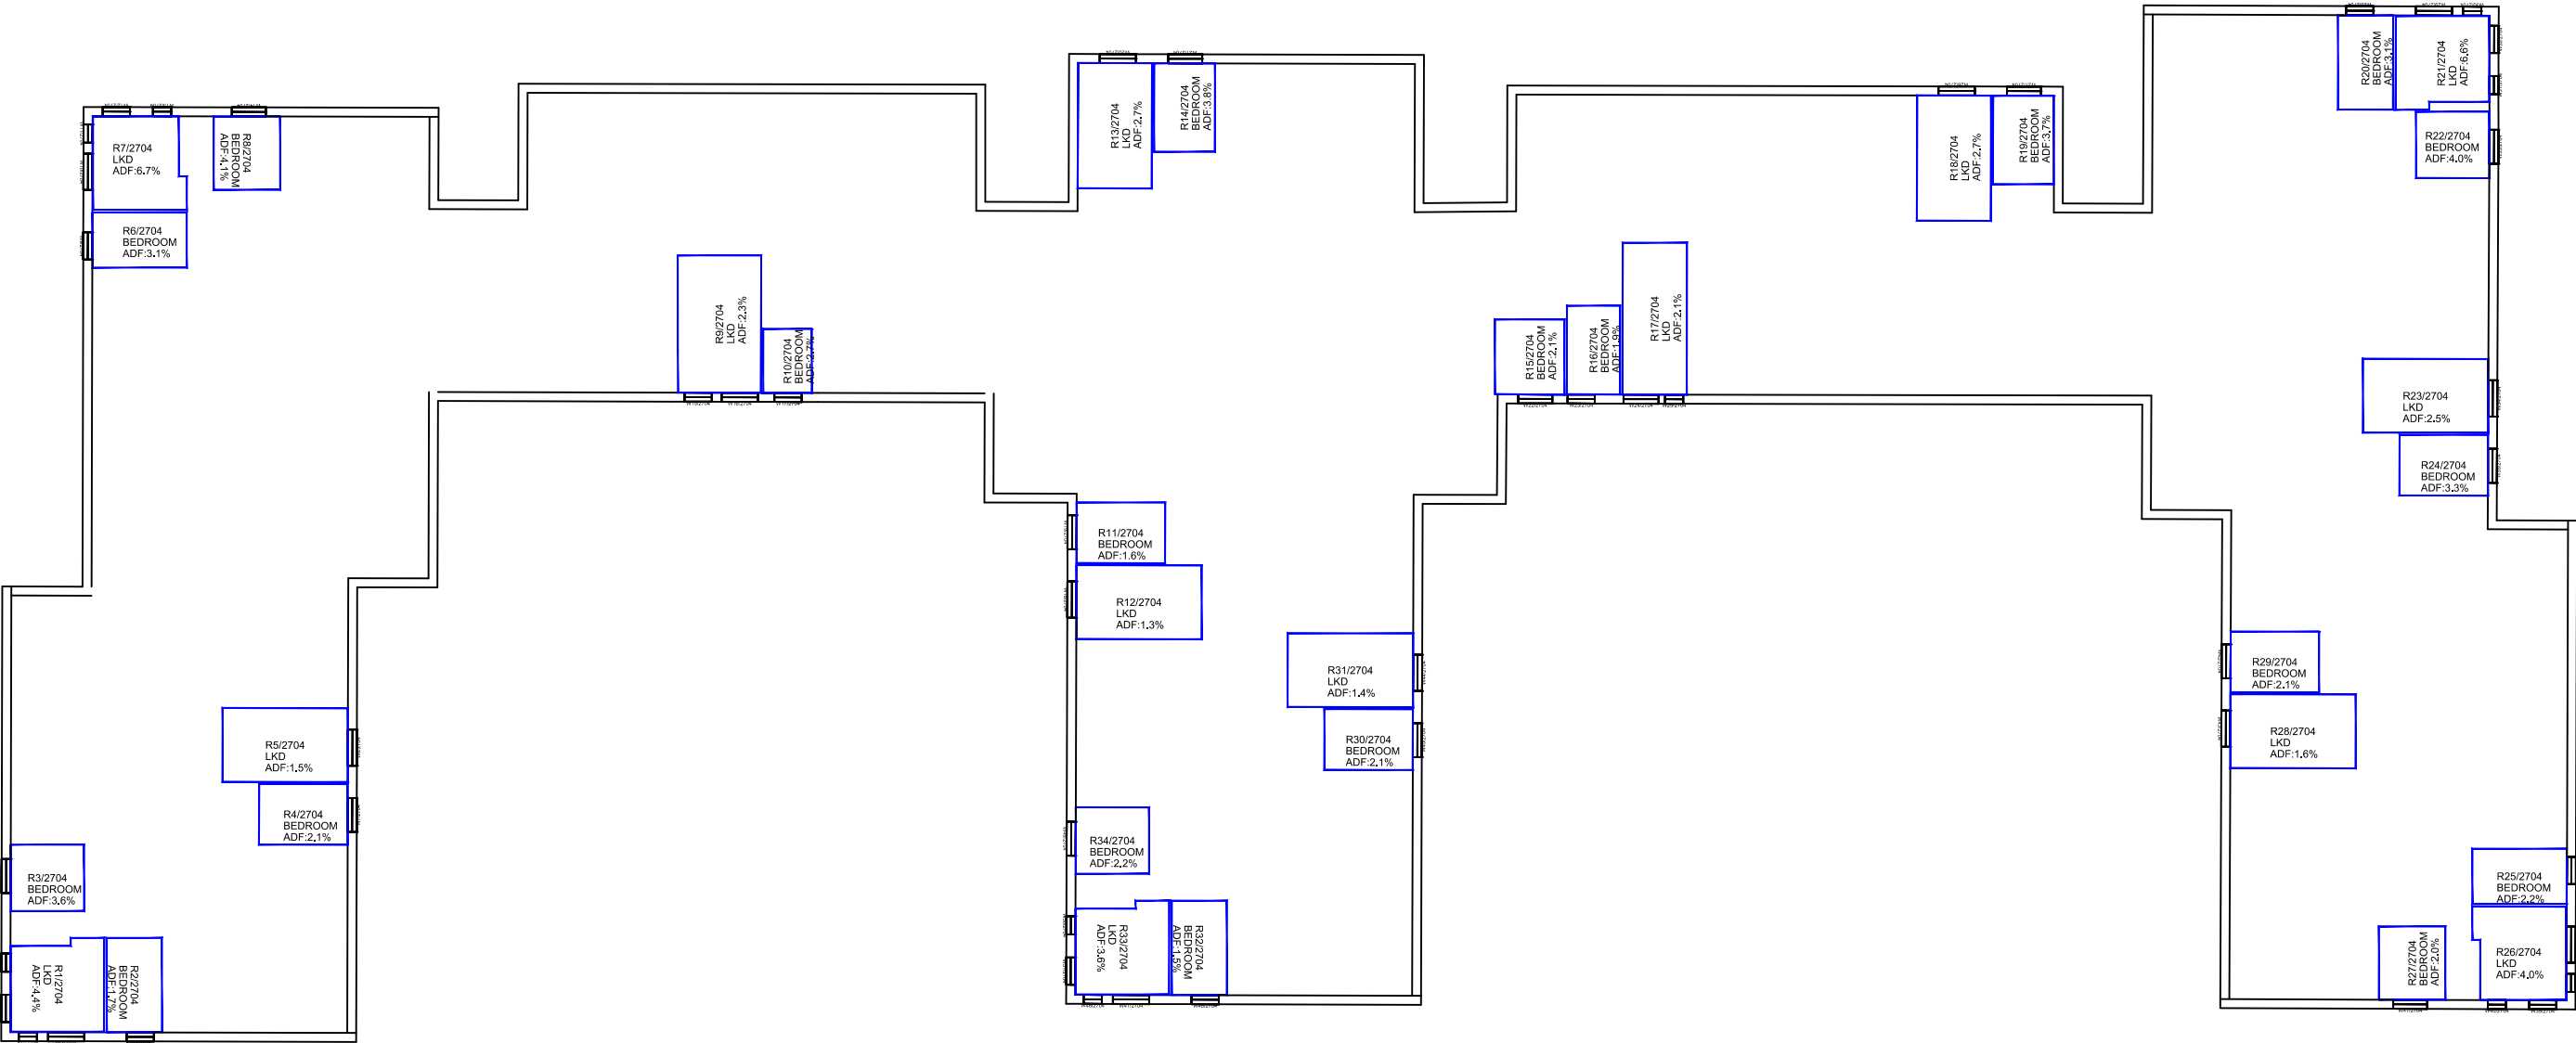


Sources: Point2 Site Photography Point Cloud Survey JTP Studios Illustrative Scheme Received 01/06/20 File Name: 01754_JTP_Massing_200601.dwg Parameter Scheme Received 29/05/20 File Name: 01754_JTP_MP_EIA Model.dwg Illustrative Test Scheme Received 23/06/20 01754_JTP_MP_Updated Massing_200623.dwg Massing received 25/06/20 01754_JTP_MP_Updated Massing_200625.dwg
--



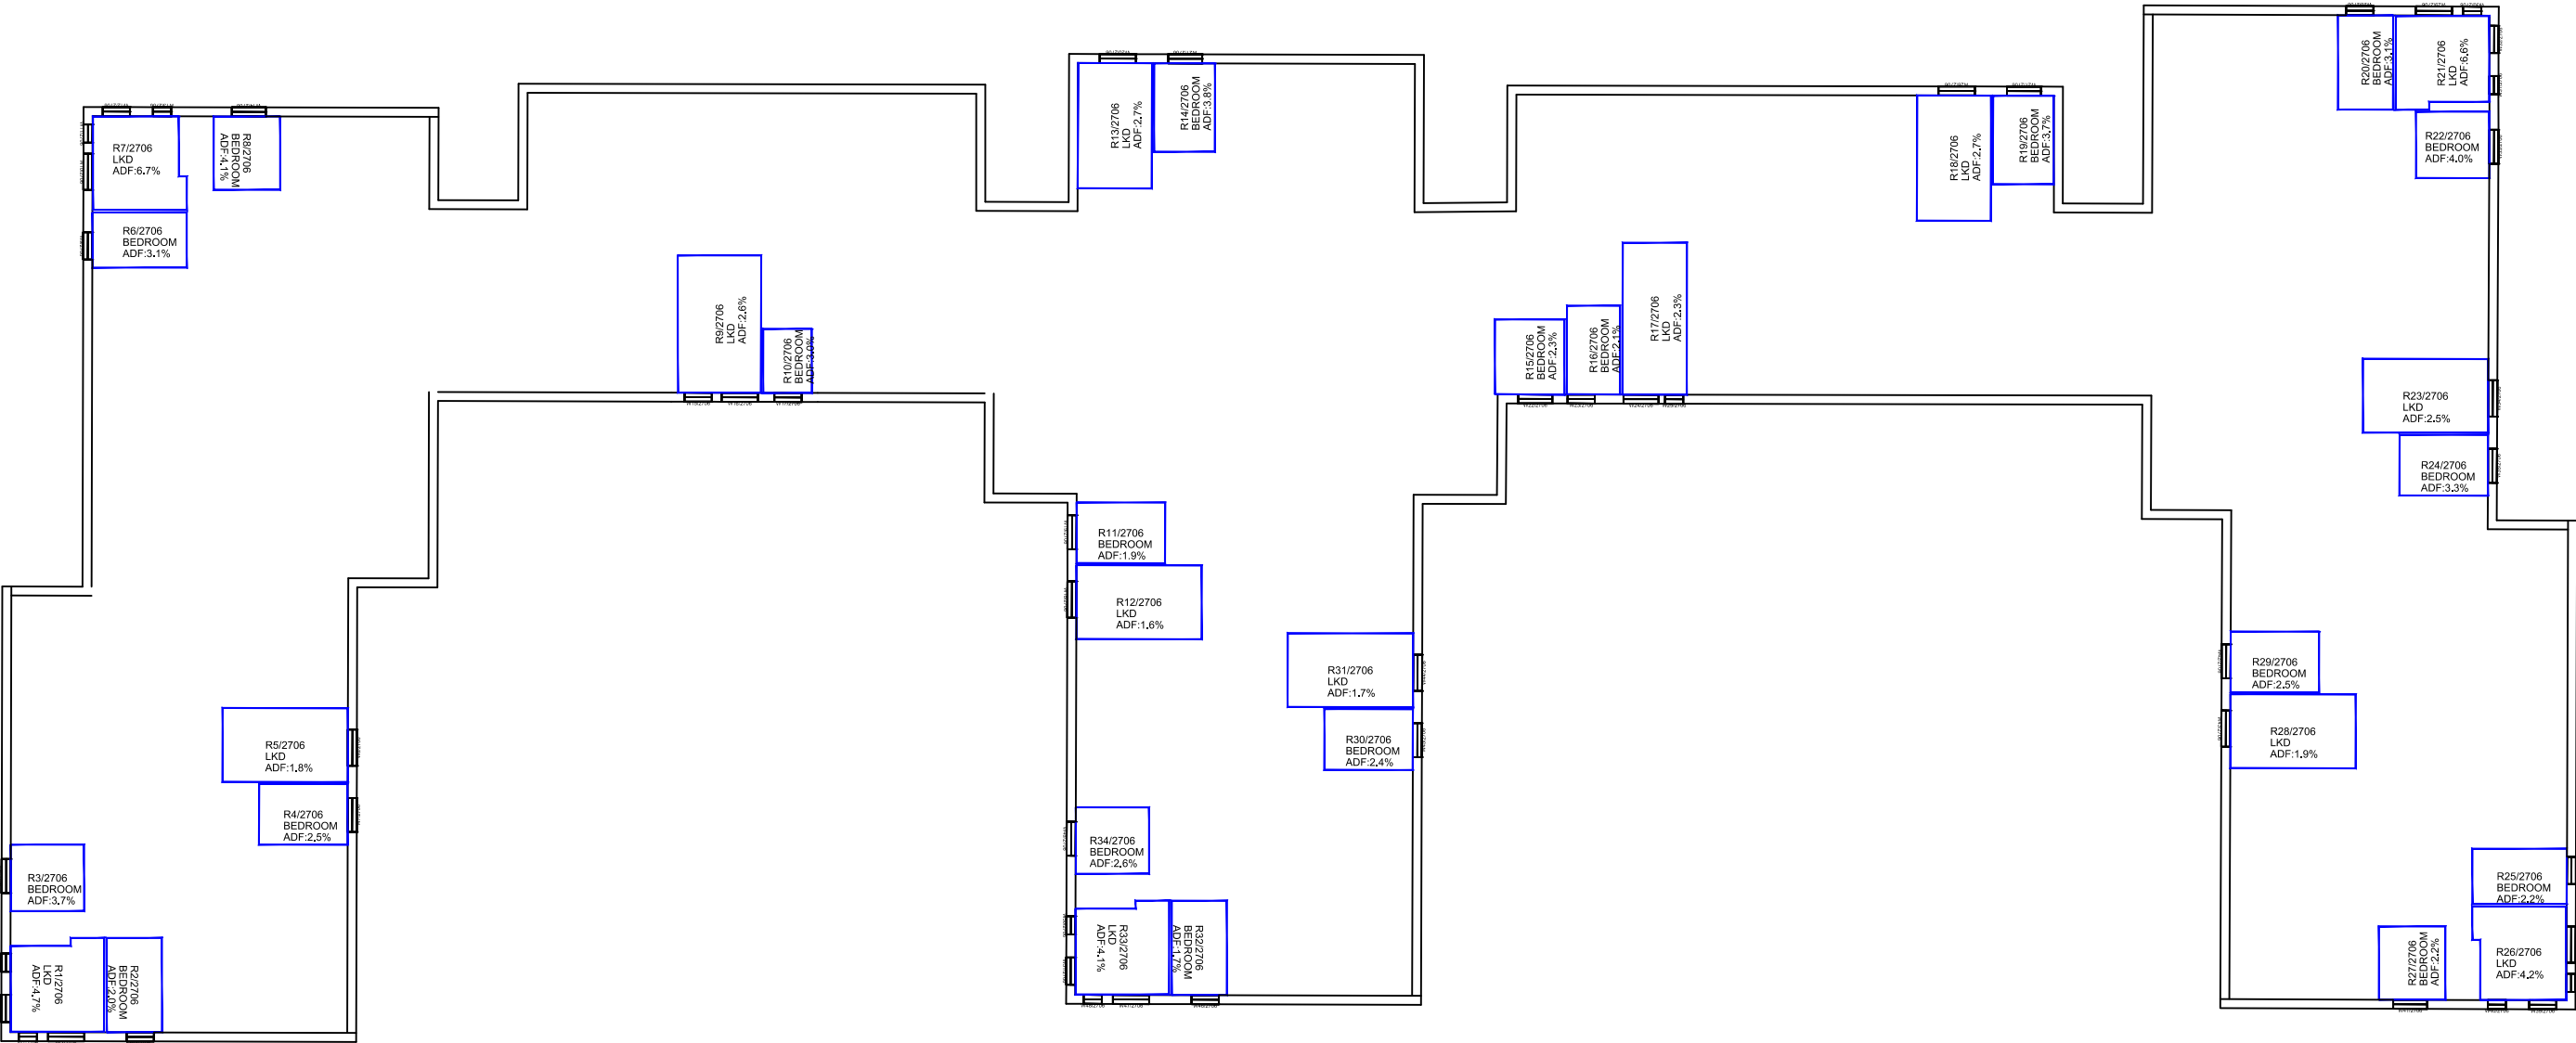




Sources: Point2 Site Photography Point Cloud Survey JTP Studios Illustrative Scheme Received 01/06/20 File Name: 01754_JTP_Massing_200601.dwg Parameter Scheme Received 29/05/20 File Name: 01754_JTP_MP_EIA Model.dwg Illustrative Test Scheme Received 23/06/20 01754_JTP_MP_Updated Massing_200623.dwg Massing received 25/06/20 01754_JTP_MP_Updated Massing_200625.dwg
--



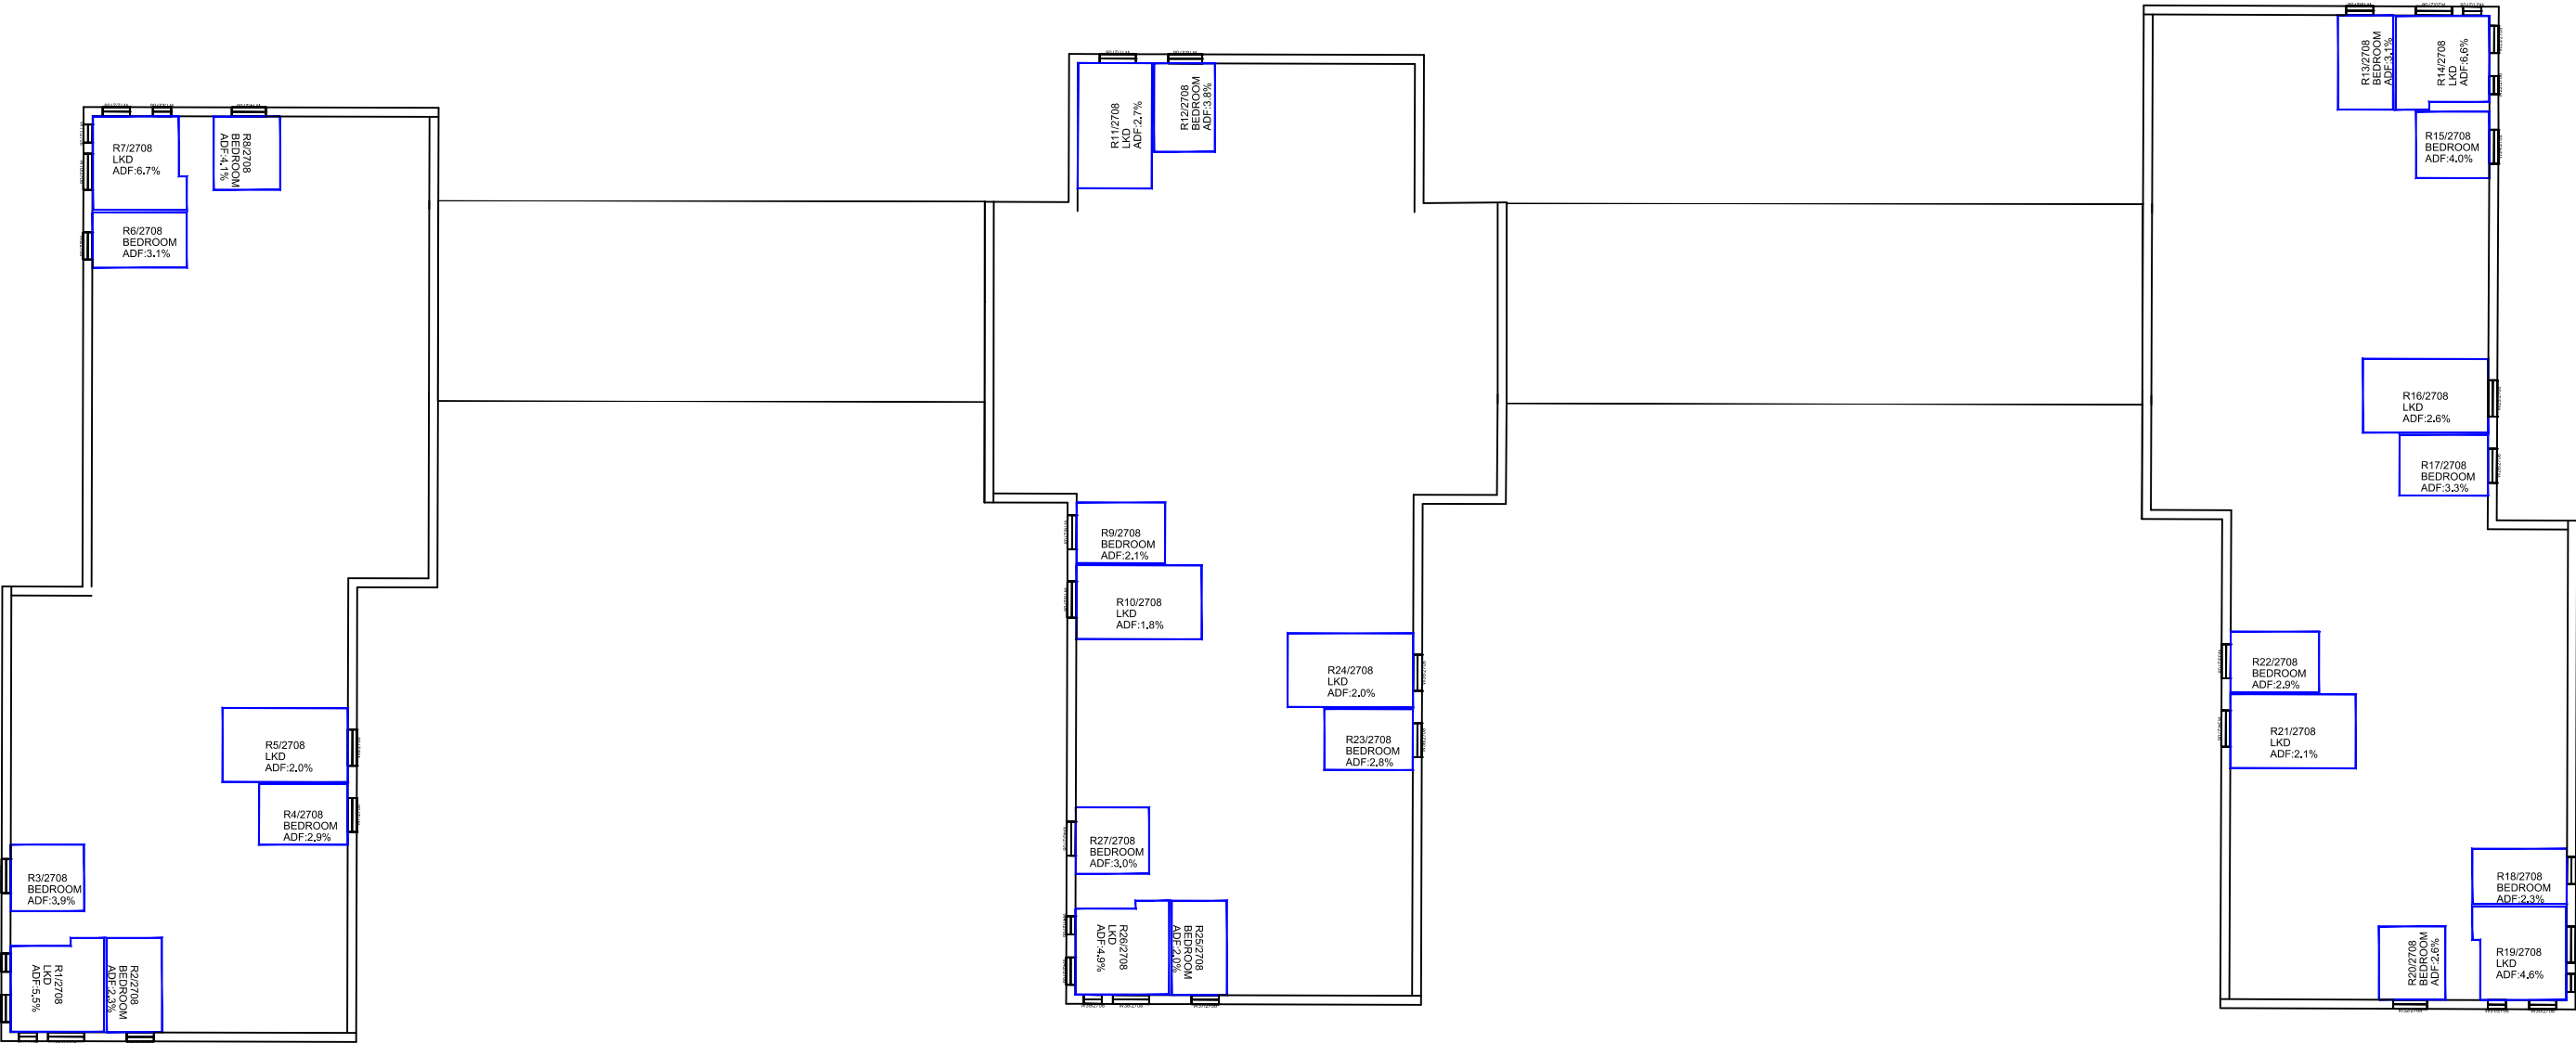




Sources: Point2 Site Photography Point Cloud Survey JTP Studios Illustrative Scheme Received 01/06/20 File Name: 01754_JTP_Massing_200601.dwg Parameter Scheme Received 29/05/20 File Name: 01754_JTP_MP_EIA Model.dwg Illustrative Test Scheme Received 23/06/20 01754_JTP_MP_Updated Massing_200623.dwg Massing received 25/06/20 01754_JTP_MP_Updated Massing_200625.dwg		Key:		Project: Tesco, Osterly London		Title: ADF Results and Room Layouts Proposed 25/06/20 Illustrative Parcel A Without Balconies	
Scheme Confirmed:		Date:	Drawn By: JF/BZW/EJ/CJ	Scale: 1:350 @ A3	Date: JUL 2020	Dwg No: P2209/INT/05W	Rel: 21



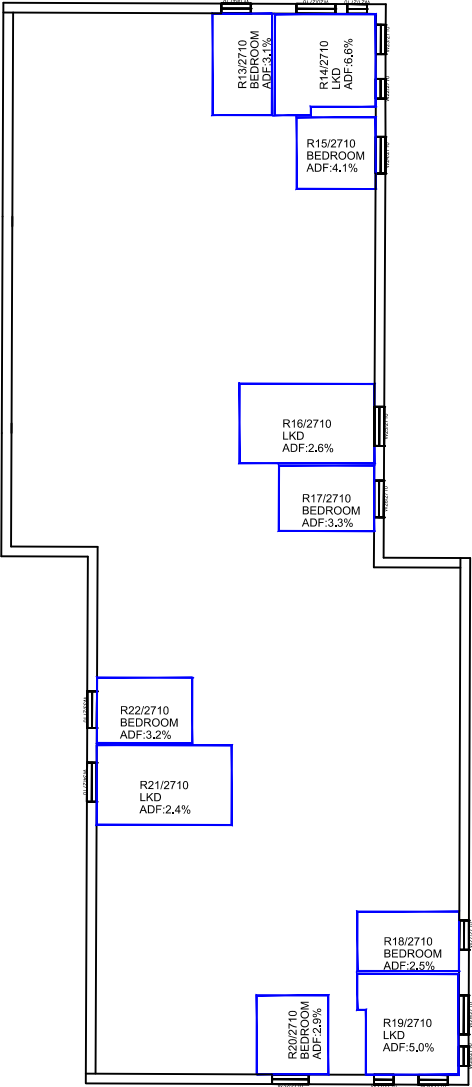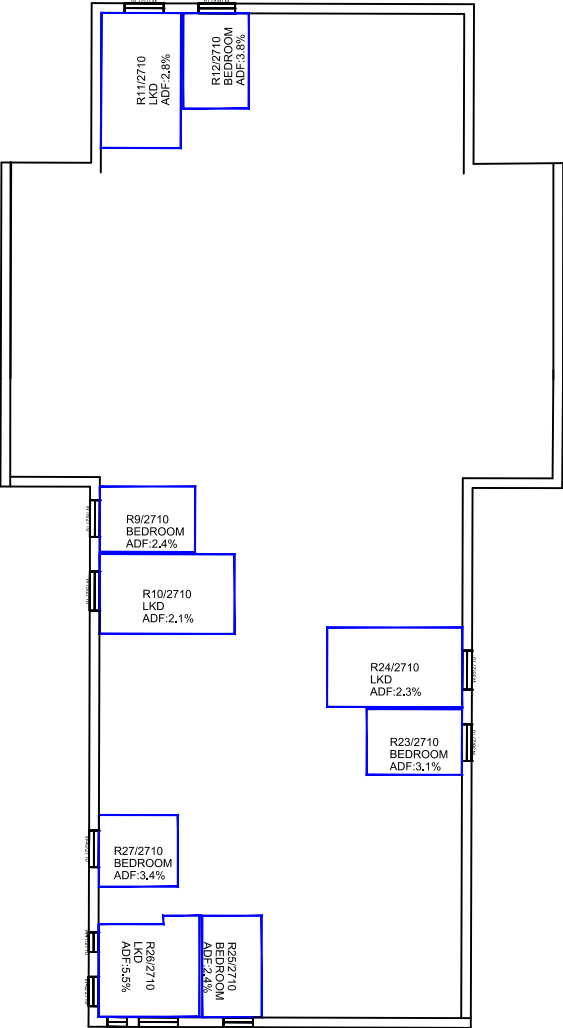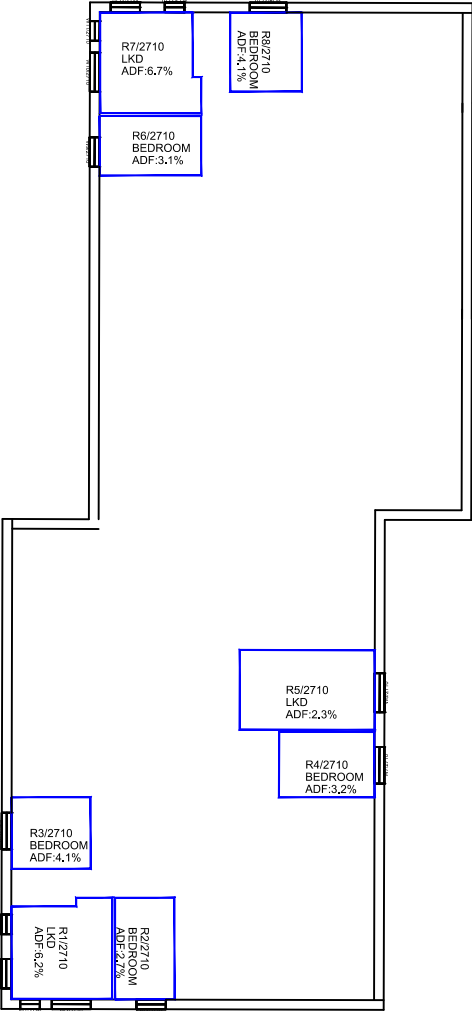




Sources: Point2 Site Photography Point Cloud Survey JTP Studios Illustrative Scheme Received 01/06/20 File Name: 01754_JTP_Massing_200601.dwg Parameter Scheme Received 29/05/20 File Name: 01754_JTP_MP_EIA Model.dwg Illustrative Test Scheme Received 23/06/20 01754_JTP_MP_Updated Massing_200623.dwg Massing received 25/06/20 01754_JTP_MP_Updated Massing_200625.dwg	Key: 		Project: Tesco, Osterly London		Title: ADF Results and Room Layouts Proposed 25/06/20 Illustrative Parcel A Without Balconies	
	Scheme Confirmed:	Date:	Drawn By: JF/BZW/EJ/CJ	Scale: 1:350 @ A3	Date: JUL 2020	Dwg No: P2209/INT/06W



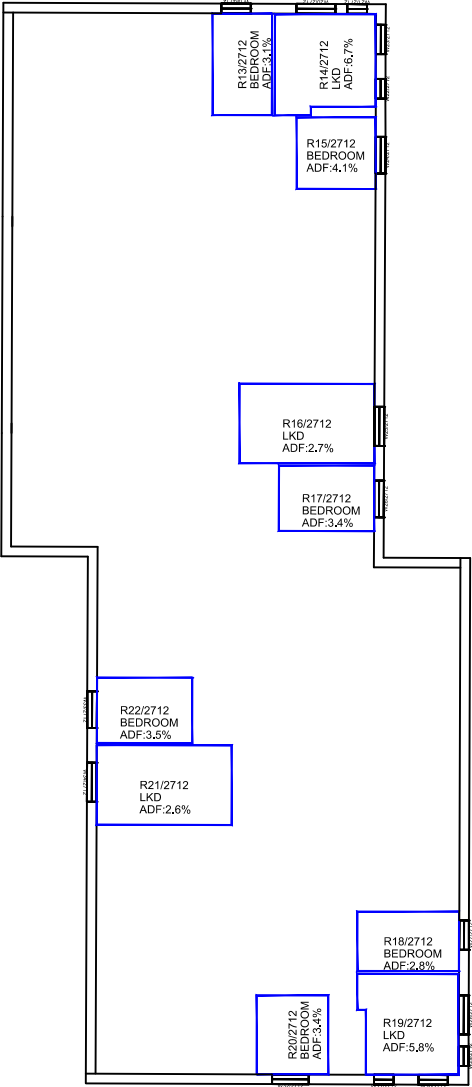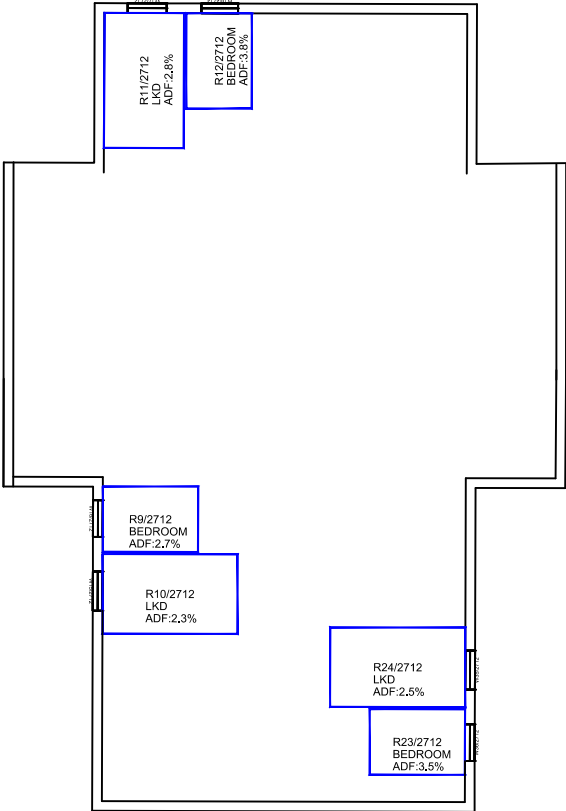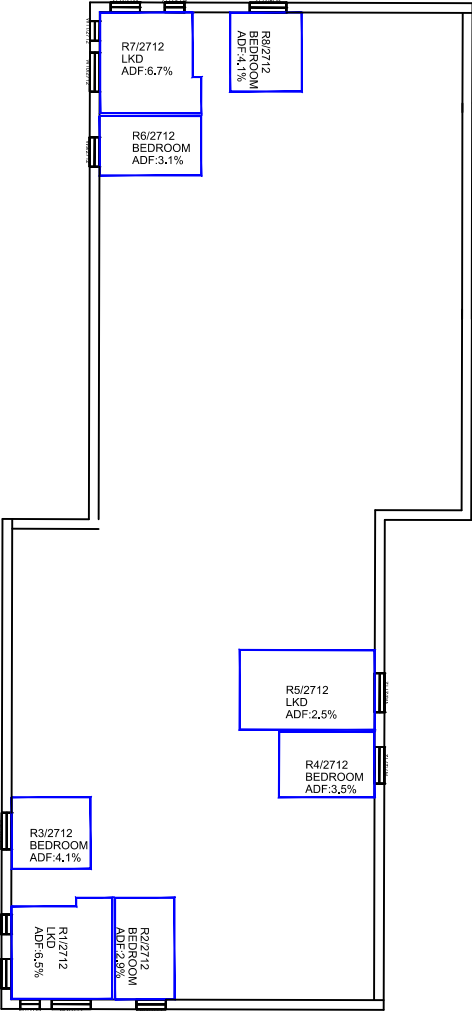


Sources: Point2 Site Photography Point Cloud Survey JTP Studios Illustrative Scheme Received 01/06/20 File Name: 01754_JTP_Massing_200601.dwg Parameter Scheme Received 29/05/20 File Name: 01754_JTP_MP_EIA Model.dwg Illustrative Test Scheme Received 23/06/20 01754_JTP_MP_Updated Massing_200623.dwg Massing received 25/06/20 01754_JTP_MP_Updated Massing_200625.dwg
--



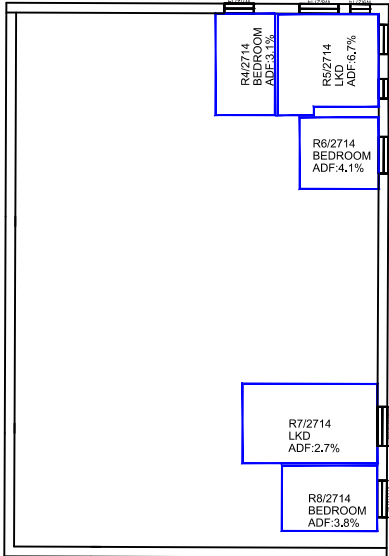 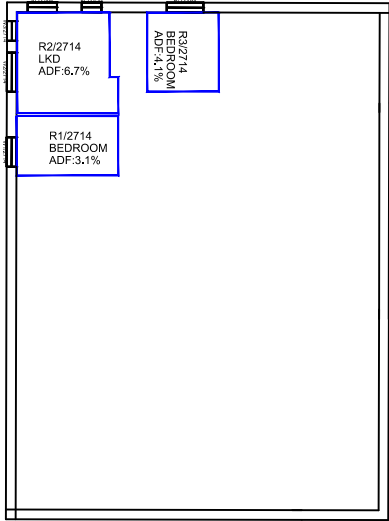


Sources: Point2 Site Photography Point Cloud Survey JTP Studios Illustrative Scheme Received 01/06/20 File Name: 01754_JTP_Massing_200601.dwg Parameter Scheme Received 29/05/20 File Name: 01754_JTP_MP_ EIA Model.dwg Illustrative Test Scheme Received 23/06/20 01754_JTP_MP_Updated Massing_200623.dwg Massing received 25/06/20 01754_JTP_MP_Updated Massing_200625.dwg



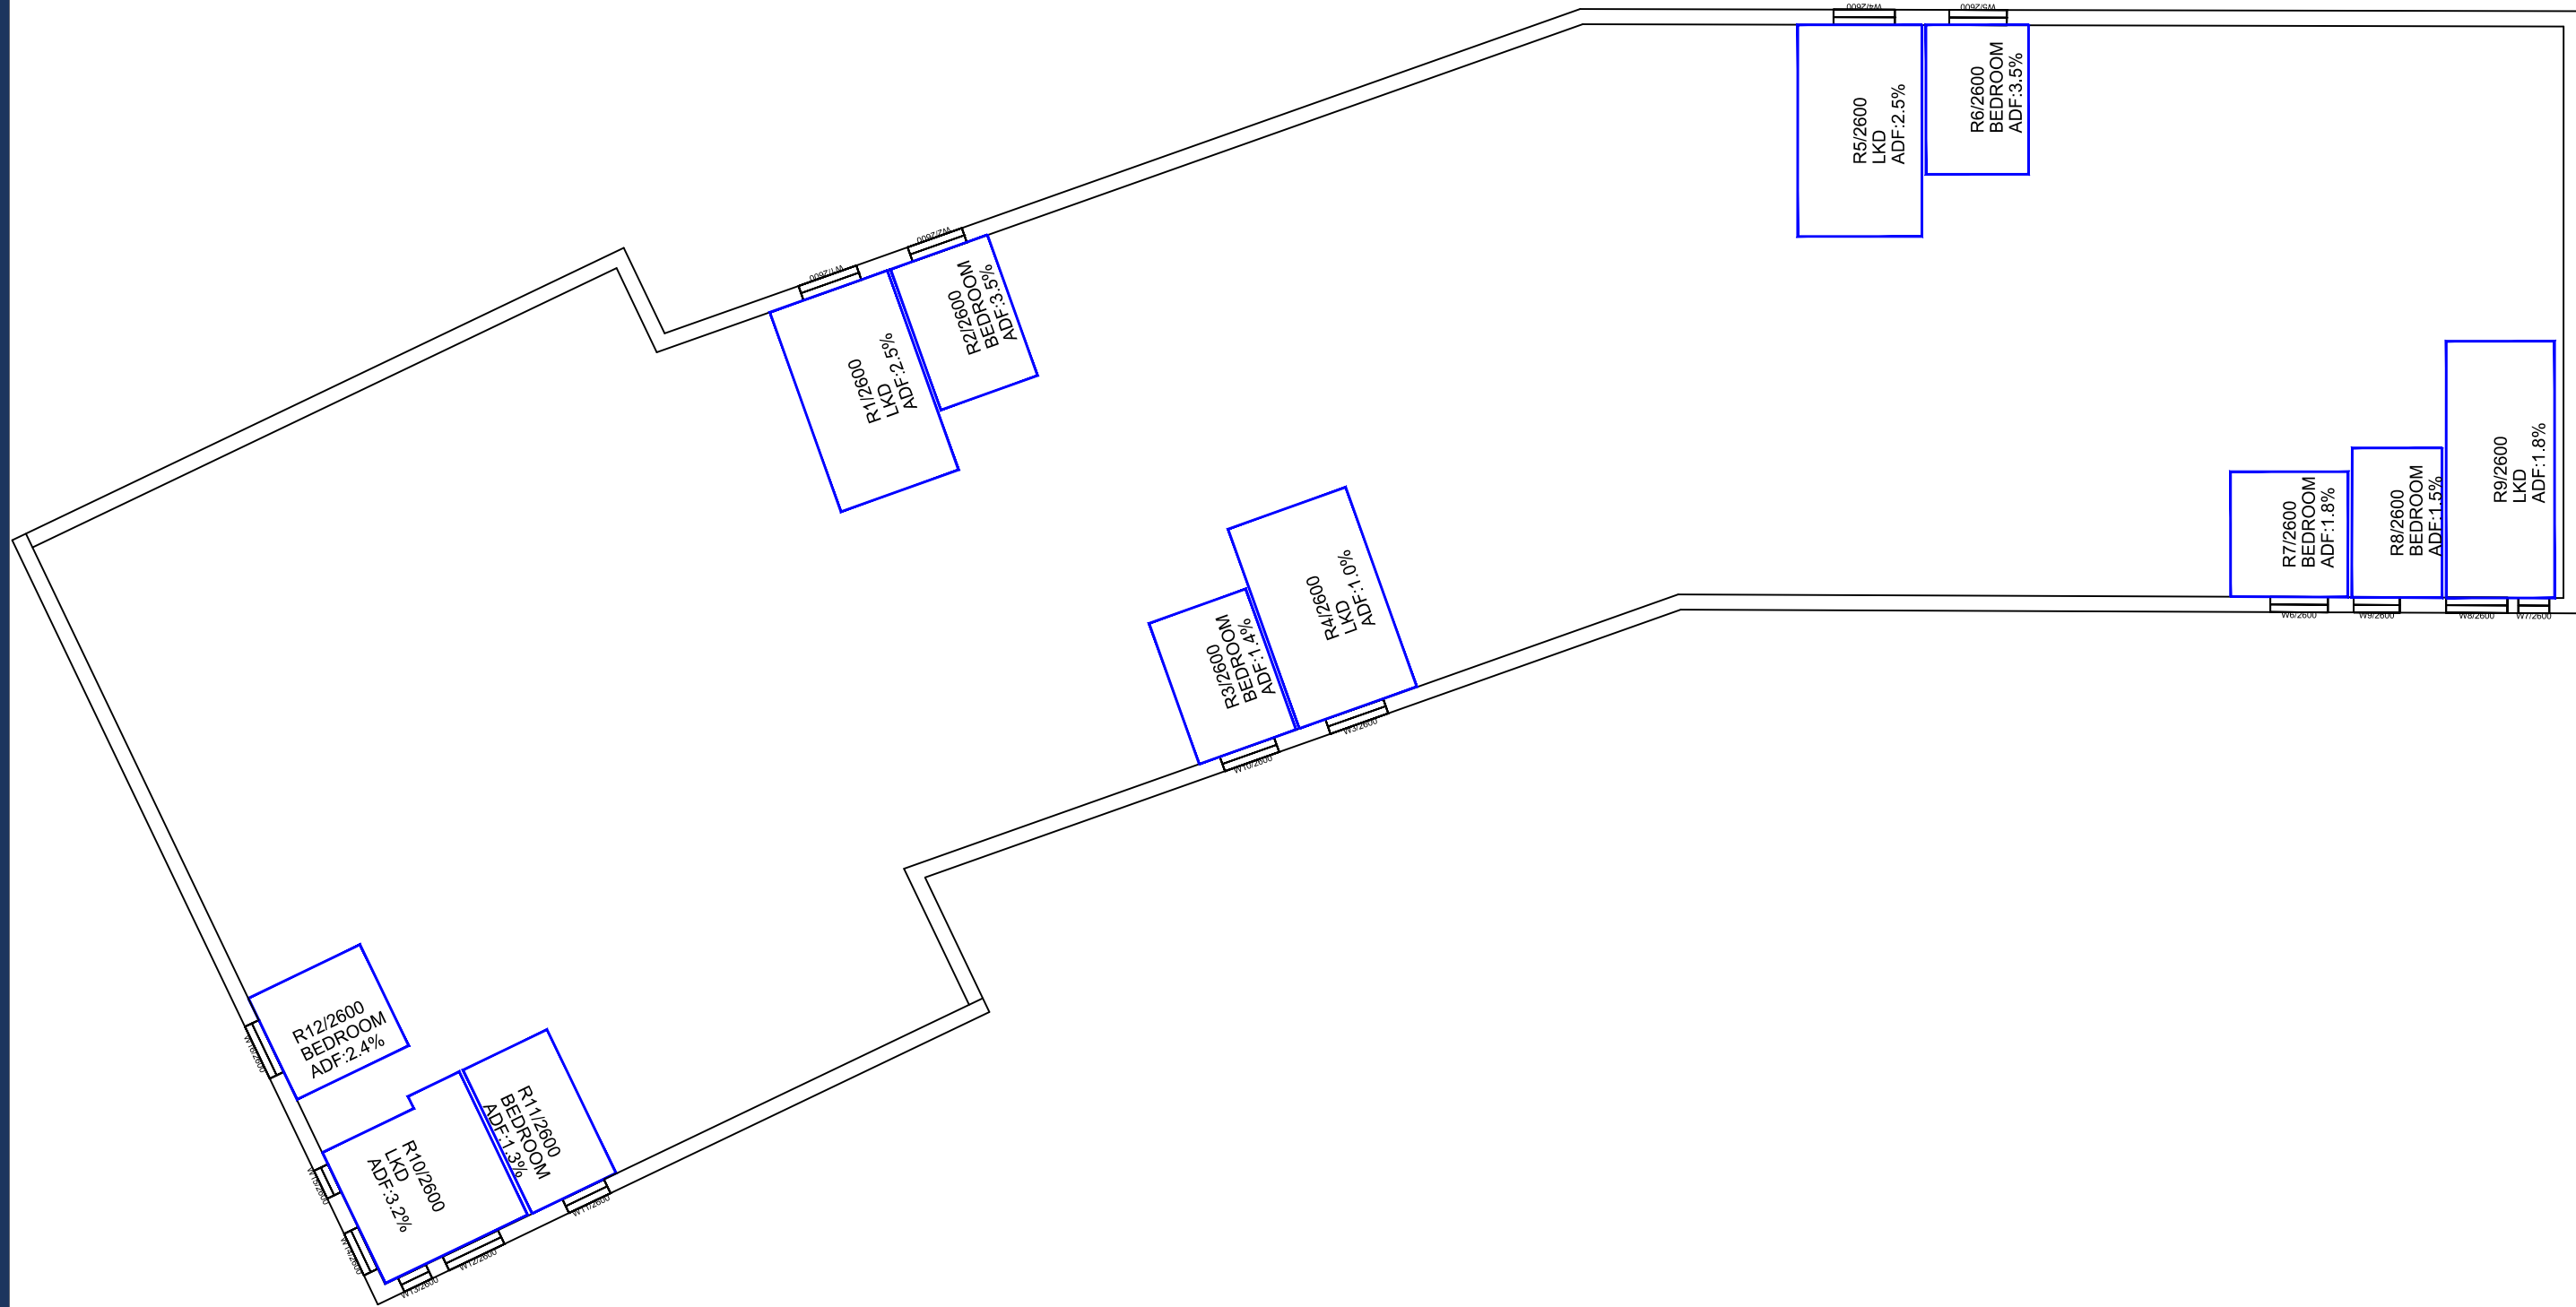


Sources: Point2 Site Photography Point Cloud Survey JTP Studios Illustrative Scheme Received 01/06/20 File Name: 01754_JTP_Massing_200601.dwg Parameter Scheme Received 29/05/20 File Name: 01754_JTP_MP_ EIA Model.dwg Illustrative Test Scheme Received 23/06/20 01754_JTP_MP_Updated Massing_200623.dwg Massing received 25/06/20 01754_JTP_MP_Updated Massing_200625.dwg



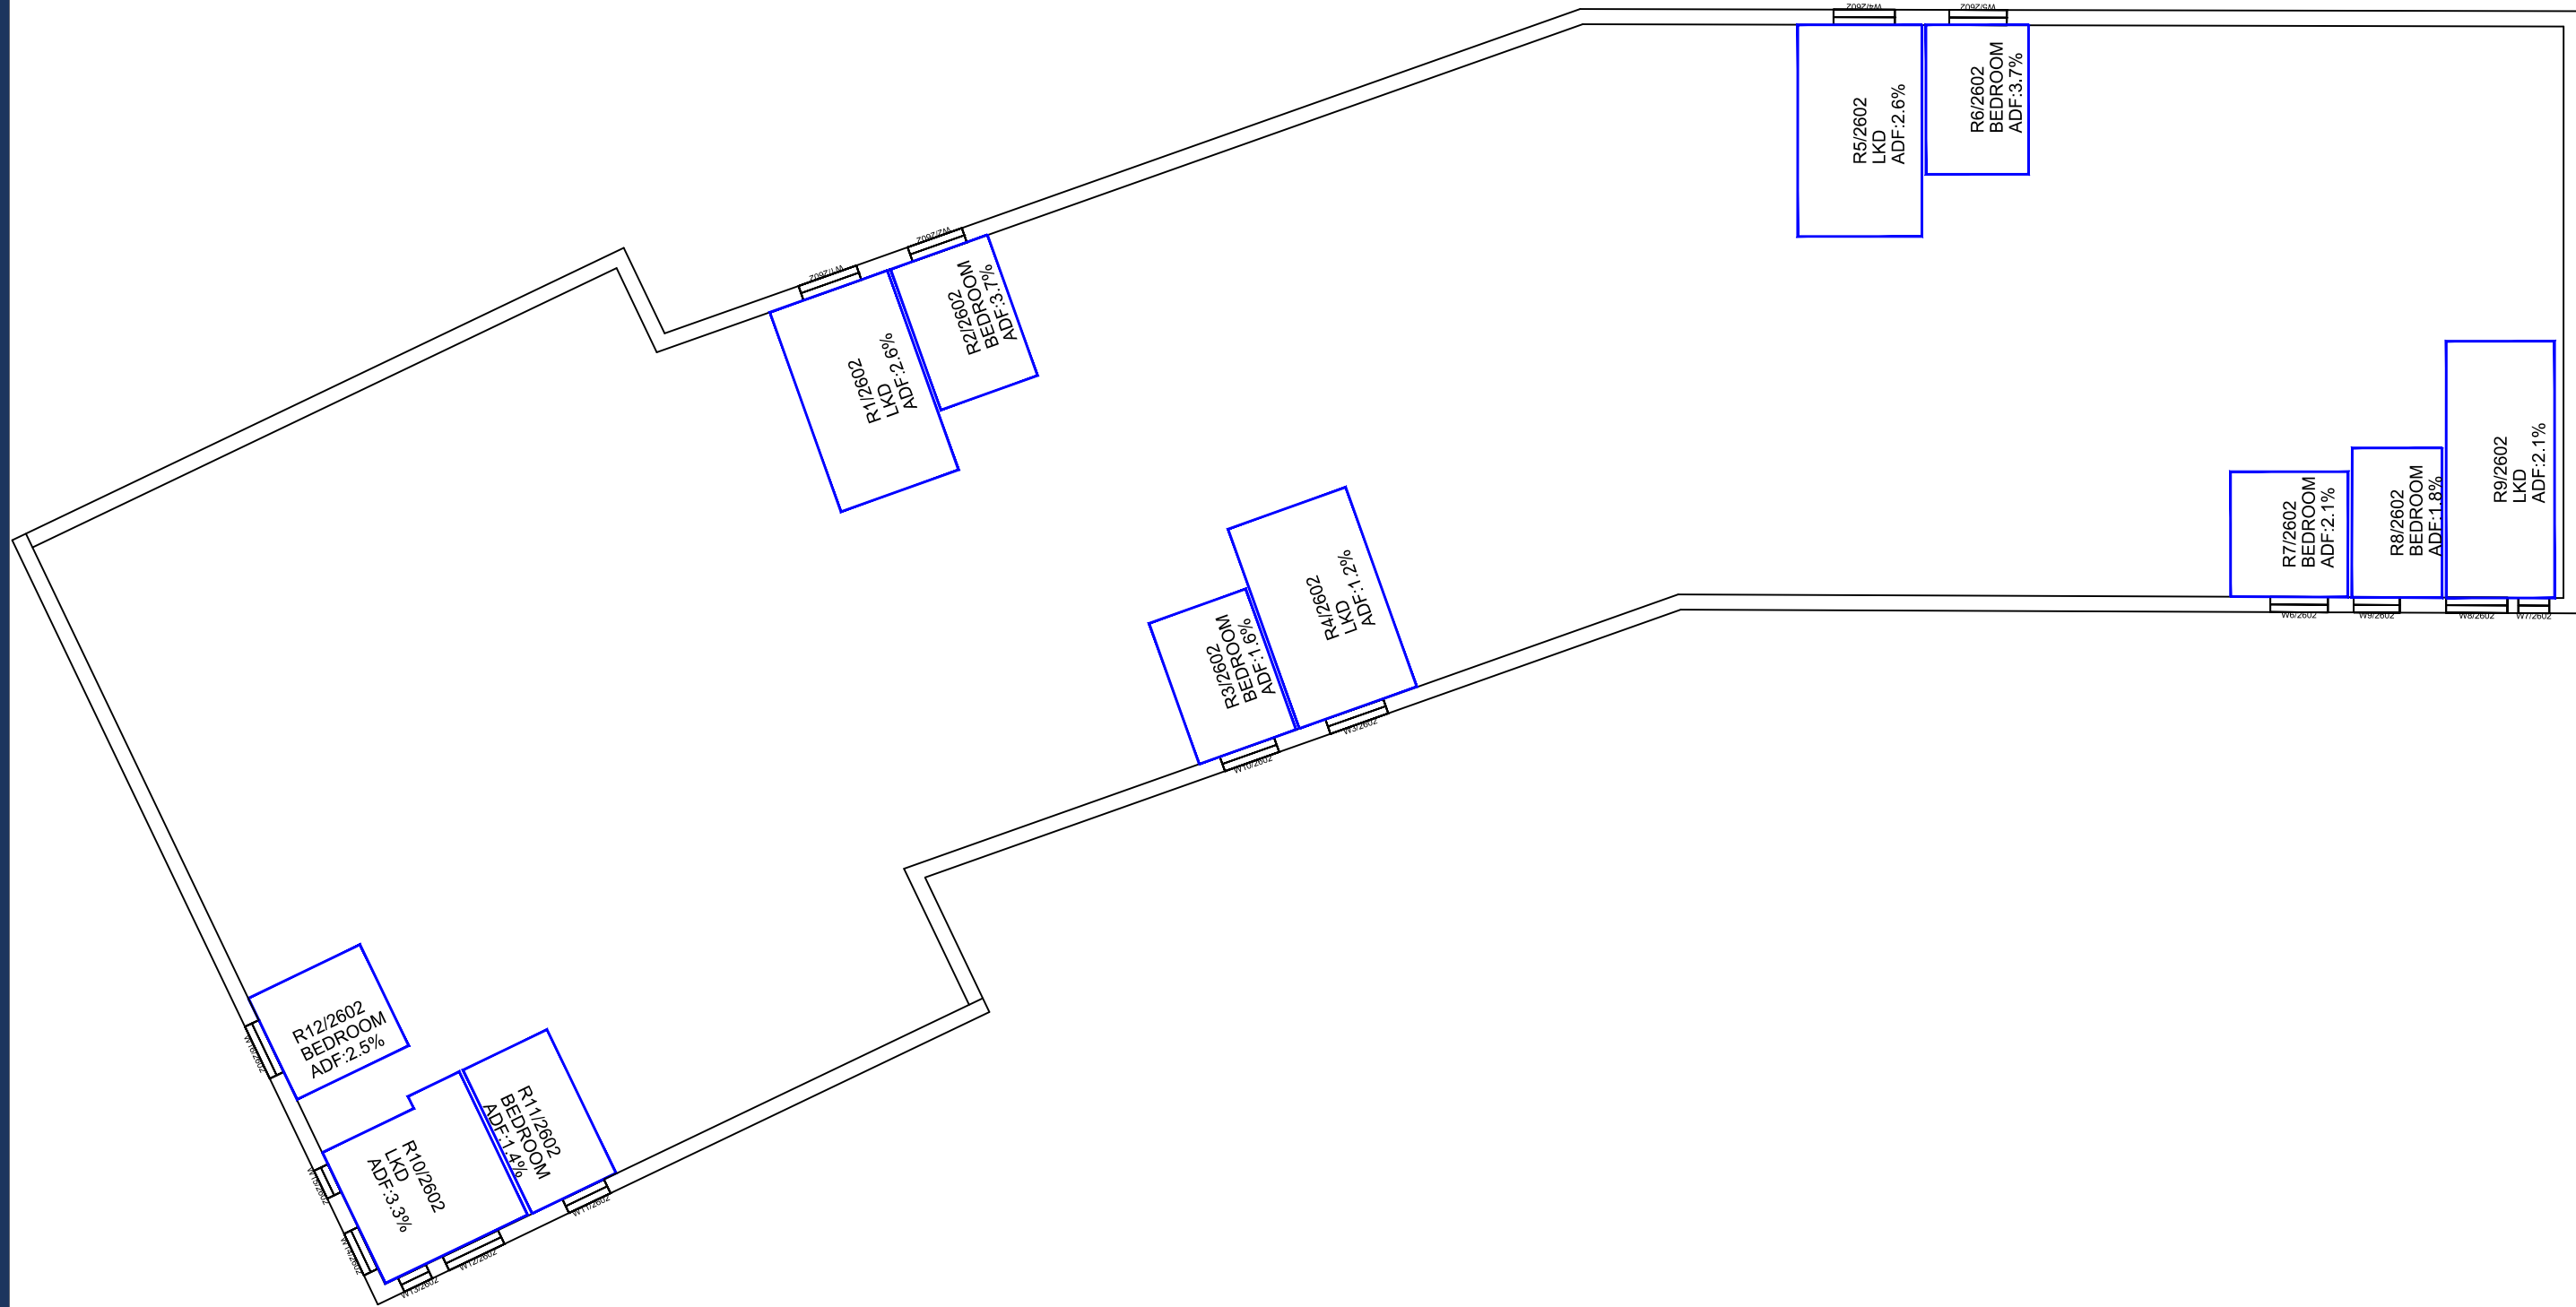


Sources: Point2 Site Photography Point Cloud Survey JTP Studios Illustrative Scheme Received 01/06/20 File Name: 01754_JTP_Massing_200601.dwg Parameter Scheme Received 29/05/20 File Name: 01754_JTP_MP_ EIA Model.dwg Illustrative Test Scheme Received 23/06/20 01754_JTP_MP_Updated Massing_200623.dwg Massing received 25/06/20 01754_JTP_MP_Updated Massing_200625.dwg		Key:		Project: Tesco, Osterly London		Title: ADF Results and Room Layouts Proposed 25/06/20 Illustrative Parcel B Without Balconies	
Scheme Confirmed:		Date:		Drawn By: JF/BZW/EJ/CJ		Scale: 1:200 @ A3	
				Date: JUL 2020		Dwg No: P2209/INT/10W	
						Rel: 21	



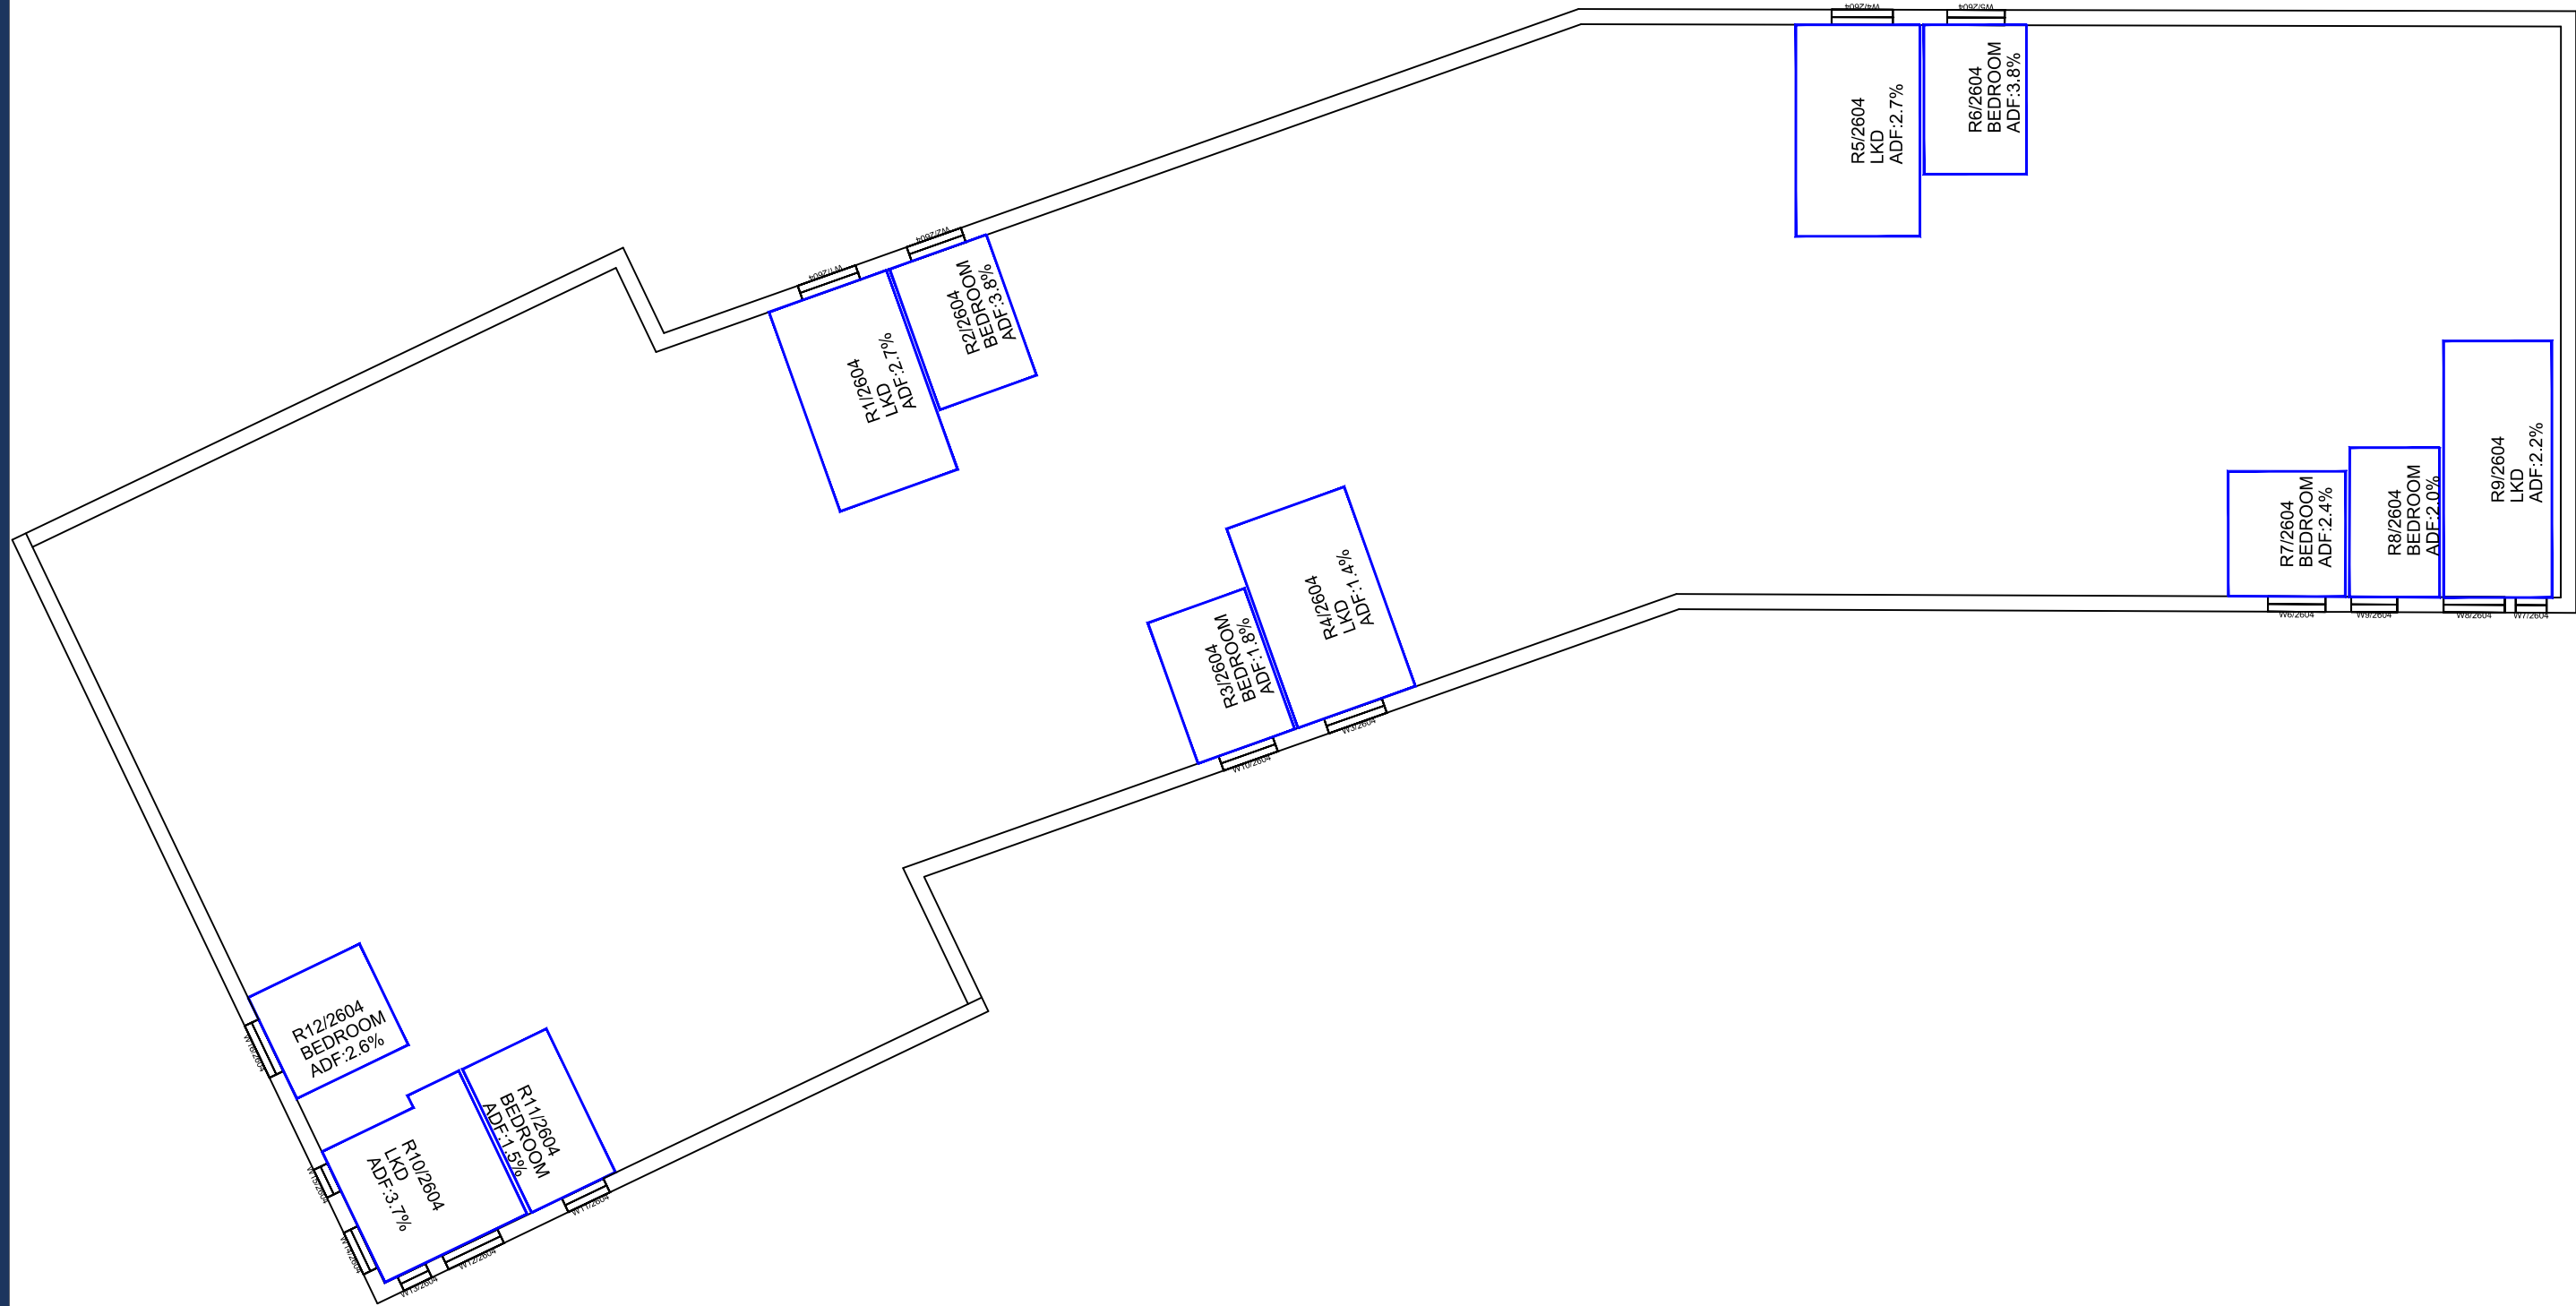


Sources: Point2 Site Photography Point Cloud Survey JTP Studios Illustrative Scheme Received 01/06/20 File Name: 01754_JTP_Massing_200601.dwg Parameter Scheme Received 29/05/20 File Name: 01754_JTP_MP_ EIA Model.dwg Illustrative Test Scheme Received 23/06/20 01754_JTP_MP_Updated Massing_200623.dwg Massing received 25/06/20 01754_JTP_MP_Updated Massing_200625.dwg		Key: 		Project: Tesco, Osterly London		Title: ADF Results and Room Layouts Proposed 25/06/20 Illustrative Parcel B Without Balconies		
Scheme Confirmed:		Date:		Drawn By: JF/BZW/EJ/CJ	Scale: 1:200 @ A3	Date: JUL 2020	Dwg No: P2209/INT/11W	Rel: 21



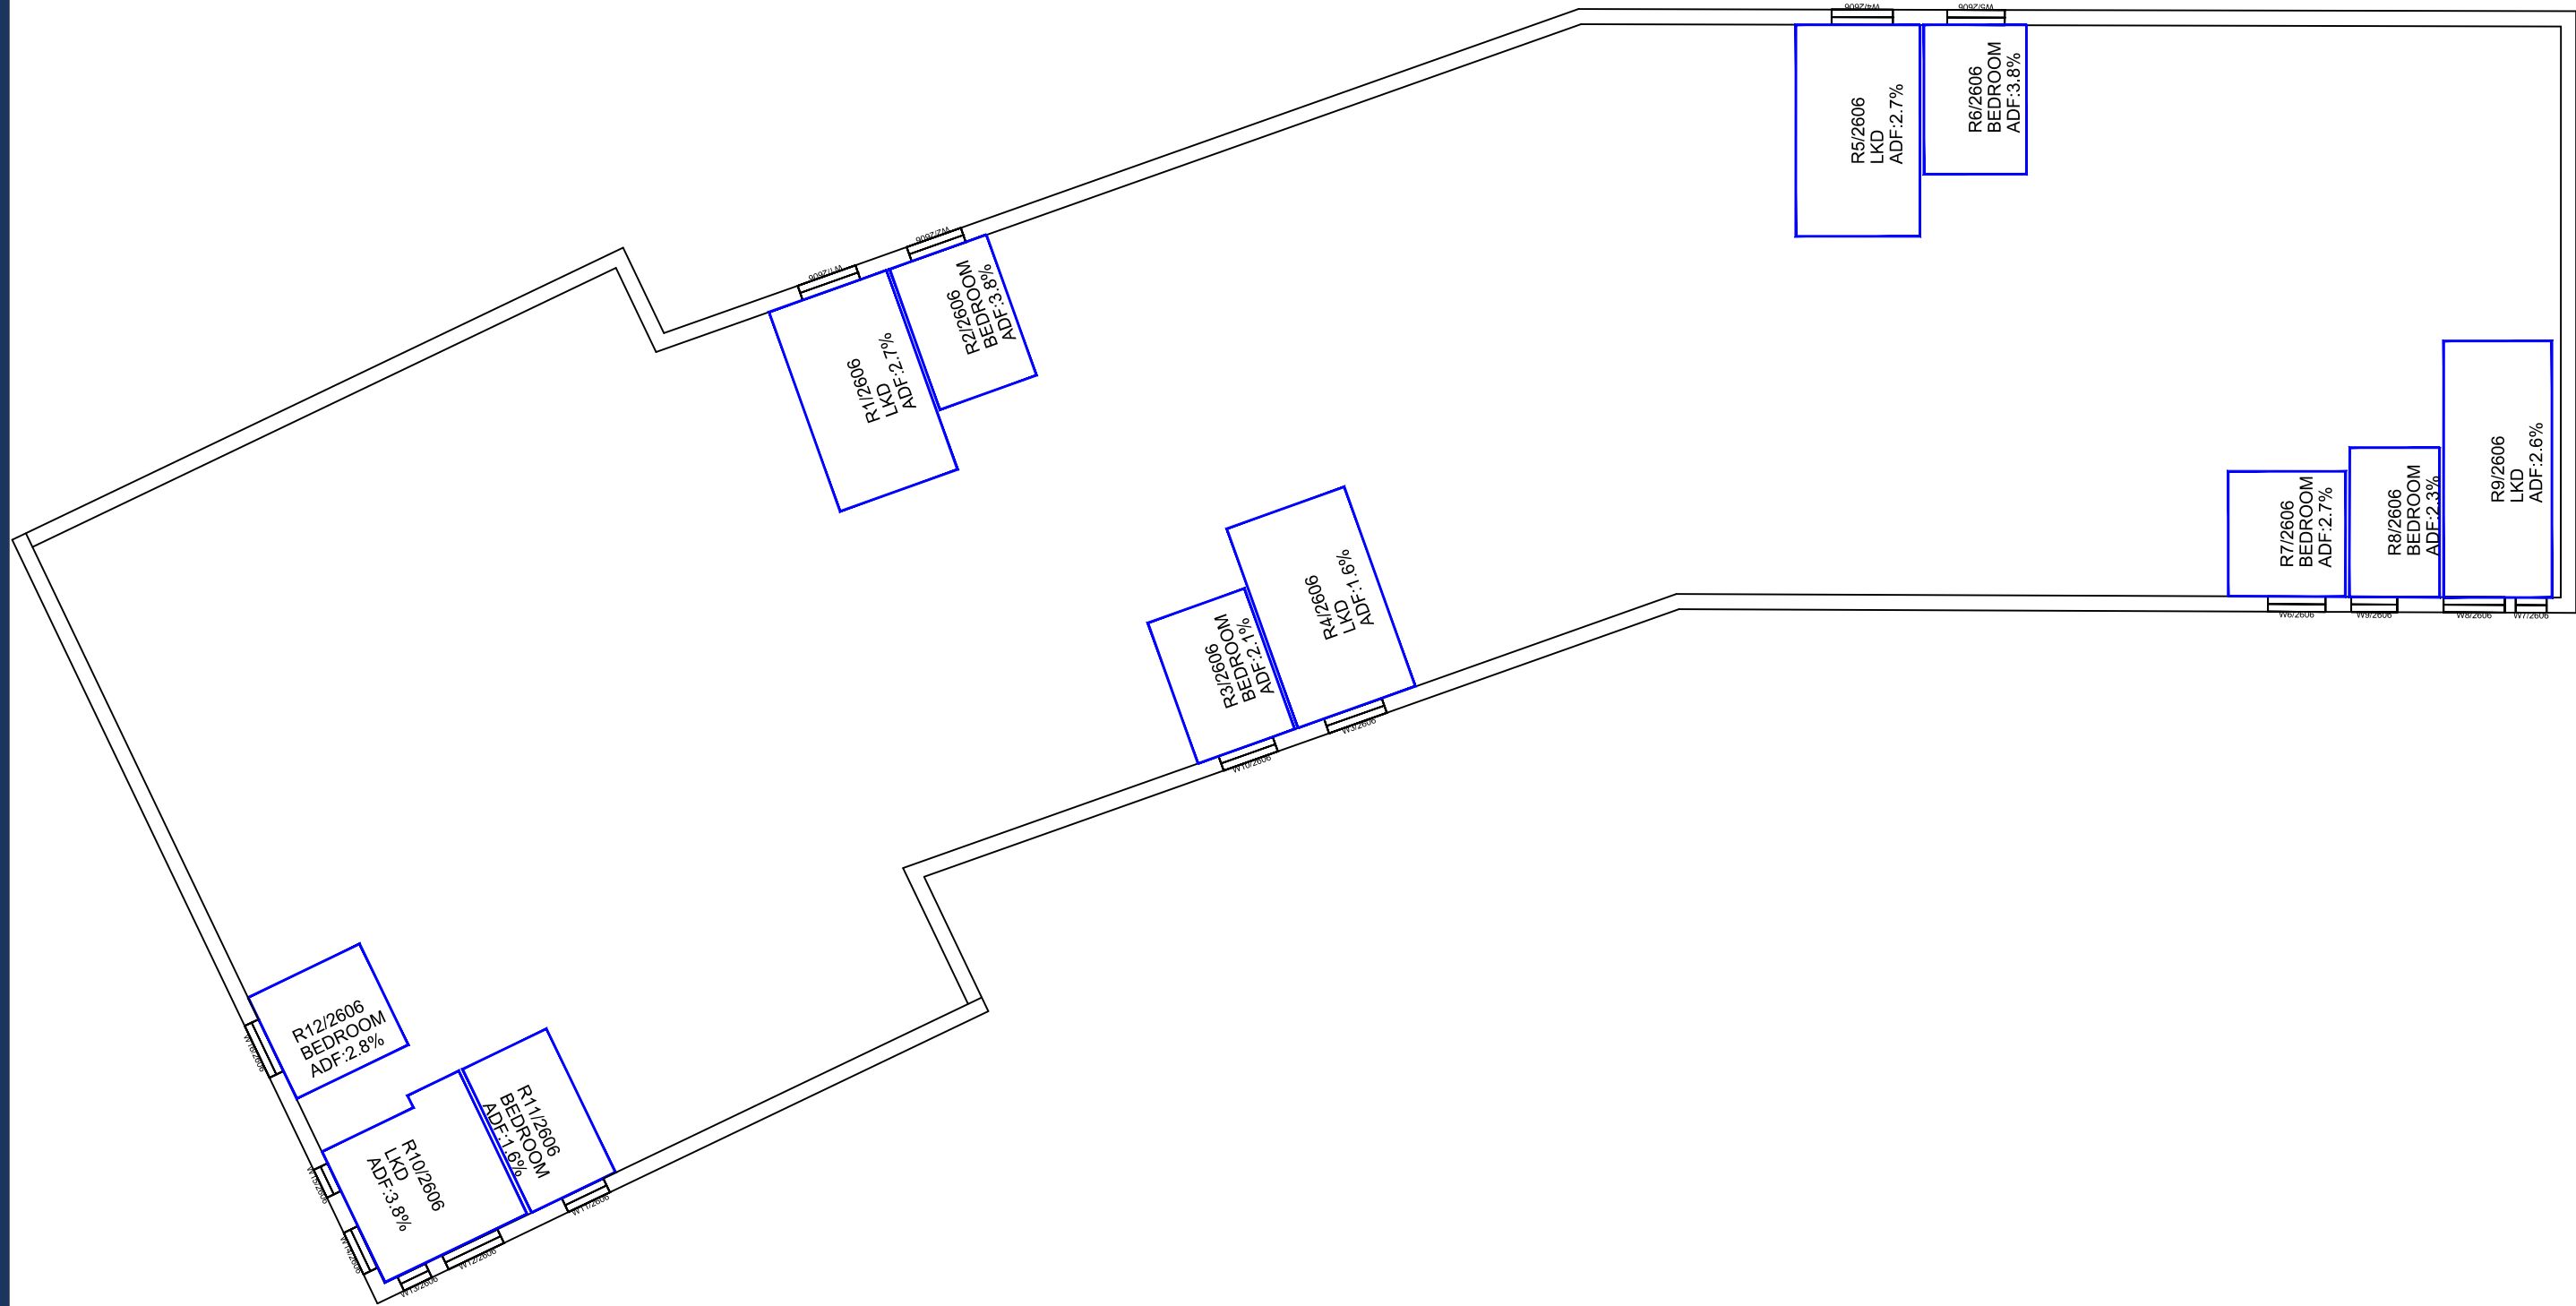


Sources: Point2 Site Photography Point Cloud Survey JTP Studios Illustrative Scheme Received 01/06/20 File Name: 01754_JTP_Massing_200601.dwg Parameter Scheme Received 29/05/20 File Name: 01754_JTP_MP_ EIA Model.dwg Illustrative Test Scheme Received 23/06/20 01754_JTP_MP_Updated Massing_200623.dwg Massing received 25/06/20 01754_JTP_MP_Updated Massing_200625.dwg		Key: 		Project: Tesco, Osterly London		Title: ADF Results and Room Layouts Proposed 25/06/20 Illustrative Parcel B Without Balconies		
Scheme Confirmed:		Date:		Drawn By: JF/BZW/EJ/CJ	Scale: 1:200 @ A3	Date: JUL 2020	Dwg No: P2209/INT/12W	Rel: 21



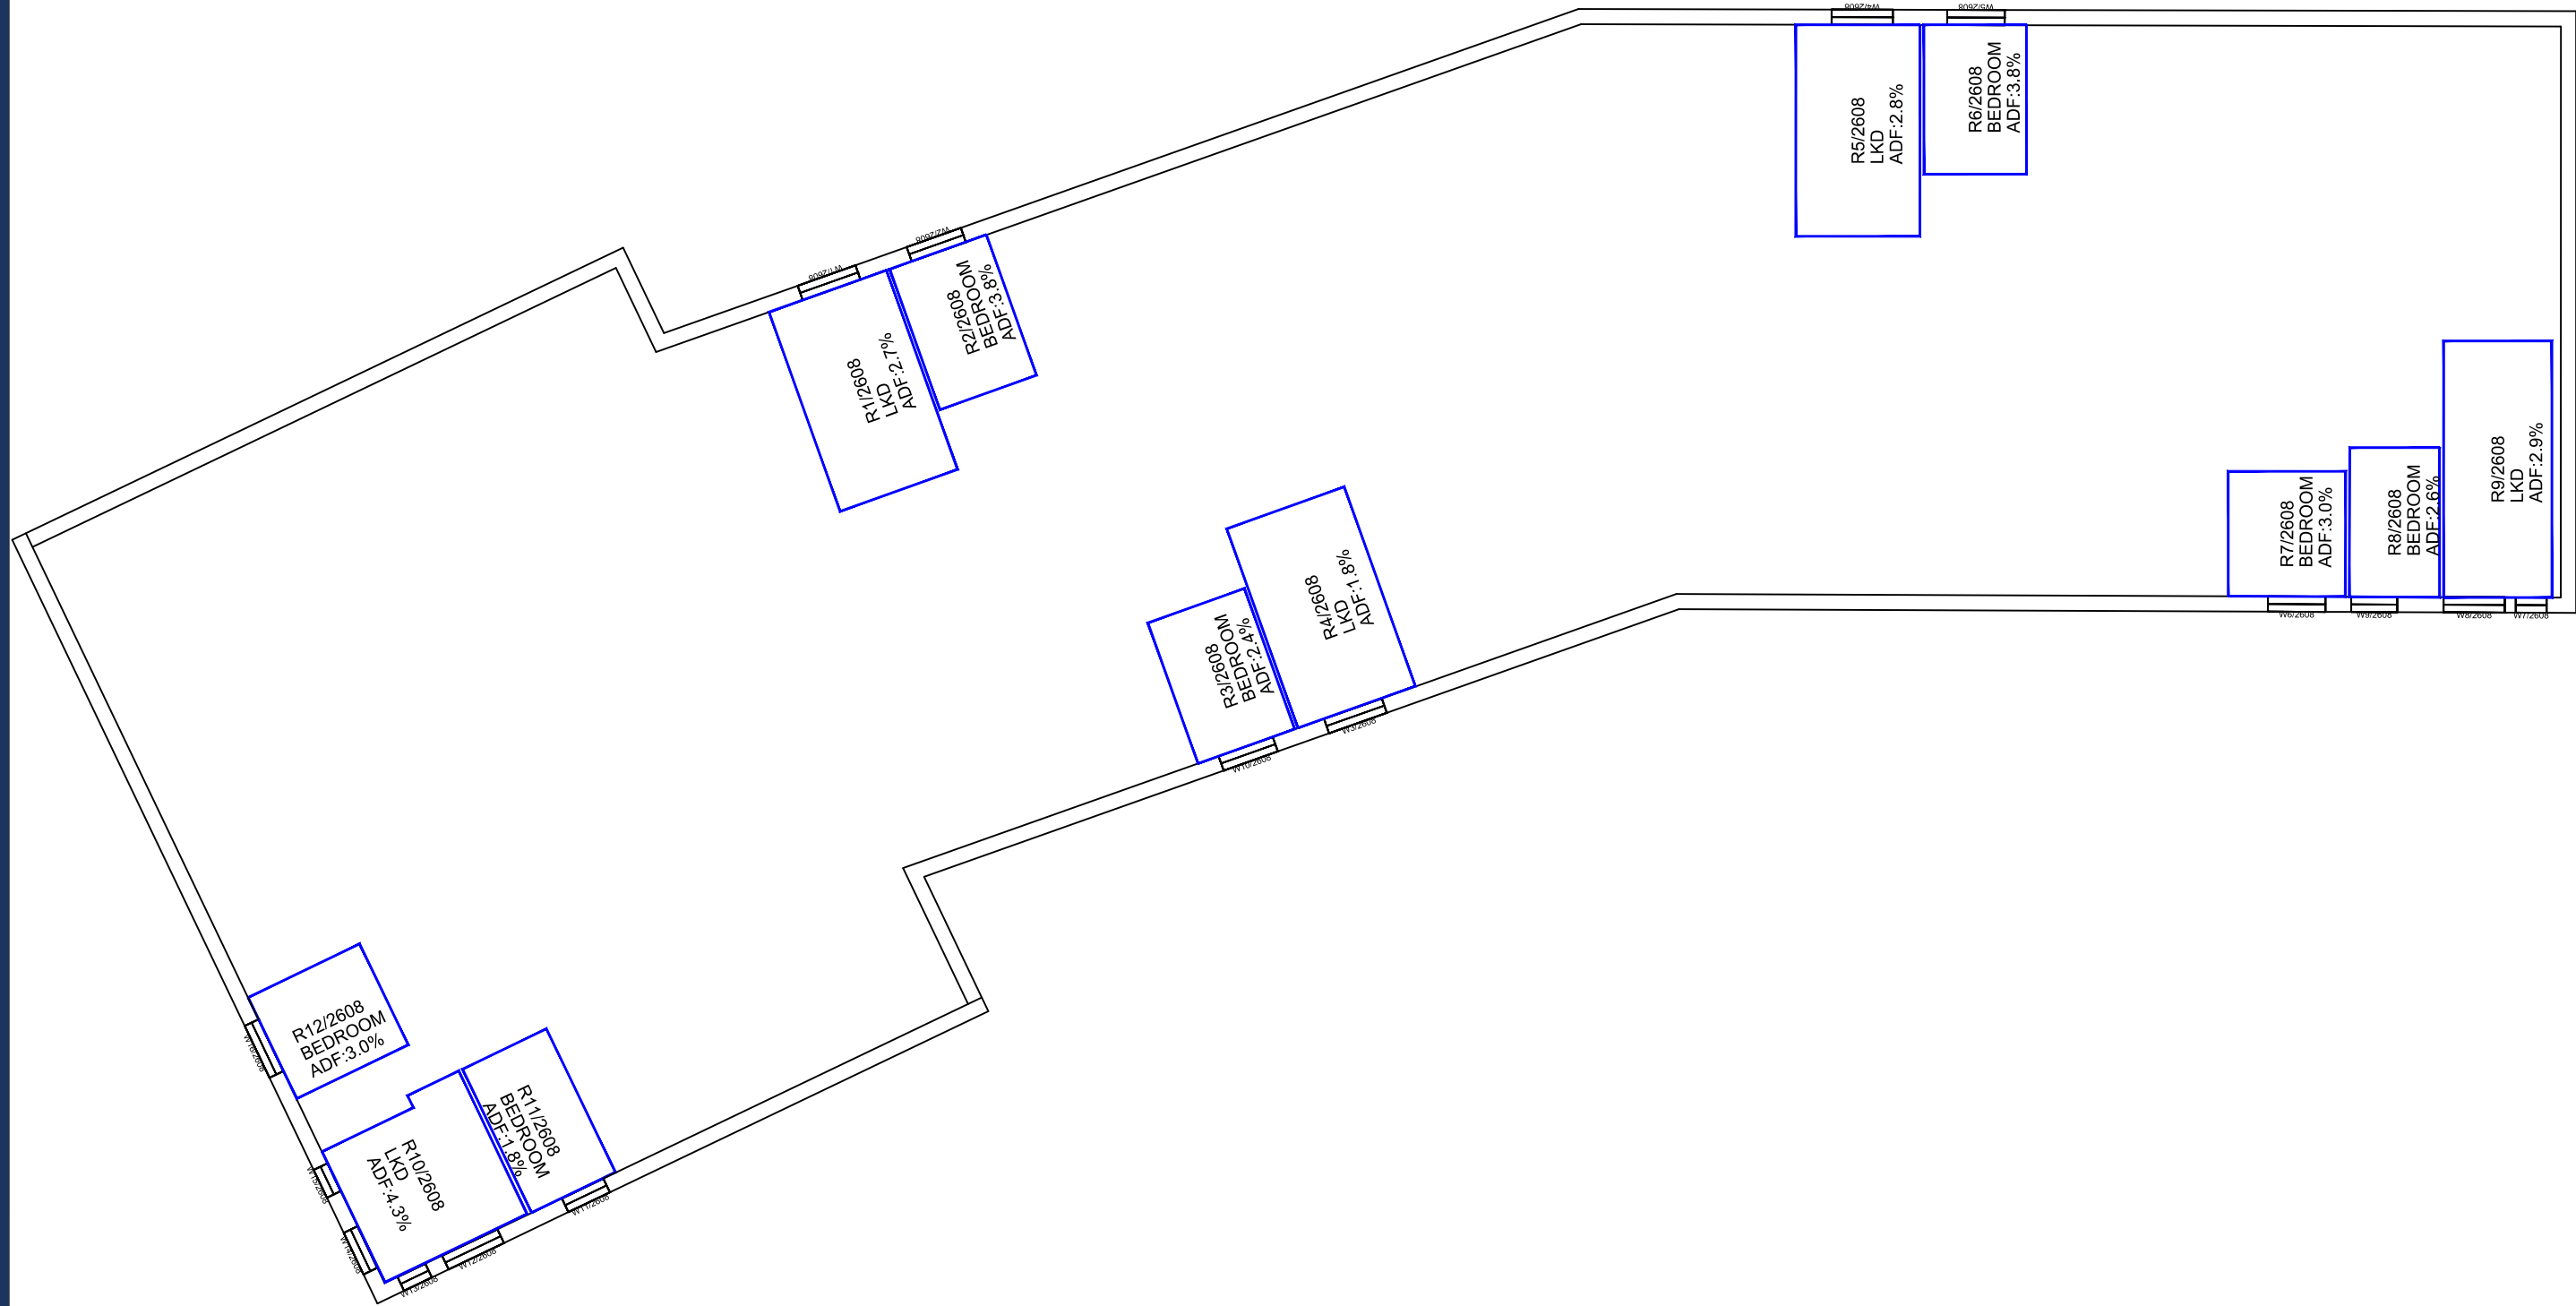


Sources: Point2 Site Photography Point Cloud Survey JTP Studios Illustrative Scheme Received 01/06/20 File Name: 01754_JTP_Massing_200601.dwg Parameter Scheme Received 29/05/20 File Name: 01754_JTP_MP_ EIA Model.dwg Illustrative Test Scheme Received 23/06/20 01754_JTP_MP_Updated Massing_200623.dwg Massing received 25/06/20 01754_JTP_MP_Updated Massing_200625.dwg		Key: 		Project: Tesco, Osterly London		Title: ADF Results and Room Layouts Proposed 25/06/20 Illustrative Parcel B Without Balconies		
Scheme Confirmed:		Date:		Drawn By: JF/BZW/EJ/CJ	Scale: 1:200 @ A3	Date: JUL 2020	Dwg No: P2209/INT/13W	Rel: 21




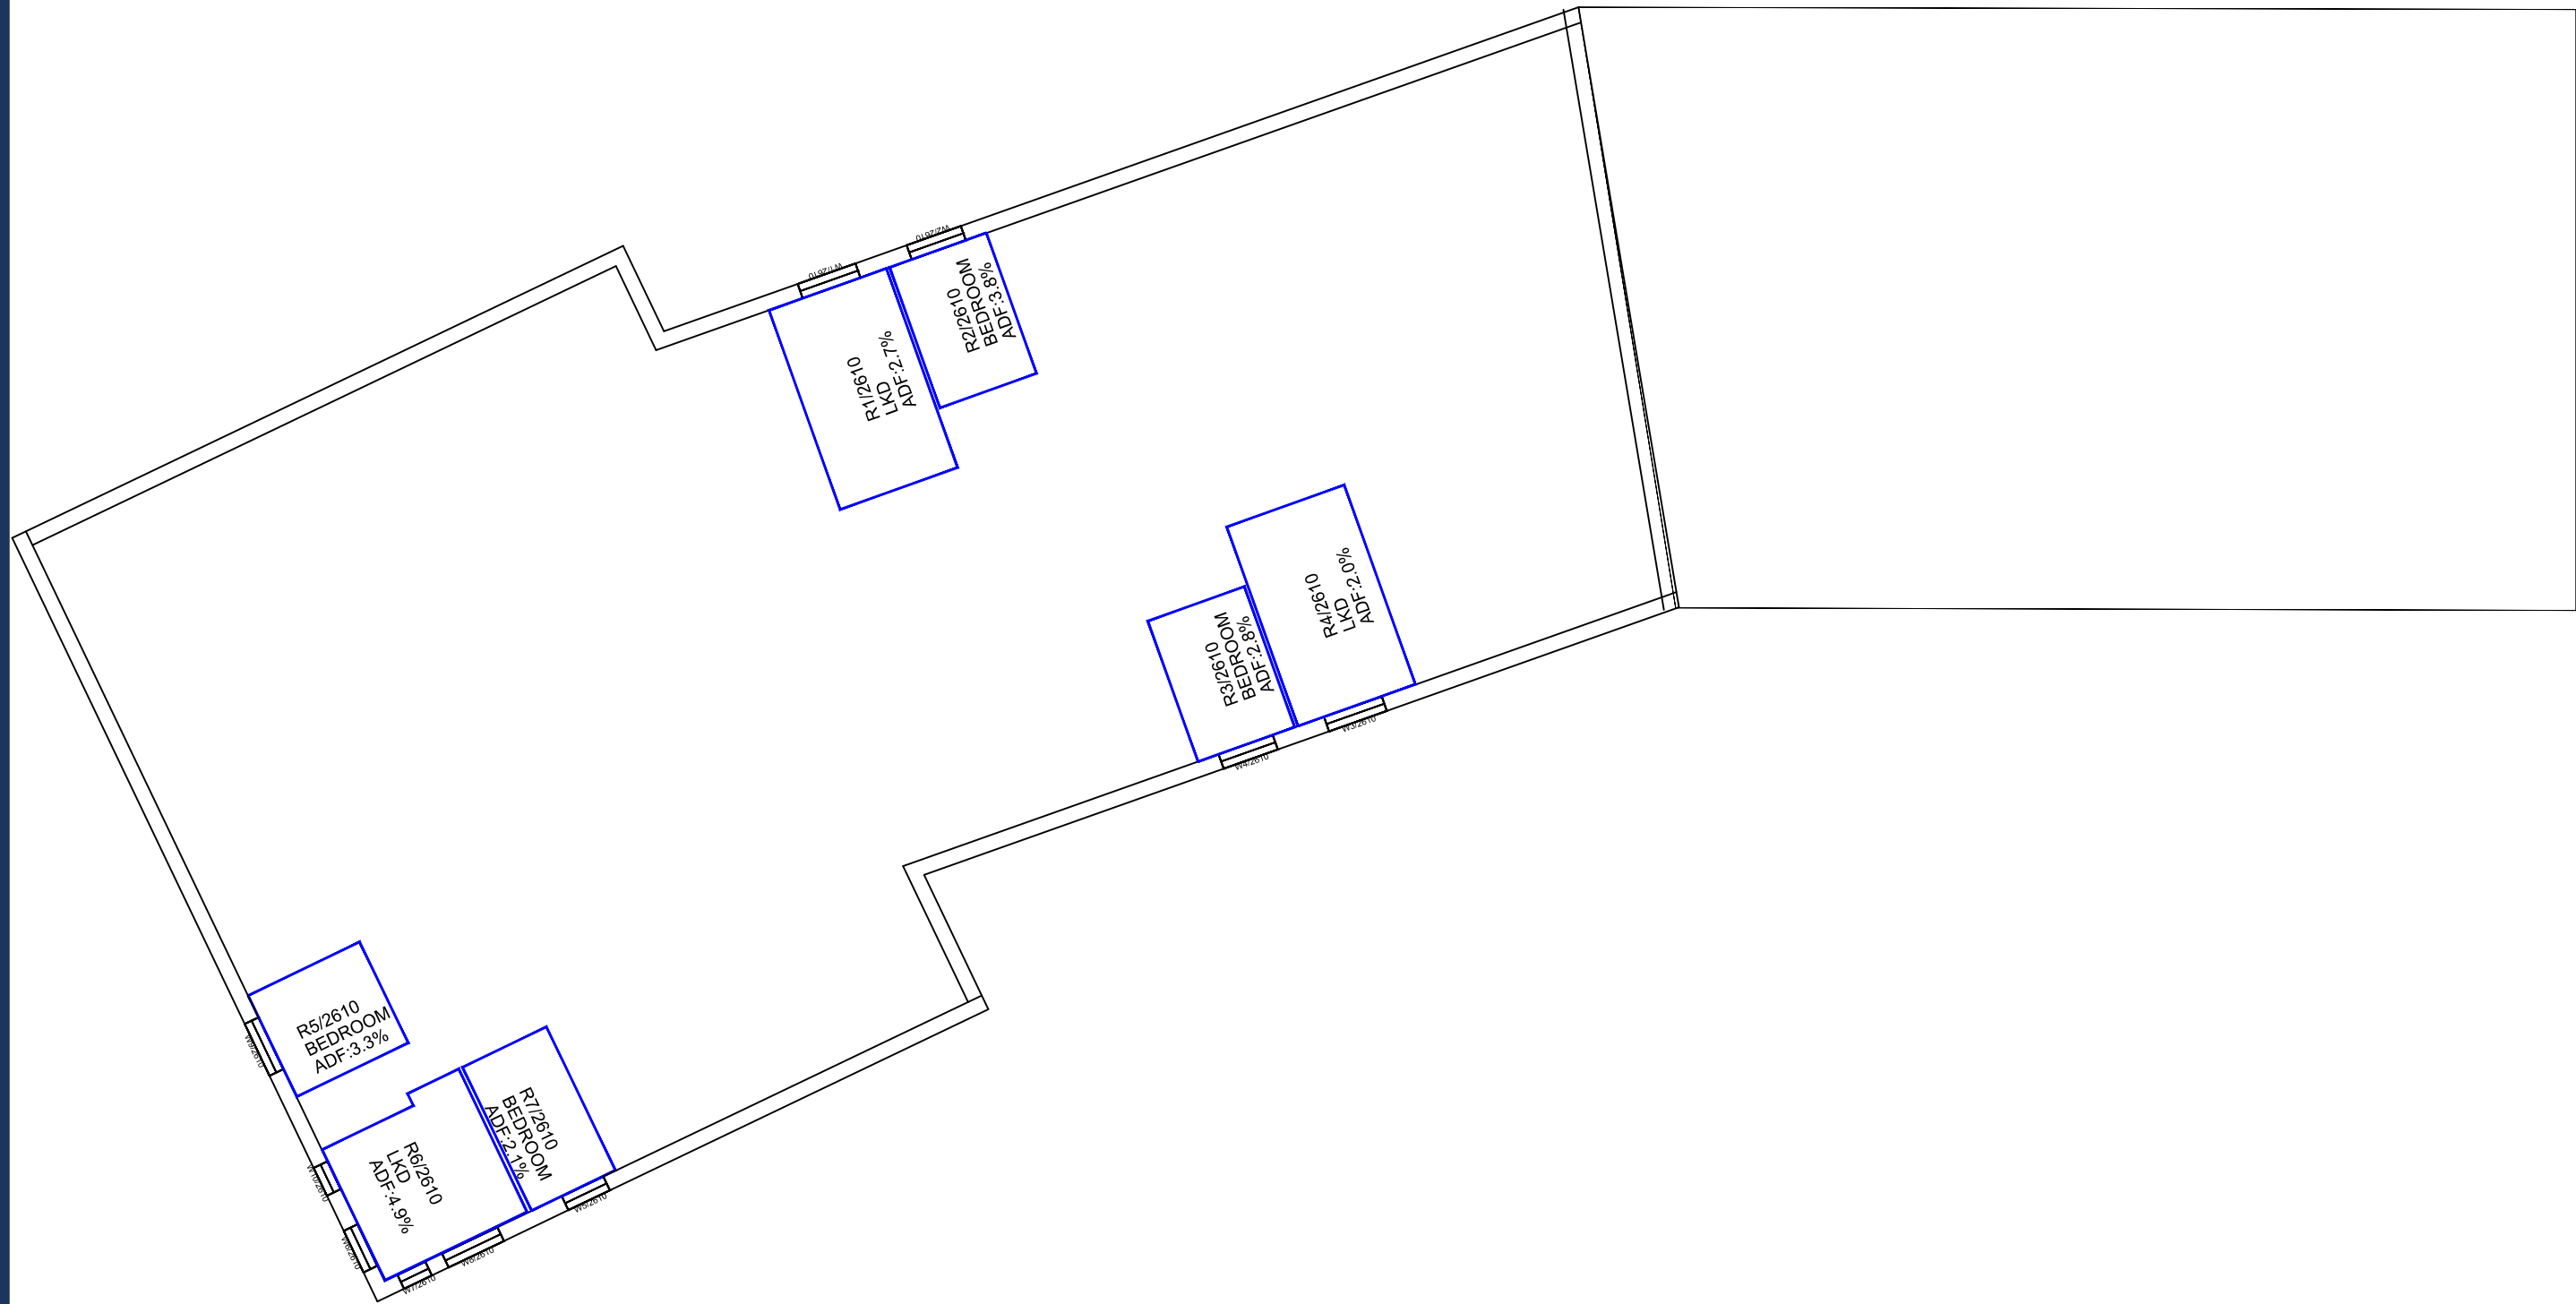

Sources: Point2 Site Photography Point Cloud Survey JTP Studios Illustrative Scheme Received 01/06/20 File Name: 01754_JTP_Massing_200601.dwg Parameter Scheme Received 29/05/20 File Name: 01754_JTP_MP_EIA Model.dwg Illustrative Test Scheme Received 23/06/20 01754_JTP_MP_Updated Massing_200623.dwg Massing received 25/06/20 01754_JTP_MP_Updated Massing_200625.dwg		Key: 		Project: Tesco, Osterly London		Title: ADF Results and Room Layouts Proposed 25/06/20 Illustrative Parcel B Without Balconies		
Scheme Confirmed:		Date:		Drawn By: JF/BZW/EJ/CJ	Scale: 1:200 @ A3	Date: JUL 2020	Dwg No: P2209/INT/14W	Rel: 21





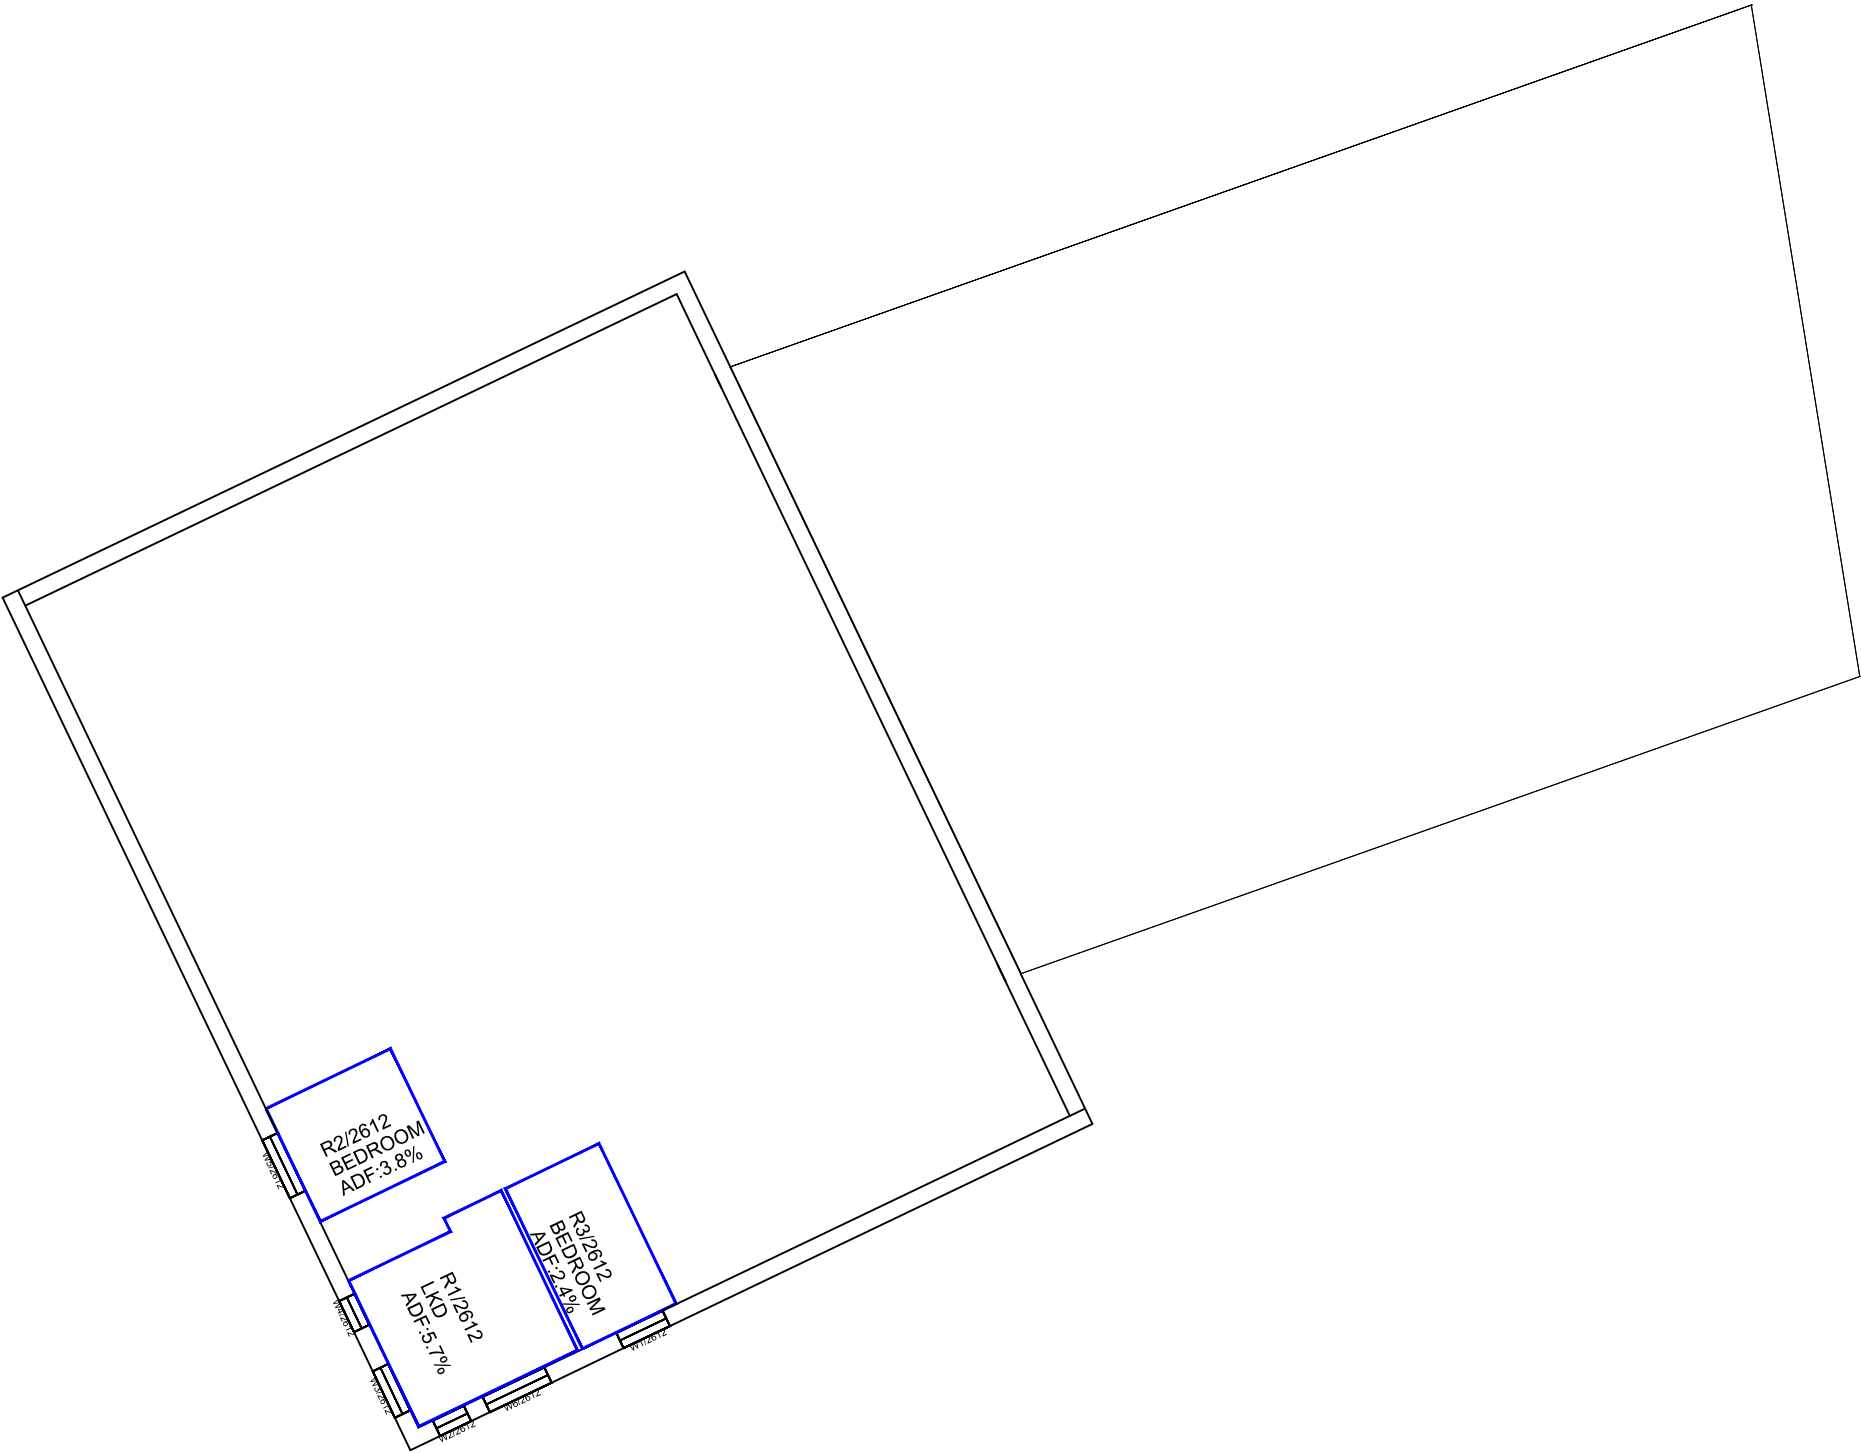

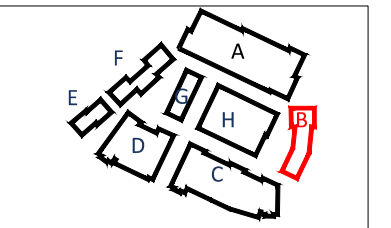Sources: Point2 Site Photography Point Cloud Survey JTP Studios Illustrative Scheme Received 01/06/20 File Name: 01754_JTP_Massing_200601.dwg Parameter Scheme Received 29/05/20 File Name: 01754_JTP_MP_EIA Model.dwg Illustrative Test Scheme Received 23/06/20 01754_JTP_MP_Updated Massing_200623.dwg Massing received 25/06/20 01754_JTP_MP_Updated Massing_200625.dwg	Key: 	Project: Tesco, Osterly London			Title: ADF Results and Room Layouts Proposed 25/06/20 Illustrative Parcel B Without Balconies	
	Scheme Confirmed:	Date:	Drawn By: JF/BZW/EJ/CJ	Scale: 1:200 @ A3	Date: JUL 2020	Dwg No: P2209/INT/15W



Ground Floor

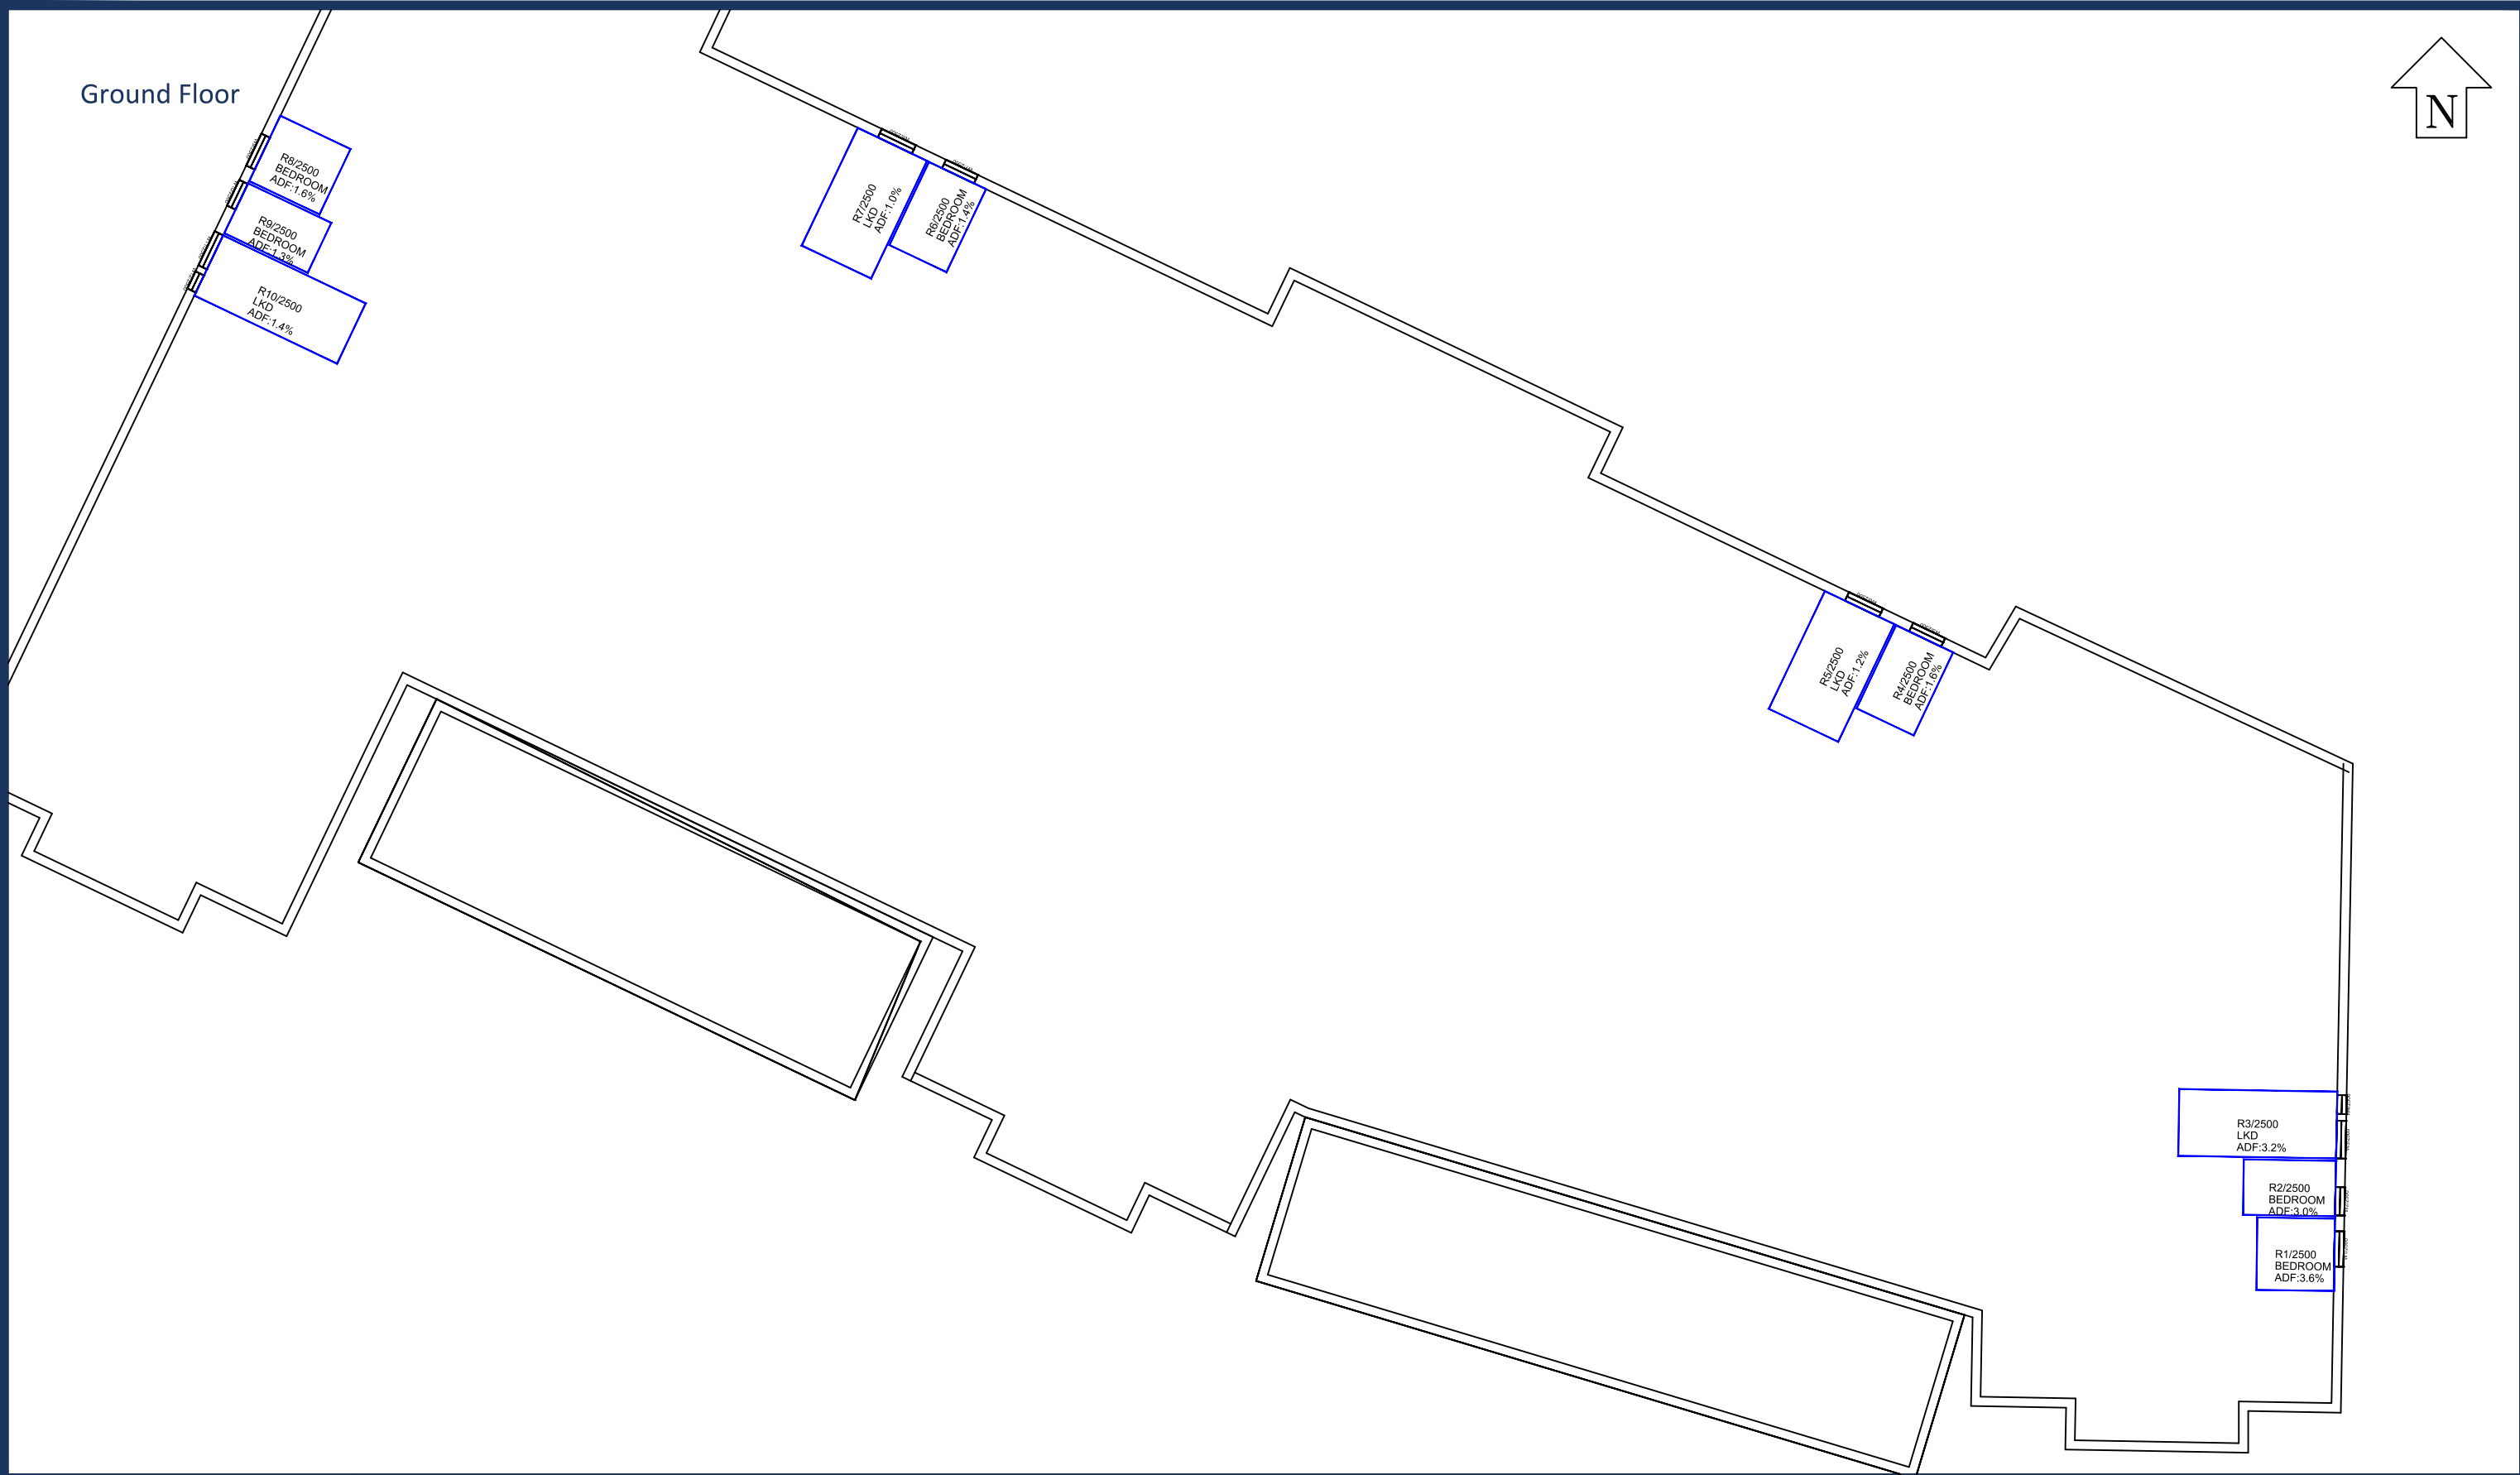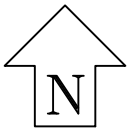

Sources:

Point2
Site Photography
Point Cloud Survey

JTP Studios
Illustrative Scheme Received 01/06/20
File Name: 01754_JTP_Massing_200601.dwg

Parameter Scheme Received 29/05/20
File Name: 01754_JTP_MP_EIA Model.dwg
Illustrative Test Scheme Received 23/06/20
01754_JTP_MP_Updated Massing_200623.dwg
Massing received 25/06/20
01754_JTP_MP_Updated Massing_200625.dwg

Key:

Scheme Confirmed:

Date:

Project: Tesco, Osterly
London

Drawn By:
JF/BZW/EJ/CJ

Scale:
1:300 @ A3


Date:
JUL 2020

Title: ADF Results and Room Layouts
Proposed 25/06/20 Illustrative
Parcel C
Without Balconies

Dwg No:
P2209/INT/16W

Rel:
21



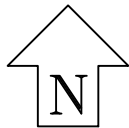


Sources:

Point2
Site Photography
Point Cloud Survey

JTP Studios
Illustrative Scheme Received 01/06/20
File Name: 01754_JTP_Massing_200601.dwg

Parameter Scheme Received 29/05/20
File Name: 01754_JTP_MP_EIA Model.dwg
Illustrative Test Scheme Received 23/06/20
01754_JTP_MP_Updated Massing_200623.dwg
Massing received 25/06/20
01754_JTP_MP_Updated Massing_200625.dwg

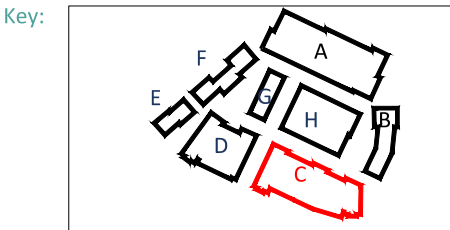

Project: Tesco, Osterly
London

Scheme Confirmed:

Date:

Drawn By:
JF/BZW/EJ/CJ

Scale:
1:300 @ A3


Date:
JUL 2020

Title: ADF Results and Room Layouts
Proposed 25/06/20 Illustrative
Parcel C
Without Balconies

Dwg No:
P2209/INT/17W

Rel:
21



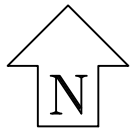


Sources:

Point2
Site Photography
Point Cloud Survey

JTP Studios
Illustrative Scheme Received 01/06/20
File Name: 01754_JTP_Massing_200601.dwg

Parameter Scheme Received 29/05/20
File Name: 01754_JTP_MP_EIA Model.dwg
Illustrative Test Scheme Received 23/06/20
01754_JTP_MP_Updated Massing_200623.dwg
Massing received 25/06/20
01754_JTP_MP_Updated Massing_200625.dwg

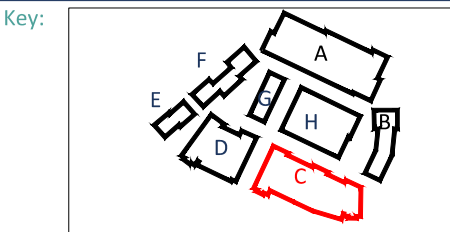

Project: Tesco, Osterly
London

Scheme Confirmed:

Date:

Drawn By:
JF/BZW/EJ/CJ

Scale:
1:300 @ A3

Date:
JUL 2020


Title: ADF Results and Room Layouts
Proposed 25/06/20 Illustrative
Parcel C
Without Balconies

Dwg No:
P2209/INT/18W



Rel:
21



6th Floor

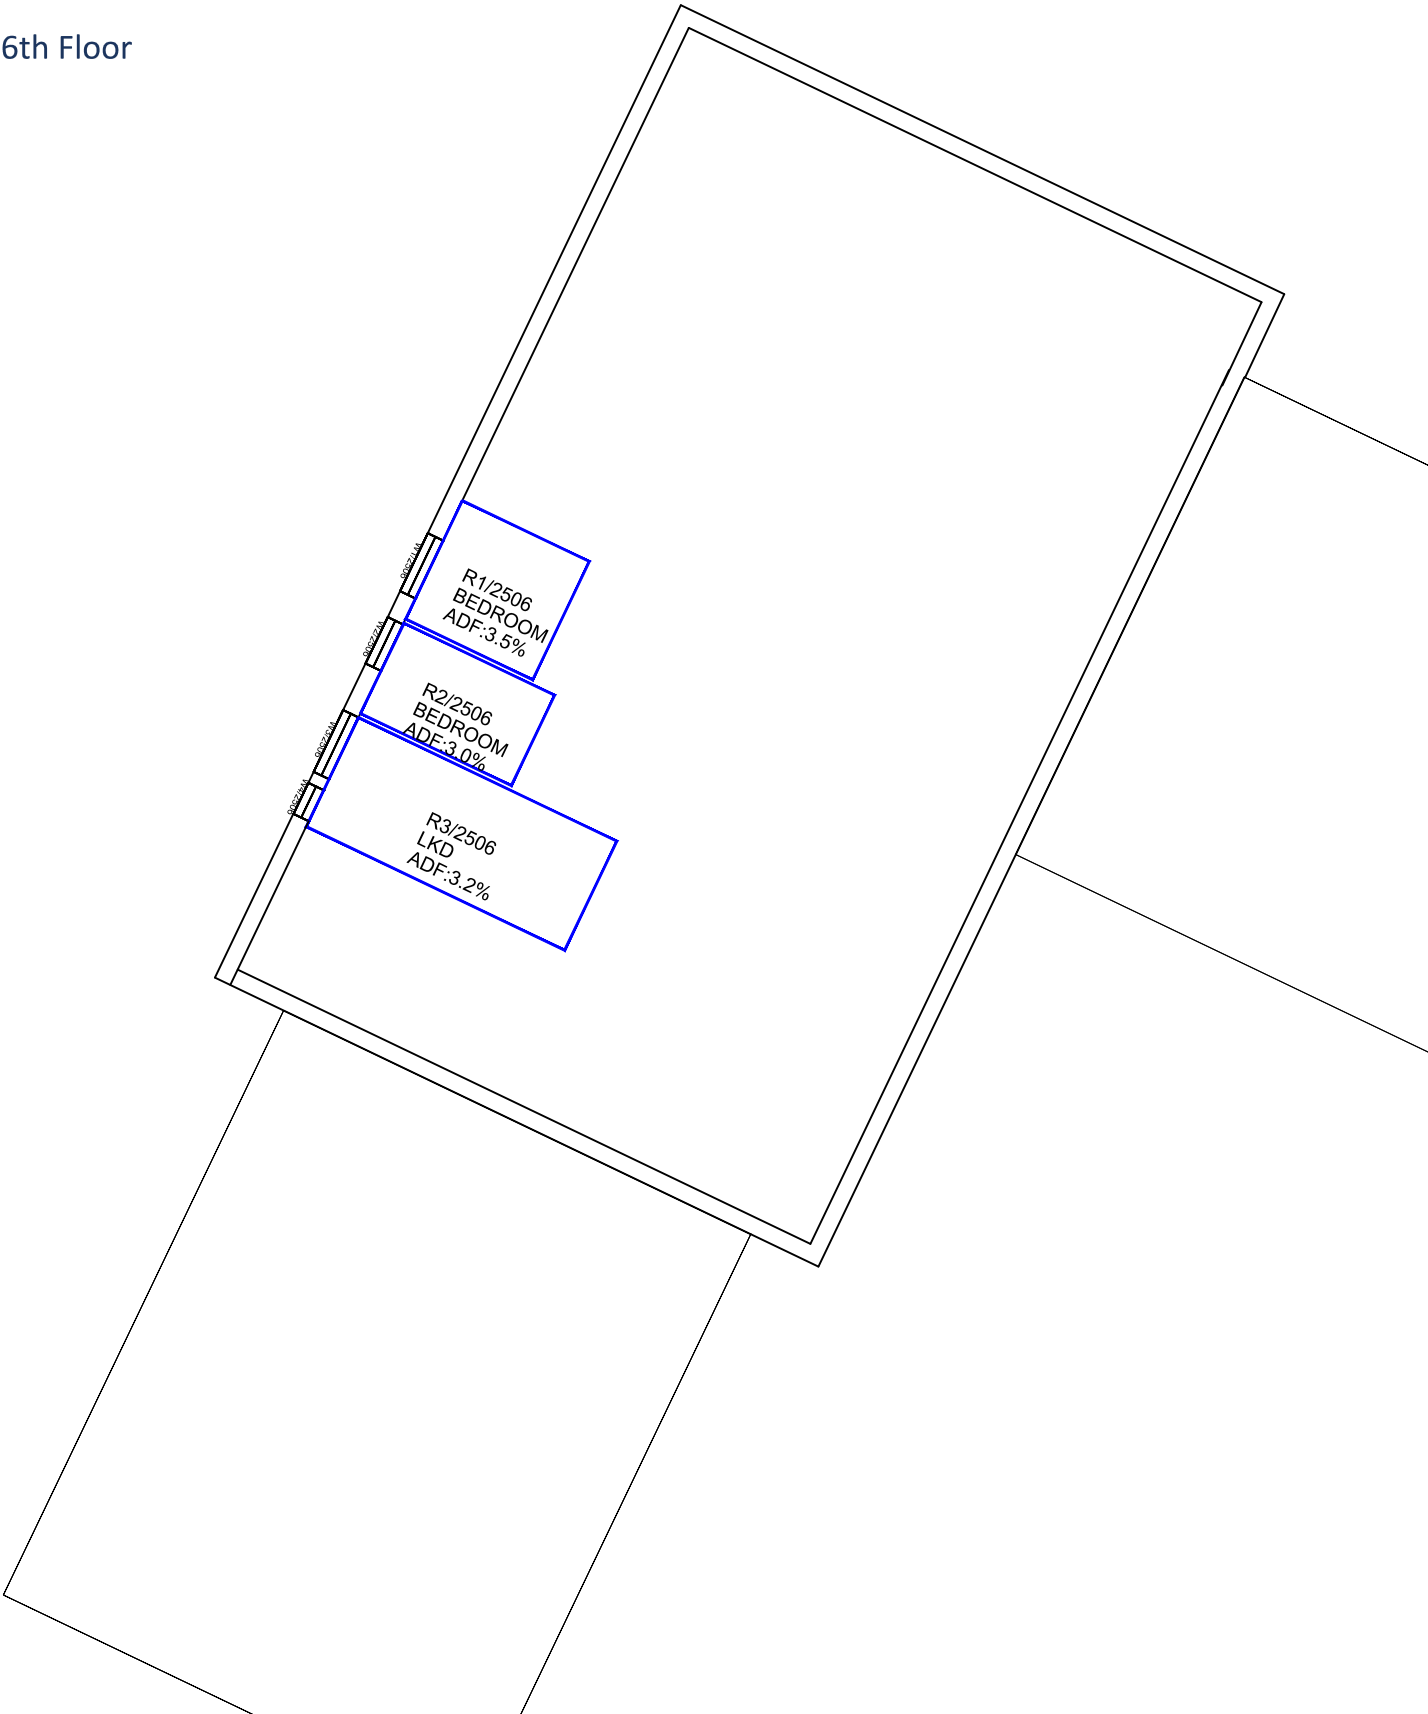

8th Floor

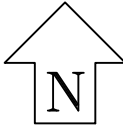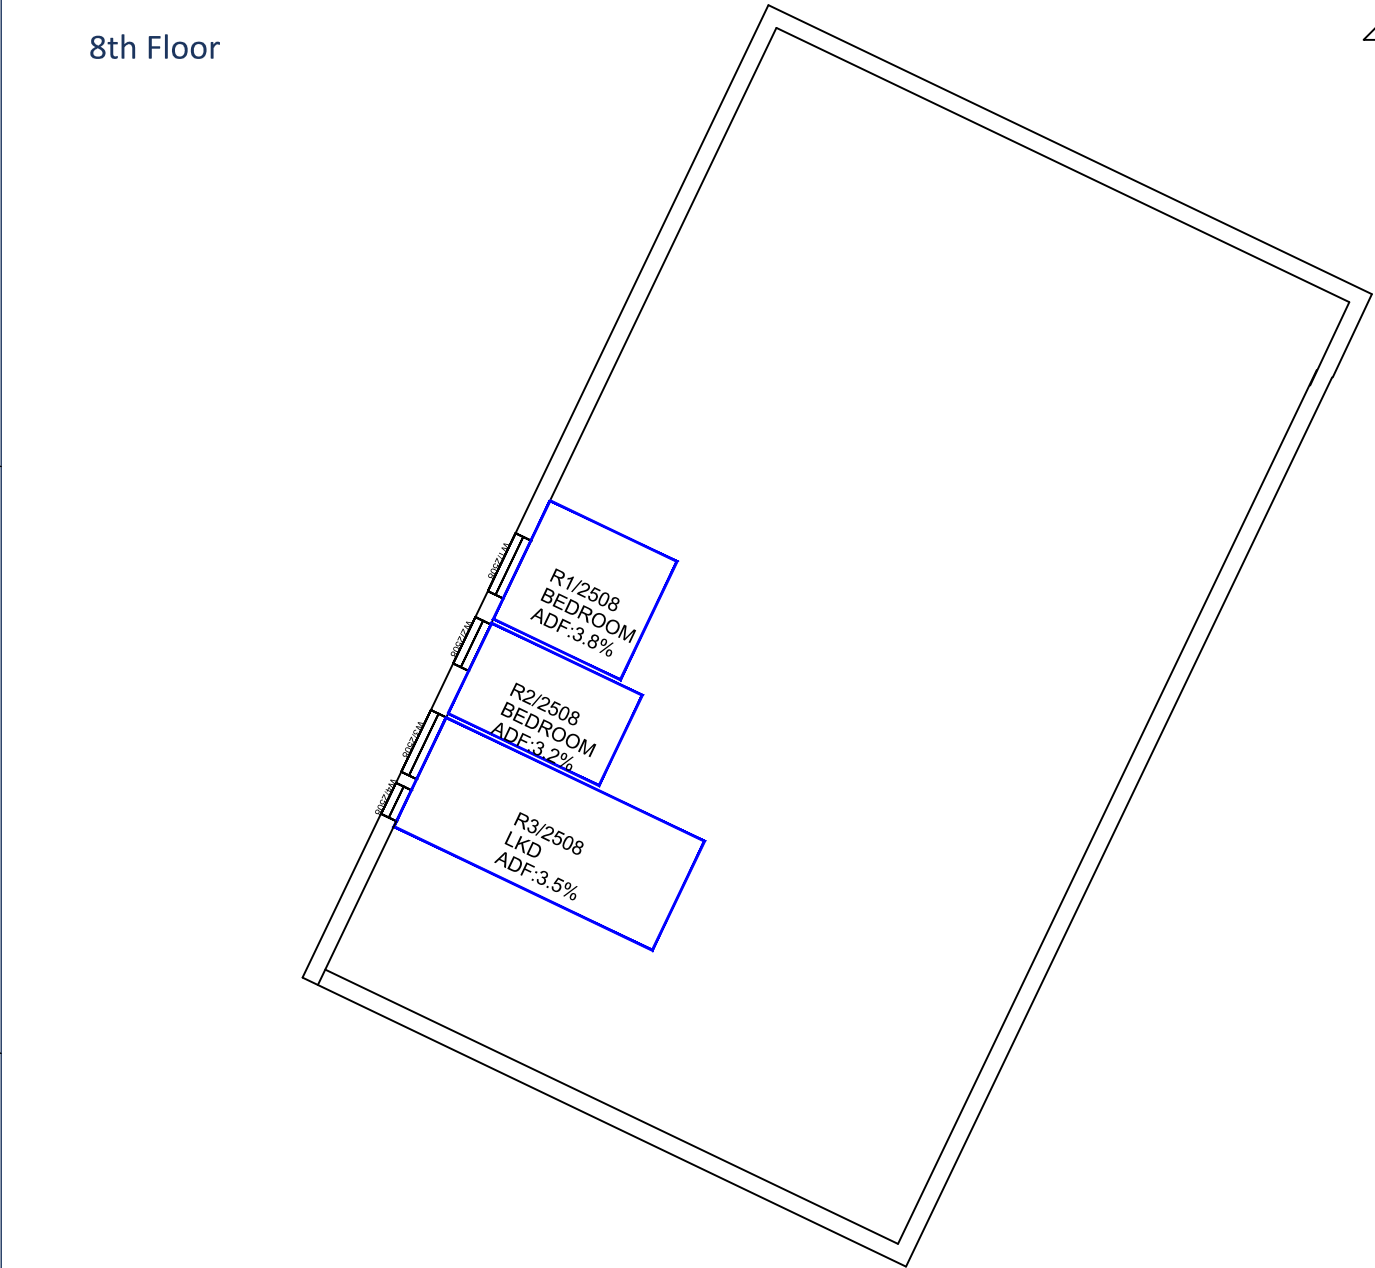


Sources:

Point2
Site Photography
Point Cloud Survey

JTP Studios
Illustrative Scheme Received 01/06/20
File Name: 01754_JTP_Massing_200601.dwg

Parameter Scheme Received 29/05/20
File Name: 01754_JTP_MP_EIA Model.dwg
Illustrative Test Scheme Received 23/06/20
01754_JTP_MP_Updated Massing_200623.dwg
Massing received 25/06/20
01754_JTP_MP_Updated Massing_200625.dwg

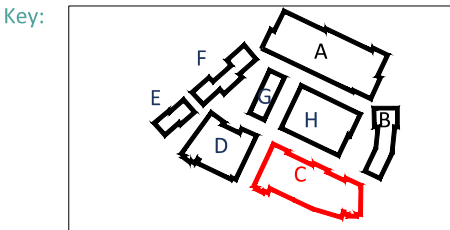

Project: Tesco, Osterly London

Scheme Confirmed:

Date:

Drawn By: JF/BZW/EJ/CJ

Scale: 1:200 @ A3

Date: JUL 2020



Title: ADF Results and Room Layouts
Proposed 25/06/20 Illustrative
Parcel C
Without Balconies

Dwg No: P2209/INT/19W

Rel: 21





Ground Floor

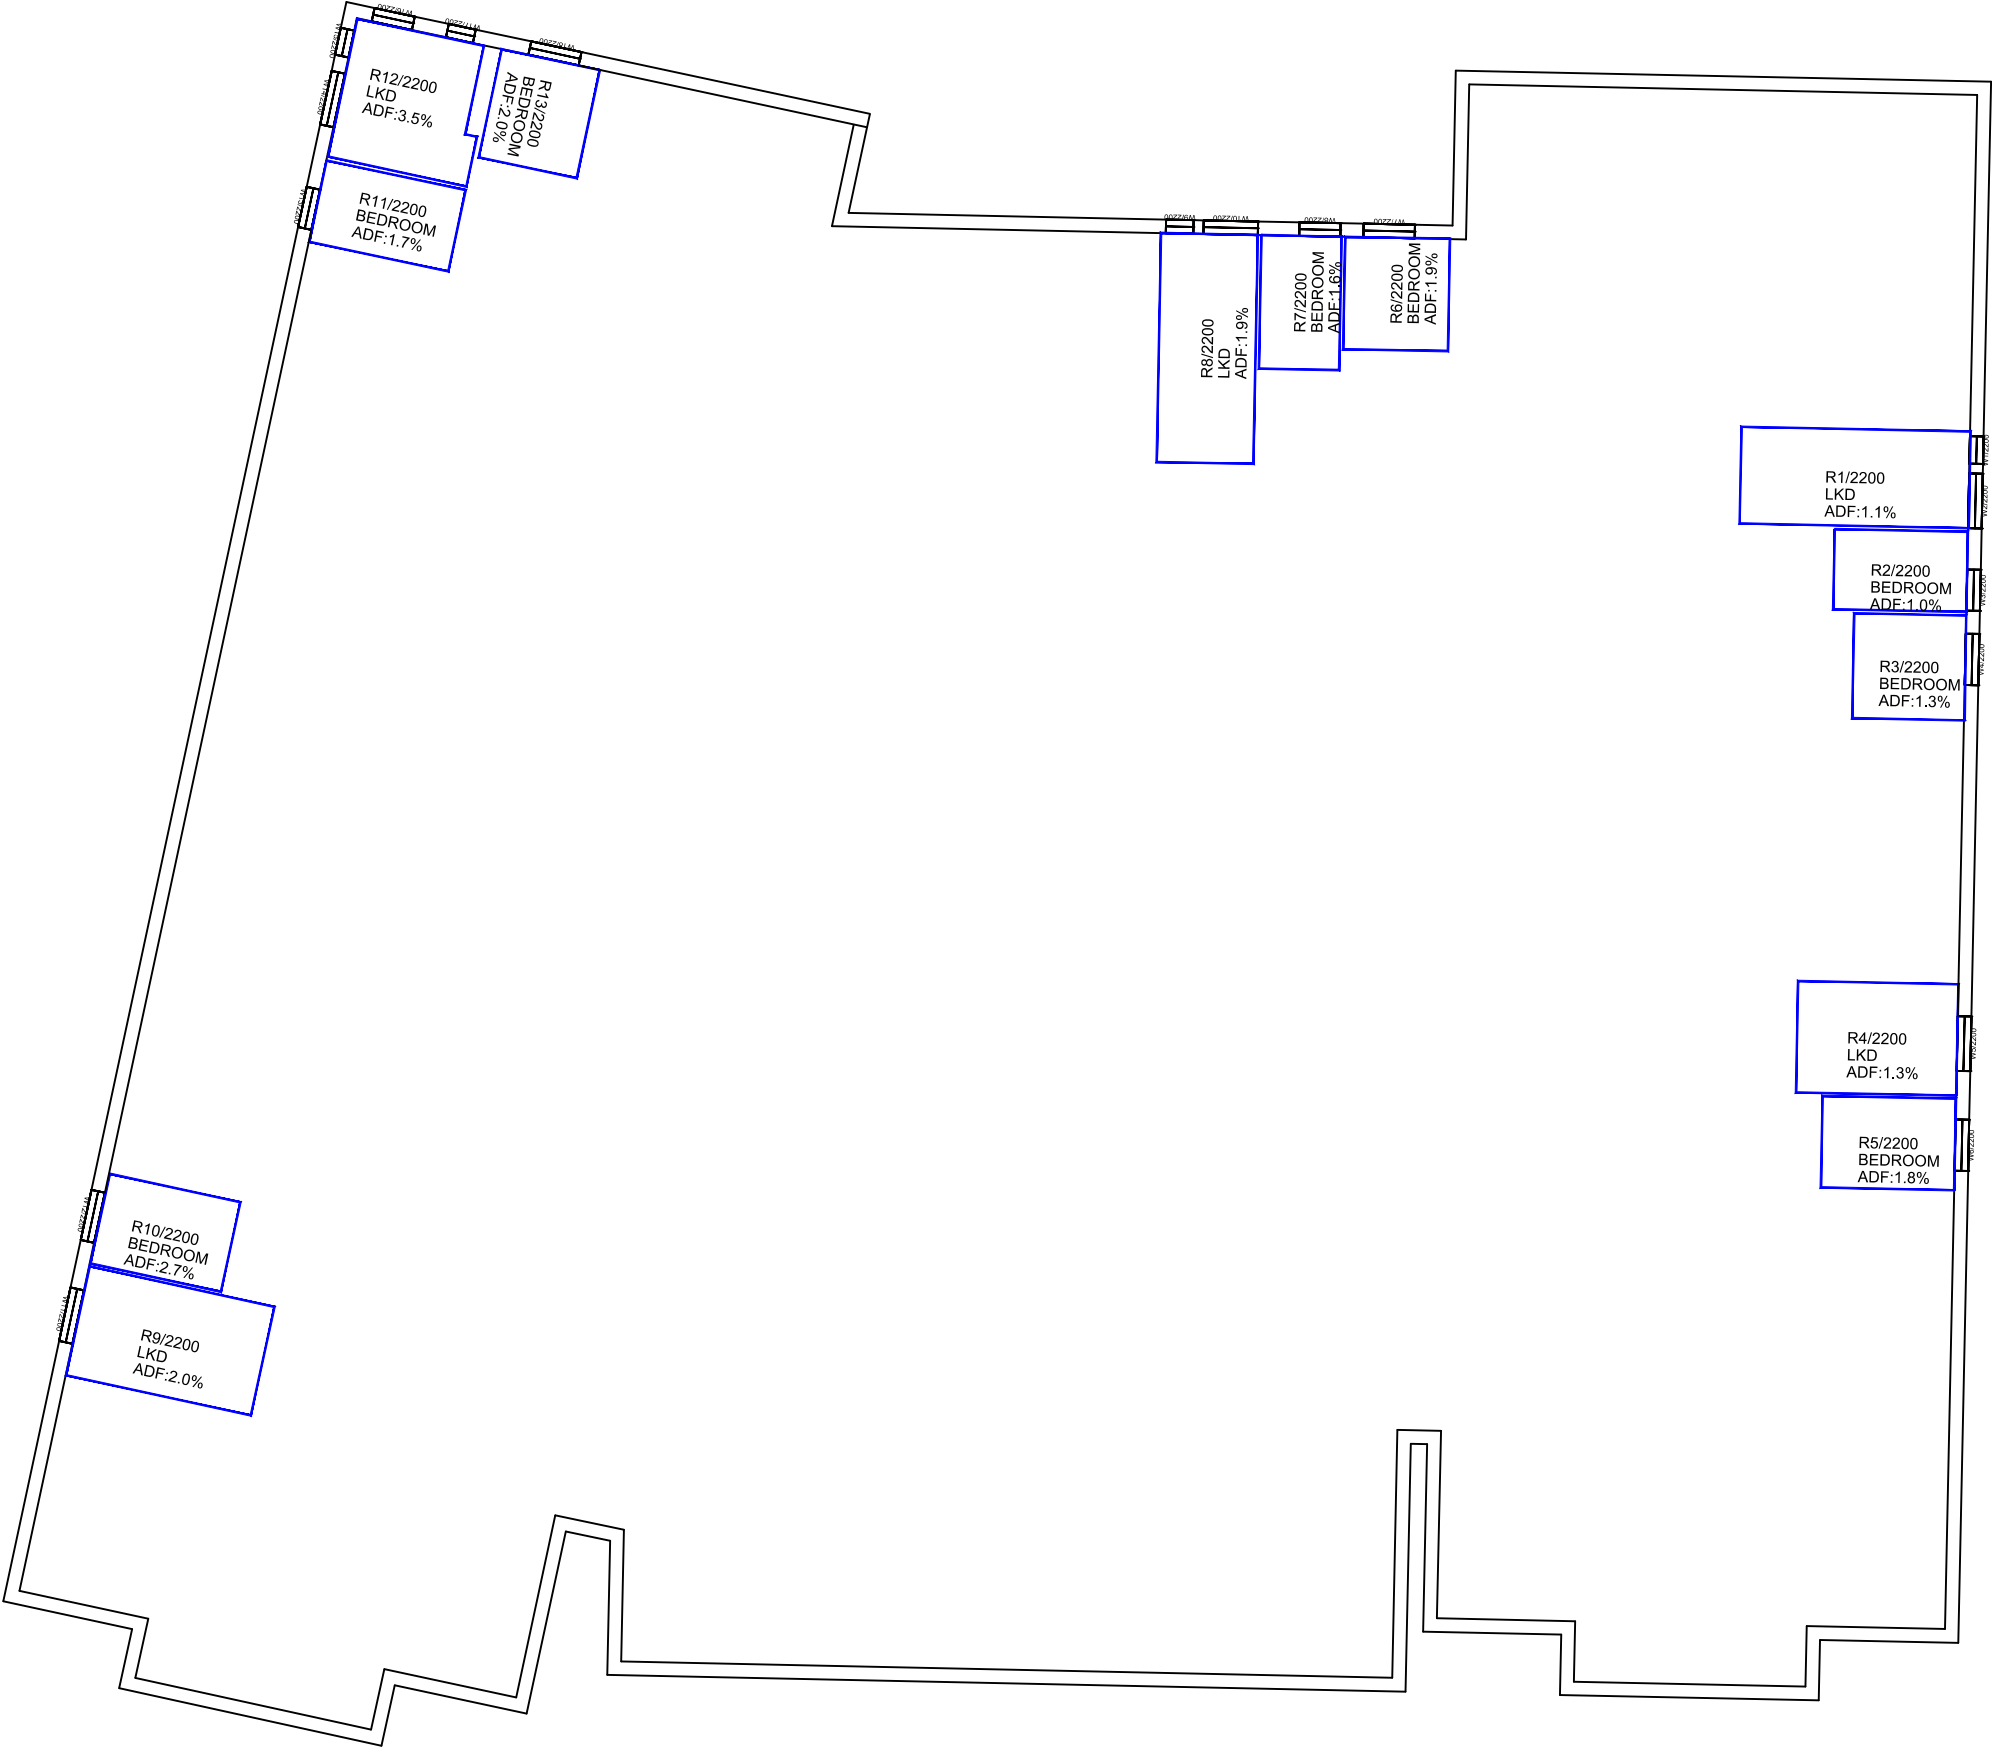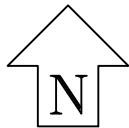



Sources: Point2 Site Photography Point Cloud Survey JTP Studios Illustrative Scheme Received 01/06/20 File Name: 01754_JTP_Massing_200601.dwg Parameter Scheme Received 29/05/20 File Name: 01754_JTP_MP_EIA Model.dwg Illustrative Test Scheme Received 23/06/20 01754_JTP_MP_Updated Massing_200623.dwg Massing received 25/06/20 01754_JTP_MP_Updated Massing_200625.dwg
--



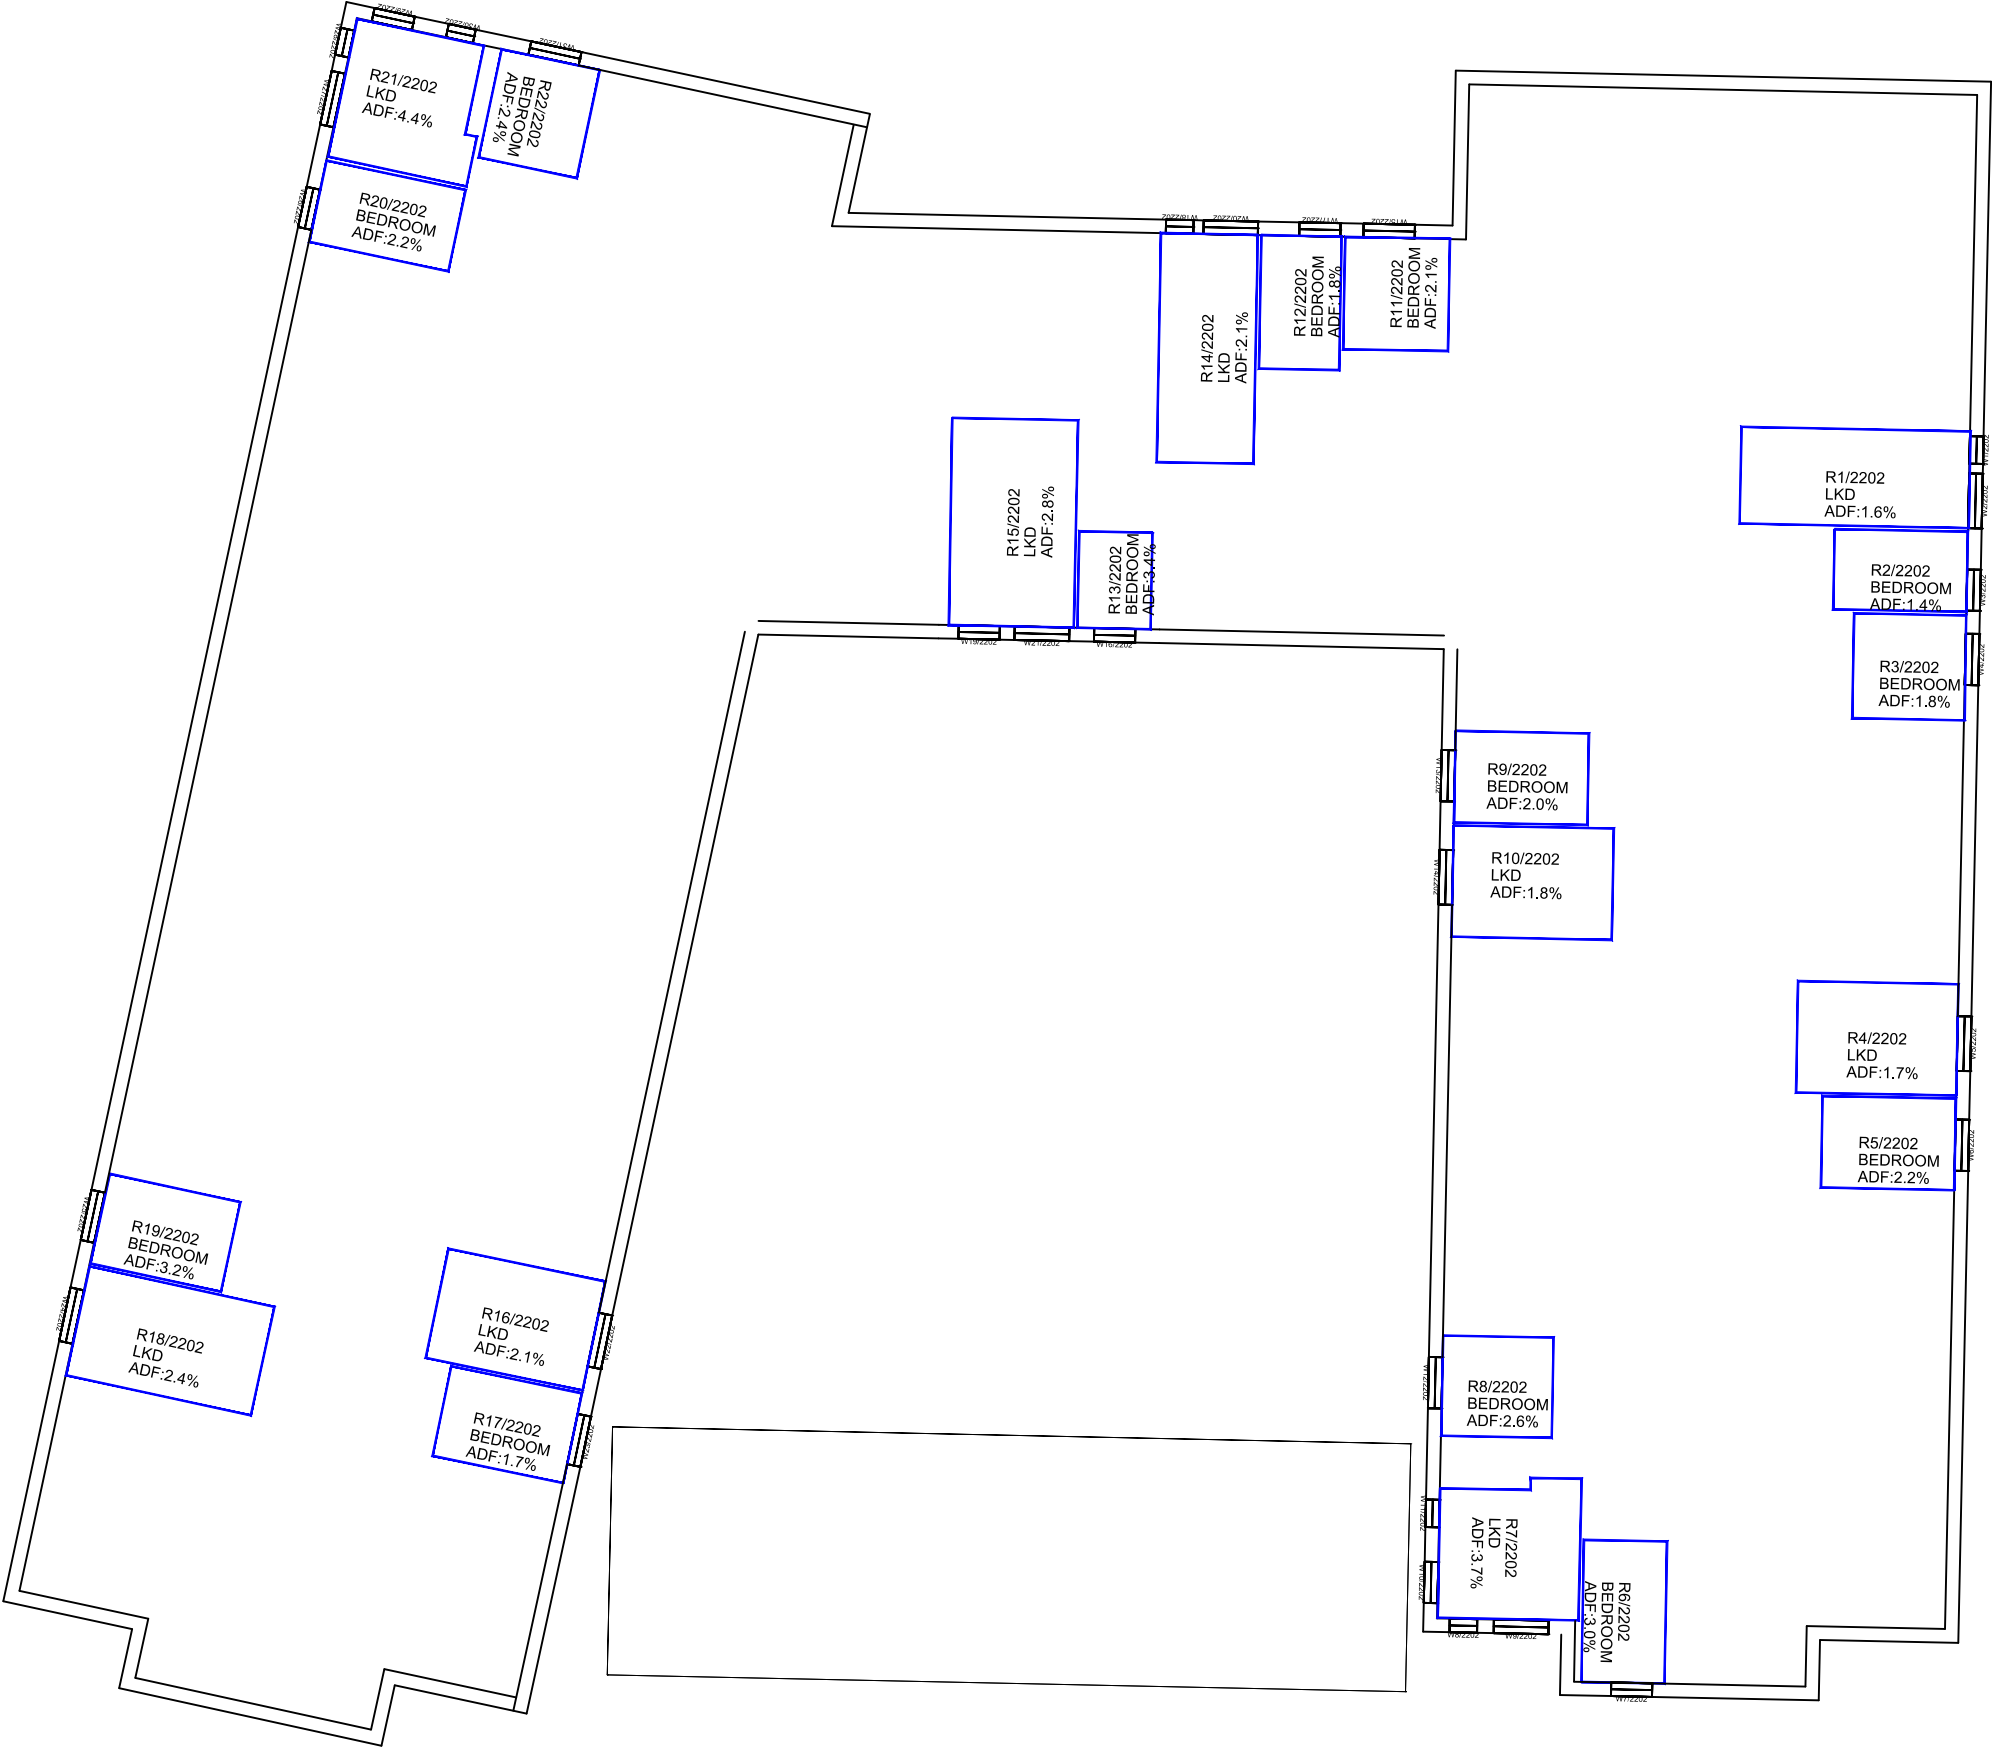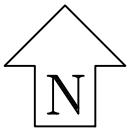



Sources: Point2 Site Photography Point Cloud Survey JTP Studios Illustrative Scheme Received 01/06/20 File Name: 01754_JTP_Massing_200601.dwg Parameter Scheme Received 29/05/20 File Name: 01754_JTP_MP_EIA Model.dwg Illustrative Test Scheme Received 23/06/20 01754_JTP_MP_Updated Massing_200623.dwg Massing received 25/06/20 01754_JTP_MP_Updated Massing_200625.dwg
--



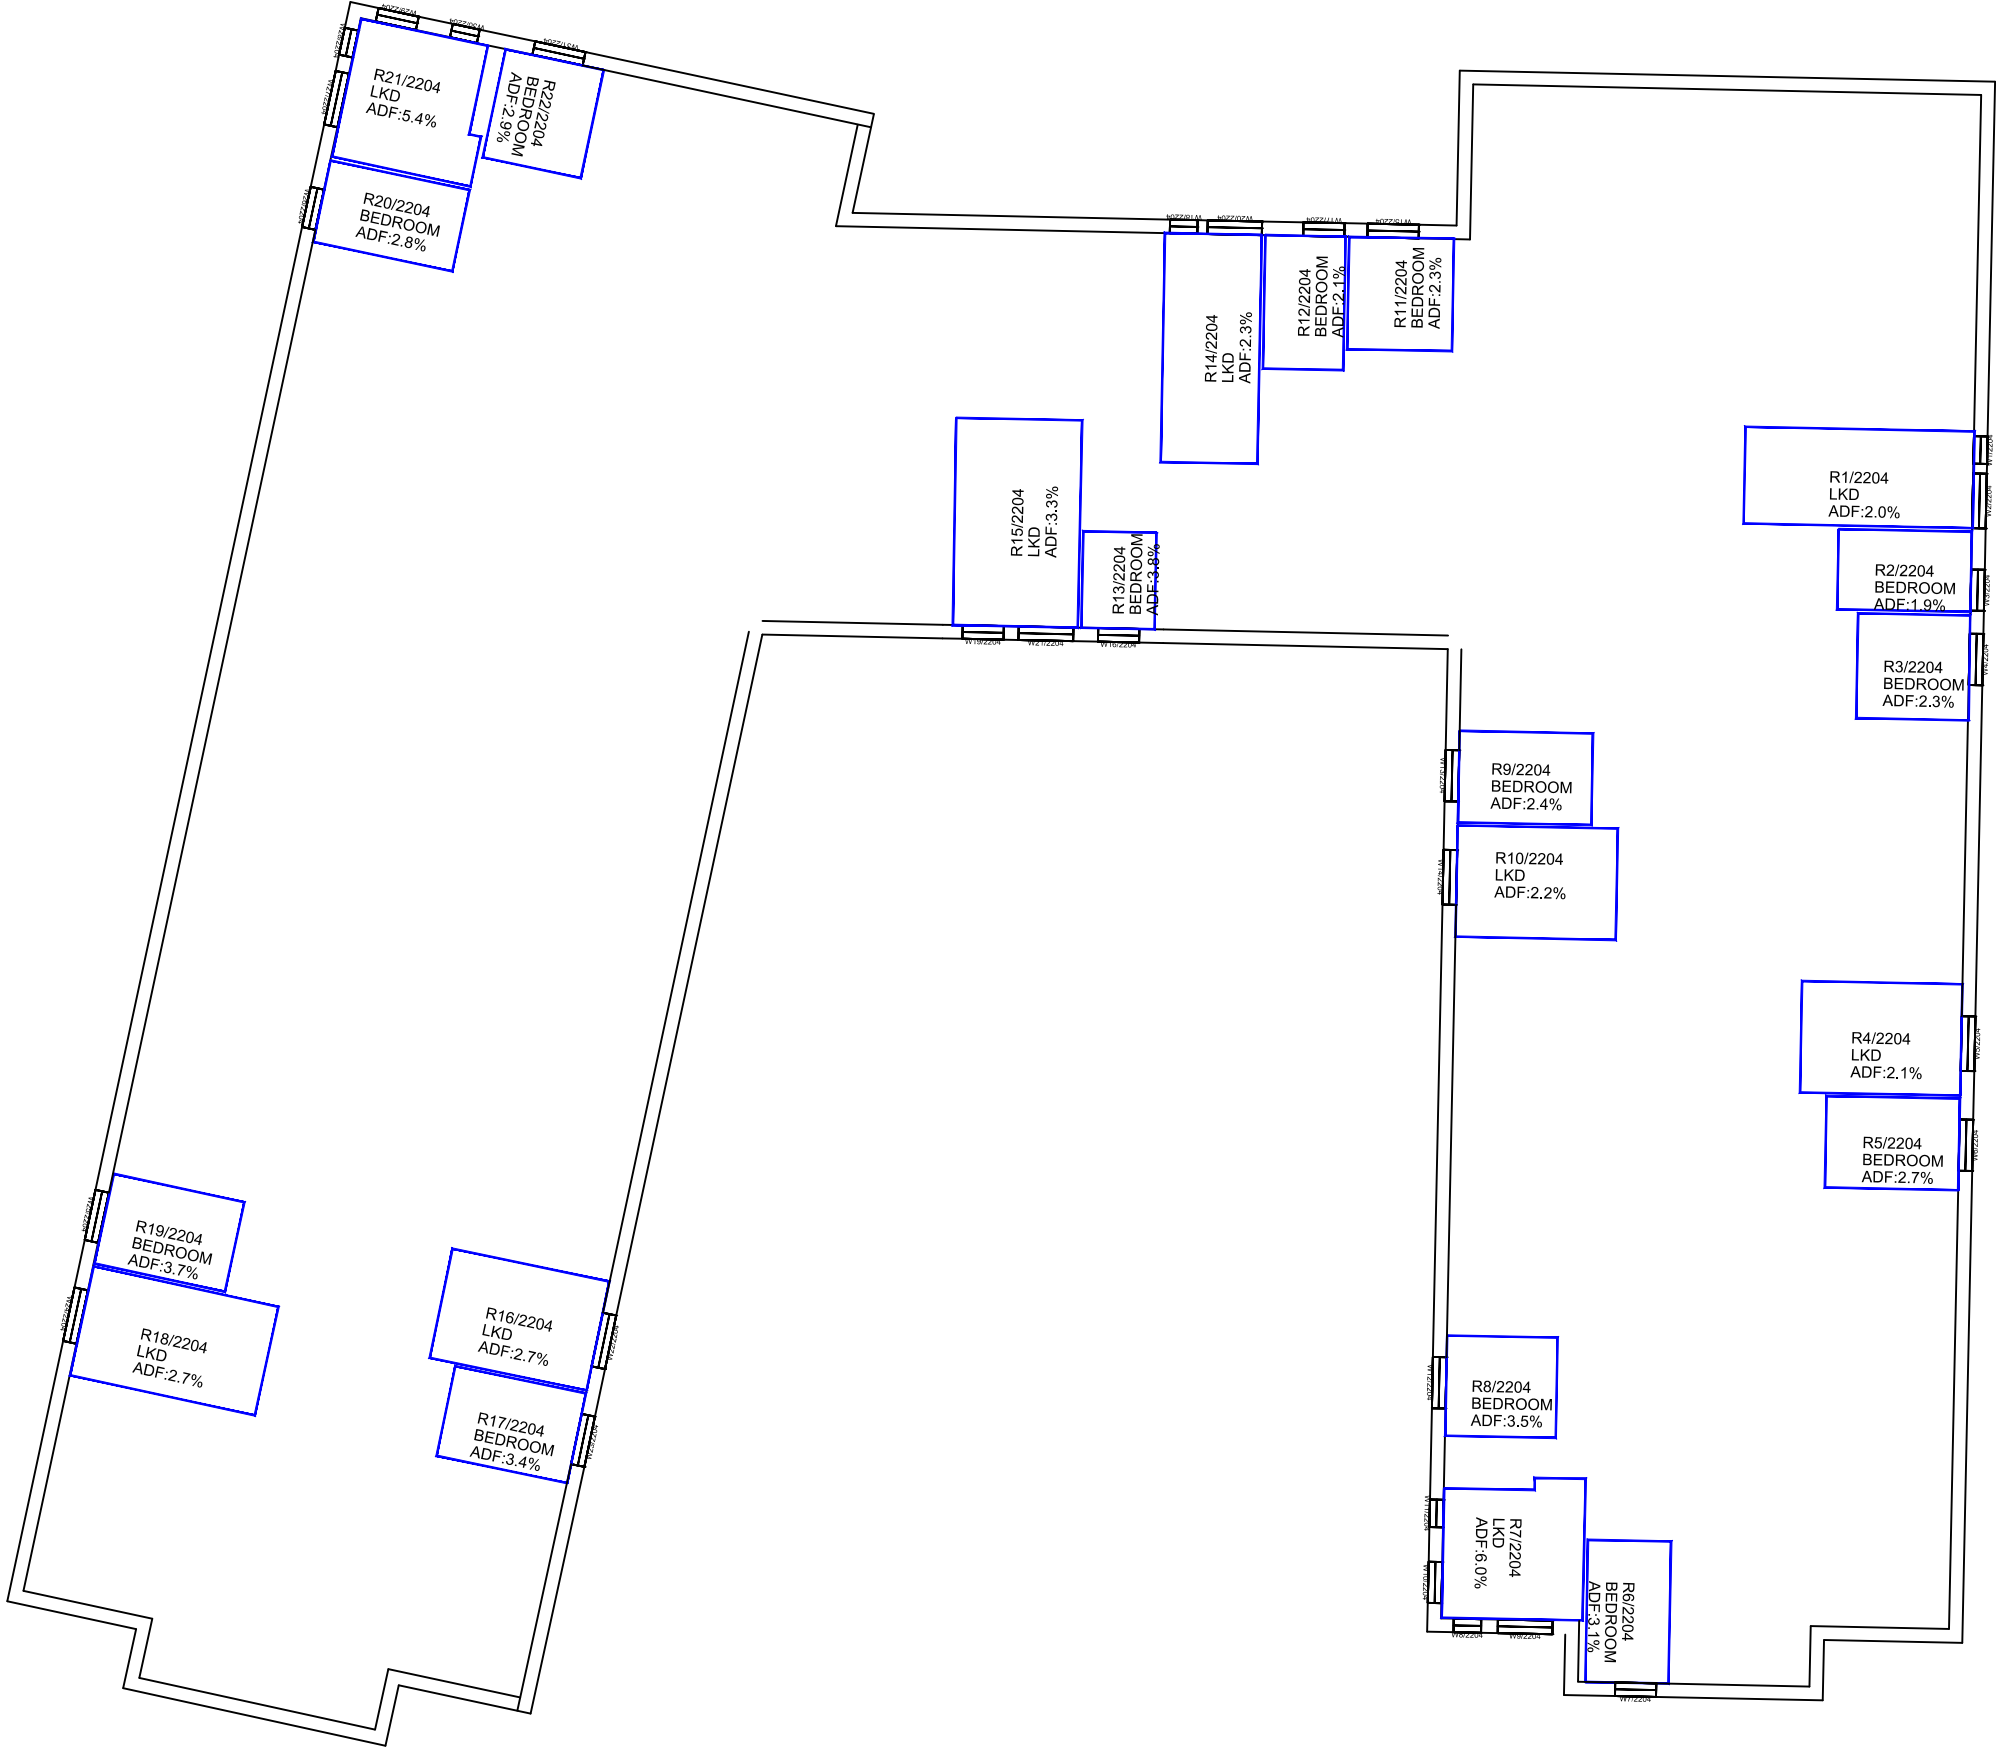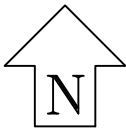



Sources: Point2 Site Photography Point Cloud Survey JTP Studios Illustrative Scheme Received 01/06/20 File Name: 01754_JTP_Massing_200601.dwg Parameter Scheme Received 29/05/20 File Name: 01754_JTP_MP_EIA Model.dwg Illustrative Test Scheme Received 23/06/20 01754_JTP_MP_Updated Massing_200623.dwg Massing received 25/06/20 01754_JTP_MP_Updated Massing_200625.dwg		Key: 		Project: Tesco, Osterly London		Title: ADF Results and Room Layouts Proposed 25/06/20 Illustrative Parcel D Without Balconies		
Scheme Confirmed:		Date:		Drawn By: JF/BZW/EJ/CJ	Scale: 1:250 @ A3	Date: JUL 2020	Dwg No: P2209/INT/22W	Rel: 21




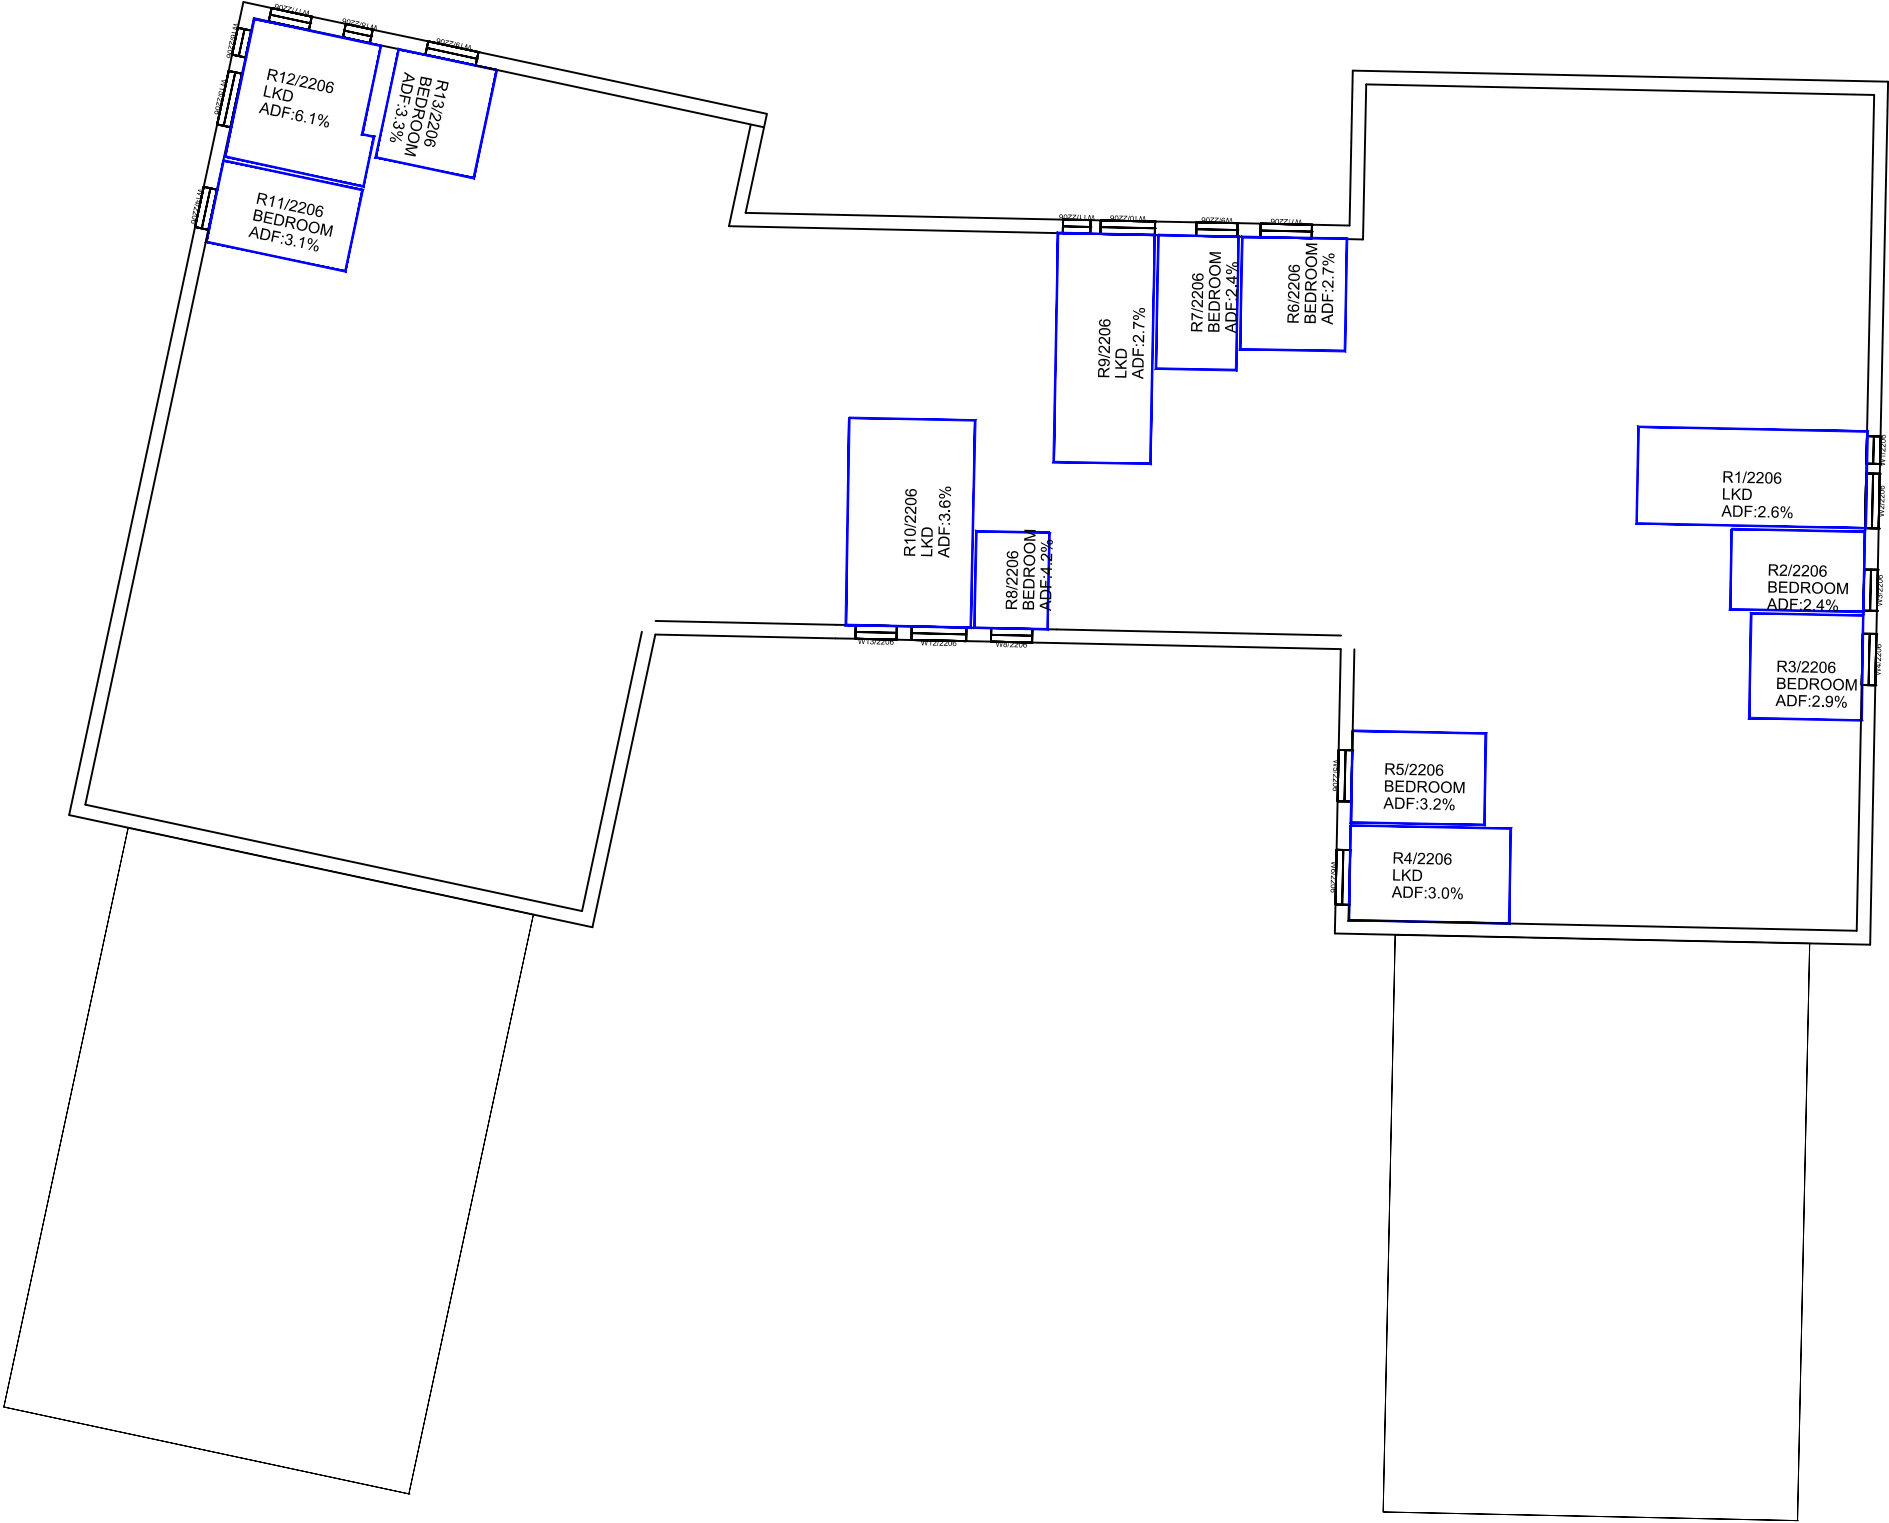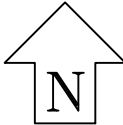

Sources: Point2 Site Photography Point Cloud Survey JTP Studios Illustrative Scheme Received 01/06/20 File Name: 01754_JTP_Massing_200601.dwg Parameter Scheme Received 29/05/20 File Name: 01754_JTP_MP_ EIA Model.dwg Illustrative Test Scheme Received 23/06/20 01754_JTP_MP_Updated Massing_200623.dwg Massing received 25/06/20 01754_JTP_MP_Updated Massing_200625.dwg



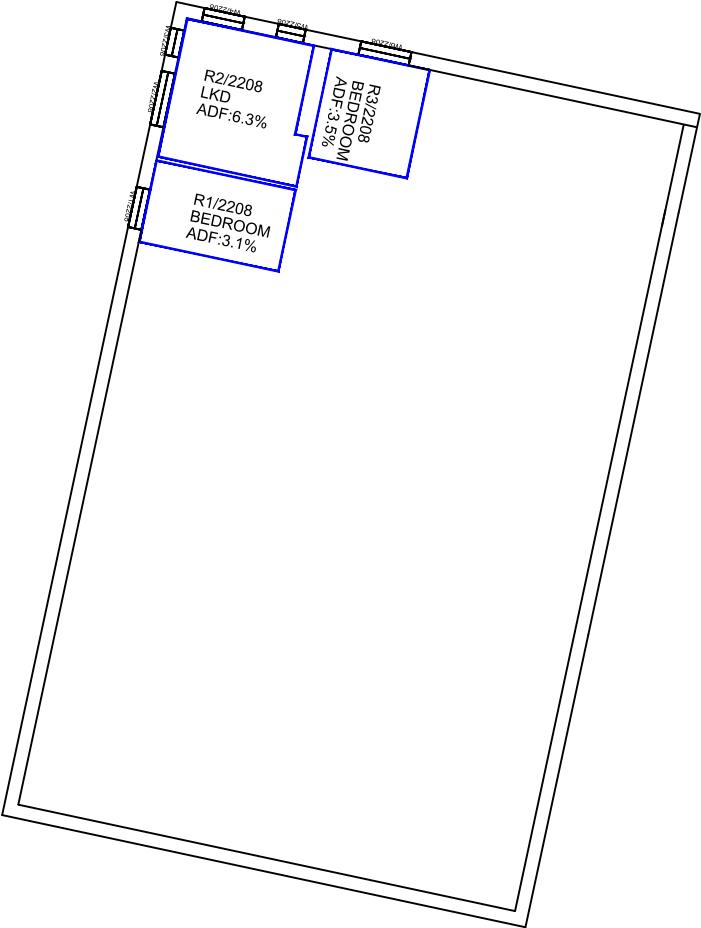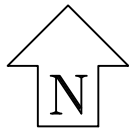

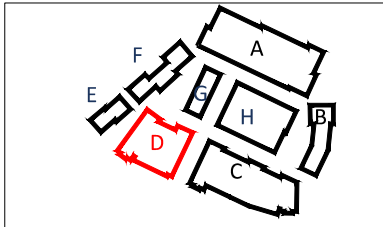
Sources: Point2 Site Photography Point Cloud Survey JTP Studios Illustrative Scheme Received 01/06/20 File Name: 01754_JTP_Massing_200601.dwg Parameter Scheme Received 29/05/20 File Name: 01754_JTP_MP_ EIA Model.dwg Illustrative Test Scheme Received 23/06/20 01754_JTP_MP_Updated Massing_200623.dwg Massing received 25/06/20 01754_JTP_MP_Updated Massing_200625.dwg	Key: 	Project: Tesco, Osterly London			Title: ADF Results and Room Layouts Proposed 25/06/20 Illustrative Parcel D Without Balconies		
		Scheme Confirmed:	Date:	Drawn By: JF/BZW/EJ/CJ	Scale: 1:250 @ A3	Date: JUL 2020	Dwg No: P2209/INT/24W



Ground Floor




2nd Floor

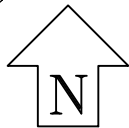

Sources:
Point2
Site Photography
Point Cloud Survey

JTP Studios
Illustrative Scheme Received 01/06/20
File Name: 01754_JTP_Massing_200601.dwg

Parameter Scheme Received 29/05/20
File Name: 01754_JTP_MP_EIA Model.dwg
Illustrative Test Scheme Received 23/06/20
01754_JTP_MP_Updated Massing_200623.dwg
Massing received 25/06/20
01754_JTP_MP_Updated Massing_200625.dwg

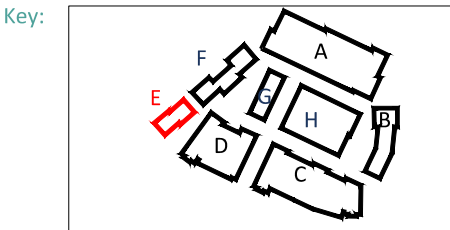

Project: Tesco, Osterly
London

Title: ADF Results and Room Layouts
Proposed 25/06/20 Illustrative
Parcel E
Without Balconies

Scheme Confirmed:

Date:

Drawn By:
JF/BZW/EJ/CJ


Scale:
1:150 @ A3

Date:
JUL 2020

Dwg No:
P2209/INT/25W


Rel:
21



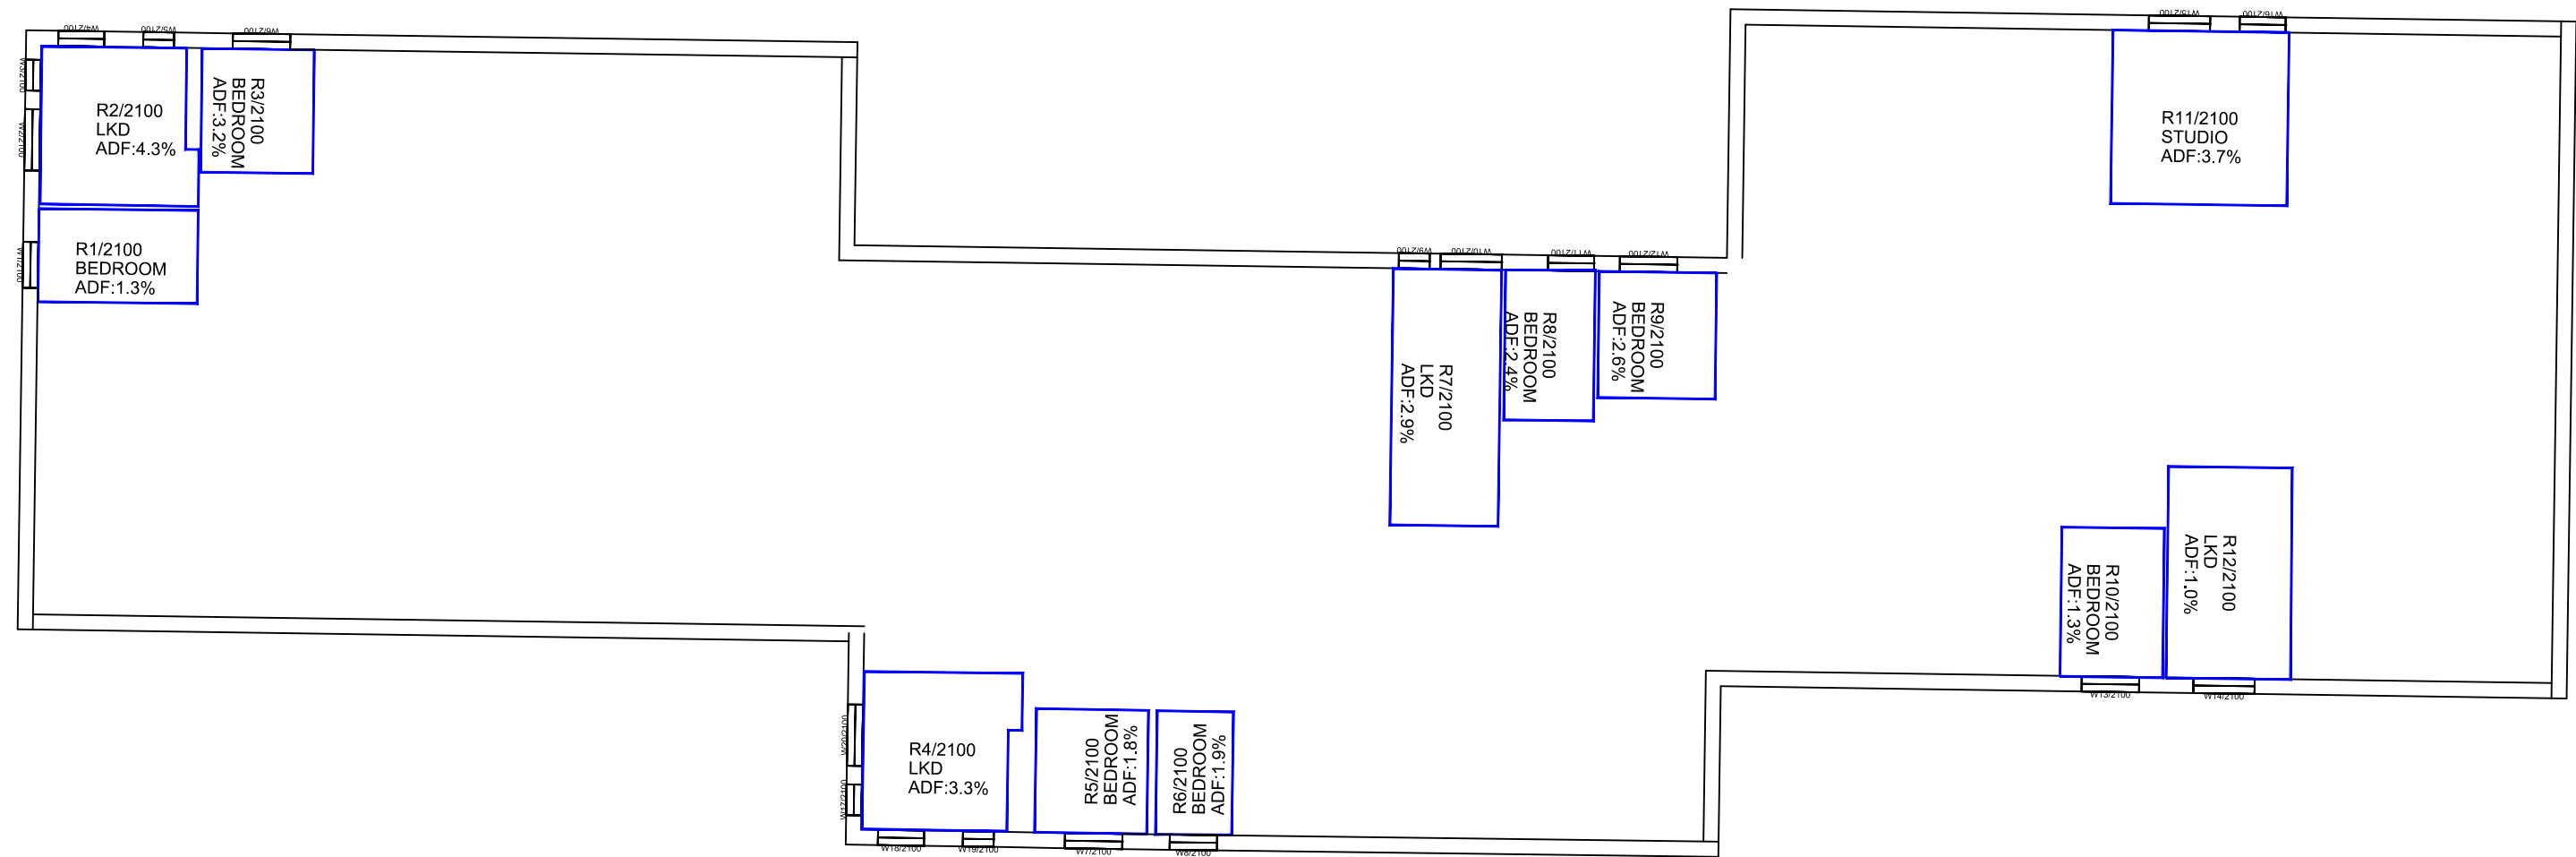

Sources: Point2 Site Photography Point Cloud Survey JTP Studios Illustrative Scheme Received 01/06/20 File Name: 01754_JTP_Massing_200601.dwg Parameter Scheme Received 29/05/20 File Name: 01754_JTP_MP_EIA Model.dwg Illustrative Test Scheme Received 23/06/20 01754_JTP_MP_Updated Massing_200623.dwg Massing received 25/06/20 01754_JTP_MP_Updated Massing_200625.dwg
--



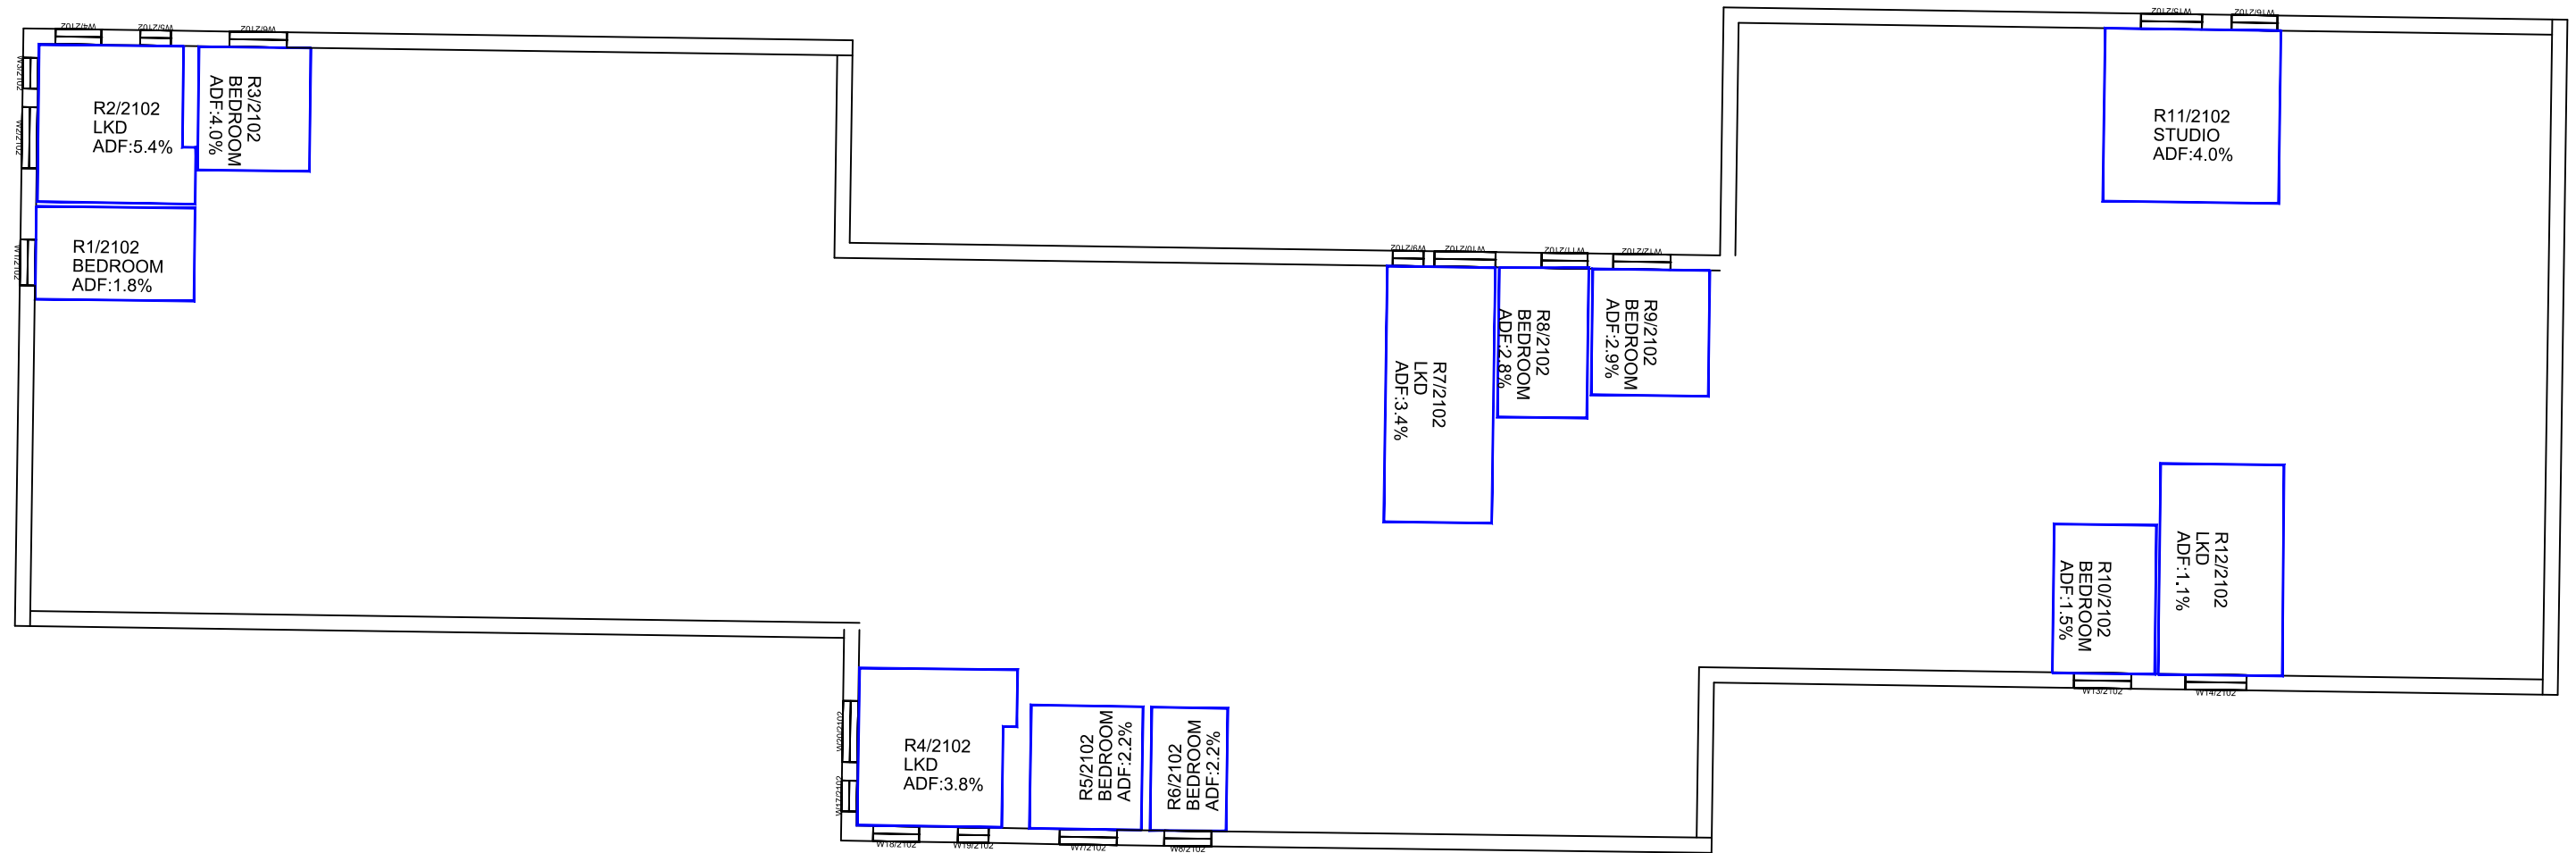


Sources:

Point2
Site Photography
Point Cloud Survey

JTP Studios
Illustrative Scheme Received 01/06/20
File Name: 01754_JTP_Massing_200601.dwg

Parameter Scheme Received 29/05/20
File Name: 01754_JTP_MP_EIA Model.dwg
Illustrative Test Scheme Received 23/06/20
01754_JTP_MP_Updated Massing_200623.dwg
Massing received 25/06/20
01754_JTP_MP_Updated Massing_200625.dwg

Key:

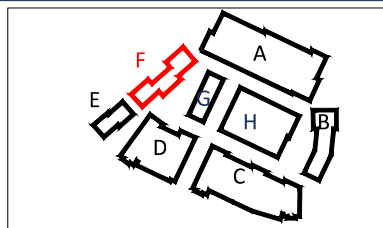

Scheme Confirmed:

Date:

Project: Tesco, Osterly
London

Drawn By:
JF/BZW/EJ/CJ

Scale:
1:200 @ A3


Date: JUL 2020

Title: ADF Results and Room Layouts
Proposed 25/06/20 Illustrative
Parcel F
Without Balconies

Dwg No: **P2209/INT/27W**


Rel: 21



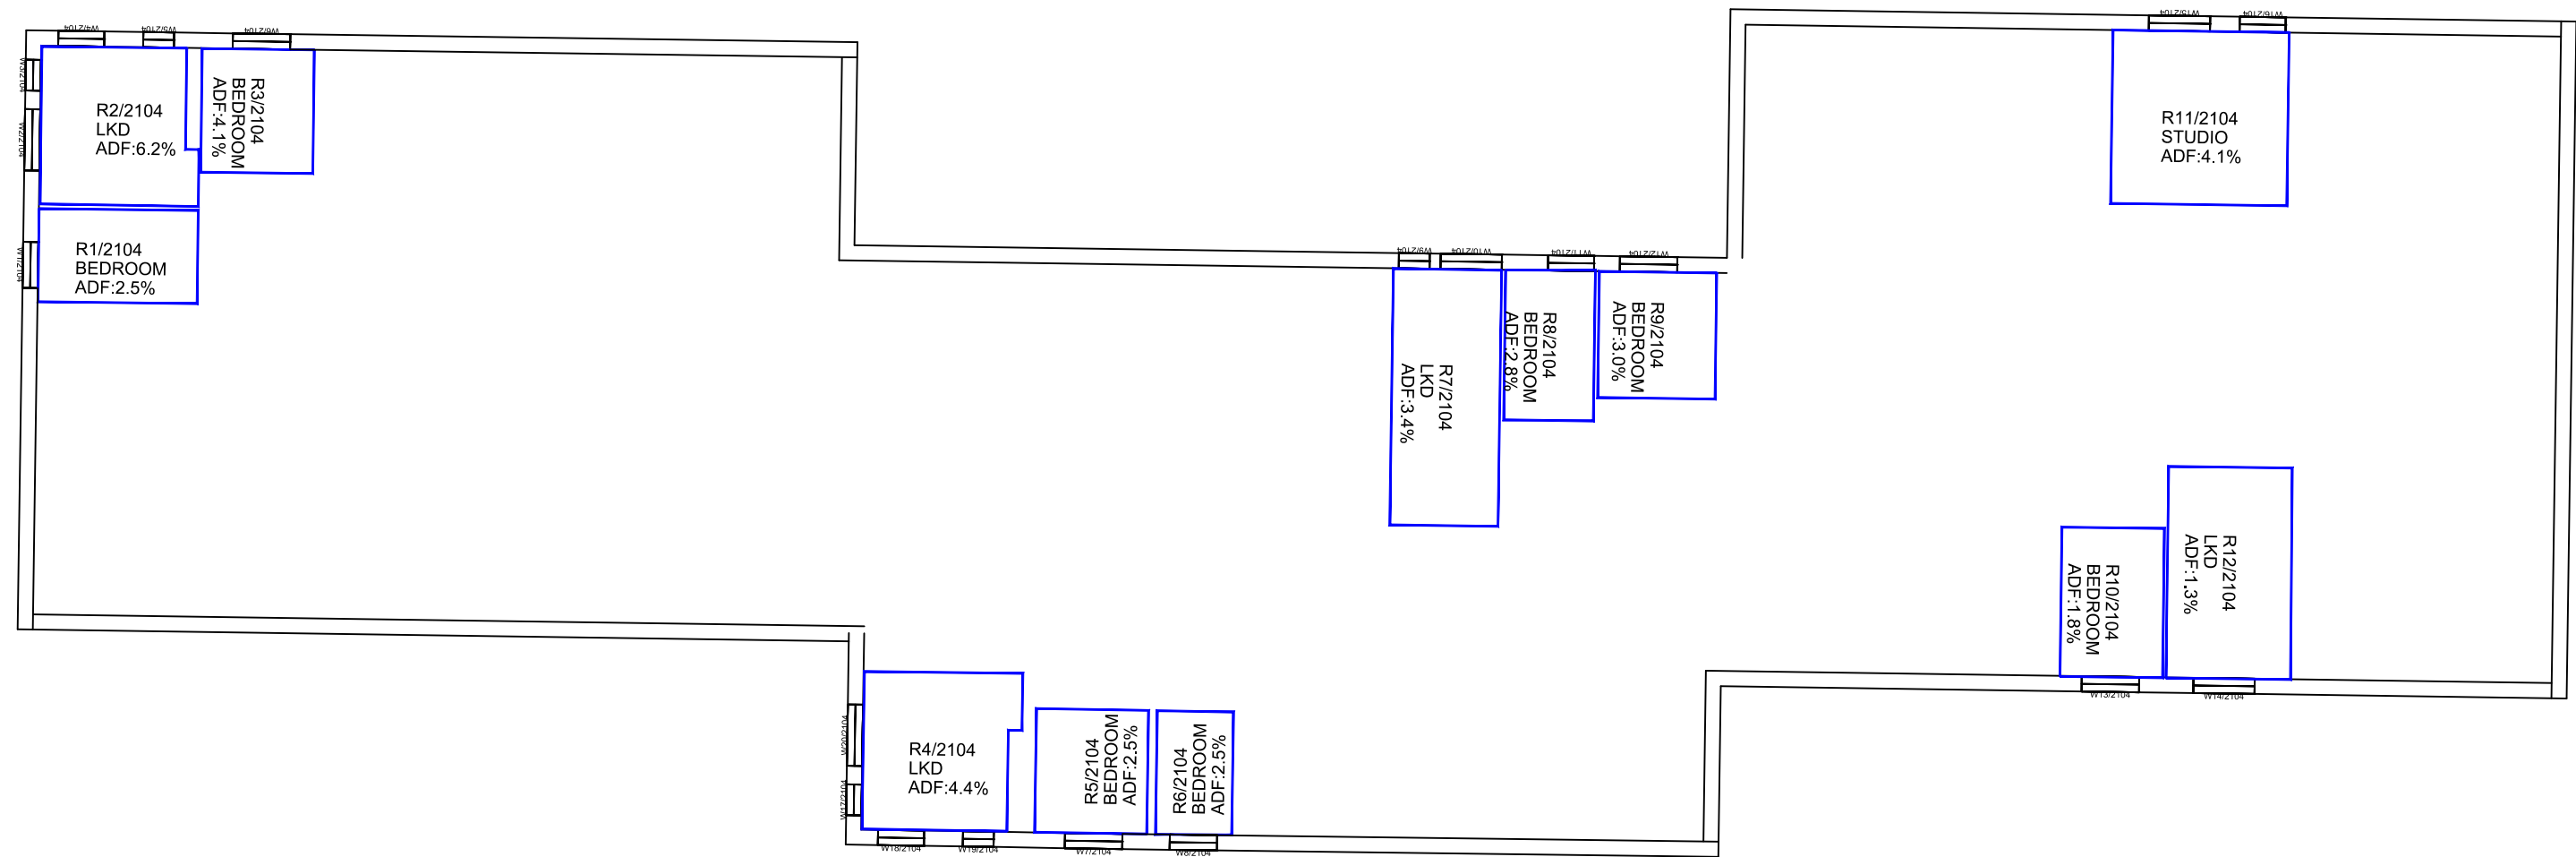

Sources: Point2 Site Photography Point Cloud Survey JTP Studios Illustrative Scheme Received 01/06/20 File Name: 01754_JTP_Massing_200601.dwg Parameter Scheme Received 29/05/20 File Name: 01754_JTP_MP_ EIA Model.dwg Illustrative Test Scheme Received 23/06/20 01754_JTP_MP_Updated Massing_200623.dwg Massing received 25/06/20 01754_JTP_MP_Updated Massing_200625.dwg	Key: 	Project: Tesco, Osterly London			Title: ADF Results and Room Layouts Proposed 25/06/20 Illustrative Parcel F Without Balconies	
	Scheme Confirmed:	Date:	Drawn By: JF/BZW/EJ/CJ	Scale: 1:200 @ A3	Date: JUL 2020	Dwg No: P2209/INT/28W




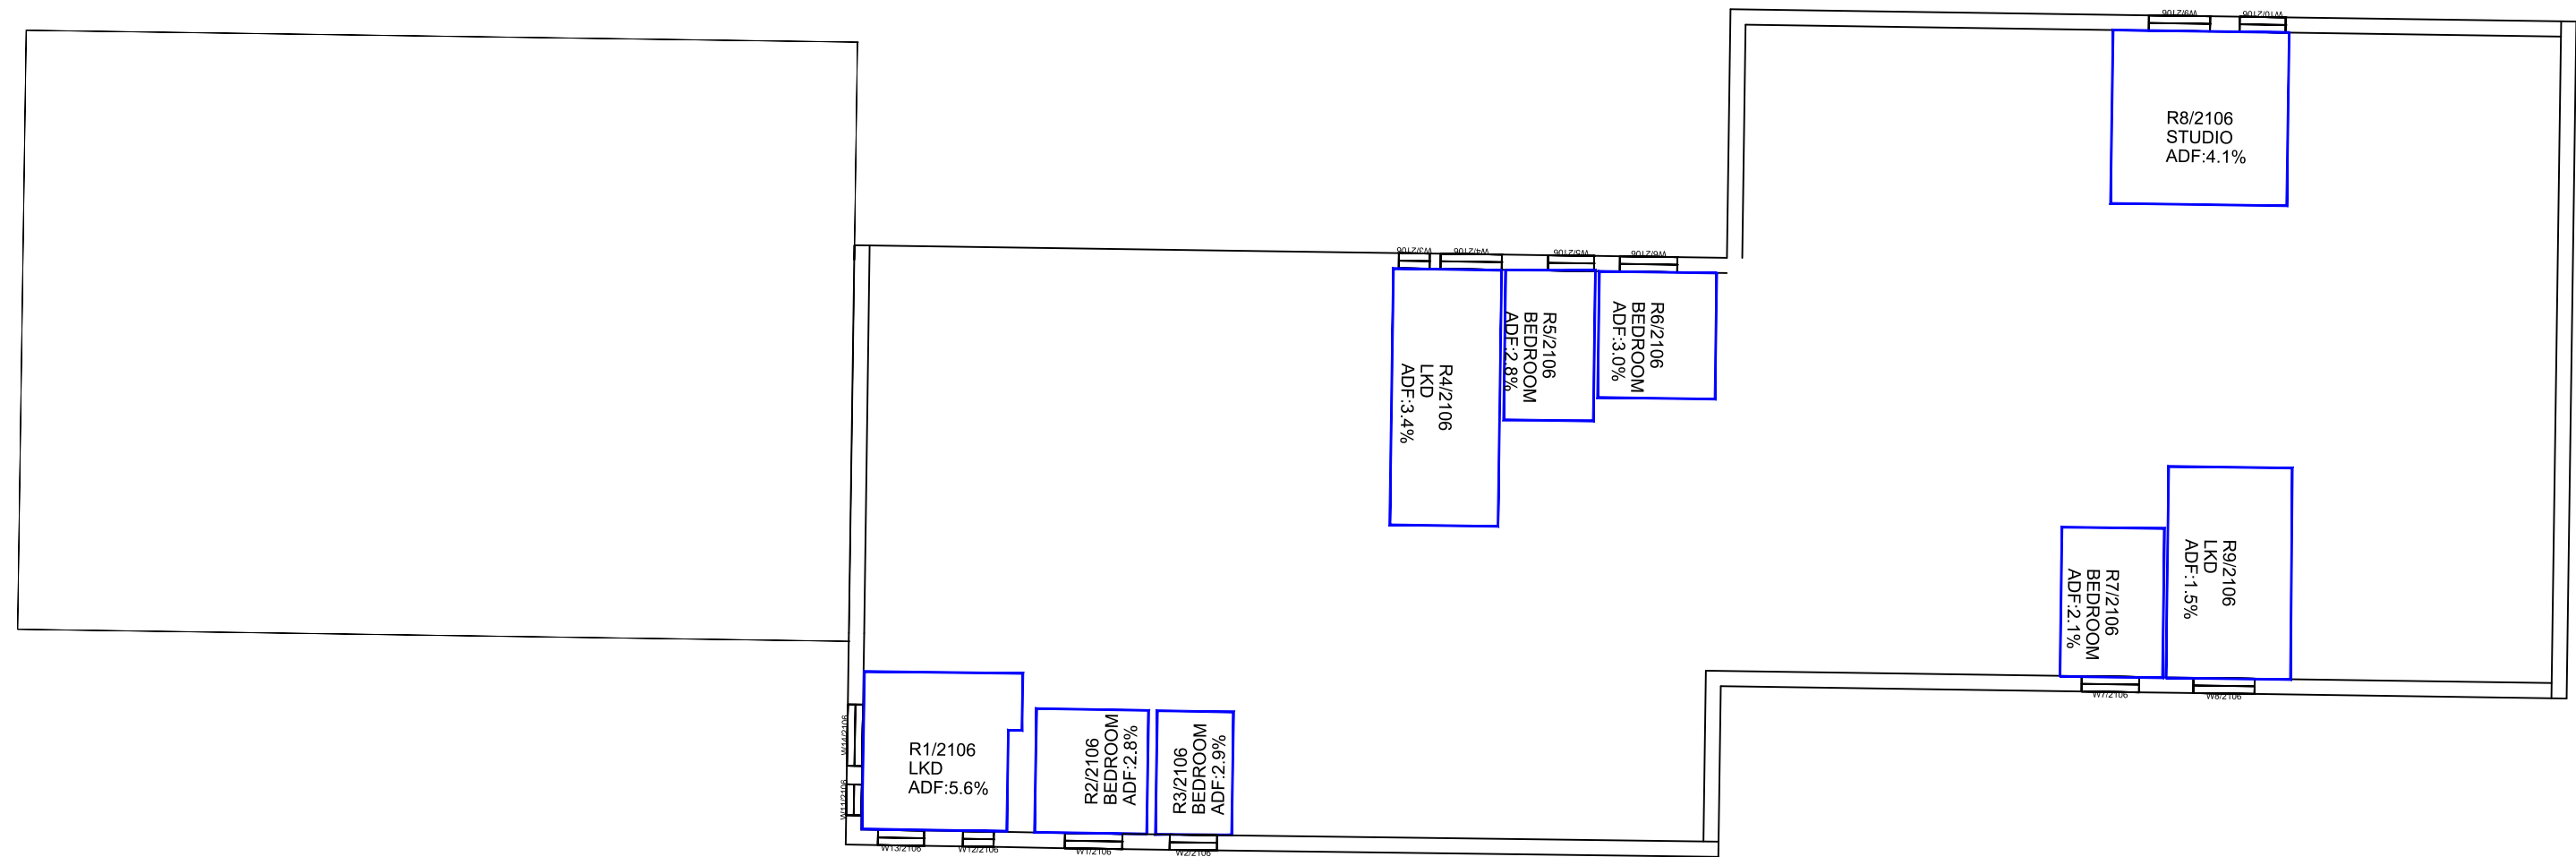


Sources: Point2 Site Photography Point Cloud Survey JTP Studios Illustrative Scheme Received 01/06/20 File Name: 01754_JTP_Massing_200601.dwg Parameter Scheme Received 29/05/20 File Name: 01754_JTP_MP_ EIA Model.dwg Illustrative Test Scheme Received 23/06/20 01754_JTP_MP_Updated Massing_200623.dwg Massing received 25/06/20 01754_JTP_MP_Updated Massing_200625.dwg




8th Floor

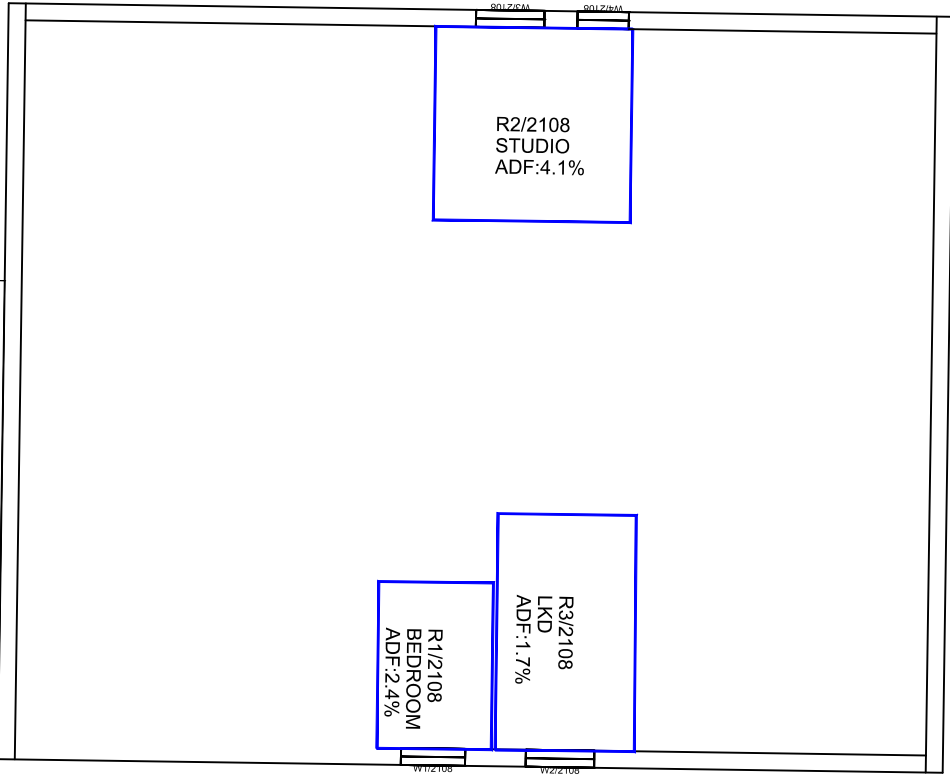


10th Floor

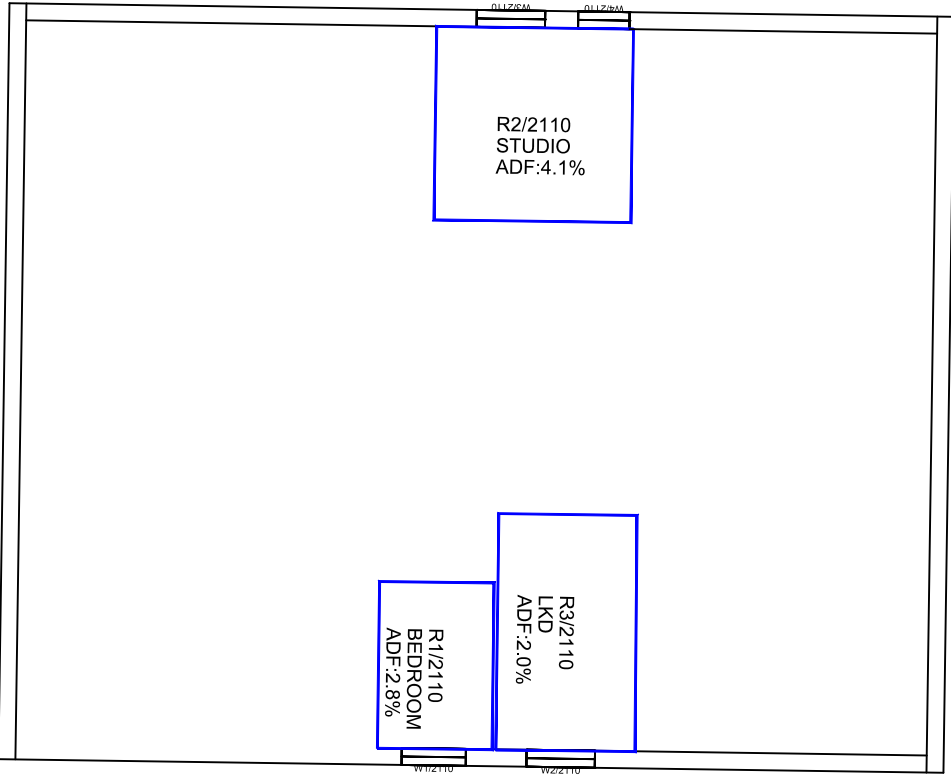

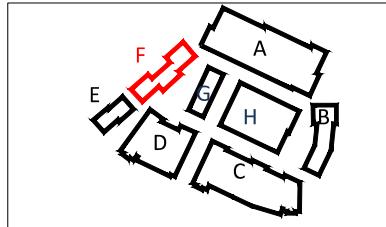
Sources: Point2 Site Photography Point Cloud Survey JTP Studios Illustrative Scheme Received 01/06/20 File Name: 01754_JTP_Massing_200601.dwg Parameter Scheme Received 29/05/20 File Name: 01754_JTP_MP_EIA Model.dwg Illustrative Test Scheme Received 23/06/20 01754_JTP_MP_Updated Massing_200623.dwg Massing received 25/06/20 01754_JTP_MP_Updated Massing_200625.dwg		Key: 		Project: Tesco, Osterly London		Title: ADF Results and Room Layouts Proposed 25/06/20 Illustrative Parcel F Without Balconies		
Scheme Confirmed:		Date:		Drawn By: JF/BZW/EJ/CJ	Scale: 1:200 @ A3	Date: JUL 2020	Dwg No: P2209/INT/30W	Rel: 21



Ground Floor

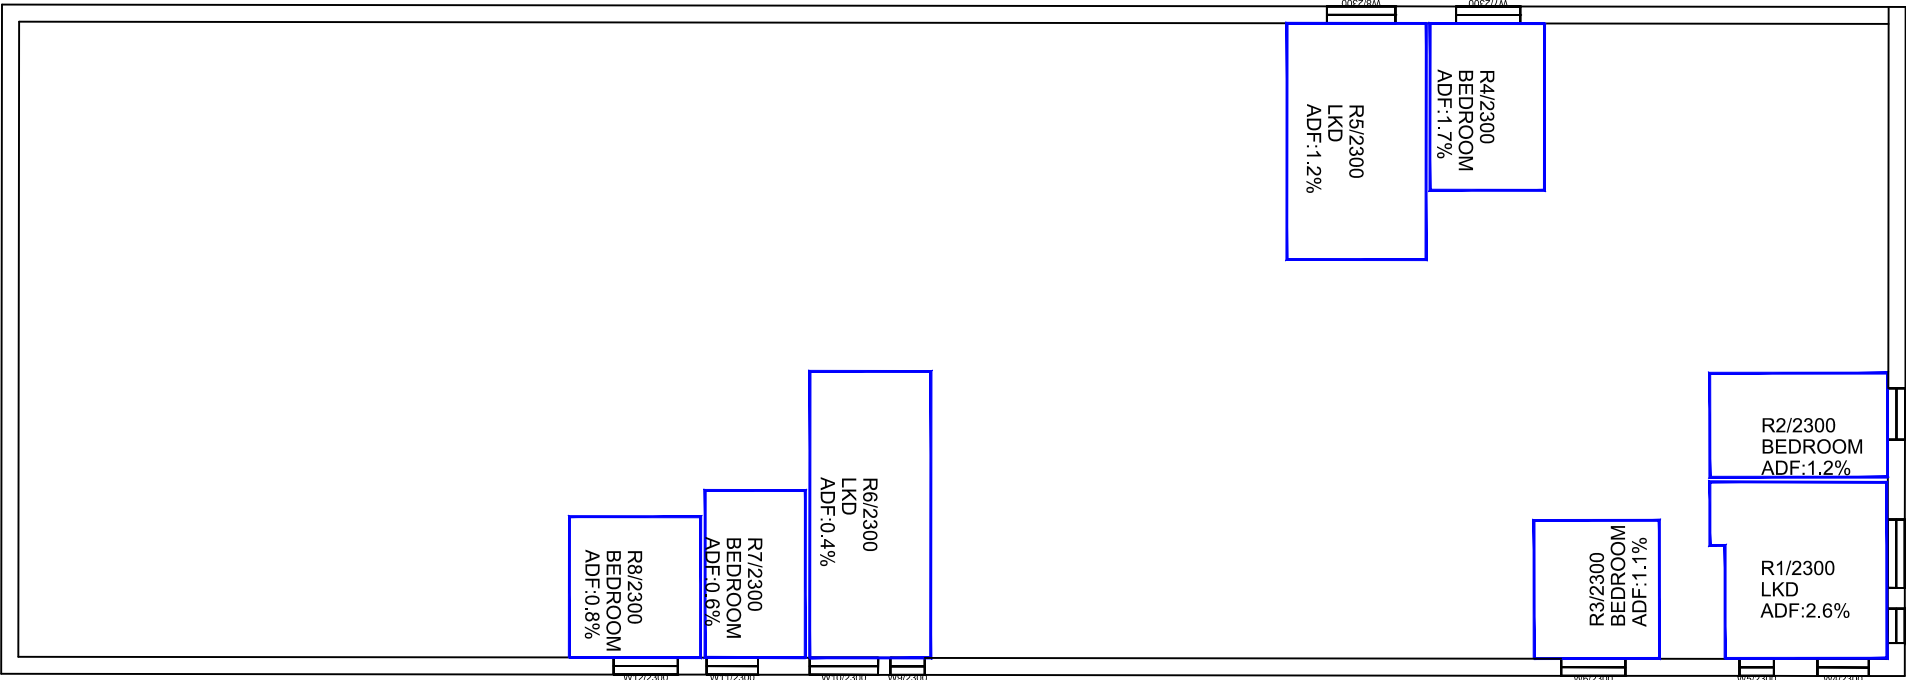


2nd Floor

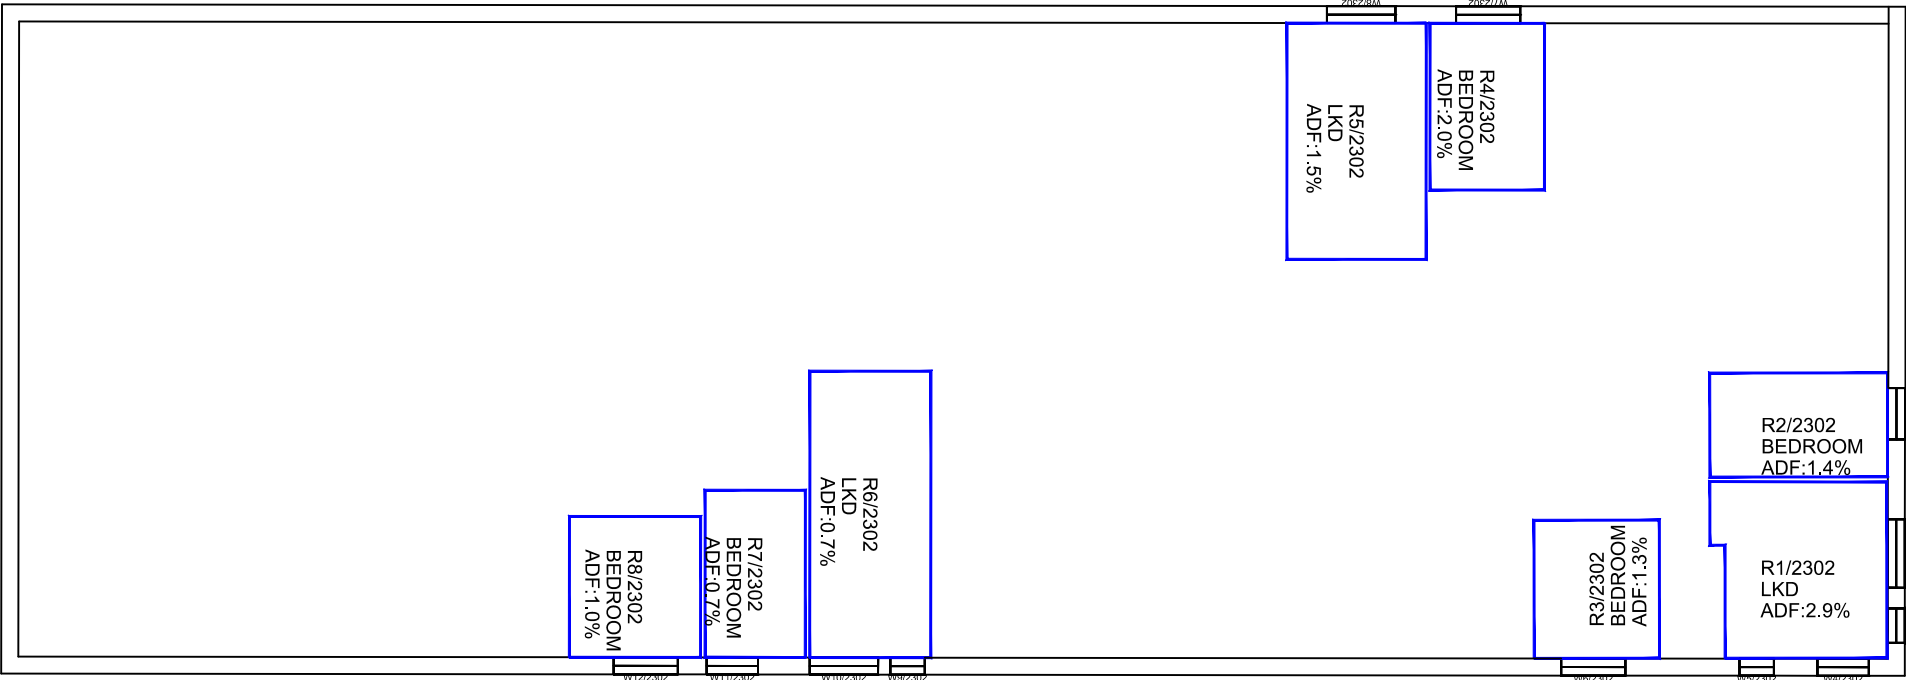


Sources: Point2 Site Photography Point Cloud Survey JTP Studios Illustrative Scheme Received 01/06/20 File Name: 01754_JTP_Massing_200601.dwg Parameter Scheme Received 29/05/20 File Name: 01754_JTP_MP_EIA Model.dwg Illustrative Test Scheme Received 23/06/20 01754_JTP_MP_Updated Massing_200623.dwg Massing received 25/06/20 01754_JTP_MP_Updated Massing_200625.dwg		Key: 		Project: Tesco, Osterly London		Title: ADF Results and Room Layouts Proposed 25/06/20 Illustrative Parcel G Without Balconies		
Scheme Confirmed:		Date:		Drawn By: JF/BZW/EJ/CJ	Scale: 1:200 @ A3	Date: JUL 2020	Dwg No: P2209/INT/31W	Rel: 21



4th Floor

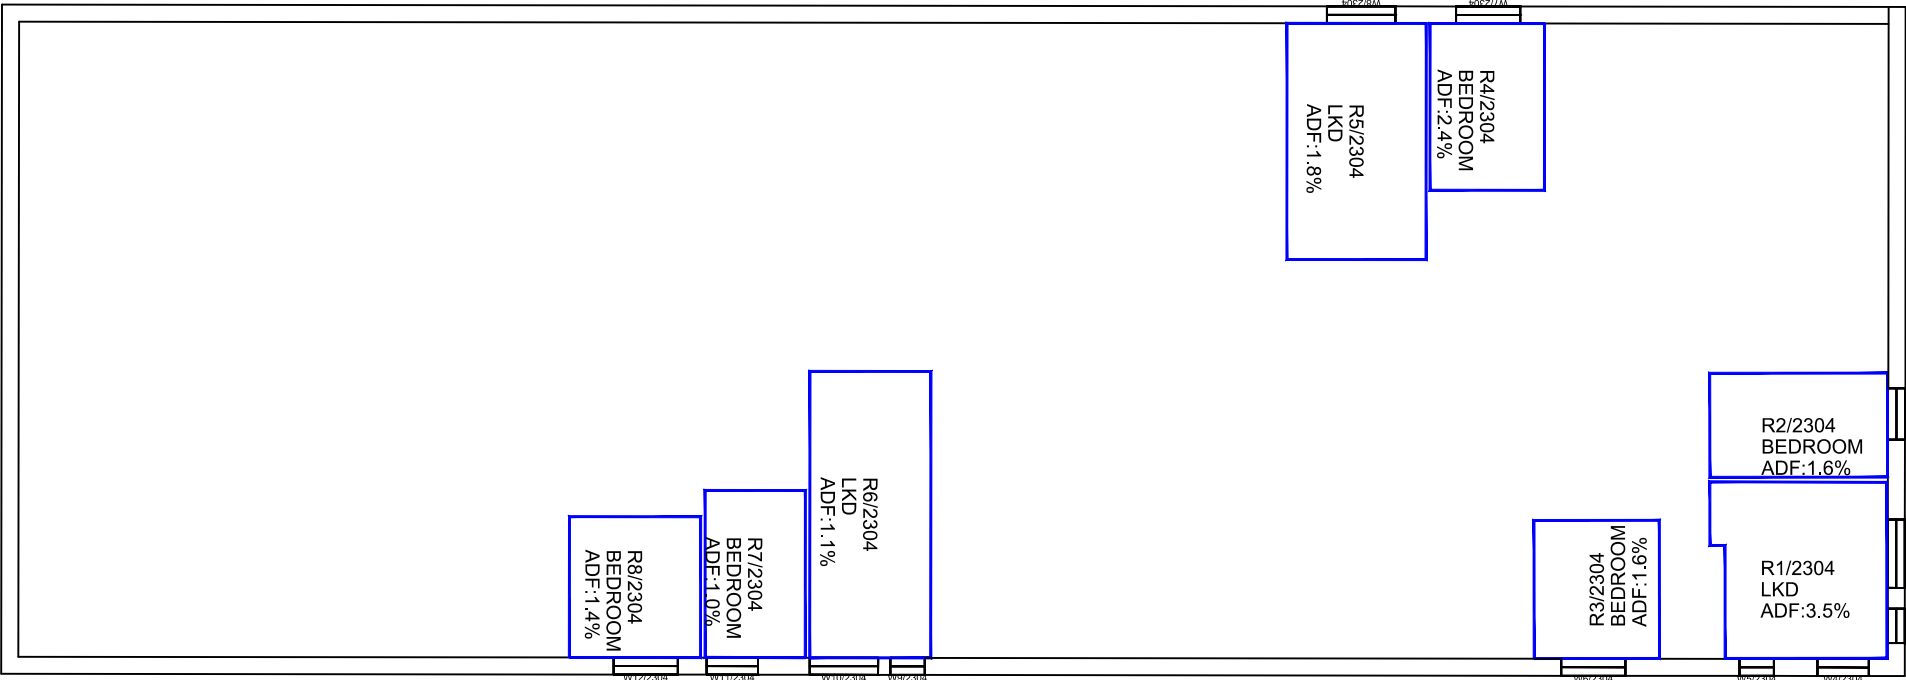


6th Floor

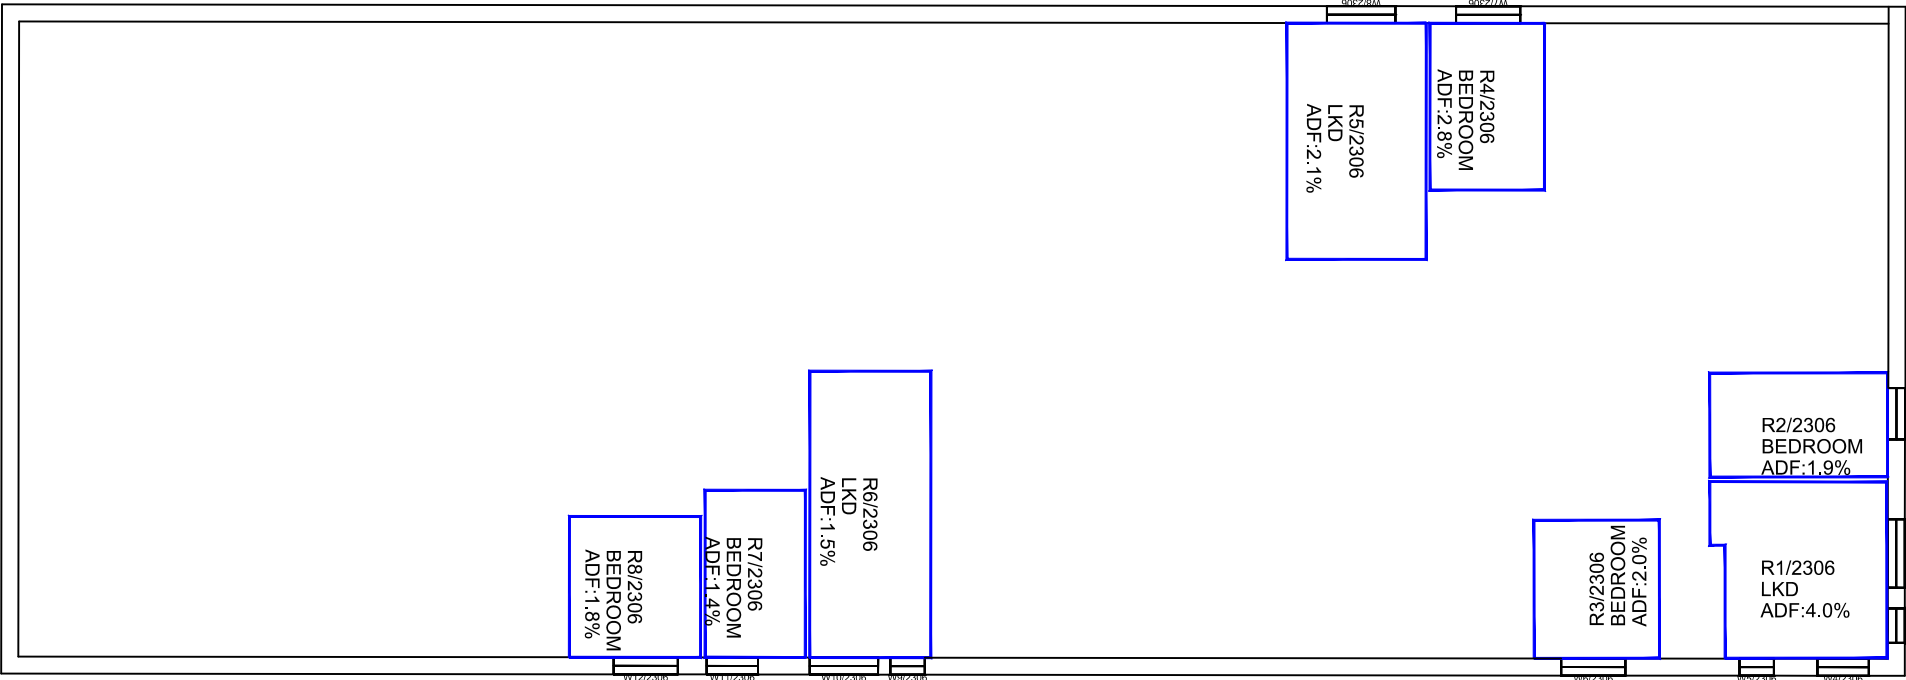


Sources: Point2 Site Photography Point Cloud Survey JTP Studios Illustrative Scheme Received 01/06/20 File Name: 01754_JTP_Massing_200601.dwg Parameter Scheme Received 29/05/20 File Name: 01754_JTP_MP_ EIA Model.dwg Illustrative Test Scheme Received 23/06/20 01754_JTP_MP_Updated Massing_200623.dwg Massing received 25/06/20 01754_JTP_MP_Updated Massing_200625.dwg



8th Floor

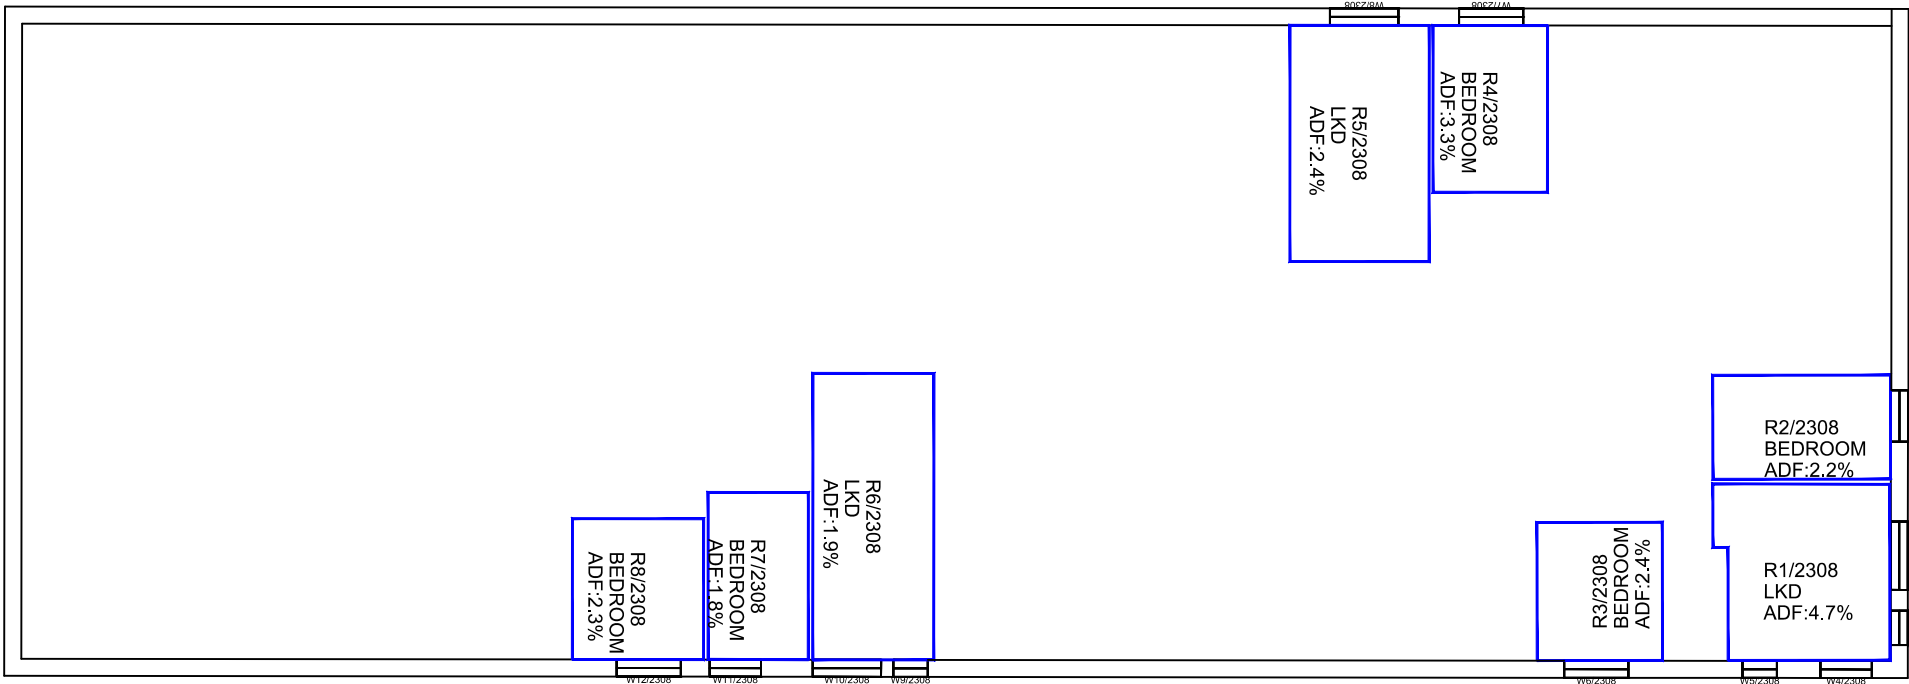


10th Floor

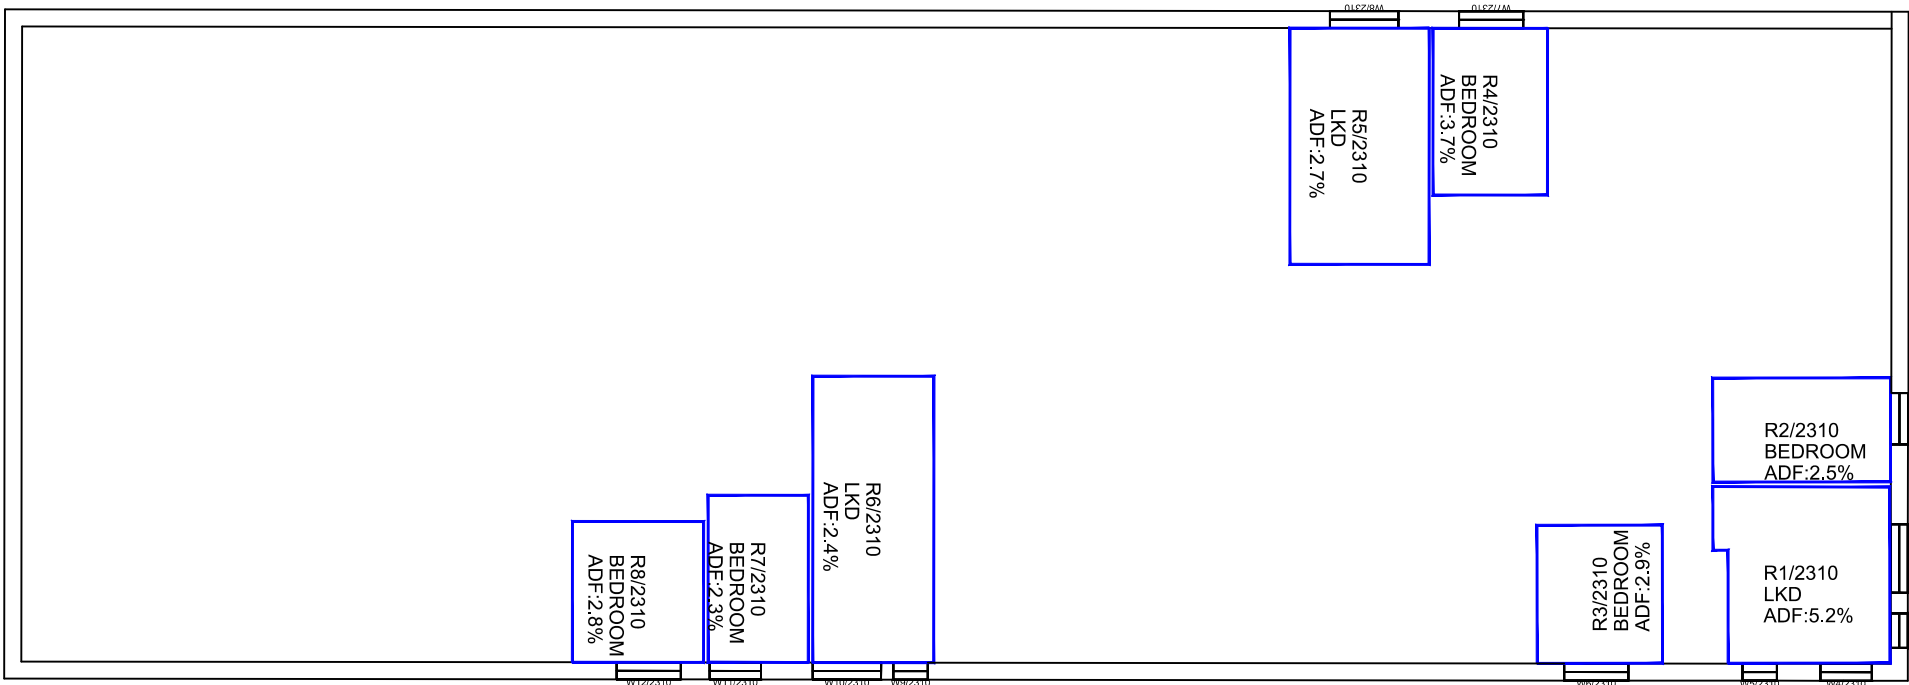


Sources: Point2 Site Photography Point Cloud Survey JTP Studios Illustrative Scheme Received 01/06/20 File Name: 01754_JTP_Massing_200601.dwg Parameter Scheme Received 29/05/20 File Name: 01754_JTP_MP_EIA Model.dwg Illustrative Test Scheme Received 23/06/20 01754_JTP_MP_Updated Massing_200623.dwg Massing received 25/06/20 01754_JTP_MP_Updated Massing_200625.dwg
--




Ground Floor

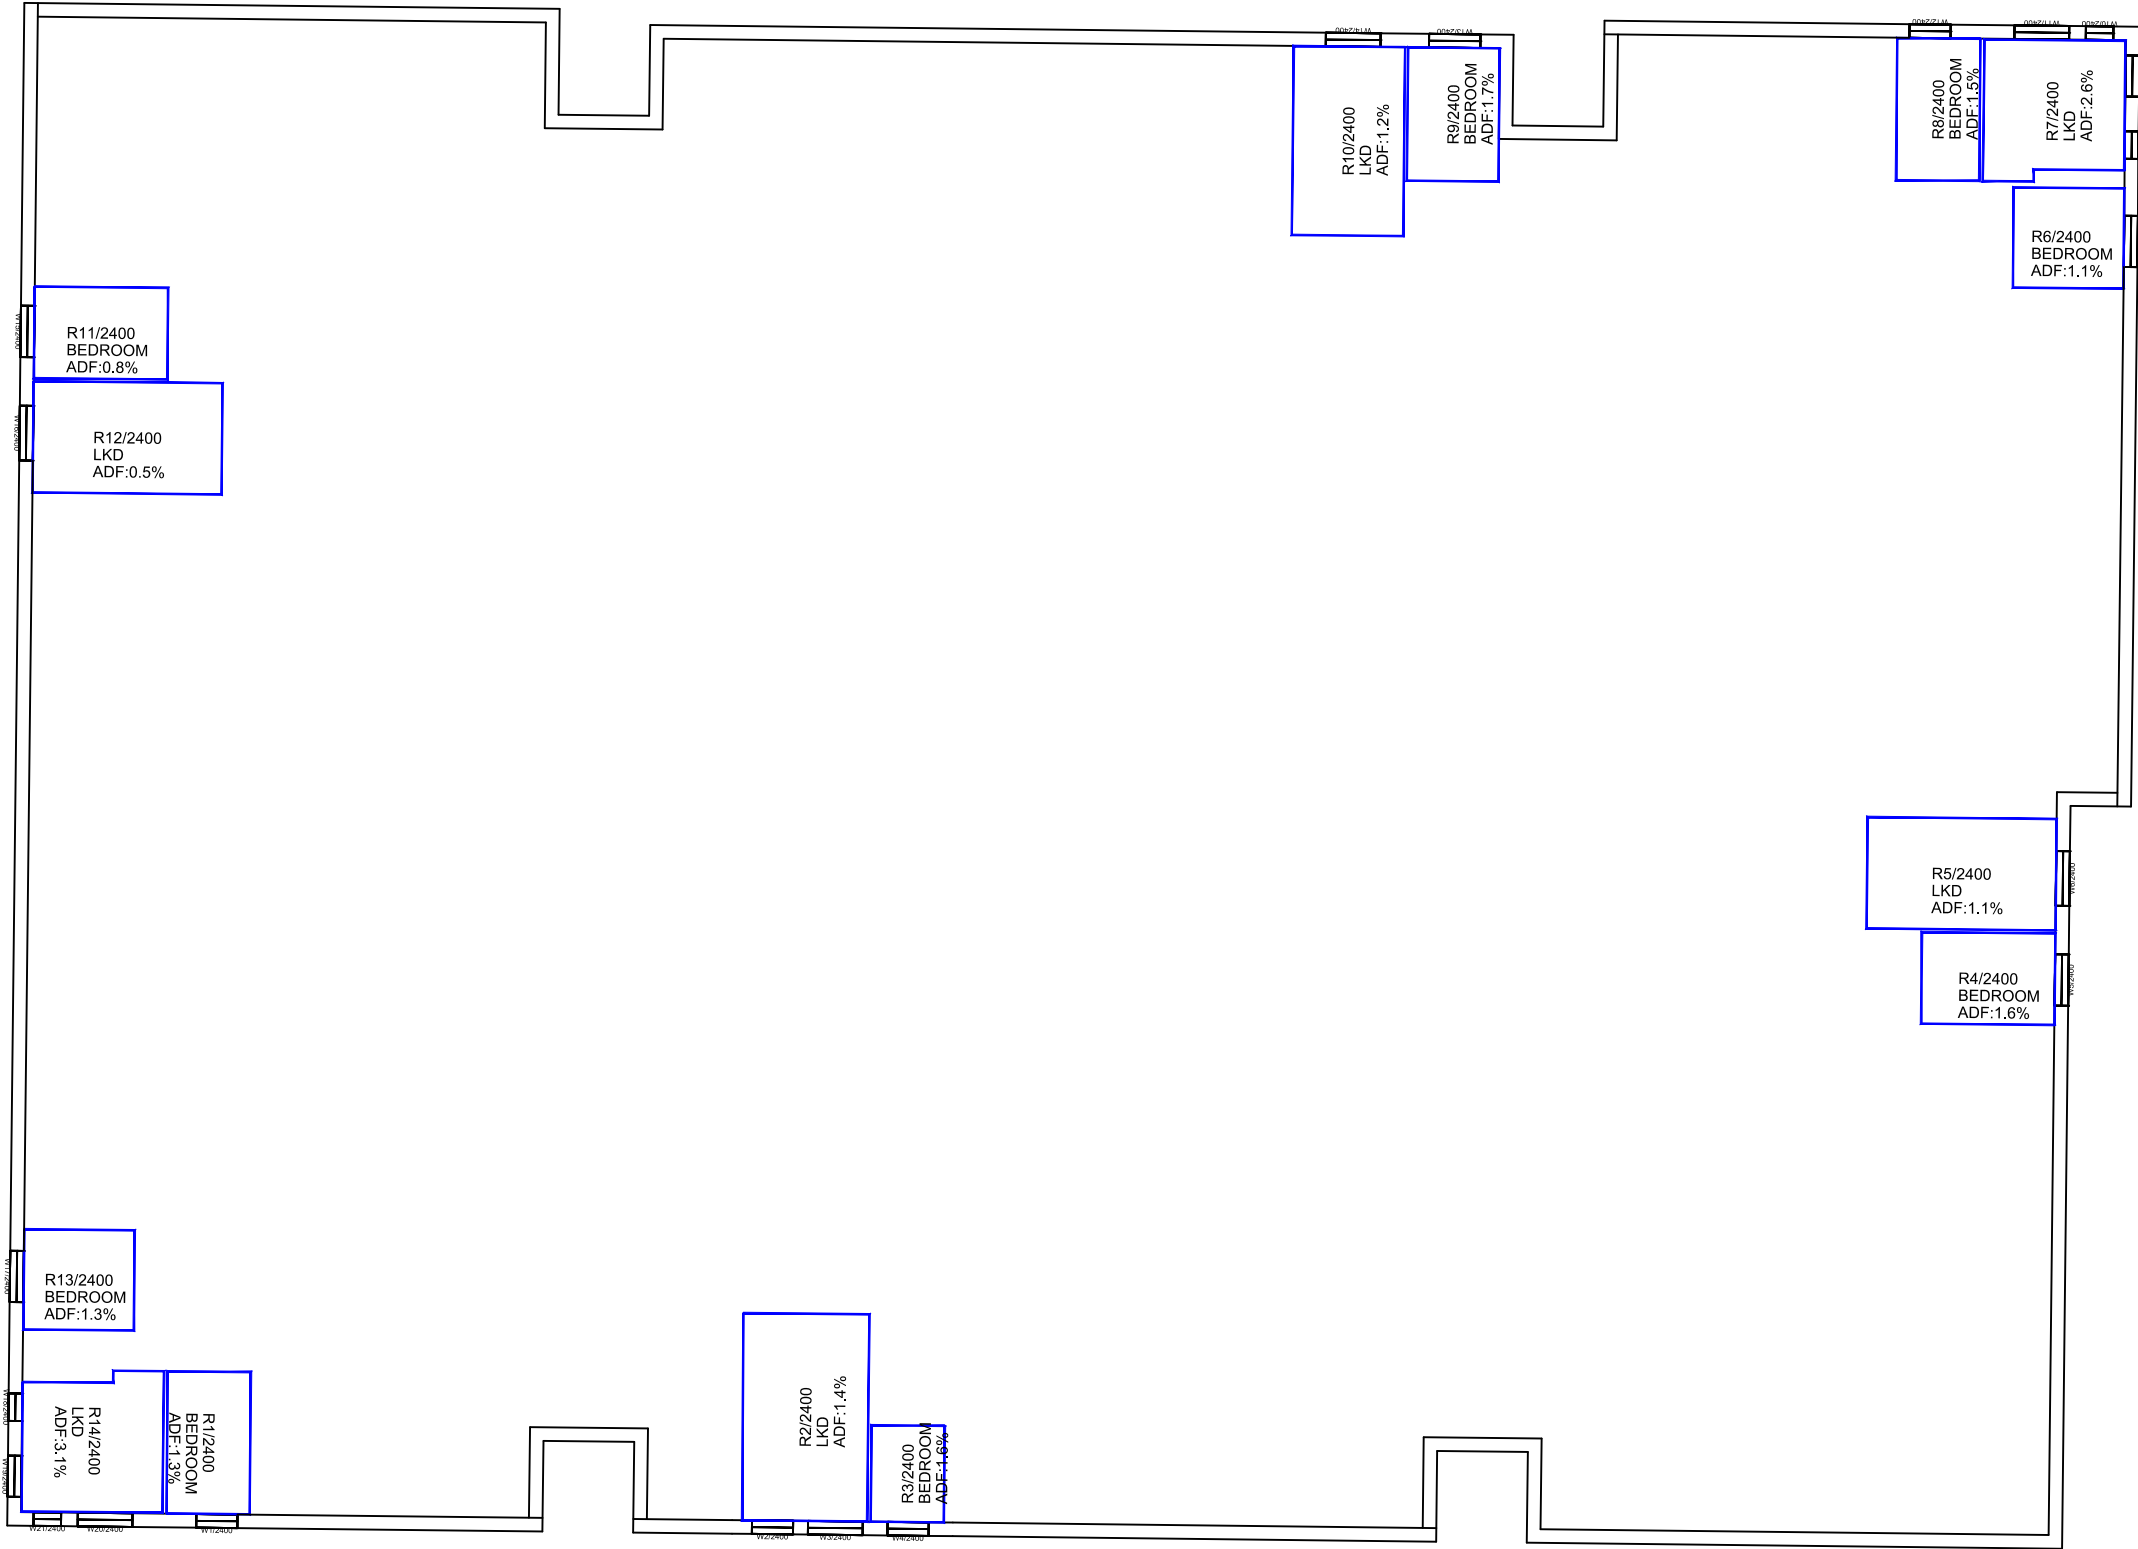

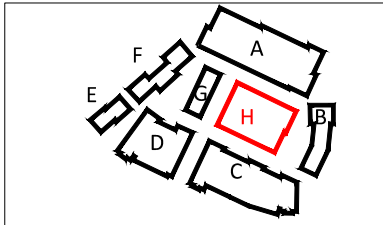
Sources: Point2 Site Photography Point Cloud Survey JTP Studios Illustrative Scheme Received 01/06/20 File Name: 01754_JTP_Massing_200601.dwg Parameter Scheme Received 29/05/20 File Name: 01754_JTP_MP_EIA Model.dwg Illustrative Test Scheme Received 23/06/20 01754_JTP_MP_Updated Massing_200623.dwg Massing received 25/06/20 01754_JTP_MP_Updated Massing_200625.dwg	Key: 		Project: Tesco, Osterly London		Title: ADF Results and Room Layouts Proposed 25/06/20 Illustrative Parcel H Without Balconies	
	Scheme Confirmed:	Date:	Drawn By: JF/BZW/EJ/CJ	Scale: 1:250 @ A3	Date: JUL 2020	Dwg No: P2209/INT/34W



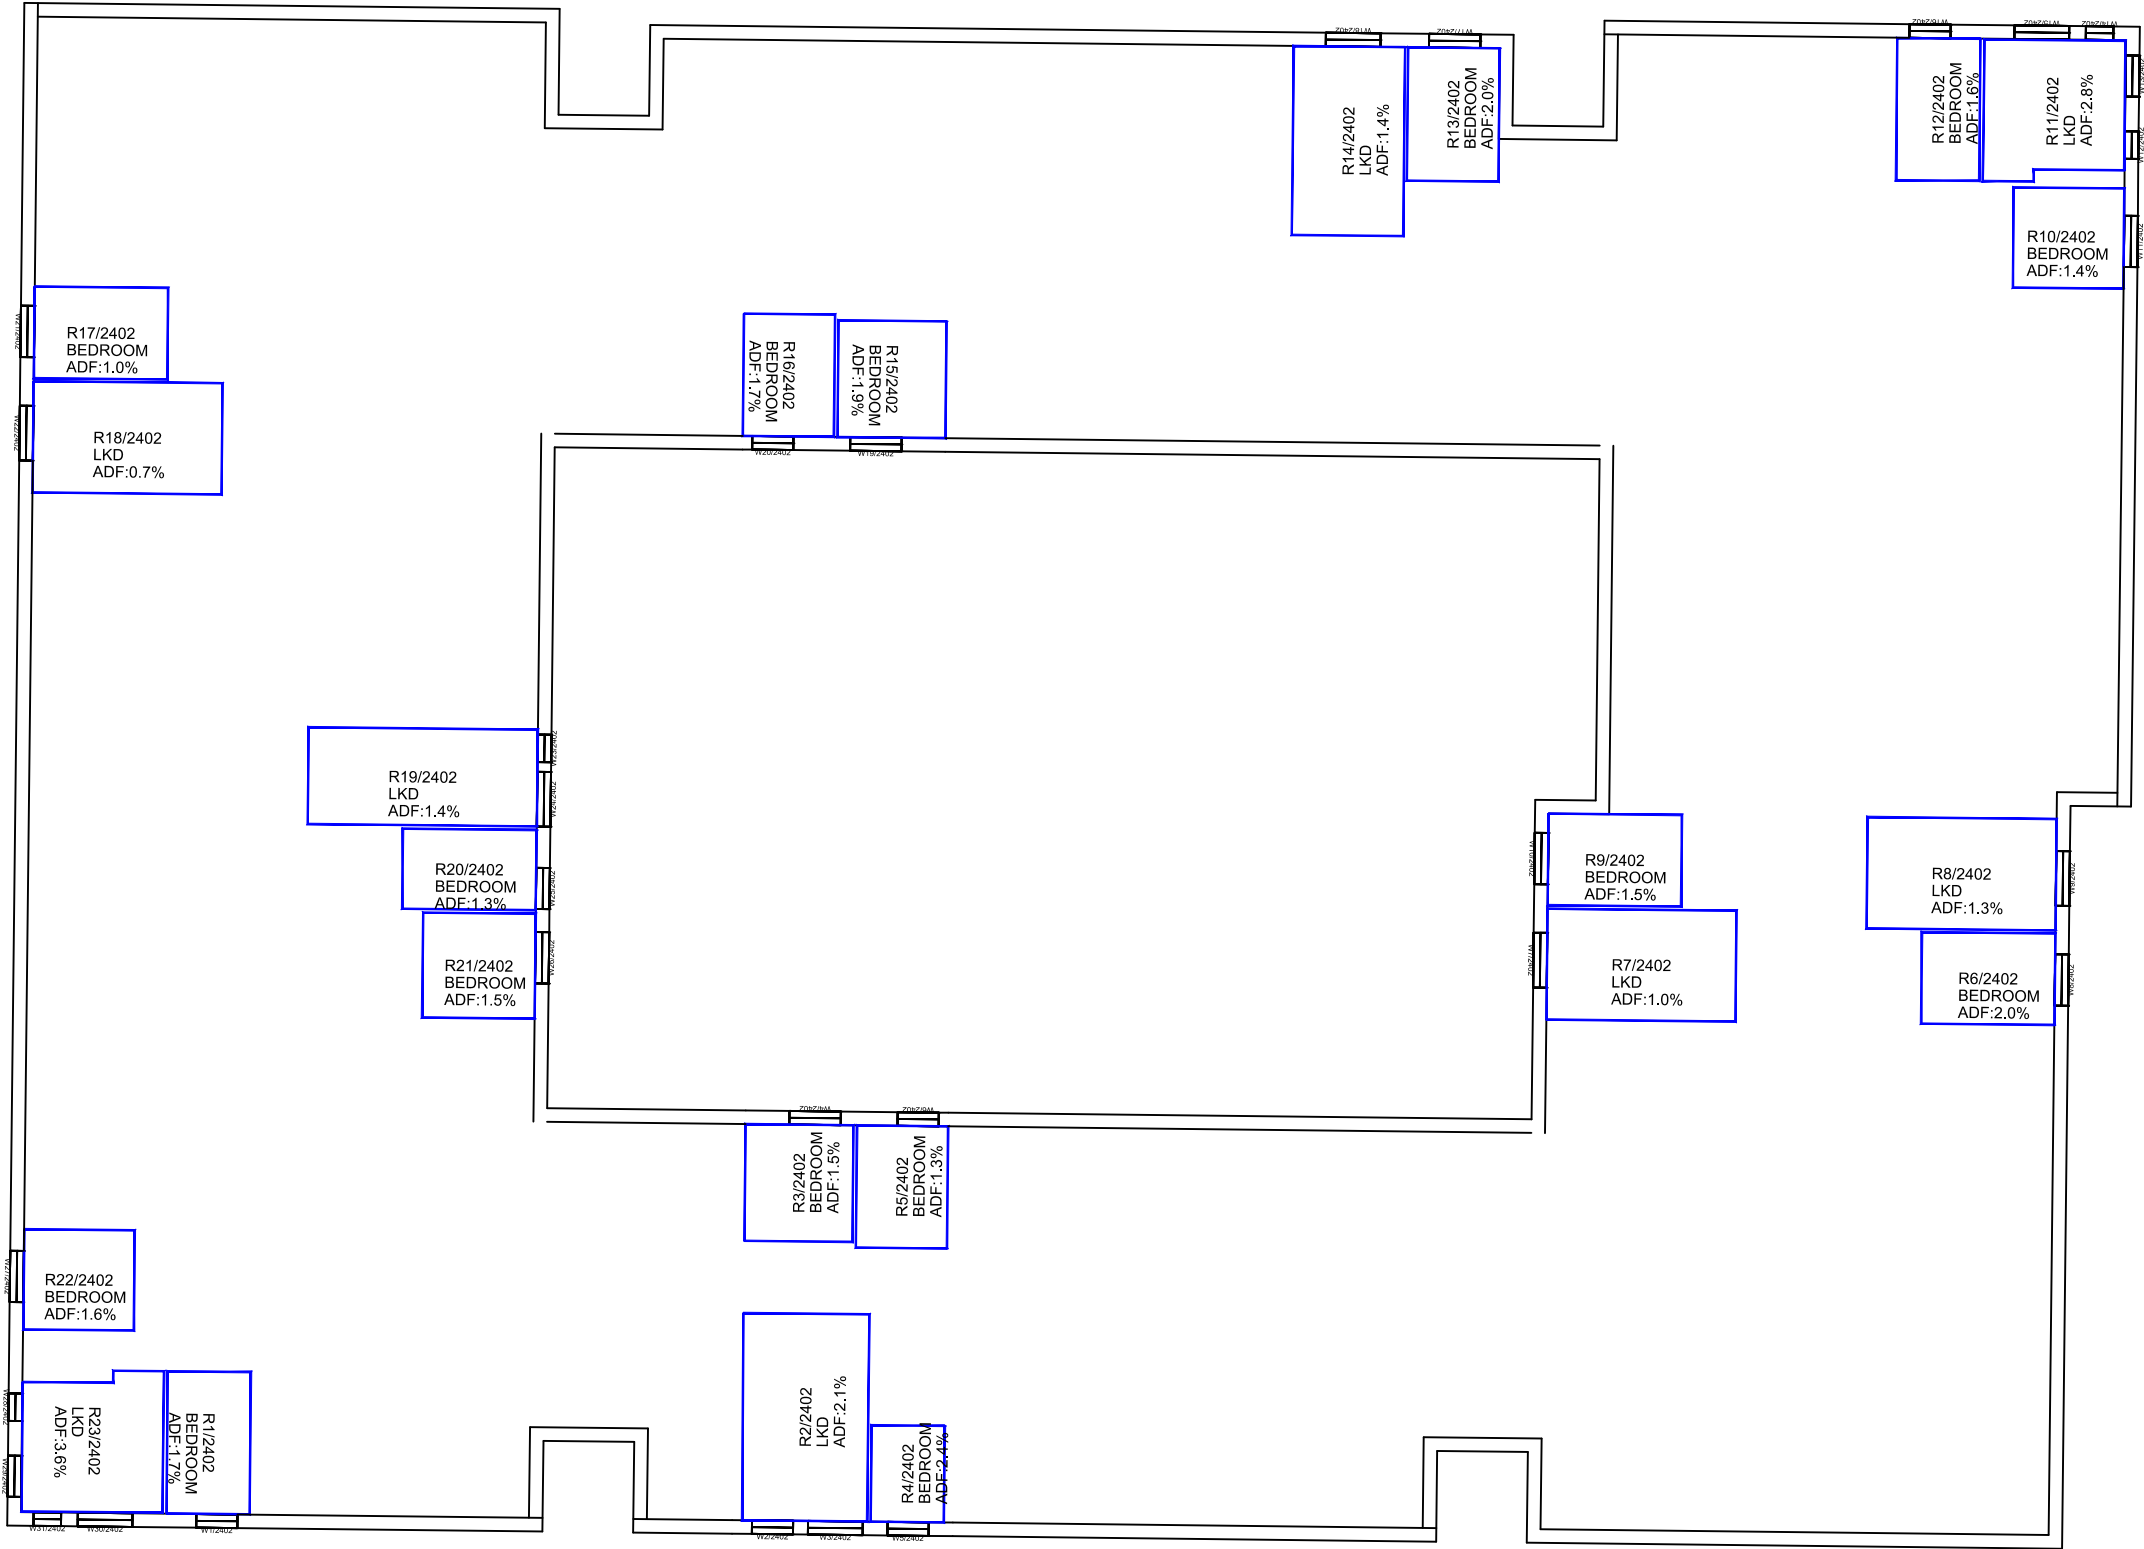


Sources: Point2 Site Photography Point Cloud Survey JTP Studios Illustrative Scheme Received 01/06/20 File Name: 01754_JTP_Massing_200601.dwg Parameter Scheme Received 29/05/20 File Name: 01754_JTP_MP_EIA Model.dwg Illustrative Test Scheme Received 23/06/20 01754_JTP_MP_Updated Massing_200623.dwg Massing received 25/06/20 01754_JTP_MP_Updated Massing_200625.dwg	Key: 	Project: Tesco, Osterly London			Title: ADF Results and Room Layouts Proposed 25/06/20 Illustrative Parcel H Without Balconies	
	Scheme Confirmed:	Date:	Drawn By: JF/BZW/EJ/CJ	Scale: 1:250 @ A3	Date: JUL 2020	Dwg No: P2209/INT/35W



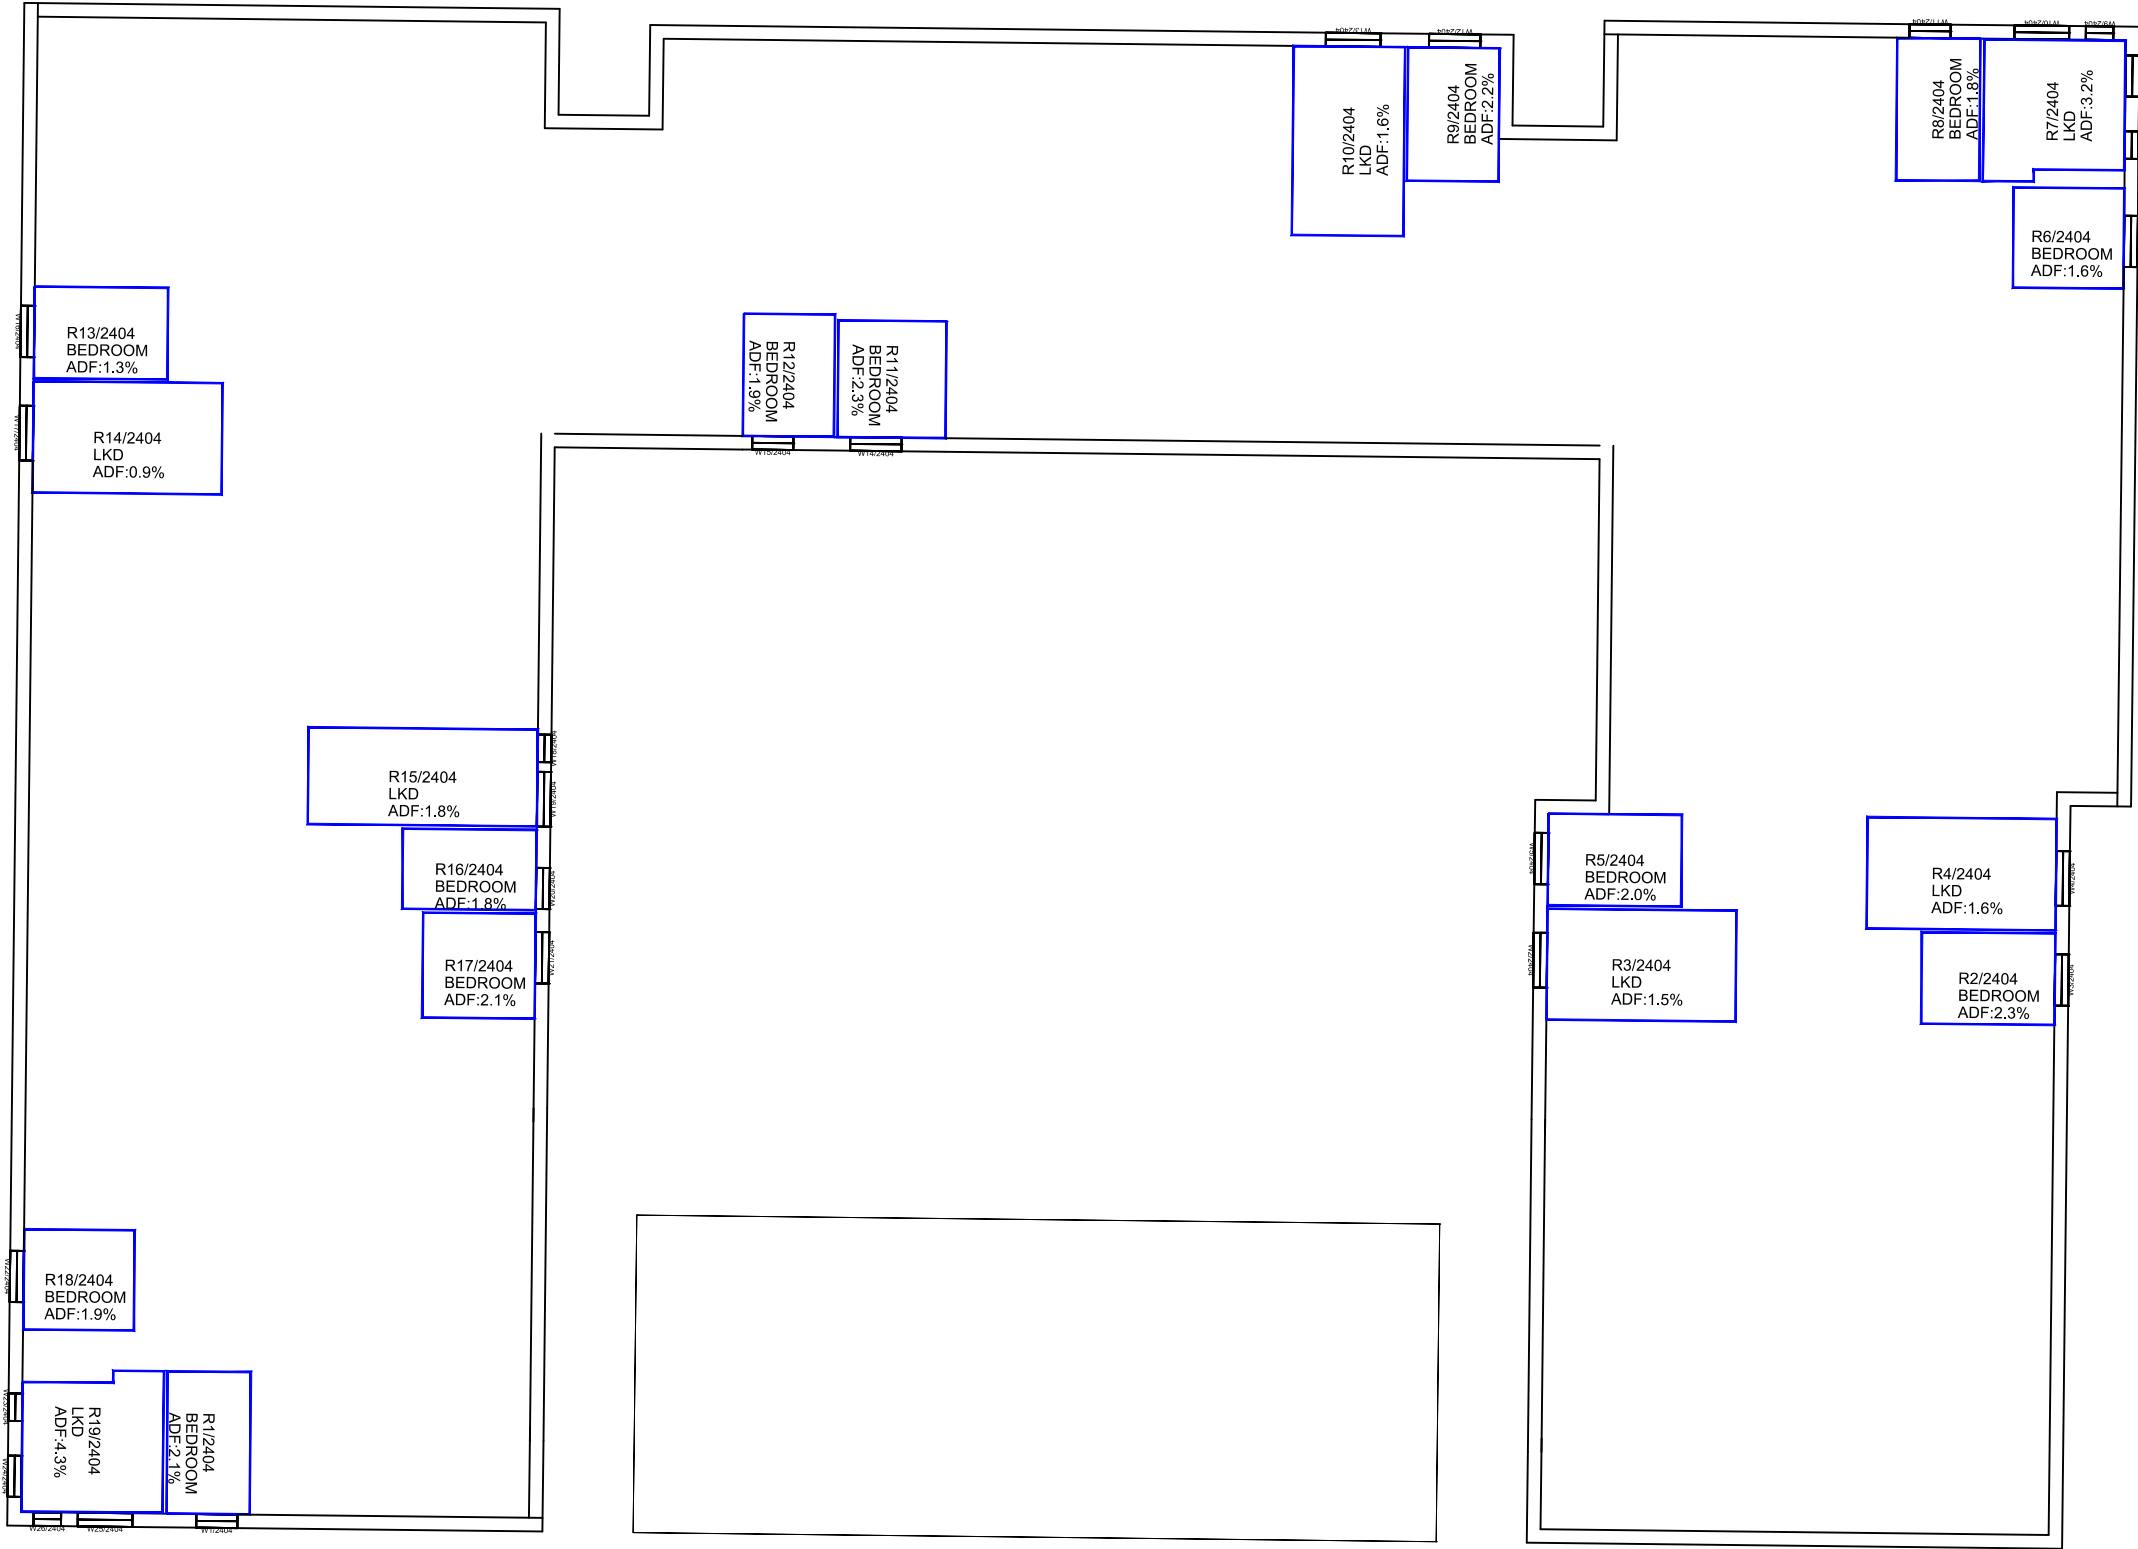



Sources: Point2 Site Photography Point Cloud Survey JTP Studios Illustrative Scheme Received 01/06/20 File Name: 01754_JTP_Massing_200601.dwg Parameter Scheme Received 29/05/20 File Name: 01754_JTP_MP_EIA Model.dwg Illustrative Test Scheme Received 23/06/20 01754_JTP_MP_Updated Massing_200623.dwg Massing received 25/06/20 01754_JTP_MP_Updated Massing_200625.dwg
--




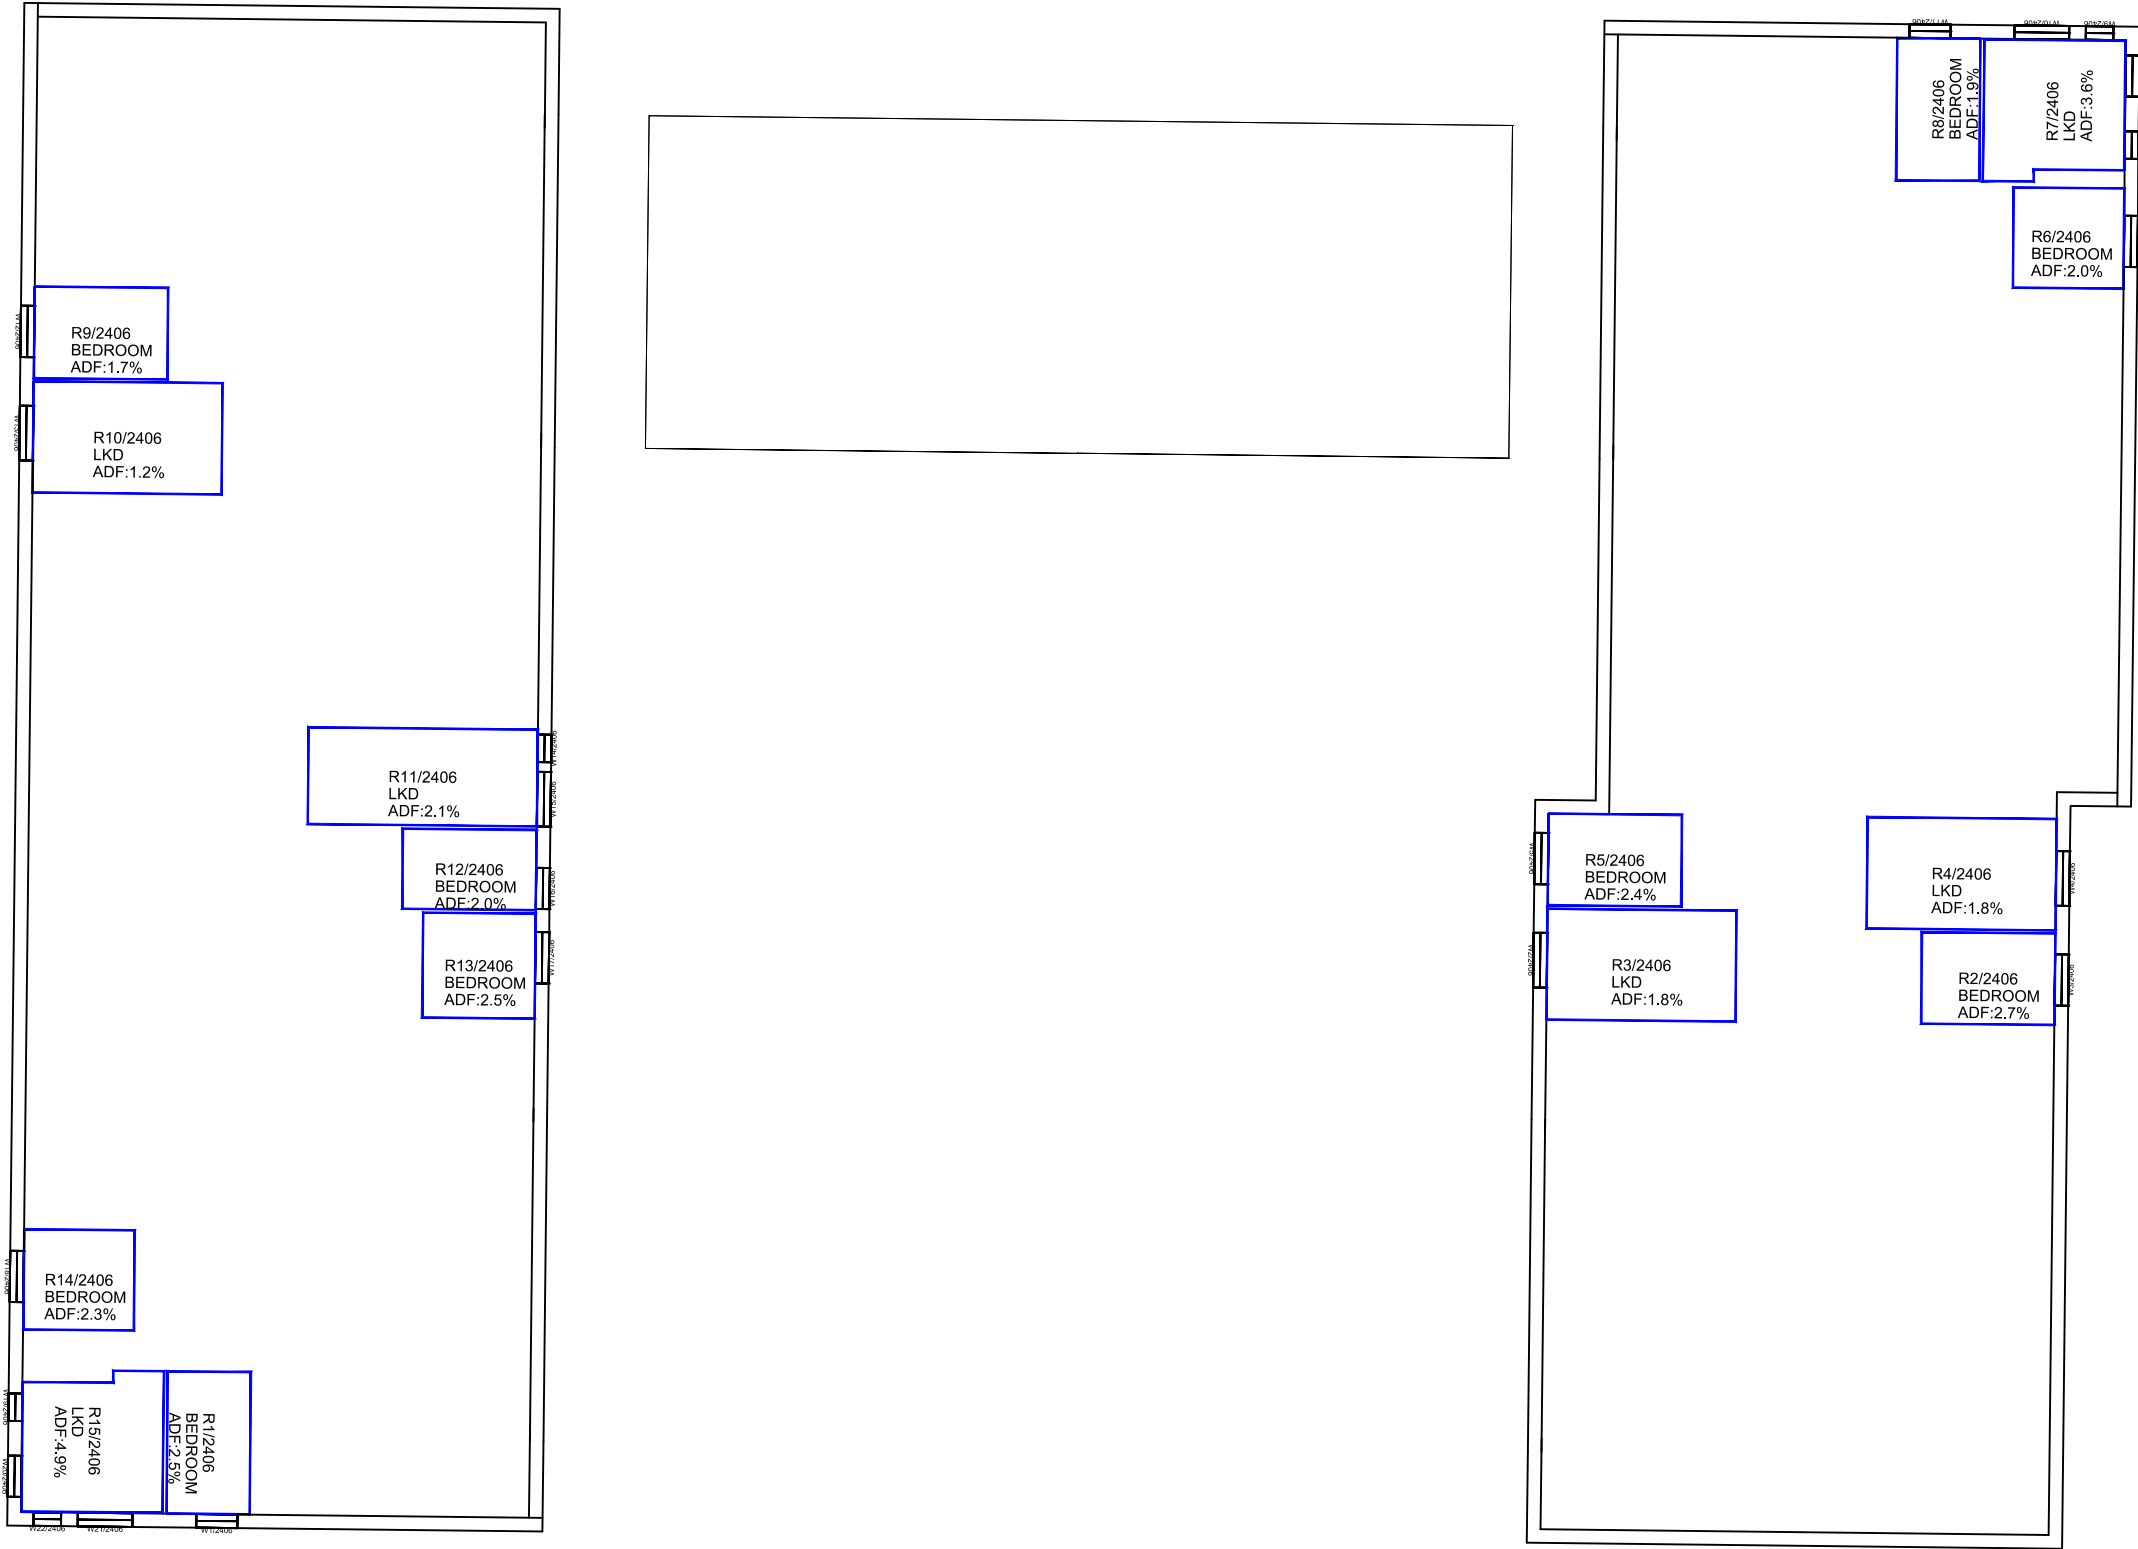



Sources: Point2 Site Photography Point Cloud Survey JTP Studios Illustrative Scheme Received 01/06/20 File Name: 01754_JTP_Massing_200601.dwg Parameter Scheme Received 29/05/20 File Name: 01754_JTP_MP_ EIA Model.dwg Illustrative Test Scheme Received 23/06/20 01754_JTP_MP_Updated Massing_200623.dwg Massing received 25/06/20 01754_JTP_MP_Updated Massing_200625.dwg




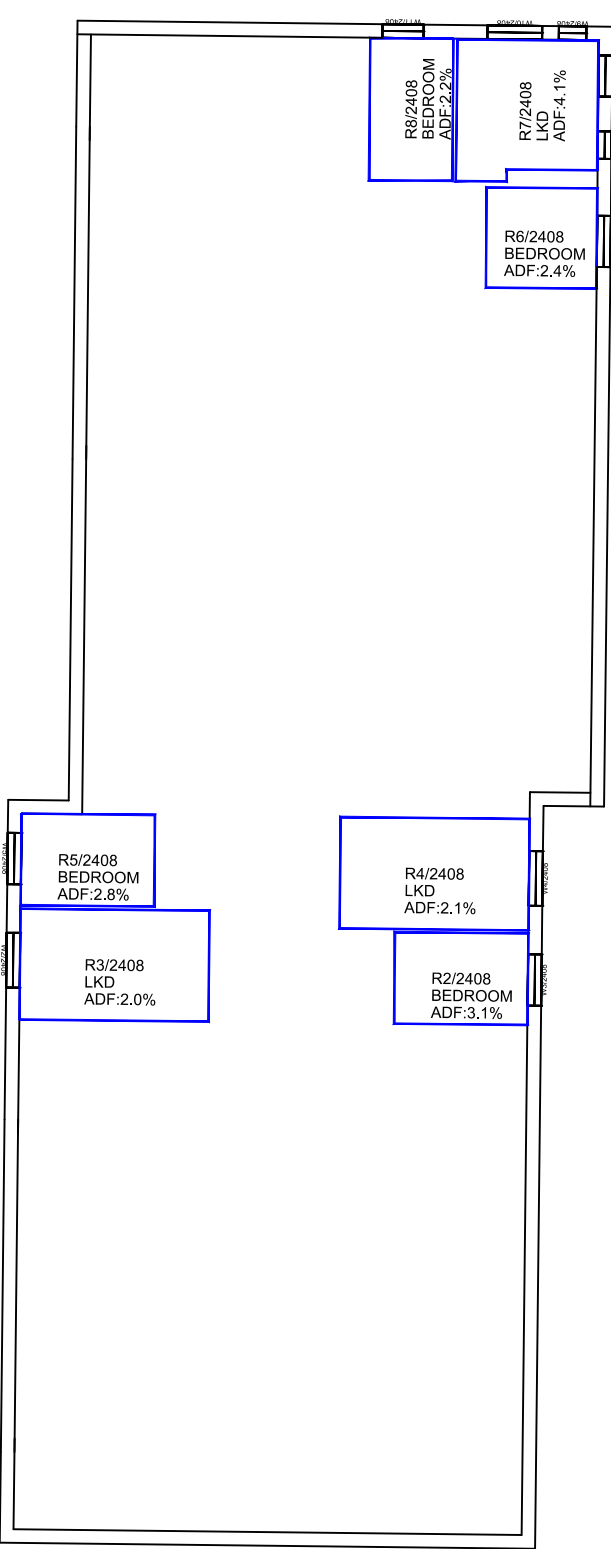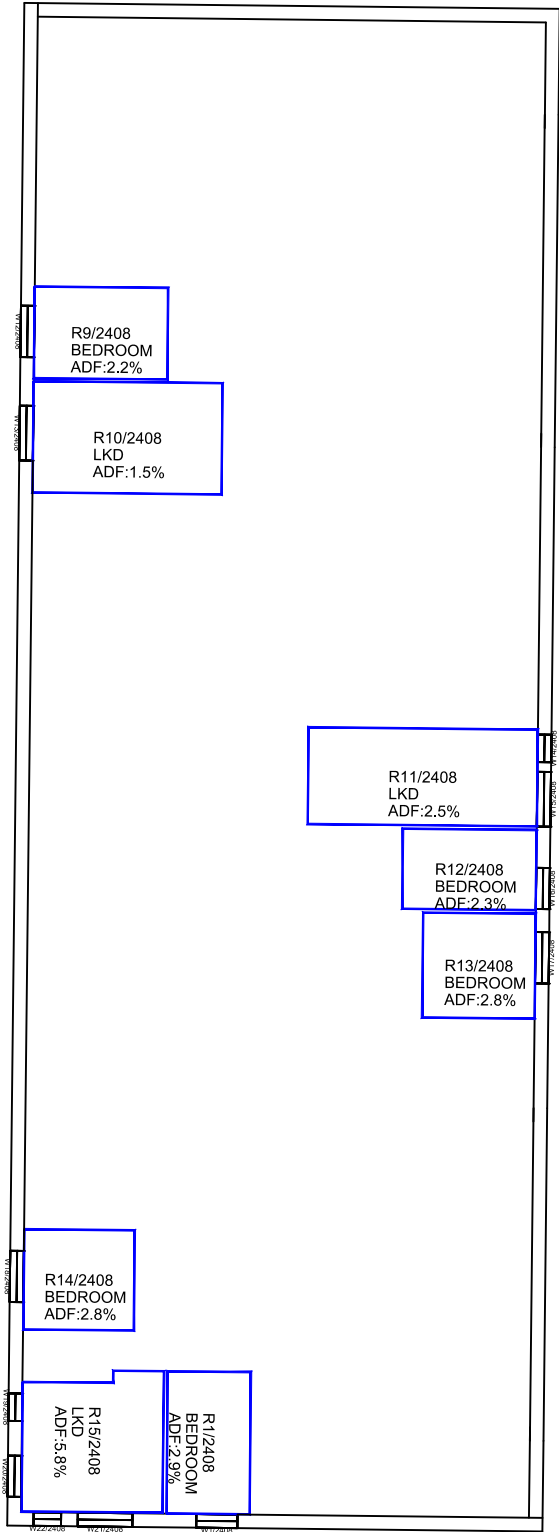


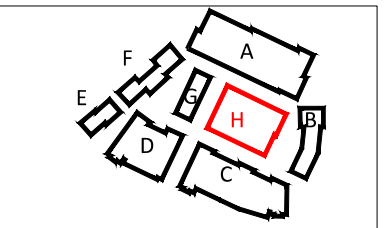
Sources: Point2 Site Photography Point Cloud Survey JTP Studios Illustrative Scheme Received 01/06/20 File Name: 01754_JTP_Massing_200601.dwg Parameter Scheme Received 29/05/20 File Name: 01754_JTP_MP_EIA Model.dwg Illustrative Test Scheme Received 23/06/20 01754_JTP_MP_Updated Massing_200623.dwg Massing received 25/06/20 01754_JTP_MP_Updated Massing_200625.dwg	Key: 	Project: Tesco, Osterly London			Title: ADF Results and Room Layouts Proposed 25/06/20 Illustrative Parcel H Without Balconies		
	Scheme Confirmed:	Date:	Drawn By: JF/BZW/EJ/CJ	Scale: 1:250 @ A3	Date: JUL 2020	Dwg No: P2209/INT/38W	Rel: 21



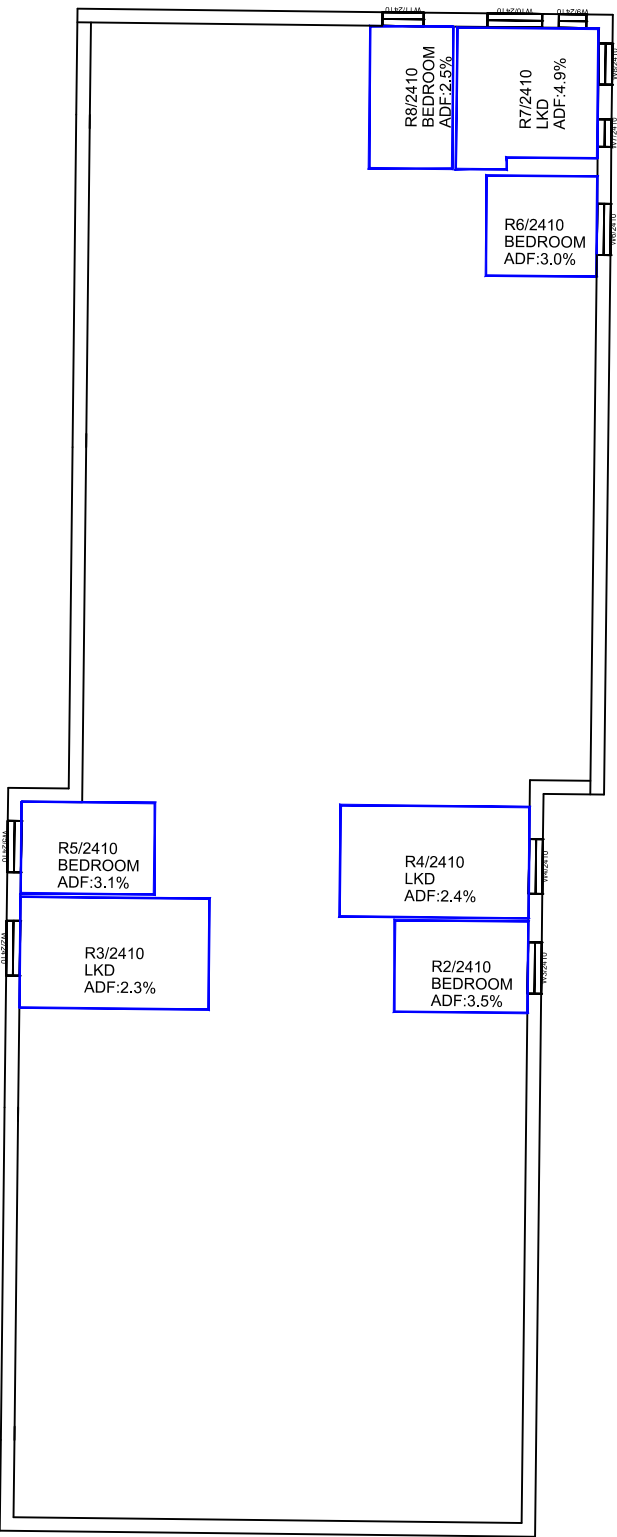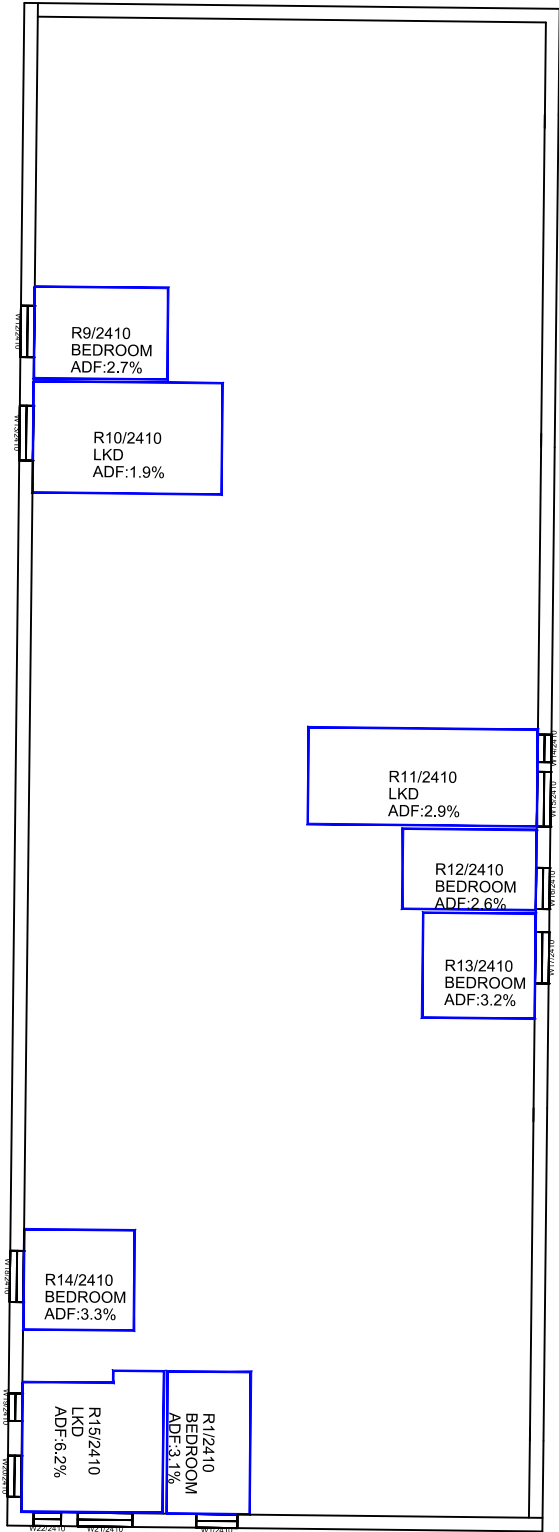

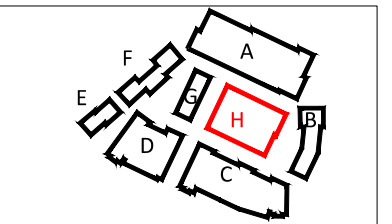Sources: Point2 Site Photography Point Cloud Survey JTP Studios Illustrative Scheme Received 01/06/20 File Name: 01754_JTP_Massing_200601.dwg Parameter Scheme Received 29/05/20 File Name: 01754_JTP_MP_EIA Model.dwg Illustrative Test Scheme Received 23/06/20 01754_JTP_MP_Updated Massing_200623.dwg Massing received 25/06/20 01754_JTP_MP_Updated Massing_200625.dwg	Key: 	Project: Tesco, Osterly London			Title: ADF Results and Room Layouts Proposed 25/06/20 Illustrative Parcel H Without Balconies	
	Scheme Confirmed:	Date:	Drawn By: JF/BZW/EJ/CJ	Scale: 1:250 @ A3	Date: JUL 2020	Dwg No: P2209/INT/39W



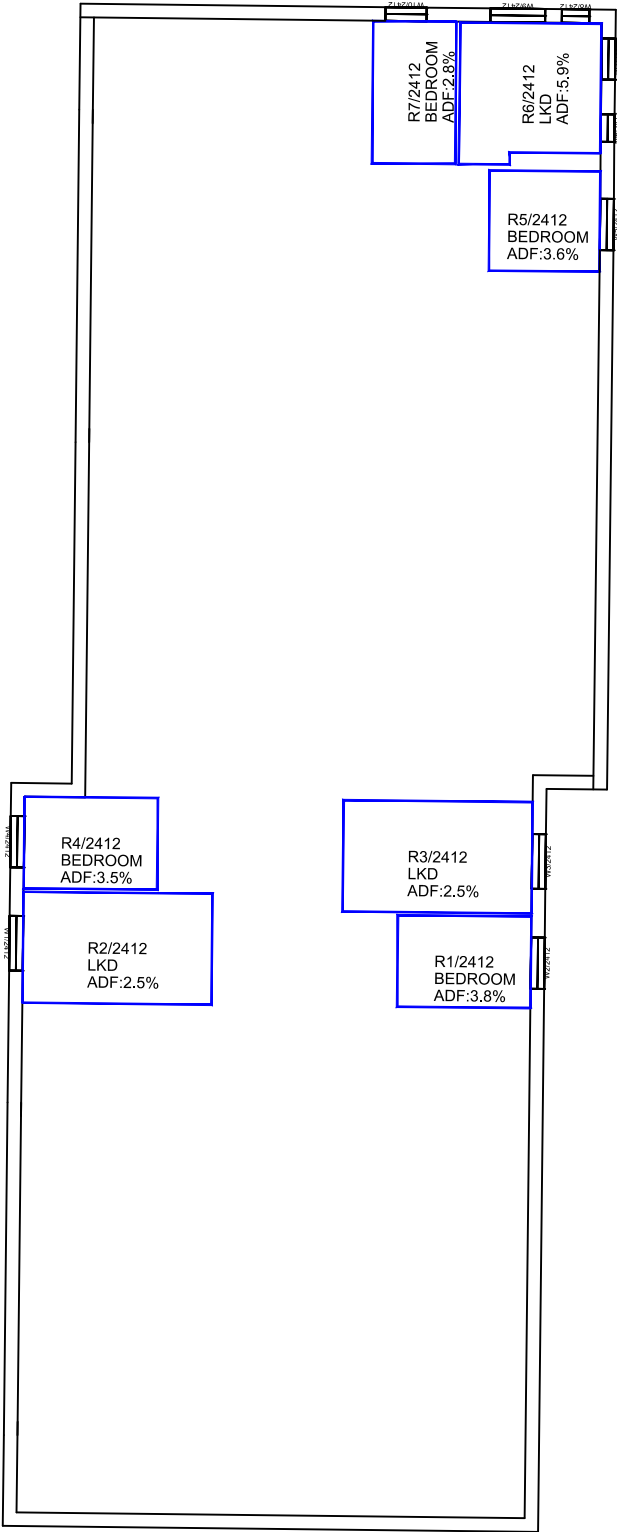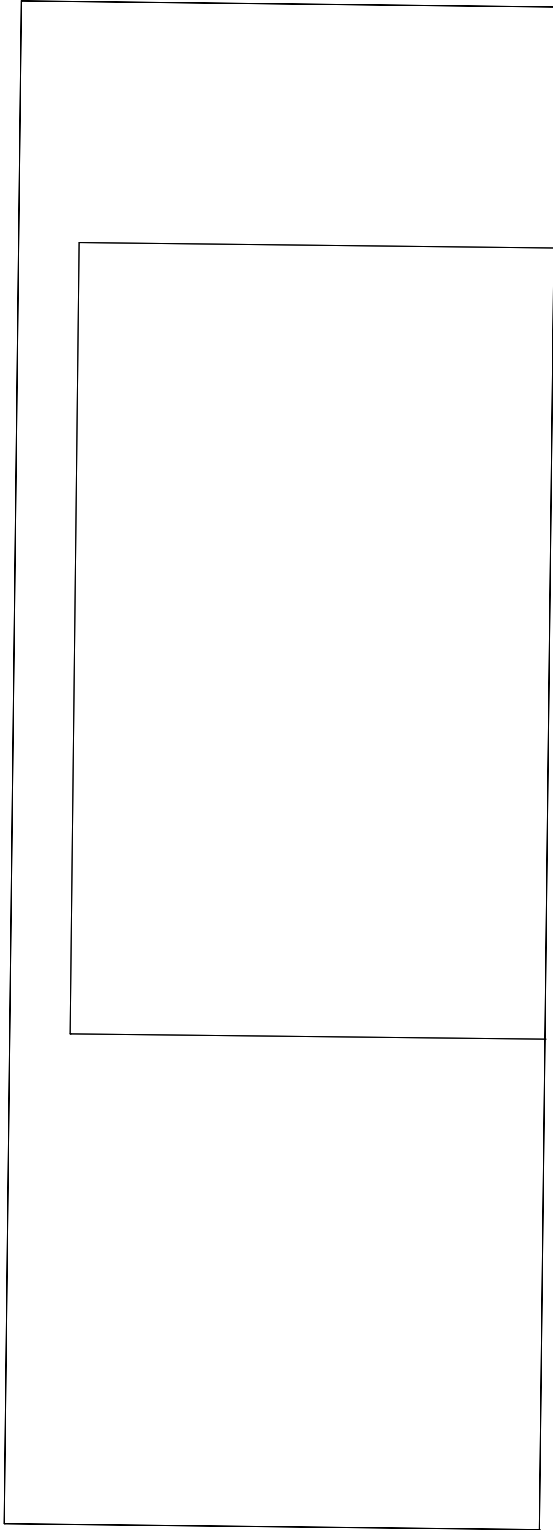


Sources:

Point2
Site Photography
Point Cloud Survey

JTP Studios
Illustrative Scheme Received 01/06/20
File Name: 01754_JTP_Massing_200601.dwg

Parameter Scheme Received 29/05/20
File Name: 01754_JTP_MP_EIA Model.dwg
Illustrative Test Scheme Received 23/06/20
01754_JTP_MP_Updated Massing_200623.dwg
Massing received 25/06/20
01754_JTP_MP_Updated Massing_200625.dwg

Key:

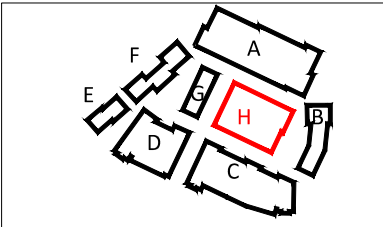

Project: Tesco, Osterly
London

Title: ADF Results and Room Layouts
Proposed 25/06/20 Illustrative
Parcel H
Without Balconies

Scheme Confirmed:

Date:

Drawn By:
JF/BZW/EJ/CJ

Scale:
1:250 @ A3

Date:
JUL 2020

Dwg No:
P2209/INT/40W

Rel:
21





DAYLIGHT ANALYSIS

TESCO, OSTERLEY
LIGHT WITHIN SCHEME 26/06/20
WITHOUT BALCONIES
P2209 - Rel21

Room	Room Use	Window	VSC(%)	ADF(%)	Total ADF(%)
Block A					
R1/2700	LKD	W1/2700	9.90	0.5	
R1/2700	LKD	W2/2700	11.26	1.1	
R1/2700	LKD	W4/2700	26.10	1.4	
R1/2700	LKD	W5/2700	27.98	0.9	3.9
R2/2700	BEDROOM	W3/2700	12.65	1.4	1.4
R3/2700	BEDROOM	W6/2700	30.91	3.5	3.5
R4/2700	BEDROOM	W7/2700	37.37	3.0	3.0
R5/2700	LKD	W8/2700	37.63	2.5	
R5/2700	LKD	W9/2700	37.74	1.1	
R5/2700	LKD	W10/2700	37.24	1.8	
R5/2700	LKD	W11/2700	37.08	1.1	6.5
R6/2700	BEDROOM	W12/2700	36.78	3.9	3.9
R7/2700	LKD	W13/2700	35.06	2.5	2.5
R8/2700	BEDROOM	W14/2700	35.03	3.4	3.4
R9/2700	BEDROOM	W15/2700	36.35	2.9	2.9
R10/2700	LKD	W16/2700	36.40	2.4	
R10/2700	LKD	W17/2700	36.37	1.1	
R10/2700	LKD	W18/2700	33.59	1.1	
R10/2700	LKD	W19/2700	33.88	1.7	6.3
R11/2700	BEDROOM	W20/2700	33.24	3.7	3.7
R12/2700	LKD	W21/2700	30.56	2.3	2.3
R13/2700	BEDROOM	W22/2700	28.65	3.1	3.1
R14/2700	BEDROOM	W25/2700	22.96	2.0	2.0
R15/2700	LKD	W23/2700	19.88	0.7	
R15/2700	LKD	W24/2700	20.86	1.6	
R15/2700	LKD	W26/2700	11.95	0.8	
R15/2700	LKD	W27/2700	11.64	0.5	3.6
R16/2700	BEDROOM	W28/2700	10.02	1.6	1.6



DAYLIGHT ANALYSIS

TESCO, OSTERLEY
LIGHT WITHIN SCHEME 26/06/20
WITHOUT BALCONIES
P2209 - Rel21

Room	Room Use	Window	VSC(%)	ADF(%)	Total ADF(%)
R1/2702	LKD	W1/2702	11.88	0.5	
R1/2702	LKD	W2/2702	13.45	1.2	
R1/2702	LKD	W4/2702	27.14	1.4	
R1/2702	LKD	W5/2702	29.16	1.0	4.1
R2/2702	BEDROOM	W3/2702	15.17	1.5	1.5
R3/2702	BEDROOM	W6/2702	32.24	3.6	3.6
R4/2702	BEDROOM	W7/2702	9.21	1.4	1.4
R5/2702	LKD	W8/2702	13.00	1.2	1.2
R6/2702	BEDROOM	W9/2702	38.28	3.1	3.1
R7/2702	LKD	W10/2702	38.51	2.6	
R7/2702	LKD	W11/2702	38.61	1.1	
R7/2702	LKD	W12/2702	39.30	1.8	
R7/2702	LKD	W13/2702	39.28	1.1	6.6
R8/2702	BEDROOM	W14/2702	39.20	4.1	4.1
R9/2702	LKD	W15/2702	14.57	0.9	
R9/2702	LKD	W16/2702	14.69	1.2	2.1
R10/2702	BEDROOM	W17/2702	14.69	2.4	2.4
R11/2702	BEDROOM	W19/2702	9.26	1.4	1.4
R12/2702	LKD	W18/2702	11.03	1.1	1.1
R13/2702	LKD	W20/2702	38.99	2.7	2.7
R14/2702	BEDROOM	W21/2702	38.96	3.8	3.8
R15/2702	BEDROOM	W22/2702	12.91	1.9	1.9
R16/2702	BEDROOM	W23/2702	13.59	1.7	1.7
R17/2702	LKD	W24/2702	14.19	1.2	
R17/2702	LKD	W25/2702	14.55	0.6	1.8
R18/2702	LKD	W26/2702	37.27	2.7	2.7



DAYLIGHT ANALYSIS

TESCO, OSTERLEY
LIGHT WITHIN SCHEME 26/06/20
WITHOUT BALCONIES
P2209 - Rel21

Room	Room Use	Window	VSC(%)	ADF(%)	Total ADF(%)
R19/2702	BEDROOM	W27/2702	35.52	3.6	3.6
R20/2702	BEDROOM	W28/2702	38.67	3.0	3.0
R21/2702	LKD	W29/2702	38.66	2.5	
R21/2702	LKD	W30/2702	38.62	1.1	
R21/2702	LKD	W31/2702	35.58	1.1	
R21/2702	LKD	W32/2702	35.89	1.8	6.5
R22/2702	BEDROOM	W33/2702	35.18	3.8	3.8
R23/2702	LKD	W34/2702	32.20	2.4	2.4
R24/2702	BEDROOM	W35/2702	29.92	3.2	3.2
R25/2702	BEDROOM	W37/2702	24.31	2.1	2.1
R26/2702	LKD	W36/2702	22.12	1.6	
R26/2702	LKD	W38/2702	21.10	0.7	
R26/2702	LKD	W39/2702	13.87	0.9	
R26/2702	LKD	W40/2702	13.68	0.6	3.8
R27/2702	BEDROOM	W41/2702	12.32	1.8	1.8
R28/2702	LKD	W43/2702	14.99	1.3	1.3
R29/2702	BEDROOM	W42/2702	13.97	1.7	1.7
R30/2702	BEDROOM	W45/2702	14.01	1.7	1.7
R31/2702	LKD	W44/2702	13.39	1.2	1.2
R1/2704	LKD	W1/2704	14.54	0.6	
R1/2704	LKD	W2/2704	16.30	1.3	
R1/2704	LKD	W4/2704	28.16	1.5	
R1/2704	LKD	W5/2704	30.21	1.0	4.4
R2/2704	BEDROOM	W3/2704	18.36	1.7	1.7
R3/2704	BEDROOM	W6/2704	33.27	3.6	3.6
R4/2704	BEDROOM	W7/2704	17.77	2.1	2.1
R5/2704	LKD	W8/2704	16.78	1.5	1.5



DAYLIGHT ANALYSIS

TESCO, OSTERLEY
LIGHT WITHIN SCHEME 26/06/20
WITHOUT BALCONIES
P2209 - Rel21

Room	Room Use	Window	VSC(%)	ADF(%)	Total ADF(%)
R6/2704	BEDROOM	W9/2704	38.60	3.1	3.1
R7/2704	LKD	W10/2704	38.82	2.6	
R7/2704	LKD	W11/2704	38.90	1.1	
R7/2704	LKD	W12/2704	39.56	1.9	
R7/2704	LKD	W13/2704	39.57	1.1	6.7
R8/2704	BEDROOM	W14/2704	39.53	4.1	4.1
R9/2704	LKD	W15/2704	17.49	1.0	
R9/2704	LKD	W16/2704	17.63	1.3	2.3
R10/2704	BEDROOM	W17/2704	17.59	2.7	2.7
R11/2704	BEDROOM	W19/2704	11.41	1.6	1.6
R12/2704	LKD	W18/2704	14.18	1.3	1.3
R13/2704	LKD	W20/2704	39.55	2.7	2.7
R14/2704	BEDROOM	W21/2704	39.54	3.8	3.8
R15/2704	BEDROOM	W22/2704	15.17	2.1	2.1
R16/2704	BEDROOM	W23/2704	16.19	1.9	1.9
R17/2704	LKD	W24/2704	17.07	1.4	
R17/2704	LKD	W25/2704	17.54	0.7	2.1
R18/2704	LKD	W26/2704	37.90	2.7	2.7
R19/2704	BEDROOM	W27/2704	36.06	3.7	3.7
R20/2704	BEDROOM	W28/2704	39.50	3.1	3.1
R21/2704	LKD	W29/2704	39.51	2.6	
R21/2704	LKD	W30/2704	39.49	1.1	
R21/2704	LKD	W31/2704	37.19	1.1	
R21/2704	LKD	W32/2704	37.49	1.8	6.6
R22/2704	BEDROOM	W33/2704	36.77	4.0	4.0
R23/2704	LKD	W34/2704	33.58	2.5	2.5
R24/2704	BEDROOM	W35/2704	30.85	3.3	3.3



DAYLIGHT ANALYSIS

TESCO, OSTERLEY
LIGHT WITHIN SCHEME 26/06/20
WITHOUT BALCONIES
P2209 - Rel21

Room	Room Use	Window	VSC(%)	ADF(%)	Total ADF(%)
R25/2704	BEDROOM	W36/2704	25.64	2.2	2.2
R26/2704	LKD	W37/2704	23.36	1.7	
R26/2704	LKD	W38/2704	22.30	0.7	
R26/2704	LKD	W39/2704	16.00	1.0	
R26/2704	LKD	W40/2704	15.95	0.6	4.0
R27/2704	BEDROOM	W41/2704	14.93	2.0	2.0
R28/2704	LKD	W43/2704	19.25	1.6	1.6
R29/2704	BEDROOM	W42/2704	17.93	2.1	2.1
R30/2704	BEDROOM	W45/2704	18.00	2.1	2.1
R31/2704	LKD	W44/2704	17.07	1.4	1.4
R32/2704	BEDROOM	W46/2704	16.04	1.5	1.5
R33/2704	LKD	W47/2704	17.72	1.3	
R33/2704	LKD	W48/2704	18.18	0.6	
R33/2704	LKD	W50/2704	18.49	0.7	
R33/2704	LKD	W51/2704	18.86	1.0	3.6
R34/2704	BEDROOM	W49/2704	17.84	2.2	2.2
R1/2706	LKD	W1/2706	18.48	0.7	
R1/2706	LKD	W2/2706	20.30	1.5	
R1/2706	LKD	W4/2706	30.06	1.5	
R1/2706	LKD	W5/2706	32.01	1.0	4.7
R2/2706	BEDROOM	W3/2706	22.50	2.0	2.0
R3/2706	BEDROOM	W6/2706	34.74	3.7	3.7
R4/2706	BEDROOM	W7/2706	22.15	2.5	2.5
R5/2706	LKD	W8/2706	21.13	1.8	1.8
R6/2706	BEDROOM	W9/2706	38.81	3.1	3.1
R7/2706	LKD	W10/2706	39.02	2.6	
R7/2706	LKD	W11/2706	39.08	1.1	
R7/2706	LKD	W12/2706	39.58	1.9	



DAYLIGHT ANALYSIS

TESCO, OSTERLEY
LIGHT WITHIN SCHEME 26/06/20
WITHOUT BALCONIES
P2209 - Rel21

Room	Room Use	Window	VSC(%)	ADF(%)	Total ADF(%)
R7/2706	LKD	W13/2706	39.59	1.1	6.7
R8/2706	BEDROOM	W14/2706	39.57	4.1	4.1
R9/2706	LKD	W15/2706	20.53	1.1	
R9/2706	LKD	W16/2706	20.67	1.5	2.6
R10/2706	BEDROOM	W17/2706	20.56	3.0	3.0
R11/2706	BEDROOM	W19/2706	13.86	1.9	1.9
R12/2706	LKD	W18/2706	18.08	1.6	1.6
R13/2706	LKD	W20/2706	39.58	2.7	2.7
R14/2706	BEDROOM	W21/2706	39.57	3.8	3.8
R15/2706	BEDROOM	W22/2706	17.46	2.3	2.3
R16/2706	BEDROOM	W23/2706	18.99	2.1	2.1
R17/2706	LKD	W24/2706	20.28	1.5	
R17/2706	LKD	W25/2706	20.89	0.8	2.3
R18/2706	LKD	W26/2706	37.97	2.7	2.7
R19/2706	BEDROOM	W27/2706	36.12	3.7	3.7
R20/2706	BEDROOM	W28/2706	39.58	3.1	3.1
R21/2706	LKD	W29/2706	39.59	2.6	
R21/2706	LKD	W30/2706	39.58	1.1	
R21/2706	LKD	W31/2706	37.75	1.1	
R21/2706	LKD	W32/2706	38.02	1.8	6.6
R22/2706	BEDROOM	W33/2706	37.39	4.0	4.0
R23/2706	LKD	W34/2706	34.17	2.5	2.5
R24/2706	BEDROOM	W35/2706	31.00	3.3	3.3
R25/2706	BEDROOM	W36/2706	26.85	2.2	2.2
R26/2706	LKD	W37/2706	24.54	1.7	
R26/2706	LKD	W38/2706	23.43	0.7	



DAYLIGHT ANALYSIS

TESCO, OSTERLEY
LIGHT WITHIN SCHEME 26/06/20
WITHOUT BALCONIES
P2209 - Rel21

Room	Room Use	Window	VSC(%)	ADF(%)	Total ADF(%)
R26/2706	LKD	W39/2706	18.52	1.1	
R26/2706	LKD	W40/2706	18.60	0.7	4.2
R27/2706	BEDROOM	W41/2706	17.83	2.2	2.2
R28/2706	LKD	W43/2706	24.01	1.9	1.9
R29/2706	BEDROOM	W42/2706	22.54	2.5	2.5
R30/2706	BEDROOM	W45/2706	22.43	2.4	2.4
R31/2706	LKD	W44/2706	21.44	1.7	1.7
R32/2706	BEDROOM	W46/2706	19.59	1.7	1.7
R33/2706	LKD	W47/2706	21.12	1.5	
R33/2706	LKD	W48/2706	21.55	0.7	
R33/2706	LKD	W50/2706	22.77	0.7	
R33/2706	LKD	W51/2706	23.07	1.2	4.1
R34/2706	BEDROOM	W49/2706	22.25	2.6	2.6
R1/2708	LKD	W1/2708	25.08	0.8	
R1/2708	LKD	W2/2708	26.37	1.9	
R1/2708	LKD	W4/2708	33.80	1.7	
R1/2708	LKD	W5/2708	35.18	1.1	5.5
R2/2708	BEDROOM	W3/2708	27.88	2.3	2.3
R3/2708	BEDROOM	W6/2708	36.93	3.9	3.9
R4/2708	BEDROOM	W7/2708	26.99	2.9	2.9
R5/2708	LKD	W8/2708	26.00	2.0	2.0
R6/2708	BEDROOM	W9/2708	39.05	3.1	3.1
R7/2708	LKD	W10/2708	39.24	2.6	
R7/2708	LKD	W11/2708	39.27	1.1	
R7/2708	LKD	W12/2708	39.59	1.9	
R7/2708	LKD	W13/2708	39.60	1.1	6.7
R8/2708	BEDROOM	W14/2708	39.59	4.1	4.1
R9/2708	BEDROOM	W16/2708	16.77	2.1	2.1



DAYLIGHT ANALYSIS

TESCO, OSTERLEY
LIGHT WITHIN SCHEME 26/06/20
WITHOUT BALCONIES
P2209 - Rel21

Room	Room Use	Window	VSC(%)	ADF(%)	Total ADF(%)
R10/2708	LKD	W15/2708	22.81	1.8	1.8
R11/2708	LKD	W17/2708	39.60	2.7	2.7
R12/2708	BEDROOM	W18/2708	39.59	3.8	3.8
R13/2708	BEDROOM	W19/2708	39.60	3.1	3.1
R14/2708	LKD	W20/2708	39.61	2.6	6.6
R14/2708	LKD	W21/2708	39.60	1.1	
R14/2708	LKD	W22/2708	38.23	1.1	
R14/2708	LKD	W23/2708	38.43	1.8	
R15/2708	BEDROOM	W24/2708	37.93	4.0	4.0
R16/2708	LKD	W25/2708	34.78	2.6	2.6
R17/2708	BEDROOM	W26/2708	31.05	3.3	3.3
R18/2708	BEDROOM	W27/2708	28.68	2.3	2.3
R19/2708	LKD	W28/2708	25.22	0.8	4.6
R19/2708	LKD	W29/2708	26.39	1.8	
R19/2708	LKD	W30/2708	21.56	1.2	
R19/2708	LKD	W31/2708	21.84	0.8	
R20/2708	BEDROOM	W32/2708	21.40	2.6	2.6
R21/2708	LKD	W34/2708	28.99	2.1	2.1
R22/2708	BEDROOM	W33/2708	27.54	2.9	2.9
R23/2708	BEDROOM	W36/2708	27.20	2.8	2.8
R24/2708	LKD	W35/2708	26.32	2.0	2.0
R25/2708	BEDROOM	W37/2708	23.92	2.0	2.0
R26/2708	LKD	W38/2708	25.15	1.8	4.9
R26/2708	LKD	W39/2708	25.53	0.8	
R26/2708	LKD	W41/2708	27.54	0.9	
R26/2708	LKD	W42/2708	27.76	1.4	
R27/2708	BEDROOM	W40/2708	27.18	3.0	3.0



DAYLIGHT ANALYSIS

TESCO, OSTERLEY
LIGHT WITHIN SCHEME 26/06/20
WITHOUT BALCONIES
P2209 - Rel21

Room	Room Use	Window	VSC(%)	ADF(%)	Total ADF(%)
R1/2710	LKD	W1/2710	34.32	1.0	
R1/2710	LKD	W2/2710	34.22	2.3	
R1/2710	LKD	W4/2710	38.90	1.8	
R1/2710	LKD	W5/2710	39.08	1.1	6.2
R2/2710	BEDROOM	W3/2710	33.89	2.7	2.7
R3/2710	BEDROOM	W6/2710	39.29	4.1	4.1
R4/2710	BEDROOM	W7/2710	31.28	3.2	3.2
R5/2710	LKD	W8/2710	30.27	2.3	2.3
R6/2710	BEDROOM	W9/2710	39.33	3.1	3.1
R7/2710	LKD	W10/2710	39.46	2.6	
R7/2710	LKD	W11/2710	39.48	1.1	
R7/2710	LKD	W12/2710	39.61	1.9	
R7/2710	LKD	W13/2710	39.61	1.1	6.7
R8/2710	BEDROOM	W14/2710	39.61	4.1	4.1
R9/2710	BEDROOM	W16/2710	20.06	2.4	2.4
R10/2710	LKD	W15/2710	26.95	2.1	2.1
R11/2710	LKD	W17/2710	39.61	2.8	2.8
R12/2710	BEDROOM	W18/2710	39.60	3.8	3.8
R13/2710	BEDROOM	W19/2710	39.61	3.1	3.1
R14/2710	LKD	W20/2710	39.62	2.6	
R14/2710	LKD	W21/2710	39.61	1.1	
R14/2710	LKD	W22/2710	38.73	1.1	
R14/2710	LKD	W23/2710	38.87	1.8	6.6
R15/2710	BEDROOM	W24/2710	38.53	4.1	4.1
R16/2710	LKD	W25/2710	35.66	2.6	2.6
R17/2710	BEDROOM	W26/2710	31.25	3.3	3.3
R18/2710	BEDROOM	W27/2710	31.59	2.5	2.5



DAYLIGHT ANALYSIS

TESCO, OSTERLEY
LIGHT WITHIN SCHEME 26/06/20
WITHOUT BALCONIES
P2209 - Rel21

Room	Room Use	Window	VSC(%)	ADF(%)	Total ADF(%)
R19/2710	LKD	W28/2710	28.36	0.8	
R19/2710	LKD	W29/2710	29.52	2.0	
R19/2710	LKD	W30/2710	25.56	1.3	
R19/2710	LKD	W31/2710	26.03	0.9	5.0
R20/2710	BEDROOM	W32/2710	25.88	2.9	2.9
R21/2710	LKD	W34/2710	32.55	2.4	2.4
R22/2710	BEDROOM	W33/2710	31.13	3.2	3.2
R23/2710	BEDROOM	W36/2710	31.09	3.1	3.1
R24/2710	LKD	W35/2710	30.18	2.3	2.3
R25/2710	BEDROOM	W37/2710	29.13	2.4	2.4
R26/2710	LKD	W38/2710	29.91	2.0	
R26/2710	LKD	W39/2710	30.12	0.9	
R26/2710	LKD	W41/2710	32.04	1.0	
R26/2710	LKD	W42/2710	32.24	1.6	5.5
R27/2710	BEDROOM	W40/2710	31.65	3.4	3.4
R1/2712	LKD	W1/2712	37.27	1.1	
R1/2712	LKD	W2/2712	37.06	2.4	
R1/2712	LKD	W4/2712	39.62	1.9	
R1/2712	LKD	W5/2712	39.62	1.1	6.5
R2/2712	BEDROOM	W3/2712	36.68	2.9	2.9
R3/2712	BEDROOM	W6/2712	39.62	4.1	4.1
R4/2712	BEDROOM	W7/2712	35.06	3.5	3.5
R5/2712	LKD	W8/2712	34.14	2.5	2.5
R6/2712	BEDROOM	W9/2712	39.53	3.1	3.1
R7/2712	LKD	W10/2712	39.57	2.6	
R7/2712	LKD	W11/2712	39.58	1.1	
R7/2712	LKD	W12/2712	39.62	1.9	
R7/2712	LKD	W13/2712	39.61	1.1	6.7



DAYLIGHT ANALYSIS

TESCO, OSTERLEY
LIGHT WITHIN SCHEME 26/06/20
WITHOUT BALCONIES
P2209 - Rel21

Room	Room Use	Window	VSC(%)	ADF(%)	Total ADF(%)
R8/2712	BEDROOM	W14/2712	39.61	4.1	4.1
R9/2712	BEDROOM	W16/2712	23.46	2.7	2.7
R10/2712	LKD	W15/2712	31.26	2.3	2.3
R11/2712	LKD	W17/2712	39.61	2.8	2.8
R12/2712	BEDROOM	W18/2712	39.61	3.8	3.8
R13/2712	BEDROOM	W19/2712	39.62	3.1	3.1
R14/2712	LKD	W20/2712	39.62	2.6	
R14/2712	LKD	W21/2712	39.62	1.1	
R14/2712	LKD	W22/2712	39.23	1.1	
R14/2712	LKD	W23/2712	39.29	1.9	6.7
R15/2712	BEDROOM	W24/2712	39.15	4.1	4.1
R16/2712	LKD	W25/2712	37.65	2.7	2.7
R17/2712	BEDROOM	W26/2712	33.33	3.4	3.4
R18/2712	BEDROOM	W27/2712	35.64	2.8	2.8
R19/2712	LKD	W28/2712	34.39	2.3	
R19/2712	LKD	W29/2712	33.61	1.0	
R19/2712	LKD	W30/2712	30.92	1.5	
R19/2712	LKD	W31/2712	31.32	1.0	5.8
R20/2712	BEDROOM	W32/2712	31.21	3.4	3.4
R21/2712	LKD	W34/2712	35.78	2.6	2.6
R22/2712	BEDROOM	W33/2712	34.50	3.5	3.5
R23/2712	BEDROOM	W36/2712	35.02	3.5	3.5
R24/2712	LKD	W35/2712	34.17	2.5	2.5
R1/2714	BEDROOM	W1/2714	39.62	3.1	3.1
R2/2714	LKD	W2/2714	39.62	2.6	
R2/2714	LKD	W3/2714	39.62	1.1	
R2/2714	LKD	W4/2714	39.62	1.9	



DAYLIGHT ANALYSIS

TESCO, OSTERLEY
LIGHT WITHIN SCHEME 26/06/20
WITHOUT BALCONIES
P2209 - Rel21

Room	Room Use	Window	VSC(%)	ADF(%)	Total ADF(%)
R2/2714	LKD	W5/2714	39.62	1.1	6.7
R3/2714	BEDROOM	W6/2714	39.62	4.1	4.1
R4/2714	BEDROOM	W7/2714	39.62	3.1	3.1
R5/2714	LKD	W8/2714	39.61	2.6	
R5/2714	LKD	W9/2714	39.61	1.1	
R5/2714	LKD	W10/2714	39.62	1.1	
R5/2714	LKD	W11/2714	39.62	1.9	6.7
R6/2714	BEDROOM	W12/2714	39.62	4.1	4.1
R7/2714	LKD	W13/2714	39.61	2.7	2.7
R8/2714	BEDROOM	W14/2714	39.61	3.8	3.8

Block B

R1/2600	LKD	W1/2600	34.24	2.5	2.5
R2/2600	BEDROOM	W2/2600	35.32	3.5	3.5
R3/2600	BEDROOM	W10/2600	10.32	1.4	1.4
R4/2600	LKD	W3/2600	10.82	1.0	1.0
R5/2600	LKD	W4/2600	35.61	2.5	2.5
R6/2600	BEDROOM	W5/2600	35.61	3.5	3.5
R7/2600	BEDROOM	W6/2600	13.41	1.8	1.8
R8/2600	BEDROOM	W9/2600	13.92	1.5	1.5
R9/2600	LKD	W7/2600	14.30	0.6	
R9/2600	LKD	W8/2600	14.38	1.2	1.8
R10/2600	LKD	W12/2600	11.58	1.1	
R10/2600	LKD	W13/2600	11.57	0.5	
R10/2600	LKD	W14/2600	18.75	1.0	
R10/2600	LKD	W15/2600	19.36	0.6	3.2
R11/2600	BEDROOM	W11/2600	11.51	1.3	1.3



DAYLIGHT ANALYSIS

TESCO, OSTERLEY
LIGHT WITHIN SCHEME 26/06/20
WITHOUT BALCONIES
P2209 - Rel21

Room	Room Use	Window	VSC(%)	ADF(%)	Total ADF(%)
R12/2600	BEDROOM	W16/2600	20.57	2.4	2.4
R1/2602	LKD	W1/2602	35.94	2.6	2.6
R2/2602	BEDROOM	W2/2602	37.14	3.7	3.7
R3/2602	BEDROOM	W10/2602	12.65	1.6	1.6
R4/2602	LKD	W3/2602	13.35	1.2	1.2
R5/2602	LKD	W4/2602	37.81	2.6	2.6
R6/2602	BEDROOM	W5/2602	37.82	3.7	3.7
R7/2602	BEDROOM	W6/2602	16.67	2.1	2.1
R8/2602	BEDROOM	W9/2602	17.21	1.8	1.8
R9/2602	LKD	W7/2602	17.57	0.7	
R9/2602	LKD	W8/2602	17.67	1.4	2.1
R10/2602	LKD	W12/2602	13.37	1.2	
R10/2602	LKD	W13/2602	13.36	0.5	
R10/2602	LKD	W14/2602	20.00	1.0	
R10/2602	LKD	W15/2602	20.66	0.6	3.3
R11/2602	BEDROOM	W11/2602	13.29	1.4	1.4
R12/2602	BEDROOM	W16/2602	22.00	2.5	2.5
R1/2604	LKD	W1/2604	37.07	2.7	2.7
R2/2604	BEDROOM	W2/2604	38.37	3.8	3.8
R3/2604	BEDROOM	W10/2604	15.18	1.8	1.8
R4/2604	LKD	W3/2604	16.07	1.4	1.4
R5/2604	LKD	W4/2604	39.20	2.7	2.7
R6/2604	BEDROOM	W5/2604	39.20	3.8	3.8
R7/2604	BEDROOM	W6/2604	20.15	2.4	2.4
R8/2604	BEDROOM	W9/2604	20.72	2.0	2.0



DAYLIGHT ANALYSIS

TESCO, OSTERLEY
LIGHT WITHIN SCHEME 26/06/20
WITHOUT BALCONIES
P2209 - Rel21

Room	Room Use	Window	VSC(%)	ADF(%)	Total ADF(%)
R9/2604	LKD	W7/2604	21.11	0.7	
R9/2604	LKD	W8/2604	21.20	1.5	2.2
R10/2604	LKD	W12/2604	15.27	1.3	
R10/2604	LKD	W13/2604	15.26	0.6	
R10/2604	LKD	W14/2604	21.26	1.1	
R10/2604	LKD	W15/2604	21.98	0.7	3.7
R11/2604	BEDROOM	W11/2604	15.18	1.5	1.5
R12/2604	BEDROOM	W16/2604	23.45	2.6	2.6
R1/2606	LKD	W1/2606	37.30	2.7	2.7
R2/2606	BEDROOM	W2/2606	38.62	3.8	3.8
R3/2606	BEDROOM	W10/2606	18.26	2.1	2.1
R4/2606	LKD	W3/2606	19.39	1.6	1.6
R5/2606	LKD	W4/2606	39.49	2.7	2.7
R6/2606	BEDROOM	W5/2606	39.48	3.8	3.8
R7/2606	BEDROOM	W6/2606	24.25	2.7	2.7
R8/2606	BEDROOM	W9/2606	24.89	2.3	2.3
R9/2606	LKD	W7/2606	25.44	0.8	
R9/2606	LKD	W8/2606	25.45	1.8	2.6
R10/2606	LKD	W12/2606	17.68	1.4	
R10/2606	LKD	W13/2606	17.67	0.6	
R10/2606	LKD	W14/2606	22.79	1.1	
R10/2606	LKD	W15/2606	23.60	0.7	3.8
R11/2606	BEDROOM	W11/2606	17.53	1.6	1.6
R12/2606	BEDROOM	W16/2606	25.20	2.8	2.8
R1/2608	LKD	W1/2608	37.35	2.7	2.7
R2/2608	BEDROOM	W2/2608	38.68	3.8	3.8



DAYLIGHT ANALYSIS

TESCO, OSTERLEY
LIGHT WITHIN SCHEME 26/06/20
WITHOUT BALCONIES
P2209 - Rel21

Room	Room Use	Window	VSC(%)	ADF(%)	Total ADF(%)
R3/2608	BEDROOM	W10/2608	21.89	2.4	2.4
R4/2608	LKD	W3/2608	23.24	1.8	1.8
R5/2608	LKD	W4/2608	39.52	2.8	2.8
R6/2608	BEDROOM	W5/2608	39.52	3.8	3.8
R7/2608	BEDROOM	W6/2608	28.70	3.0	3.0
R8/2608	BEDROOM	W9/2608	29.40	2.6	2.6
R9/2608	LKD	W7/2608	30.36	0.9	2.9
R9/2608	LKD	W8/2608	30.15	2.0	
R10/2608	LKD	W12/2608	20.79	1.6	4.3
R10/2608	LKD	W13/2608	20.84	0.7	
R10/2608	LKD	W14/2608	25.21	1.2	
R10/2608	LKD	W15/2608	26.09	0.8	
R11/2608	BEDROOM	W11/2608	20.49	1.8	1.8
R12/2608	BEDROOM	W16/2608	27.71	3.0	3.0
R1/2610	LKD	W1/2610	37.44	2.7	2.7
R2/2610	BEDROOM	W2/2610	38.78	3.8	3.8
R3/2610	BEDROOM	W4/2610	26.11	2.8	2.8
R4/2610	LKD	W3/2610	27.56	2.0	2.0
R5/2610	BEDROOM	W9/2610	31.37	3.3	3.3
R6/2610	LKD	W6/2610	29.20	1.4	4.9
R6/2610	LKD	W7/2610	25.25	0.8	
R6/2610	LKD	W8/2610	25.07	1.8	
R6/2610	LKD	W10/2610	29.98	0.9	
R7/2610	BEDROOM	W5/2610	24.49	2.1	2.1
R1/2612	LKD	W2/2612	30.80	0.9	5.7
R1/2612	LKD	W3/2612	35.07	1.7	
R1/2612	LKD	W4/2612	35.33	1.0	
R1/2612	LKD	W6/2612	30.44	2.1	



DAYLIGHT ANALYSIS

TESCO, OSTERLEY
LIGHT WITHIN SCHEME 26/06/20
WITHOUT BALCONIES
P2209 - Rel21

Room	Room Use	Window	VSC(%)	ADF(%)	Total ADF(%)
R2/2612	BEDROOM	W5/2612	35.81	3.8	3.8
R3/2612	BEDROOM	W1/2612	29.57	2.4	2.4
Block C					
R1/2500	BEDROOM	W1/2500	34.66	3.6	3.6
R2/2500	BEDROOM	W2/2500	33.92	3.0	3.0
R3/2500	LKD	W3/2500	33.31	2.2	
R3/2500	LKD	W4/2500	33.06	1.0	3.2
R4/2500	BEDROOM	W5/2500	11.76	1.6	1.6
R5/2500	LKD	W6/2500	12.88	1.2	1.2
R6/2500	BEDROOM	W7/2500	11.67	1.4	1.4
R7/2500	LKD	W8/2500	11.44	1.0	1.0
R8/2500	BEDROOM	W9/2500	13.85	1.6	1.6
R9/2500	BEDROOM	W10/2500	13.90	1.3	1.3
R10/2500	LKD	W11/2500	14.04	1.0	
R10/2500	LKD	W12/2500	14.32	0.4	1.4
R1/2502	BEDROOM	W1/2502	39.21	2.7	2.7
R2/2502	BEDROOM	W2/2502	36.69	3.8	3.8
R3/2502	BEDROOM	W3/2502	36.39	3.2	3.2
R4/2502	LKD	W4/2502	29.70	2.1	
R4/2502	LKD	W5/2502	34.38	1.1	
R4/2502	LKD	W8/2502	8.53	0.8	
R4/2502	LKD	W9/2502	5.27	0.4	4.4
R5/2502	LKD	W6/2502	35.88	2.3	
R5/2502	LKD	W7/2502	35.57	1.0	3.3
R6/2502	BEDROOM	W10/2502	25.24	3.0	3.0



DAYLIGHT ANALYSIS

TESCO, OSTERLEY
LIGHT WITHIN SCHEME 26/06/20
WITHOUT BALCONIES
P2209 - Rel21

Room	Room Use	Window	VSC(%)	ADF(%)	Total ADF(%)
R7/2502	BEDROOM	W11/2502	14.38	1.8	1.8
R8/2502	LKD	W12/2502	15.78	1.4	1.4
R9/2502	BEDROOM	W13/2502	25.69	3.4	3.4
R10/2502	LKD	W14/2502	23.26	1.6	2.7
R10/2502	LKD	W15/2502	20.17	1.1	
R11/2502	BEDROOM	W17/2502	25.11	2.8	2.8
R12/2502	LKD	W16/2502	26.03	2.0	2.0
R13/2502	LKD	W19/2502	19.72	1.6	1.6
R14/2502	BEDROOM	W18/2502	17.28	2.1	2.1
R15/2502	BEDROOM	W20/2502	25.31	3.4	3.4
R16/2502	LKD	W21/2502	26.00	1.7	3.0
R16/2502	LKD	W23/2502	26.22	1.3	
R17/2502	BEDROOM	W22/2502	16.22	1.8	1.8
R18/2502	LKD	W24/2502	15.92	1.3	1.3
R19/2502	BEDROOM	W25/2502	19.60	2.2	2.2
R20/2502	BEDROOM	W26/2502	19.71	1.8	1.8
R21/2502	LKD	W27/2502	19.96	1.4	2.0
R21/2502	LKD	W28/2502	20.24	0.6	
R22/2502	LKD	W29/2502	24.40	0.8	2.5
R22/2502	LKD	W30/2502	23.49	1.7	
R23/2502	BEDROOM	W31/2502	16.14	1.9	1.9
R24/2502	BEDROOM	W32/2502	11.82	2.0	2.0
R1/2504	BEDROOM	W1/2504	39.59	2.7	2.7
R2/2504	BEDROOM	W2/2504	37.93	3.9	3.9
R3/2504	BEDROOM	W3/2504	37.70	3.2	3.2



DAYLIGHT ANALYSIS

TESCO, OSTERLEY
LIGHT WITHIN SCHEME 26/06/20
WITHOUT BALCONIES
P2209 - Rel21

Room	Room Use	Window	VSC(%)	ADF(%)	Total ADF(%)
R4/2504	LKD	W4/2504	32.70	2.2	
R4/2504	LKD	W5/2504	38.24	1.1	
R4/2504	LKD	W8/2504	35.90	1.7	
R4/2504	LKD	W9/2504	35.46	1.1	6.1
R5/2504	LKD	W6/2504	37.27	2.4	
R5/2504	LKD	W7/2504	37.02	1.1	3.5
R6/2504	BEDROOM	W10/2504	34.48	3.7	3.7
R7/2504	BEDROOM	W11/2504	17.27	2.1	2.1
R8/2504	LKD	W12/2504	18.99	1.6	1.6
R9/2504	BEDROOM	W13/2504	30.55	3.8	3.8
R10/2504	LKD	W14/2504	27.30	1.8	
R10/2504	LKD	W15/2504	23.25	1.1	2.9
R11/2504	BEDROOM	W17/2504	34.01	3.4	3.4
R12/2504	LKD	W16/2504	32.86	2.4	2.4
R13/2504	LKD	W19/2504	26.85	2.0	2.0
R14/2504	BEDROOM	W18/2504	23.88	2.6	2.6
R15/2504	BEDROOM	W20/2504	30.91	3.9	3.9
R16/2504	LKD	W21/2504	31.59	2.0	
R16/2504	LKD	W23/2504	31.69	1.4	3.4
R17/2504	BEDROOM	W22/2504	20.50	2.2	2.2
R18/2504	LKD	W24/2504	20.13	1.6	1.6
R19/2504	BEDROOM	W25/2504	26.63	2.8	2.8
R20/2504	BEDROOM	W26/2504	26.78	2.4	2.4
R21/2504	LKD	W27/2504	27.10	1.8	
R21/2504	LKD	W28/2504	27.34	0.8	2.6
R22/2504	LKD	W29/2504	31.98	0.9	



DAYLIGHT ANALYSIS

TESCO, OSTERLEY
LIGHT WITHIN SCHEME 26/06/20
WITHOUT BALCONIES
P2209 - Rel21

Room	Room Use	Window	VSC(%)	ADF(%)	Total ADF(%)
R22/2504	LKD	W30/2504	32.46	2.1	3.0
R23/2504	BEDROOM	W31/2504	33.20	2.9	2.9
R24/2504	BEDROOM	W32/2504	33.74	3.4	3.4
R1/2506	BEDROOM	W1/2506	34.48	3.5	3.5
R2/2506	BEDROOM	W2/2506	34.63	3.0	3.0
R3/2506	LKD	W3/2506	34.94	2.2	
R3/2506	LKD	W4/2506	35.08	1.0	3.2
R1/2508	BEDROOM	W1/2508	37.78	3.8	3.8
R2/2508	BEDROOM	W2/2508	37.90	3.2	3.2
R3/2508	LKD	W3/2508	38.10	2.4	
R3/2508	LKD	W4/2508	38.17	1.1	3.5

Block D

R1/2200	LKD	W1/2200	11.39	0.3	
R1/2200	LKD	W2/2200	11.40	0.8	1.1
R2/2200	BEDROOM	W3/2200	11.52	1.0	1.0
R3/2200	BEDROOM	W4/2200	11.81	1.3	1.3
R4/2200	LKD	W5/2200	14.72	1.3	1.3
R5/2200	BEDROOM	W6/2200	15.98	1.8	1.8
R6/2200	BEDROOM	W7/2200	13.21	1.9	1.9
R7/2200	BEDROOM	W8/2200	14.10	1.6	1.6
R8/2200	LKD	W9/2200	15.71	0.6	
R8/2200	LKD	W10/2200	15.35	1.3	1.9
R9/2200	LKD	W11/2200	27.60	2.0	2.0
R10/2200	BEDROOM	W12/2200	26.10	2.7	2.7
R11/2200	BEDROOM	W13/2200	19.26	1.7	1.7



DAYLIGHT ANALYSIS

TESCO, OSTERLEY
LIGHT WITHIN SCHEME 26/06/20
WITHOUT BALCONIES
P2209 - Rel21

Room	Room Use	Window	VSC(%)	ADF(%)	Total ADF(%)
R12/2200	LKD	W14/2200	18.49	1.4	
R12/2200	LKD	W15/2200	17.90	0.6	
R12/2200	LKD	W16/2200	14.50	0.9	
R12/2200	LKD	W17/2200	15.12	0.6	3.5
R13/2200	BEDROOM	W18/2200	15.88	2.0	2.0
R1/2202	LKD	W1/2202	15.00	0.5	
R1/2202	LKD	W2/2202	15.09	1.1	1.6
R2/2202	BEDROOM	W3/2202	15.36	1.4	1.4
R3/2202	BEDROOM	W4/2202	15.76	1.8	1.8
R4/2202	LKD	W5/2202	19.31	1.7	1.7
R5/2202	BEDROOM	W6/2202	20.64	2.2	2.2
R6/2202	BEDROOM	W7/2202	38.89	3.0	3.0
R7/2202	LKD	W8/2202	31.99	1.1	
R7/2202	LKD	W9/2202	29.32	2.1	
R7/2202	LKD	W10/2202	2.14	0.3	
R7/2202	LKD	W11/2202	2.14	0.2	3.7
R8/2202	BEDROOM	W12/2202	21.26	2.6	2.6
R9/2202	BEDROOM	W13/2202	15.82	2.0	2.0
R10/2202	LKD	W14/2202	18.45	1.8	1.8
R11/2202	BEDROOM	W15/2202	15.62	2.1	2.1
R12/2202	BEDROOM	W17/2202	17.01	1.8	1.8
R13/2202	BEDROOM	W16/2202	24.28	3.4	3.4
R14/2202	LKD	W18/2202	19.15	0.7	
R14/2202	LKD	W20/2202	18.65	1.4	2.1
R15/2202	LKD	W19/2202	24.17	1.2	
R15/2202	LKD	W21/2202	24.49	1.6	2.8
R16/2202	LKD	W22/2202	23.19	2.1	2.1



DAYLIGHT ANALYSIS

TESCO, OSTERLEY
LIGHT WITHIN SCHEME 26/06/20
WITHOUT BALCONIES
P2209 - Rel21

Room	Room Use	Window	VSC(%)	ADF(%)	Total ADF(%)
R17/2202	BEDROOM	W23/2202	8.78	1.7	1.7
R18/2202	LKD	W24/2202	33.63	2.4	2.4
R19/2202	BEDROOM	W25/2202	32.67	3.2	3.2
R20/2202	BEDROOM	W26/2202	26.30	2.2	2.2
R21/2202	LKD	W27/2202	25.33	1.8	
R21/2202	LKD	W28/2202	24.56	0.8	
R21/2202	LKD	W29/2202	19.42	1.1	
R21/2202	LKD	W30/2202	19.97	0.7	4.4
R22/2202	BEDROOM	W31/2202	20.48	2.4	2.4
R1/2204	LKD	W1/2204	19.82	0.6	
R1/2204	LKD	W2/2204	19.99	1.4	2.0
R2/2204	BEDROOM	W3/2204	20.43	1.9	1.9
R3/2204	BEDROOM	W4/2204	20.93	2.3	2.3
R4/2204	LKD	W5/2204	24.96	2.1	2.1
R5/2204	BEDROOM	W6/2204	26.21	2.7	2.7
R6/2204	BEDROOM	W7/2204	39.62	3.1	3.1
R7/2204	LKD	W8/2204	37.07	1.1	
R7/2204	LKD	W9/2204	30.97	2.2	
R7/2204	LKD	W10/2204	34.35	1.7	
R7/2204	LKD	W11/2204	33.78	1.0	6.0
R8/2204	BEDROOM	W12/2204	32.61	3.5	3.5
R9/2204	BEDROOM	W13/2204	21.26	2.4	2.4
R10/2204	LKD	W14/2204	24.83	2.2	2.2
R11/2204	BEDROOM	W15/2204	18.28	2.3	2.3
R12/2204	BEDROOM	W17/2204	20.40	2.1	2.1
R13/2204	BEDROOM	W16/2204	29.66	3.8	3.8



DAYLIGHT ANALYSIS

TESCO, OSTERLEY
LIGHT WITHIN SCHEME 26/06/20
WITHOUT BALCONIES
P2209 - Rel21

Room	Room Use	Window	VSC(%)	ADF(%)	Total ADF(%)
R14/2204	LKD	W18/2204	23.05	0.7	
R14/2204	LKD	W20/2204	22.44	1.6	2.3
R15/2204	LKD	W19/2204	29.06	1.4	
R15/2204	LKD	W21/2204	29.70	1.9	3.3
R16/2204	LKD	W22/2204	33.81	2.7	2.7
R17/2204	BEDROOM	W23/2204	34.60	3.4	3.4
R18/2204	LKD	W24/2204	38.49	2.7	2.7
R19/2204	BEDROOM	W25/2204	38.24	3.7	3.7
R20/2204	BEDROOM	W26/2204	34.39	2.8	2.8
R21/2204	LKD	W27/2204	33.60	2.3	
R21/2204	LKD	W28/2204	33.00	1.0	
R21/2204	LKD	W29/2204	25.71	1.3	
R21/2204	LKD	W30/2204	25.75	0.8	5.4
R22/2204	BEDROOM	W31/2204	25.73	2.9	2.9
R1/2206	LKD	W1/2206	26.39	0.8	
R1/2206	LKD	W2/2206	26.65	1.8	2.6
R2/2206	BEDROOM	W3/2206	27.22	2.4	2.4
R3/2206	BEDROOM	W4/2206	27.75	2.9	2.9
R4/2206	LKD	W6/2206	32.95	3.0	3.0
R5/2206	BEDROOM	W5/2206	31.27	3.2	3.2
R6/2206	BEDROOM	W7/2206	23.35	2.7	2.7
R7/2206	BEDROOM	W9/2206	26.28	2.4	2.4
R8/2206	BEDROOM	W8/2206	35.54	4.2	4.2
R9/2206	LKD	W10/2206	27.64	1.9	
R9/2206	LKD	W11/2206	27.93	0.8	2.7
R10/2206	LKD	W12/2206	35.02	2.1	



DAYLIGHT ANALYSIS

TESCO, OSTERLEY
LIGHT WITHIN SCHEME 26/06/20
WITHOUT BALCONIES
P2209 - Rel21

Room	Room Use	Window	VSC(%)	ADF(%)	Total ADF(%)
R10/2206	LKD	W13/2206	33.89	1.5	3.6
R11/2206	BEDROOM	W14/2206	39.30	3.1	3.1
R12/2206	LKD	W15/2206	39.20	2.6	
R12/2206	LKD	W16/2206	39.15	1.1	
R12/2206	LKD	W17/2206	31.45	1.5	
R12/2206	LKD	W18/2206	31.04	0.9	6.1
R13/2206	BEDROOM	W19/2206	30.59	3.3	3.3
R1/2208	BEDROOM	W1/2208	39.52	3.1	3.1
R2/2208	LKD	W2/2208	39.50	2.6	
R2/2208	LKD	W3/2208	39.49	1.1	
R2/2208	LKD	W4/2208	34.36	1.6	
R2/2208	LKD	W5/2208	34.05	1.0	6.3
R3/2208	BEDROOM	W6/2208	33.71	3.5	3.5
Block E					
R1/2000	BEDROOM	W1/2000	36.43	3.8	3.8
R2/2000	LKD	W2/2000	36.32	1.0	
R2/2000	LKD	W5/2000	36.25	1.7	
R2/2000	LKD	W6/2000	25.84	0.8	
R2/2000	LKD	W7/2000	25.02	1.8	5.3
R3/2000	BEDROOM	W8/2000	23.17	2.0	2.0
R4/2000	LKD	W3/2000	31.85	2.3	2.3
R5/2000	BEDROOM	W4/2000	32.13	3.2	3.2
R1/2002	BEDROOM	W1/2002	39.15	4.1	4.1
R2/2002	LKD	W2/2002	39.11	1.1	
R2/2002	LKD	W5/2002	39.09	1.8	
R2/2002	LKD	W6/2002	30.64	0.9	
R2/2002	LKD	W7/2002	29.91	2.1	5.9
R3/2002	BEDROOM	W8/2002	28.27	2.3	2.3
R4/2002	LKD	W3/2002	38.58	2.7	2.7



DAYLIGHT ANALYSIS

TESCO, OSTERLEY
LIGHT WITHIN SCHEME 26/06/20
WITHOUT BALCONIES
P2209 - Rel21

Room	Room Use	Window	VSC(%)	ADF(%)	Total ADF(%)
R5/2002	BEDROOM	W4/2002	38.58	3.7	3.7
Block F					
R1/2100	BEDROOM	W1/2100	13.40	1.3	1.3
R2/2100	LKD	W2/2100	16.33	1.3	
R2/2100	LKD	W3/2100	18.56	0.7	
R2/2100	LKD	W4/2100	28.57	1.4	
R2/2100	LKD	W5/2100	28.68	0.9	4.3
R3/2100	BEDROOM	W6/2100	28.90	3.2	3.2
R4/2100	LKD	W17/2100	13.17	0.6	
R4/2100	LKD	W18/2100	14.68	0.9	
R4/2100	LKD	W19/2100	14.32	0.6	
R4/2100	LKD	W20/2100	12.21	1.2	3.3
R5/2100	BEDROOM	W7/2100	13.68	1.8	1.8
R6/2100	BEDROOM	W8/2100	13.15	1.9	1.9
R7/2100	LKD	W9/2100	28.65	0.9	
R7/2100	LKD	W10/2100	27.49	2.0	2.9
R8/2100	BEDROOM	W11/2100	24.51	2.4	2.4
R9/2100	BEDROOM	W12/2100	20.53	2.6	2.6
R10/2100	BEDROOM	W13/2100	9.83	1.3	1.3
R11/2100	STUDIO	W15/2100	35.57	2.1	
R11/2100	STUDIO	W16/2100	36.06	1.6	3.7
R12/2100	LKD	W14/2100	10.49	1.0	1.0
R1/2102	BEDROOM	W1/2102	19.63	1.8	1.8
R2/2102	LKD	W2/2102	22.64	1.7	
R2/2102	LKD	W3/2102	24.82	0.8	
R2/2102	LKD	W4/2102	38.48	1.8	
R2/2102	LKD	W5/2102	38.49	1.1	5.4
R3/2102	BEDROOM	W6/2102	38.52	4.0	4.0



DAYLIGHT ANALYSIS

TESCO, OSTERLEY
LIGHT WITHIN SCHEME 26/06/20
WITHOUT BALCONIES
P2209 - Rel21

Room	Room Use	Window	VSC(%)	ADF(%)	Total ADF(%)
R4/2102	LKD	W17/2102	16.78	0.7	
R4/2102	LKD	W18/2102	18.25	1.1	
R4/2102	LKD	W19/2102	17.82	0.7	
R4/2102	LKD	W20/2102	15.15	1.3	3.8
R5/2102	BEDROOM	W7/2102	17.04	2.2	2.2
R6/2102	BEDROOM	W8/2102	16.34	2.2	2.2
R7/2102	LKD	W9/2102	34.08	1.1	
R7/2102	LKD	W10/2102	32.82	2.3	3.4
R8/2102	BEDROOM	W11/2102	29.53	2.8	2.8
R9/2102	BEDROOM	W12/2102	24.92	2.9	2.9
R10/2102	BEDROOM	W13/2102	11.94	1.5	1.5
R11/2102	STUDIO	W15/2102	39.16	2.3	
R11/2102	STUDIO	W16/2102	39.17	1.7	4.0
R12/2102	LKD	W14/2102	12.57	1.1	1.1
R1/2104	BEDROOM	W1/2104	29.19	2.5	2.5
R2/2104	LKD	W2/2104	31.02	2.2	
R2/2104	LKD	W3/2104	32.24	1.0	
R2/2104	LKD	W4/2104	39.61	1.9	
R2/2104	LKD	W5/2104	39.61	1.1	6.2
R3/2104	BEDROOM	W6/2104	39.61	4.1	4.1
R4/2104	LKD	W17/2104	22.86	0.8	
R4/2104	LKD	W18/2104	22.24	1.2	
R4/2104	LKD	W19/2104	21.72	0.8	
R4/2104	LKD	W20/2104	20.05	1.6	4.4
R5/2104	BEDROOM	W7/2104	20.78	2.5	2.5
R6/2104	BEDROOM	W8/2104	19.90	2.5	2.5
R7/2104	LKD	W9/2104	35.17	1.1	
R7/2104	LKD	W10/2104	33.84	2.3	3.4



DAYLIGHT ANALYSIS

TESCO, OSTERLEY
LIGHT WITHIN SCHEME 26/06/20
WITHOUT BALCONIES
P2209 - Rel21

Room	Room Use	Window	VSC(%)	ADF(%)	Total ADF(%)
R8/2104	BEDROOM	W11/2104	30.40	2.8	2.8
R9/2104	BEDROOM	W12/2104	25.69	3.0	3.0
R10/2104	BEDROOM	W13/2104	14.51	1.8	1.8
R11/2104	STUDIO	W15/2104	39.62	2.4	4.1
R11/2104	STUDIO	W16/2104	39.62	1.7	
R12/2104	LKD	W14/2104	15.05	1.3	1.3
R1/2106	LKD	W11/2106	35.12	1.0	5.6
R1/2106	LKD	W12/2106	26.09	0.9	
R1/2106	LKD	W13/2106	26.70	1.4	
R1/2106	LKD	W14/2106	35.10	2.3	
R2/2106	BEDROOM	W1/2106	24.98	2.8	2.8
R3/2106	BEDROOM	W2/2106	23.95	2.9	2.9
R4/2106	LKD	W3/2106	35.80	1.1	3.4
R4/2106	LKD	W4/2106	34.39	2.3	
R5/2106	BEDROOM	W5/2106	30.76	2.8	2.8
R6/2106	BEDROOM	W6/2106	25.94	3.0	3.0
R7/2106	BEDROOM	W7/2106	18.01	2.1	2.1
R8/2106	STUDIO	W9/2106	39.62	2.4	4.1
R8/2106	STUDIO	W10/2106	39.62	1.7	
R9/2106	LKD	W8/2106	18.31	1.5	1.5
R1/2108	BEDROOM	W1/2108	22.48	2.4	2.4
R2/2108	STUDIO	W3/2108	39.62	2.4	4.1
R2/2108	STUDIO	W4/2108	39.62	1.7	
R3/2108	LKD	W2/2108	22.40	1.7	1.7
R1/2110	BEDROOM	W1/2110	27.16	2.8	2.8
R2/2110	STUDIO	W3/2110	39.62	2.4	4.1
R2/2110	STUDIO	W4/2110	39.62	1.7	



DAYLIGHT ANALYSIS

TESCO, OSTERLEY
LIGHT WITHIN SCHEME 26/06/20
WITHOUT BALCONIES
P2209 - Rel21

Room	Room Use	Window	VSC(%)	ADF(%)	Total ADF(%)
R3/2110	LKD	W2/2110	27.04	2.0	2.0
Block G					
R1/2300	LKD	W1/2300	12.41	0.5	
R1/2300	LKD	W2/2300	12.50	1.0	
R1/2300	LKD	W4/2300	10.49	0.7	
R1/2300	LKD	W5/2300	9.67	0.4	2.6
R2/2300	BEDROOM	W3/2300	12.62	1.2	1.2
R3/2300	BEDROOM	W6/2300	8.41	1.1	1.1
R4/2300	BEDROOM	W7/2300	14.10	1.7	1.7
R5/2300	LKD	W8/2300	14.08	1.2	1.2
R6/2300	LKD	W9/2300	7.00	0.0	
R6/2300	LKD	W10/2300	7.07	0.4	0.4
R7/2300	BEDROOM	W11/2300	7.31	0.6	0.6
R8/2300	BEDROOM	W12/2300	7.70	0.8	0.8
R1/2302	LKD	W1/2302	15.80	0.6	
R1/2302	LKD	W2/2302	15.84	1.2	
R1/2302	LKD	W4/2302	12.71	0.7	
R1/2302	LKD	W5/2302	11.82	0.4	2.9
R2/2302	BEDROOM	W3/2302	15.87	1.4	1.4
R3/2302	BEDROOM	W6/2302	10.46	1.3	1.3
R4/2302	BEDROOM	W7/2302	17.37	2.0	2.0
R5/2302	LKD	W8/2302	17.66	1.5	1.5
R6/2302	LKD	W9/2302	8.93	0.1	
R6/2302	LKD	W10/2302	9.02	0.6	0.7
R7/2302	BEDROOM	W11/2302	9.31	0.7	0.7
R8/2302	BEDROOM	W12/2302	9.76	1.0	1.0



DAYLIGHT ANALYSIS

TESCO, OSTERLEY
LIGHT WITHIN SCHEME 26/06/20
WITHOUT BALCONIES
P2209 - Rel21

Room	Room Use	Window	VSC(%)	ADF(%)	Total ADF(%)
R1/2304	LKD	W1/2304	19.15	0.7	
R1/2304	LKD	W2/2304	19.14	1.4	
R1/2304	LKD	W4/2304	15.40	0.9	
R1/2304	LKD	W5/2304	14.46	0.5	3.5
R2/2304	BEDROOM	W3/2304	19.05	1.6	1.6
R3/2304	BEDROOM	W6/2304	13.01	1.6	1.6
R4/2304	BEDROOM	W7/2304	21.55	2.4	2.4
R5/2304	LKD	W8/2304	22.18	1.8	1.8
R6/2304	LKD	W9/2304	11.34	0.3	
R6/2304	LKD	W10/2304	11.45	0.8	1.1
R7/2304	BEDROOM	W11/2304	11.81	1.0	1.0
R8/2304	BEDROOM	W12/2304	12.33	1.4	1.4
R1/2306	LKD	W1/2306	23.17	0.8	
R1/2306	LKD	W2/2306	23.08	1.6	
R1/2306	LKD	W4/2306	18.91	1.0	
R1/2306	LKD	W5/2306	17.95	0.6	4.0
R2/2306	BEDROOM	W3/2306	22.86	1.9	1.9
R3/2306	BEDROOM	W6/2306	16.44	2.0	2.0
R4/2306	BEDROOM	W7/2306	26.91	2.8	2.8
R5/2306	LKD	W8/2306	27.80	2.1	2.1
R6/2306	LKD	W9/2306	14.66	0.4	
R6/2306	LKD	W10/2306	14.80	1.1	1.5
R7/2306	BEDROOM	W11/2306	15.24	1.4	1.4
R8/2306	BEDROOM	W12/2306	15.83	1.8	1.8
R1/2308	LKD	W1/2308	27.73	0.9	
R1/2308	LKD	W2/2308	27.60	1.9	
R1/2308	LKD	W4/2308	23.35	1.2	
R1/2308	LKD	W5/2308	22.43	0.7	4.7



DAYLIGHT ANALYSIS

TESCO, OSTERLEY
LIGHT WITHIN SCHEME 26/06/20
WITHOUT BALCONIES
P2209 - Rel21

Room	Room Use	Window	VSC(%)	ADF(%)	Total ADF(%)
R2/2308	BEDROOM	W3/2308	27.28	2.2	2.2
R3/2308	BEDROOM	W6/2308	20.95	2.4	2.4
R4/2308	BEDROOM	W7/2308	32.78	3.3	3.3
R5/2308	LKD	W8/2308	33.60	2.4	2.4
R6/2308	LKD	W9/2308	19.18	0.5	
R6/2308	LKD	W10/2308	19.39	1.4	1.9
R7/2308	BEDROOM	W11/2308	19.93	1.8	1.8
R8/2308	BEDROOM	W12/2308	20.58	2.3	2.3
R1/2310	LKD	W1/2310	31.79	0.9	
R1/2310	LKD	W2/2310	31.69	2.1	
R1/2310	LKD	W4/2310	28.40	1.4	
R1/2310	LKD	W5/2310	27.74	0.8	5.2
R2/2310	BEDROOM	W3/2310	31.46	2.5	2.5
R3/2310	BEDROOM	W6/2310	26.54	2.9	2.9
R4/2310	BEDROOM	W7/2310	37.61	3.7	3.7
R5/2310	LKD	W8/2310	37.94	2.7	2.7
R6/2310	LKD	W9/2310	25.02	0.7	
R6/2310	LKD	W10/2310	25.30	1.7	2.4
R7/2310	BEDROOM	W11/2310	25.94	2.3	2.3
R8/2310	BEDROOM	W12/2310	26.63	2.8	2.8

Block H

R1/2400	BEDROOM	W1/2400	14.34	1.3	1.3
R2/2400	LKD	W2/2400	13.03	0.6	
R2/2400	LKD	W3/2400	13.04	0.8	1.4
R3/2400	BEDROOM	W4/2400	13.07	1.6	1.6
R4/2400	BEDROOM	W5/2400	12.99	1.6	1.6



DAYLIGHT ANALYSIS

TESCO, OSTERLEY
LIGHT WITHIN SCHEME 26/06/20
WITHOUT BALCONIES
P2209 - Rel21

Room	Room Use	Window	VSC(%)	ADF(%)	Total ADF(%)
R5/2400	LKD	W6/2400	11.65	1.1	1.1
R6/2400	BEDROOM	W7/2400	9.05	1.1	1.1
R7/2400	LKD	W8/2400	9.13	0.2	
R7/2400	LKD	W9/2400	9.39	0.5	
R7/2400	LKD	W10/2400	14.34	0.6	
R7/2400	LKD	W11/2400	14.14	1.3	2.6
R8/2400	BEDROOM	W12/2400	13.82	1.5	1.5
R9/2400	BEDROOM	W13/2400	13.55	1.7	1.7
R10/2400	LKD	W14/2400	13.54	1.2	1.2
R11/2400	BEDROOM	W15/2400	8.19	0.8	0.8
R12/2400	LKD	W16/2400	7.85	0.5	0.5
R13/2400	BEDROOM	W17/2400	10.77	1.3	1.3
R14/2400	LKD	W18/2400	12.70	0.5	
R14/2400	LKD	W19/2400	14.11	0.8	
R14/2400	LKD	W20/2400	16.30	1.2	
R14/2400	LKD	W21/2400	17.17	0.6	3.1
R1/2402	BEDROOM	W1/2402	19.03	1.7	1.7
R2/2402	LKD	W2/2402	18.85	0.9	
R2/2402	LKD	W3/2402	18.93	1.2	2.1
R3/2402	BEDROOM	W4/2402	9.22	1.5	1.5
R4/2402	BEDROOM	W5/2402	19.01	2.4	2.4
R5/2402	BEDROOM	W6/2402	9.57	1.3	1.3
R6/2402	BEDROOM	W8/2402	16.54	2.0	2.0
R7/2402	LKD	W7/2402	11.39	1.0	1.0
R8/2402	LKD	W9/2402	14.88	1.3	1.3
R9/2402	BEDROOM	W10/2402	11.76	1.5	1.5



DAYLIGHT ANALYSIS

TESCO, OSTERLEY
LIGHT WITHIN SCHEME 26/06/20
WITHOUT BALCONIES
P2209 - Rel21

Room	Room Use	Window	VSC(%)	ADF(%)	Total ADF(%)
R10/2402	BEDROOM	W11/2402	11.18	1.4	1.4
R11/2402	LKD	W12/2402	11.04	0.3	
R11/2402	LKD	W13/2402	11.15	0.6	
R11/2402	LKD	W14/2402	15.99	0.6	
R11/2402	LKD	W15/2402	15.92	1.3	2.8
R12/2402	BEDROOM	W16/2402	15.82	1.6	1.6
R13/2402	BEDROOM	W17/2402	16.95	2.0	2.0
R14/2402	LKD	W18/2402	17.07	1.4	1.4
R15/2402	BEDROOM	W19/2402	13.80	1.9	1.9
R16/2402	BEDROOM	W20/2402	13.22	1.7	1.7
R17/2402	BEDROOM	W21/2402	10.35	1.0	1.0
R18/2402	LKD	W22/2402	9.93	0.7	0.7
R19/2402	LKD	W23/2402	11.42	0.4	
R19/2402	LKD	W24/2402	11.69	1.0	1.4
R20/2402	BEDROOM	W25/2402	11.68	1.3	1.3
R21/2402	BEDROOM	W26/2402	11.28	1.5	1.5
R22/2402	BEDROOM	W27/2402	13.54	1.6	1.6
R23/2402	LKD	W28/2402	15.76	0.5	
R23/2402	LKD	W29/2402	17.36	0.9	
R23/2402	LKD	W30/2402	20.77	1.5	
R23/2402	LKD	W31/2402	21.59	0.7	3.6
R1/2404	BEDROOM	W1/2404	24.38	2.1	2.1
R2/2404	BEDROOM	W3/2404	20.48	2.3	2.3
R3/2404	LKD	W2/2404	18.58	1.5	1.5
R4/2404	LKD	W4/2404	18.49	1.6	1.6
R5/2404	BEDROOM	W5/2404	17.86	2.0	2.0



DAYLIGHT ANALYSIS

TESCO, OSTERLEY
LIGHT WITHIN SCHEME 26/06/20
WITHOUT BALCONIES
P2209 - Rel21

Room	Room Use	Window	VSC(%)	ADF(%)	Total ADF(%)
R6/2404	BEDROOM	W6/2404	13.68	1.6	1.6
R7/2404	LKD	W7/2404	13.27	0.4	
R7/2404	LKD	W8/2404	13.16	0.7	
R7/2404	LKD	W9/2404	17.77	0.7	
R7/2404	LKD	W10/2404	17.77	1.4	3.2
R8/2404	BEDROOM	W11/2404	17.88	1.8	1.8
R9/2404	BEDROOM	W12/2404	20.10	2.2	2.2
R10/2404	LKD	W13/2404	20.36	1.6	1.6
R11/2404	BEDROOM	W14/2404	17.49	2.3	2.3
R12/2404	BEDROOM	W15/2404	16.67	1.9	1.9
R13/2404	BEDROOM	W16/2404	12.87	1.3	1.3
R14/2404	LKD	W17/2404	12.39	0.9	0.9
R15/2404	LKD	W18/2404	16.72	0.5	
R15/2404	LKD	W19/2404	17.38	1.3	1.8
R16/2404	BEDROOM	W20/2404	18.11	1.8	1.8
R17/2404	BEDROOM	W21/2404	18.51	2.1	2.1
R18/2404	BEDROOM	W22/2404	16.61	1.9	1.9
R19/2404	LKD	W23/2404	19.06	0.6	
R19/2404	LKD	W24/2404	20.82	1.1	
R19/2404	LKD	W25/2404	25.69	1.8	
R19/2404	LKD	W26/2404	26.41	0.8	4.3
R1/2406	BEDROOM	W1/2406	30.91	2.5	2.5
R2/2406	BEDROOM	W3/2406	25.23	2.7	2.7
R3/2406	LKD	W2/2406	23.68	1.8	1.8
R4/2406	LKD	W4/2406	22.87	1.8	1.8
R5/2406	BEDROOM	W5/2406	23.13	2.4	2.4



DAYLIGHT ANALYSIS

TESCO, OSTERLEY
LIGHT WITHIN SCHEME 26/06/20
WITHOUT BALCONIES
P2209 - Rel21

Room	Room Use	Window	VSC(%)	ADF(%)	Total ADF(%)
R6/2406	BEDROOM	W6/2406	17.04	2.0	2.0
R7/2406	LKD	W7/2406	16.21	0.5	
R7/2406	LKD	W8/2406	15.79	0.8	
R7/2406	LKD	W9/2406	19.97	0.7	
R7/2406	LKD	W10/2406	20.12	1.6	3.6
R8/2406	BEDROOM	W11/2406	20.50	1.9	1.9
R9/2406	BEDROOM	W12/2406	16.28	1.7	1.7
R10/2406	LKD	W13/2406	15.74	1.2	1.2
R11/2406	LKD	W14/2406	22.50	0.6	
R11/2406	LKD	W15/2406	22.69	1.5	2.1
R12/2406	BEDROOM	W16/2406	22.91	2.0	2.0
R13/2406	BEDROOM	W17/2406	23.23	2.5	2.5
R14/2406	BEDROOM	W18/2406	20.42	2.3	2.3
R15/2406	LKD	W19/2406	22.95	0.7	
R15/2406	LKD	W20/2406	24.72	1.2	
R15/2406	LKD	W21/2406	31.64	2.1	
R15/2406	LKD	W22/2406	32.14	0.9	4.9
R1/2408	BEDROOM	W1/2408	36.92	2.9	2.9
R2/2408	BEDROOM	W3/2408	30.33	3.1	3.1
R3/2408	LKD	W2/2408	27.85	2.0	2.0
R4/2408	LKD	W4/2408	27.63	2.1	2.1
R5/2408	BEDROOM	W5/2408	27.34	2.8	2.8
R6/2408	BEDROOM	W6/2408	21.60	2.4	2.4
R7/2408	LKD	W7/2408	20.29	0.6	
R7/2408	LKD	W8/2408	19.49	1.0	
R7/2408	LKD	W9/2408	23.22	0.8	
R7/2408	LKD	W10/2408	23.54	1.7	4.1



DAYLIGHT ANALYSIS

TESCO, OSTERLEY
LIGHT WITHIN SCHEME 26/06/20
WITHOUT BALCONIES
P2209 - Rel21

Room	Room Use	Window	VSC(%)	ADF(%)	Total ADF(%)
R8/2408	BEDROOM	W11/2408	24.19	2.2	2.2
R9/2408	BEDROOM	W12/2408	20.84	2.2	2.2
R10/2408	LKD	W13/2408	20.24	1.5	1.5
R11/2408	LKD	W14/2408	26.69	0.7	
R11/2408	LKD	W15/2408	26.85	1.8	2.5
R12/2408	BEDROOM	W16/2408	27.00	2.3	2.3
R13/2408	BEDROOM	W17/2408	27.31	2.8	2.8
R14/2408	BEDROOM	W18/2408	25.02	2.8	2.8
R15/2408	LKD	W19/2408	27.26	0.8	
R15/2408	LKD	W20/2408	28.72	1.4	
R15/2408	LKD	W21/2408	37.18	2.5	
R15/2408	LKD	W22/2408	37.38	1.1	5.8
R1/2410	BEDROOM	W1/2410	39.62	3.1	3.1
R2/2410	BEDROOM	W3/2410	35.11	3.5	3.5
R3/2410	LKD	W2/2410	31.98	2.3	2.3
R4/2410	LKD	W4/2410	32.13	2.4	2.4
R5/2410	BEDROOM	W5/2410	31.53	3.1	3.1
R6/2410	BEDROOM	W6/2410	27.64	3.0	3.0
R7/2410	LKD	W7/2410	26.01	0.8	
R7/2410	LKD	W8/2410	24.92	1.2	
R7/2410	LKD	W9/2410	28.10	0.9	
R7/2410	LKD	W10/2410	28.50	2.0	4.9
R8/2410	BEDROOM	W11/2410	29.17	2.5	2.5
R9/2410	BEDROOM	W12/2410	26.64	2.7	2.7
R10/2410	LKD	W13/2410	26.03	1.9	1.9
R11/2410	LKD	W14/2410	30.77	0.9	
R11/2410	LKD	W15/2410	30.94	2.0	2.9



DAYLIGHT ANALYSIS

TESCO, OSTERLEY
LIGHT WITHIN SCHEME 26/06/20
WITHOUT BALCONIES
P2209 - Rel21

Room	Room Use	Window	VSC(%)	ADF(%)	Total ADF(%)
R12/2410	BEDROOM	W16/2410	31.09	2.6	2.6
R13/2410	BEDROOM	W17/2410	31.37	3.2	3.2
R14/2410	BEDROOM	W18/2410	30.37	3.3	3.3
R15/2410	LKD	W19/2410	31.94	0.9	
R15/2410	LKD	W20/2410	32.88	1.6	
R15/2410	LKD	W21/2410	39.62	2.6	
R15/2410	LKD	W22/2410	39.62	1.1	6.2
R1/2412	BEDROOM	W2/2412	37.61	3.8	3.8
R2/2412	LKD	W1/2412	35.80	2.5	2.5
R3/2412	LKD	W3/2412	34.52	2.5	2.5
R4/2412	BEDROOM	W4/2412	35.47	3.5	3.5
R5/2412	BEDROOM	W5/2412	34.42	3.6	3.6
R6/2412	LKD	W6/2412	33.17	1.0	
R6/2412	LKD	W7/2412	32.30	1.6	
R6/2412	LKD	W8/2412	34.36	1.0	
R6/2412	LKD	W9/2412	34.69	2.3	5.9
R7/2412	BEDROOM	W10/2412	35.13	2.8	2.8



INTERNAL NSL ANALYSIS

TESCO, OSTERLEY
LIGHT WITHIN SCHEME 26/06/20
WITHOUT BALCONIES

P2209 - Rel21

Room	Room Use	Room Area sq ft	No-Sky Line sq ft	% Of Room Area
------	----------	-----------------	-------------------	----------------

Block A

R1/2700	LKD	222.0	221.7	99.9
R2/2700	BEDROOM	139.1	110.9	79.7
R3/2700	BEDROOM	130.3	125.6	96.4
R4/2700	BEDROOM	139.1	137.2	98.6
R5/2700	LKD	222.0	221.9	100.0
R6/2700	BEDROOM	130.3	128.5	98.6
R7/2700	LKD	247.4	245.0	99.0
R8/2700	BEDROOM	143.8	142.3	99.0
R9/2700	BEDROOM	139.1	137.2	98.6
R10/2700	LKD	222.0	221.8	99.9
R11/2700	BEDROOM	130.3	127.1	97.5
R12/2700	LKD	247.6	240.4	97.1
R13/2700	BEDROOM	143.8	139.7	97.1
R14/2700	BEDROOM	139.1	131.6	94.6
R15/2700	LKD	222.0	219.4	98.8
R16/2700	BEDROOM	130.3	83.9	64.4
R1/2702	LKD	222.0	221.9	100.0
R2/2702	BEDROOM	139.1	114.1	82.0
R3/2702	BEDROOM	130.3	125.9	96.6
R4/2702	BEDROOM	143.8	62.5	43.5
R5/2702	LKD	247.6	85.0	34.3
R6/2702	BEDROOM	139.1	137.2	98.6
R7/2702	LKD	222.0	221.9	100.0
R8/2702	BEDROOM	130.3	128.5	98.6
R9/2702	LKD	306.1	305.2	99.7
R10/2702	BEDROOM	83.1	79.6	95.8
R11/2702	BEDROOM	143.8	39.3	27.3
R12/2702	LKD	247.6	54.7	22.1
R13/2702	LKD	247.4	245.0	99.0
R14/2702	BEDROOM	143.8	142.3	99.0
R15/2702	BEDROOM	139.6	117.5	84.2
R16/2702	BEDROOM	126.1	77.7	61.6
R17/2702	LKD	261.5	172.7	66.0
R18/2702	LKD	247.6	244.1	98.6
R19/2702	BEDROOM	143.8	141.5	98.4
R20/2702	BEDROOM	139.1	137.2	98.6
R21/2702	LKD	222.0	221.9	100.0
R22/2702	BEDROOM	130.3	128.0	98.2
R23/2702	LKD	247.6	241.0	97.3
R24/2702	BEDROOM	143.8	139.8	97.2
R25/2702	BEDROOM	139.1	132.9	95.5
R26/2702	LKD	222.0	220.2	99.2
R27/2702	BEDROOM	130.3	94.7	72.7



INTERNAL NSL ANALYSIS

TESCO, OSTERLEY
LIGHT WITHIN SCHEME 26/06/20
WITHOUT BALCONIES

P2209 - Rel21

Room	Room Use	Room Area sq ft	No-Sky Line sq ft	% Of Room Area
R28/2702	LKD	247.7	109.6	44.2
R29/2702	BEDROOM	143.8	69.6	48.4
R30/2702	BEDROOM	143.8	66.6	46.3
R31/2702	LKD	247.6	79.2	32.0
R1/2704	LKD	222.0	221.9	100.0
R2/2704	BEDROOM	139.1	117.9	84.8
R3/2704	BEDROOM	130.3	127.6	97.9
R4/2704	BEDROOM	143.8	100.3	69.7
R5/2704	LKD	247.6	108.8	43.9
R6/2704	BEDROOM	139.1	137.2	98.6
R7/2704	LKD	222.0	221.9	100.0
R8/2704	BEDROOM	130.3	128.5	98.6
R9/2704	LKD	306.1	305.3	99.7
R10/2704	BEDROOM	83.1	80.2	96.5
R11/2704	BEDROOM	143.8	46.1	32.1
R12/2704	LKD	247.6	67.3	27.2
R13/2704	LKD	247.4	245.0	99.0
R14/2704	BEDROOM	143.8	142.3	99.0
R15/2704	BEDROOM	139.6	121.1	86.7
R16/2704	BEDROOM	126.1	80.6	63.9
R17/2704	LKD	261.5	261.1	99.8
R18/2704	LKD	247.6	244.1	98.6
R19/2704	BEDROOM	143.8	141.5	98.4
R20/2704	BEDROOM	139.1	137.2	98.6
R21/2704	LKD	222.0	221.9	100.0
R22/2704	BEDROOM	130.3	128.5	98.6
R23/2704	LKD	247.6	242.5	97.9
R24/2704	BEDROOM	143.8	139.8	97.2
R25/2704	BEDROOM	139.1	133.5	96.0
R26/2704	LKD	222.0	220.2	99.2
R27/2704	BEDROOM	130.3	105.8	81.2
R28/2704	LKD	247.7	127.0	51.3
R29/2704	BEDROOM	143.8	83.7	58.2
R30/2704	BEDROOM	143.8	79.7	55.4
R31/2704	LKD	247.6	96.7	39.1
R32/2704	BEDROOM	139.1	85.5	61.5
R33/2704	LKD	222.0	219.7	99.0
R34/2704	BEDROOM	130.3	89.5	68.7
R1/2706	LKD	222.0	221.9	100.0
R2/2706	BEDROOM	139.1	124.0	89.1
R3/2706	BEDROOM	130.3	128.5	98.6
R4/2706	BEDROOM	143.8	114.2	79.4
R5/2706	LKD	247.6	138.8	56.1
R6/2706	BEDROOM	139.1	137.2	98.6
R7/2706	LKD	222.0	221.9	100.0



INTERNAL NSL ANALYSIS

TESCO, OSTERLEY
LIGHT WITHIN SCHEME 26/06/20
WITHOUT BALCONIES

P2209 - Rel21

Room	Room Use	Room Area sq ft	No-Sky Line sq ft	% Of Room Area
R8/2706	BEDROOM	130.3	128.5	98.6
R9/2706	LKD	306.1	305.5	99.8
R10/2706	BEDROOM	83.1	81.2	97.7
R11/2706	BEDROOM	143.8	58.6	40.8
R12/2706	LKD	247.6	93.7	37.8
R13/2706	LKD	247.4	245.0	99.0
R14/2706	BEDROOM	143.8	142.3	99.0
R15/2706	BEDROOM	139.6	126.5	90.6
R16/2706	BEDROOM	126.1	87.2	69.2
R17/2706	LKD	261.5	261.1	99.8
R18/2706	LKD	247.6	244.1	98.6
R19/2706	BEDROOM	143.8	141.5	98.4
R20/2706	BEDROOM	139.1	137.2	98.6
R21/2706	LKD	222.0	221.9	100.0
R22/2706	BEDROOM	130.3	128.5	98.6
R23/2706	LKD	247.6	242.8	98.1
R24/2706	BEDROOM	143.8	139.8	97.2
R25/2706	BEDROOM	139.1	134.7	96.8
R26/2706	LKD	222.0	220.3	99.2
R27/2706	BEDROOM	130.3	106.0	81.4
R28/2706	LKD	247.7	148.3	59.9
R29/2706	BEDROOM	143.8	104.4	72.6
R30/2706	BEDROOM	143.8	97.1	67.5
R31/2706	LKD	247.6	116.4	47.0
R32/2706	BEDROOM	139.1	85.5	61.5
R33/2706	LKD	222.0	220.1	99.1
R34/2706	BEDROOM	130.3	97.0	74.4
R1/2708	LKD	222.0	221.9	100.0
R2/2708	BEDROOM	139.1	129.5	93.1
R3/2708	BEDROOM	130.3	128.5	98.6
R4/2708	BEDROOM	143.8	135.8	94.4
R5/2708	LKD	247.6	201.5	81.4
R6/2708	BEDROOM	139.1	137.2	98.6
R7/2708	LKD	222.0	221.9	100.0
R8/2708	BEDROOM	130.3	128.5	98.6
R9/2708	BEDROOM	143.8	86.3	60.0
R10/2708	LKD	247.6	118.2	47.7
R11/2708	LKD	247.4	245.0	99.0
R12/2708	BEDROOM	143.8	142.3	99.0
R13/2708	BEDROOM	139.1	137.2	98.6
R14/2708	LKD	222.0	221.9	100.0
R15/2708	BEDROOM	130.3	128.5	98.6
R16/2708	LKD	247.6	242.8	98.1
R17/2708	BEDROOM	143.8	139.8	97.2
R18/2708	BEDROOM	139.1	136.6	98.2



INTERNAL NSL ANALYSIS

TESCO, OSTERLEY
LIGHT WITHIN SCHEME 26/06/20
WITHOUT BALCONIES

P2209 - Rel21

Room	Room Use	Room Area sq ft	No-Sky Line sq ft	% Of Room Area
R19/2708	LKD	222.0	220.3	99.2
R20/2708	BEDROOM	130.3	106.6	81.8
R21/2708	LKD	247.7	201.4	81.3
R22/2708	BEDROOM	143.8	130.1	90.5
R23/2708	BEDROOM	143.8	126.5	88.0
R24/2708	LKD	247.6	153.0	61.8
R25/2708	BEDROOM	139.1	90.7	65.2
R26/2708	LKD	222.0	220.1	99.1
R27/2708	BEDROOM	130.3	117.9	90.5
R1/2710	LKD	222.0	221.9	100.0
R2/2710	BEDROOM	139.1	137.2	98.6
R3/2710	BEDROOM	130.3	128.5	98.6
R4/2710	BEDROOM	143.8	142.3	99.0
R5/2710	LKD	247.6	240.6	97.2
R6/2710	BEDROOM	139.1	137.2	98.6
R7/2710	LKD	222.0	221.9	100.0
R8/2710	BEDROOM	130.3	128.5	98.6
R9/2710	BEDROOM	143.8	121.0	84.1
R10/2710	LKD	247.6	198.8	80.3
R11/2710	LKD	247.4	245.0	99.0
R12/2710	BEDROOM	143.8	142.3	99.0
R13/2710	BEDROOM	139.1	137.2	98.6
R14/2710	LKD	222.0	221.9	100.0
R15/2710	BEDROOM	130.3	128.5	98.6
R16/2710	LKD	247.6	243.0	98.1
R17/2710	BEDROOM	143.8	139.8	97.2
R18/2710	BEDROOM	139.1	137.2	98.6
R19/2710	LKD	222.0	220.5	99.3
R20/2710	BEDROOM	130.3	109.3	83.9
R21/2710	LKD	247.7	244.4	98.7
R22/2710	BEDROOM	143.8	141.7	98.5
R23/2710	BEDROOM	143.8	142.3	99.0
R24/2710	LKD	247.6	242.9	98.1
R25/2710	BEDROOM	139.1	116.8	84.0
R26/2710	LKD	222.0	221.9	100.0
R27/2710	BEDROOM	130.3	128.5	98.6
R1/2712	LKD	222.0	221.9	100.0
R2/2712	BEDROOM	139.1	137.2	98.6
R3/2712	BEDROOM	130.3	128.5	98.6
R4/2712	BEDROOM	143.8	142.3	99.0
R5/2712	LKD	247.6	244.4	98.7
R6/2712	BEDROOM	139.1	137.2	98.6
R7/2712	LKD	222.0	221.9	100.0
R8/2712	BEDROOM	130.3	128.5	98.6
R9/2712	BEDROOM	143.8	138.3	96.2



INTERNAL NSL ANALYSIS

TESCO, OSTERLEY
LIGHT WITHIN SCHEME 26/06/20
WITHOUT BALCONIES

P2209 - Rel21

Room	Room Use	Room Area sq ft	No-Sky Line sq ft	% Of Room Area
R10/2712	LKD	247.6	232.8	94.0
R11/2712	LKD	247.4	245.0	99.0
R12/2712	BEDROOM	143.8	142.3	99.0
R13/2712	BEDROOM	139.1	137.2	98.6
R14/2712	LKD	222.0	221.9	100.0
R15/2712	BEDROOM	130.3	128.5	98.6
R16/2712	LKD	247.6	245.2	99.0
R17/2712	BEDROOM	143.8	142.1	98.8
R18/2712	BEDROOM	139.1	137.2	98.6
R19/2712	LKD	222.0	221.9	100.0
R20/2712	BEDROOM	130.3	127.9	98.2
R21/2712	LKD	247.7	244.7	98.8
R22/2712	BEDROOM	143.8	141.7	98.5
R23/2712	BEDROOM	143.8	142.3	99.0
R24/2712	LKD	247.6	244.4	98.7
R1/2714	BEDROOM	139.1	137.2	98.6
R2/2714	LKD	222.0	221.9	100.0
R3/2714	BEDROOM	130.3	128.5	98.6
R4/2714	BEDROOM	139.1	137.2	98.6
R5/2714	LKD	222.0	221.9	100.0
R6/2714	BEDROOM	130.3	128.5	98.6
R7/2714	LKD	247.6	245.2	99.0
R8/2714	BEDROOM	143.8	142.3	99.0

Block B

R1/2600	LKD	247.6	244.2	98.6
R2/2600	BEDROOM	143.8	142.1	98.8
R3/2600	BEDROOM	143.8	50.1	34.8
R4/2600	LKD	247.6	66.6	26.9
R5/2600	LKD	246.5	244.1	99.0
R6/2600	BEDROOM	143.8	142.3	99.0
R7/2600	BEDROOM	137.7	101.2	73.5
R8/2600	BEDROOM	126.3	66.8	52.9
R9/2600	LKD	260.9	254.8	97.7
R10/2600	LKD	222.0	212.9	95.9
R11/2600	BEDROOM	139.1	49.8	35.8
R12/2600	BEDROOM	130.3	98.8	75.8
R1/2602	LKD	247.6	244.2	98.6
R2/2602	BEDROOM	143.8	142.1	98.8
R3/2602	BEDROOM	143.8	52.9	36.8
R4/2602	LKD	247.6	77.1	31.1
R5/2602	LKD	246.5	244.1	99.0
R6/2602	BEDROOM	143.8	142.3	99.0



INTERNAL NSL ANALYSIS

TESCO, OSTERLEY
LIGHT WITHIN SCHEME 26/06/20
WITHOUT BALCONIES

P2209 - Rel21

Room	Room Use	Room Area sq ft	No-Sky Line sq ft	% Of Room Area
R7/2602	BEDROOM	137.7	104.3	75.7
R8/2602	BEDROOM	126.3	68.6	54.3
R9/2602	LKD	260.9	256.9	98.5
R10/2602	LKD	222.0	219.3	98.8
R11/2602	BEDROOM	139.1	53.7	38.6
R12/2602	BEDROOM	130.3	100.3	77.0
R1/2604	LKD	247.6	244.2	98.6
R2/2604	BEDROOM	143.8	142.1	98.8
R3/2604	BEDROOM	143.8	56.7	39.4
R4/2604	LKD	247.6	81.8	33.0
R5/2604	LKD	246.5	244.1	99.0
R6/2604	BEDROOM	143.8	142.3	99.0
R7/2604	BEDROOM	137.7	108.4	78.7
R8/2604	BEDROOM	126.3	72.4	57.3
R9/2604	LKD	260.9	258.1	98.9
R10/2604	LKD	222.0	219.8	99.0
R11/2604	BEDROOM	139.1	59.3	42.6
R12/2604	BEDROOM	130.3	101.5	77.9
R1/2606	LKD	247.6	244.2	98.6
R2/2606	BEDROOM	143.8	142.1	98.8
R3/2606	BEDROOM	143.8	64.3	44.7
R4/2606	LKD	247.6	89.7	36.2
R5/2606	LKD	246.5	244.1	99.0
R6/2606	BEDROOM	143.8	142.3	99.0
R7/2606	BEDROOM	137.7	114.5	83.2
R8/2606	BEDROOM	126.3	80.0	63.3
R9/2606	LKD	260.9	259.4	99.4
R10/2606	LKD	222.0	220.6	99.4
R11/2606	BEDROOM	139.1	67.5	48.5
R12/2606	BEDROOM	130.3	104.5	80.2
R1/2608	LKD	247.6	244.2	98.6
R2/2608	BEDROOM	143.8	142.1	98.8
R3/2608	BEDROOM	143.8	85.2	59.2
R4/2608	LKD	247.6	111.0	44.8
R5/2608	LKD	246.5	244.1	99.0
R6/2608	BEDROOM	143.8	142.3	99.0
R7/2608	BEDROOM	137.7	125.8	91.4
R8/2608	BEDROOM	126.3	97.0	76.8
R9/2608	LKD	260.9	260.8	100.0
R10/2608	LKD	222.0	221.3	99.7
R11/2608	BEDROOM	139.1	71.1	51.1
R12/2608	BEDROOM	130.3	113.0	86.7
R1/2610	LKD	247.6	244.2	98.6
R2/2610	BEDROOM	143.8	142.1	98.8
R3/2610	BEDROOM	143.8	123.2	85.7



INTERNAL NSL ANALYSIS

TESCO, OSTERLEY
LIGHT WITHIN SCHEME 26/06/20
WITHOUT BALCONIES

P2209 - Rel21

Room	Room Use	Room Area sq ft	No-Sky Line sq ft	% Of Room Area
R4/2610	LKD	247.6	191.4	77.3
R5/2610	BEDROOM	130.3	125.9	96.6
R6/2610	LKD	222.0	221.4	99.7
R7/2610	BEDROOM	139.1	77.0	55.4
R1/2612	LKD	222.0	221.9	100.0
R2/2612	BEDROOM	130.3	128.5	98.6
R3/2612	BEDROOM	139.1	105.8	76.1

Block C

R1/2500	BEDROOM	139.1	134.0	96.3
R2/2500	BEDROOM	126.2	123.1	97.5
R3/2500	LKD	260.9	260.8	100.0
R4/2500	BEDROOM	143.8	108.0	75.1
R5/2500	LKD	247.6	162.6	65.7
R6/2500	BEDROOM	143.8	46.8	32.5
R7/2500	LKD	247.6	55.1	22.3
R8/2500	BEDROOM	139.1	47.2	33.9
R9/2500	BEDROOM	126.1	33.4	26.5
R10/2500	LKD	260.9	43.0	16.5
R1/2502	BEDROOM	139.1	136.5	98.1
R2/2502	BEDROOM	139.1	135.2	97.2
R3/2502	BEDROOM	126.2	123.1	97.5
R4/2502	LKD	222.0	220.6	99.4
R5/2502	LKD	260.9	260.8	100.0
R6/2502	BEDROOM	130.3	128.0	98.2
R7/2502	BEDROOM	143.8	117.1	81.4
R8/2502	LKD	247.6	176.8	71.4
R9/2502	BEDROOM	83.1	81.0	97.5
R10/2502	LKD	306.1	305.4	99.8
R11/2502	BEDROOM	143.8	141.1	98.1
R12/2502	LKD	247.6	221.3	89.4
R13/2502	LKD	247.6	90.3	36.5
R14/2502	BEDROOM	143.8	71.1	49.4
R15/2502	BEDROOM	83.1	81.4	98.0
R16/2502	LKD	306.1	305.6	99.8
R17/2502	BEDROOM	143.8	104.8	72.9
R18/2502	LKD	247.6	115.7	46.7
R19/2502	BEDROOM	139.1	66.1	47.5
R20/2502	BEDROOM	126.1	48.1	38.1
R21/2502	LKD	260.9	65.6	25.1
R22/2502	LKD	260.9	202.6	77.7
R23/2502	BEDROOM	126.1	103.1	81.8
R24/2502	BEDROOM	139.1	98.0	70.5



INTERNAL NSL ANALYSIS

TESCO, OSTERLEY
LIGHT WITHIN SCHEME 26/06/20
WITHOUT BALCONIES

P2209 - Rel21

Room	Room Use	Room Area sq ft	No-Sky Line sq ft	% Of Room Area
R1/2504	BEDROOM	139.1	136.5	98.1
R2/2504	BEDROOM	139.1	135.9	97.7
R3/2504	BEDROOM	126.2	123.1	97.5
R4/2504	LKD	222.0	221.9	100.0
R5/2504	LKD	260.9	260.8	100.0
R6/2504	BEDROOM	130.3	128.5	98.6
R7/2504	BEDROOM	143.8	126.7	88.1
R8/2504	LKD	247.6	189.2	76.4
R9/2504	BEDROOM	83.1	81.0	97.5
R10/2504	LKD	306.1	305.4	99.8
R11/2504	BEDROOM	143.8	142.3	99.0
R12/2504	LKD	247.6	245.2	99.0
R13/2504	LKD	247.6	162.3	65.5
R14/2504	BEDROOM	143.8	111.9	77.8
R15/2504	BEDROOM	83.1	81.5	98.1
R16/2504	LKD	306.1	305.6	99.8
R17/2504	BEDROOM	143.8	139.9	97.3
R18/2504	LKD	247.6	223.0	90.1
R19/2504	BEDROOM	139.1	124.8	89.7
R20/2504	BEDROOM	126.1	92.8	73.6
R21/2504	LKD	260.9	124.2	47.6
R22/2504	LKD	260.9	260.8	100.0
R23/2504	BEDROOM	126.1	123.2	97.7
R24/2504	BEDROOM	139.1	136.0	97.8
R1/2506	BEDROOM	139.1	136.0	97.8
R2/2506	BEDROOM	126.1	123.2	97.7
R3/2506	LKD	260.9	260.8	100.0
R1/2508	BEDROOM	139.1	136.0	97.8
R2/2508	BEDROOM	126.1	123.2	97.7
R3/2508	LKD	260.9	260.8	100.0

Block D

R1/2200	LKD	260.9	53.9	20.7
R2/2200	BEDROOM	125.6	26.8	21.3
R3/2200	BEDROOM	138.6	43.6	31.5
R4/2200	LKD	210.1	54.5	25.9
R5/2200	BEDROOM	143.8	46.4	32.3
R6/2200	BEDROOM	138.7	104.2	75.1
R7/2200	BEDROOM	126.1	64.0	50.8
R8/2200	LKD	260.7	204.5	78.4
R9/2200	LKD	247.4	171.5	69.3
R10/2200	BEDROOM	143.8	104.6	72.7
R11/2200	BEDROOM	139.1	103.4	74.3



INTERNAL NSL ANALYSIS

TESCO, OSTERLEY
LIGHT WITHIN SCHEME 26/06/20
WITHOUT BALCONIES

P2209 - Rel21

Room	Room Use	Room Area sq ft	No-Sky Line sq ft	% Of Room Area
R12/2200	LKD	222.0	216.9	97.7
R13/2200	BEDROOM	130.3	101.7	78.1
R1/2202	LKD	260.9	65.9	25.3
R2/2202	BEDROOM	125.6	39.0	31.1
R3/2202	BEDROOM	138.6	58.5	42.2
R4/2202	LKD	210.1	73.6	35.0
R5/2202	BEDROOM	143.8	64.6	44.9
R6/2202	BEDROOM	139.1	137.0	98.5
R7/2202	LKD	222.0	220.3	99.2
R8/2202	BEDROOM	130.3	123.8	95.0
R9/2202	BEDROOM	143.8	71.8	49.9
R10/2202	LKD	210.1	94.1	44.8
R11/2202	BEDROOM	138.7	115.9	83.6
R12/2202	BEDROOM	126.1	69.1	54.8
R13/2202	BEDROOM	83.1	81.1	97.6
R14/2202	LKD	260.7	212.0	81.3
R15/2202	LKD	306.1	305.6	99.8
R16/2202	LKD	210.1	174.1	82.9
R17/2202	BEDROOM	143.8	82.3	57.2
R18/2202	LKD	247.4	244.2	98.7
R19/2202	BEDROOM	143.8	142.9	99.4
R20/2202	BEDROOM	139.1	121.0	87.0
R21/2202	LKD	222.0	220.4	99.3
R22/2202	BEDROOM	130.3	115.8	88.9
R1/2204	LKD	260.9	92.1	35.3
R2/2204	BEDROOM	125.6	60.6	48.2
R3/2204	BEDROOM	138.6	80.5	58.1
R4/2204	LKD	210.1	124.3	59.2
R5/2204	BEDROOM	143.8	111.9	77.8
R6/2204	BEDROOM	139.1	137.0	98.5
R7/2204	LKD	222.0	221.8	99.9
R8/2204	BEDROOM	130.3	128.5	98.6
R9/2204	BEDROOM	143.8	103.7	72.1
R10/2204	LKD	210.1	159.1	75.7
R11/2204	BEDROOM	138.7	118.9	85.7
R12/2204	BEDROOM	126.1	80.0	63.4
R13/2204	BEDROOM	83.1	81.6	98.2
R14/2204	LKD	260.7	222.0	85.2
R15/2204	LKD	306.1	305.6	99.8
R16/2204	LKD	210.1	204.8	97.5
R17/2204	BEDROOM	143.8	142.3	99.0
R18/2204	LKD	247.4	245.0	99.0
R19/2204	BEDROOM	143.8	142.9	99.4
R20/2204	BEDROOM	139.1	137.2	98.6
R21/2204	LKD	222.0	221.9	100.0



INTERNAL NSL ANALYSIS

TESCO, OSTERLEY
LIGHT WITHIN SCHEME 26/06/20
WITHOUT BALCONIES

P2209 - Rel21

Room	Room Use	Room Area sq ft	No-Sky Line sq ft	% Of Room Area
R22/2204	BEDROOM	130.3	125.9	96.6
R1/2206	LKD	260.9	117.7	45.1
R2/2206	BEDROOM	125.6	87.7	69.8
R3/2206	BEDROOM	138.6	113.1	81.6
R4/2206	LKD	179.0	165.2	92.3
R5/2206	BEDROOM	143.8	131.7	91.6
R6/2206	BEDROOM	138.7	124.9	90.1
R7/2206	BEDROOM	126.1	95.6	75.8
R8/2206	BEDROOM	83.1	82.0	98.7
R9/2206	LKD	260.7	245.8	94.3
R10/2206	LKD	306.1	305.6	99.8
R11/2206	BEDROOM	139.1	137.2	98.6
R12/2206	LKD	222.0	221.9	100.0
R13/2206	BEDROOM	130.3	128.4	98.5
R1/2208	BEDROOM	139.1	137.2	98.6
R2/2208	LKD	222.0	221.9	100.0
R3/2208	BEDROOM	130.3	128.5	98.6

Block E

R1/2000	BEDROOM	130.3	128.5	98.6
R2/2000	LKD	222.0	220.1	99.1
R3/2000	BEDROOM	139.1	75.4	54.2
R4/2000	LKD	247.7	240.7	97.2
R5/2000	BEDROOM	143.9	142.3	98.9
R1/2002	BEDROOM	130.3	128.5	98.6
R2/2002	LKD	222.0	221.9	100.0
R3/2002	BEDROOM	139.1	111.6	80.2
R4/2002	LKD	247.7	245.3	99.0
R5/2002	BEDROOM	143.9	142.3	98.9

Block F

R1/2100	BEDROOM	139.1	41.3	29.7
R2/2100	LKD	222.0	219.9	99.1
R3/2100	BEDROOM	130.3	128.5	98.6
R4/2100	LKD	222.0	215.9	97.3
R5/2100	BEDROOM	130.3	95.1	73.0
R6/2100	BEDROOM	88.3	65.5	74.2
R7/2100	LKD	260.7	228.8	87.8
R8/2100	BEDROOM	126.6	113.7	89.8
R9/2100	BEDROOM	139.1	132.2	95.0
R10/2100	BEDROOM	143.8	48.8	33.9



INTERNAL NSL ANALYSIS

TESCO, OSTERLEY
LIGHT WITHIN SCHEME 26/06/20
WITHOUT BALCONIES

P2209 - Rel21

Room	Room Use	Room Area sq ft	No-Sky Line sq ft	% Of Room Area
R11/2100	STUDIO	286.8	284.7	99.3
R12/2100	LKD	246.7	74.3	30.1
R1/2102	BEDROOM	139.1	47.3	34.0
R2/2102	LKD	222.0	220.9	99.5
R3/2102	BEDROOM	130.3	128.5	98.6
R4/2102	LKD	222.0	221.2	99.6
R5/2102	BEDROOM	130.3	99.8	76.6
R6/2102	BEDROOM	88.3	68.0	77.0
R7/2102	LKD	260.7	260.5	99.9
R8/2102	BEDROOM	126.6	113.7	89.8
R9/2102	BEDROOM	139.1	132.2	95.0
R10/2102	BEDROOM	143.8	50.3	35.0
R11/2102	STUDIO	286.8	284.7	99.3
R12/2102	LKD	246.7	75.8	30.7
R1/2104	BEDROOM	139.1	129.6	93.2
R2/2104	LKD	222.0	221.7	99.9
R3/2104	BEDROOM	130.3	128.5	98.6
R4/2104	LKD	222.0	221.7	99.9
R5/2104	BEDROOM	130.3	103.1	79.1
R6/2104	BEDROOM	88.3	70.7	80.1
R7/2104	LKD	260.7	260.5	99.9
R8/2104	BEDROOM	126.6	113.7	89.8
R9/2104	BEDROOM	139.1	132.2	95.0
R10/2104	BEDROOM	143.8	52.6	36.6
R11/2104	STUDIO	286.8	284.7	99.3
R12/2104	LKD	246.7	78.5	31.8
R1/2106	LKD	222.0	221.9	100.0
R2/2106	BEDROOM	130.3	109.6	84.1
R3/2106	BEDROOM	88.3	75.5	85.5
R4/2106	LKD	260.7	260.6	100.0
R5/2106	BEDROOM	126.6	113.7	89.8
R6/2106	BEDROOM	139.1	132.2	95.0
R7/2106	BEDROOM	143.8	59.3	41.2
R8/2106	STUDIO	286.8	284.7	99.3
R9/2106	LKD	246.7	84.1	34.1
R1/2108	BEDROOM	143.8	75.9	52.8
R2/2108	STUDIO	286.8	284.7	99.3
R3/2108	LKD	246.7	99.5	40.3
R1/2110	BEDROOM	143.8	104.0	72.3
R2/2110	STUDIO	286.8	284.7	99.3
R3/2110	LKD	246.7	133.0	53.9

Block G



INTERNAL NSL ANALYSIS

TESCO, OSTERLEY
LIGHT WITHIN SCHEME 26/06/20
WITHOUT BALCONIES

P2209 - Rel21

Room	Room Use	Room Area sq ft	No-Sky Line sq ft	% Of Room Area
R1/2300	LKD	222.0	168.3	75.8
R2/2300	BEDROOM	139.1	54.1	38.9
R3/2300	BEDROOM	130.3	49.4	37.9
R4/2300	BEDROOM	143.8	48.4	33.7
R5/2300	LKD	247.6	61.4	24.8
R6/2300	LKD	260.9	37.1	14.2
R7/2300	BEDROOM	126.1	26.6	21.1
R8/2300	BEDROOM	139.1	33.8	24.3
R1/2302	LKD	222.0	210.8	95.0
R2/2302	BEDROOM	139.1	81.6	58.7
R3/2302	BEDROOM	130.3	58.8	45.1
R4/2302	BEDROOM	143.8	60.4	42.0
R5/2302	LKD	247.6	75.6	30.5
R6/2302	LKD	260.9	45.5	17.4
R7/2302	BEDROOM	126.1	27.9	22.1
R8/2302	BEDROOM	139.1	36.7	26.4
R1/2304	LKD	222.0	219.9	99.1
R2/2304	BEDROOM	139.1	110.2	79.2
R3/2304	BEDROOM	130.3	68.9	52.9
R4/2304	BEDROOM	143.8	87.7	61.0
R5/2304	LKD	247.6	112.4	45.4
R6/2304	LKD	260.9	51.7	19.8
R7/2304	BEDROOM	126.1	31.9	25.3
R8/2304	BEDROOM	139.1	40.0	28.8
R1/2306	LKD	222.0	220.5	99.3
R2/2306	BEDROOM	139.1	112.7	81.0
R3/2306	BEDROOM	130.3	76.1	58.4
R4/2306	BEDROOM	143.8	108.1	75.2
R5/2306	LKD	247.6	178.6	72.1
R6/2306	LKD	260.9	54.6	20.9
R7/2306	BEDROOM	126.1	37.1	29.4
R8/2306	BEDROOM	139.1	47.4	34.1
R1/2308	LKD	222.0	220.6	99.4
R2/2308	BEDROOM	139.1	120.9	86.9
R3/2308	BEDROOM	130.3	85.2	65.4
R4/2308	BEDROOM	143.8	142.3	99.0
R5/2308	LKD	247.6	223.7	90.3
R6/2308	LKD	260.9	73.1	28.0
R7/2308	BEDROOM	126.1	53.5	42.4
R8/2308	BEDROOM	139.1	68.8	49.5
R1/2310	LKD	222.0	221.9	100.0
R2/2310	BEDROOM	139.1	132.1	95.0
R3/2310	BEDROOM	130.3	111.1	85.3
R4/2310	BEDROOM	143.8	142.3	99.0
R5/2310	LKD	247.6	245.2	99.0



INTERNAL NSL ANALYSIS

TESCO, OSTERLEY
LIGHT WITHIN SCHEME 26/06/20
WITHOUT BALCONIES

P2209 - Rel21

Room	Room Use	Room Area sq ft	No-Sky Line sq ft	% Of Room Area
------	----------	-----------------	-------------------	----------------

R6/2310	LKD	260.9	140.2	53.7
R7/2310	BEDROOM	126.1	107.6	85.3
R8/2310	BEDROOM	139.1	109.9	79.0

Block H

R1/2400	BEDROOM	139.1	57.3	41.2
R2/2400	LKD	306.1	63.4	20.7
R3/2400	BEDROOM	83.1	32.9	39.6
R4/2400	BEDROOM	143.8	46.9	32.6
R5/2400	LKD	247.6	56.3	22.7
R6/2400	BEDROOM	130.3	29.5	22.6
R7/2400	LKD	222.0	212.7	95.8
R8/2400	BEDROOM	139.1	64.0	46.0
R9/2400	BEDROOM	143.8	70.1	48.7
R10/2400	LKD	247.6	81.2	32.8
R11/2400	BEDROOM	143.8	32.1	22.3
R12/2400	LKD	247.6	33.6	13.6
R13/2400	BEDROOM	130.3	61.1	46.9
R14/2400	LKD	222.0	218.7	98.5
R1/2402	BEDROOM	139.1	70.1	50.4
R2/2402	LKD	306.1	105.4	34.4
R3/2402	BEDROOM	148.4	51.8	34.9
R4/2402	BEDROOM	83.1	60.2	72.4
R5/2402	BEDROOM	131.1	44.8	34.2
R6/2402	BEDROOM	143.8	57.1	39.7
R7/2402	LKD	246.7	57.9	23.5
R8/2402	LKD	247.6	67.3	27.2
R9/2402	BEDROOM	143.8	47.3	32.9
R10/2402	BEDROOM	130.3	38.5	29.5
R11/2402	LKD	222.0	214.8	96.8
R12/2402	BEDROOM	139.1	75.8	54.5
R13/2402	BEDROOM	143.8	104.7	72.8
R14/2402	LKD	247.6	123.2	49.8
R15/2402	BEDROOM	148.4	111.6	75.2
R16/2402	BEDROOM	131.1	90.0	68.6
R17/2402	BEDROOM	143.8	38.8	27.0
R18/2402	LKD	247.6	40.5	16.4
R19/2402	LKD	260.9	63.2	24.2
R20/2402	BEDROOM	126.1	43.1	34.2
R21/2402	BEDROOM	139.1	51.5	37.0
R22/2402	BEDROOM	130.3	66.7	51.2
R23/2402	LKD	222.0	219.0	98.6
R1/2404	BEDROOM	139.1	77.1	55.4



INTERNAL NSL ANALYSIS

TESCO, OSTERLEY
LIGHT WITHIN SCHEME 26/06/20
WITHOUT BALCONIES

P2209 - Rel21

Room	Room Use	Room Area sq ft	No-Sky Line sq ft	% Of Room Area
R2/2404	BEDROOM	143.8	75.8	52.7
R3/2404	LKD	246.7	84.8	34.4
R4/2404	LKD	247.6	86.6	35.0
R5/2404	BEDROOM	143.8	59.3	41.2
R6/2404	BEDROOM	130.3	51.1	39.2
R7/2404	LKD	222.0	217.4	97.9
R8/2404	BEDROOM	139.1	82.5	59.3
R9/2404	BEDROOM	143.8	124.6	86.6
R10/2404	LKD	247.6	199.2	80.5
R11/2404	BEDROOM	148.4	114.3	77.0
R12/2404	BEDROOM	131.1	92.6	70.6
R13/2404	BEDROOM	143.8	47.9	33.3
R14/2404	LKD	247.6	50.1	20.2
R15/2404	LKD	260.9	78.8	30.2
R16/2404	BEDROOM	126.1	53.7	42.6
R17/2404	BEDROOM	139.1	71.8	51.6
R18/2404	BEDROOM	130.3	69.9	53.6
R19/2404	LKD	222.0	220.3	99.2
R1/2406	BEDROOM	139.1	93.8	67.4
R2/2406	BEDROOM	143.8	123.1	85.6
R3/2406	LKD	246.7	99.2	40.2
R4/2406	LKD	247.6	137.3	55.5
R5/2406	BEDROOM	143.8	73.9	51.4
R6/2406	BEDROOM	130.3	68.4	52.5
R7/2406	LKD	222.0	217.5	98.0
R8/2406	BEDROOM	139.1	82.5	59.3
R9/2406	BEDROOM	143.8	61.1	42.5
R10/2406	LKD	247.6	66.7	26.9
R11/2406	LKD	260.9	96.1	36.8
R12/2406	BEDROOM	126.1	62.1	49.2
R13/2406	BEDROOM	139.1	79.6	57.2
R14/2406	BEDROOM	130.3	76.8	58.9
R15/2406	LKD	222.0	220.3	99.2
R1/2408	BEDROOM	139.1	137.2	98.6
R2/2408	BEDROOM	143.8	142.1	98.8
R3/2408	LKD	246.7	133.6	54.2
R4/2408	LKD	247.6	230.5	93.1
R5/2408	BEDROOM	143.8	104.2	72.5
R6/2408	BEDROOM	130.3	96.2	73.8
R7/2408	LKD	222.0	220.2	99.2
R8/2408	BEDROOM	139.1	83.1	59.7
R9/2408	BEDROOM	143.8	75.0	52.2
R10/2408	LKD	247.6	88.0	35.5
R11/2408	LKD	260.9	108.6	41.6
R12/2408	BEDROOM	126.1	83.2	66.0



INTERNAL NSL ANALYSIS

TESCO, OSTERLEY
LIGHT WITHIN SCHEME 26/06/20
WITHOUT BALCONIES

P2209 - Rel21

Room	Room Use	Room Area sq ft	No-Sky Line sq ft	% Of Room Area
R13/2408	BEDROOM	139.1	104.4	75.1
R14/2408	BEDROOM	130.3	91.2	70.0
R15/2408	LKD	222.0	220.6	99.4
R1/2410	BEDROOM	139.1	137.2	98.6
R2/2410	BEDROOM	143.8	142.1	98.8
R3/2410	LKD	246.7	192.4	78.0
R4/2410	LKD	247.6	243.3	98.3
R5/2410	BEDROOM	143.8	119.8	83.3
R6/2410	BEDROOM	130.3	118.6	91.0
R7/2410	LKD	222.0	221.5	99.8
R8/2410	BEDROOM	139.1	96.7	69.5
R9/2410	BEDROOM	143.8	115.5	80.3
R10/2410	LKD	247.6	148.1	59.8
R11/2410	LKD	260.9	185.9	71.3
R12/2410	BEDROOM	126.1	123.2	97.7
R13/2410	BEDROOM	139.1	134.8	96.9
R14/2410	BEDROOM	130.3	125.5	96.3
R15/2410	LKD	222.0	221.9	100.0
R1/2412	BEDROOM	143.8	142.1	98.8
R2/2412	LKD	246.7	229.9	93.2
R3/2412	LKD	247.6	243.3	98.3
R4/2412	BEDROOM	143.8	141.4	98.3
R5/2412	BEDROOM	130.3	128.5	98.6
R6/2412	LKD	222.0	221.9	100.0
R7/2412	BEDROOM	139.1	137.2	98.6



INTERNAL SUNLIGHT ANALYSIS

TESCO, OSTERLEY
LIGHT WITHIN SCHEME 26/06/20
WITHOUT BALCONIES

P2209 - Rel21

Room	Window	Room Use	Window		Room	
			Winter APSH	Annual APSH	Winter APSH	Annual APSH

Block A

R1/2700	W1/2700	LKD	5	16		
R1/2700	W2/2700	LKD	4	16		
R1/2700	W4/2700	LKD	0	3		
R1/2700	W5/2700	LKD	0	6	5	24
R2/2700	W3/2700	BEDROOM	3	16	3	16
R3/2700	W6/2700	BEDROOM	0	8	0	8
R4/2700	W7/2700	BEDROOM	2	18	2	18
R5/2700	W8/2700	LKD	2	21		
R5/2700	W9/2700	LKD	1	14		
R5/2700	W10/2700	LKD	0	3		
R5/2700	W11/2700	LKD	0	0	2	24
R6/2700	W12/2700	BEDROOM	0	4	0	4
R7/2700	W13/2700	LKD	0	4	0	4
R8/2700	W14/2700	BEDROOM	0	4	0	4
R9/2700	W15/2700	BEDROOM	0	3	0	3
R10/2700	W16/2700	LKD	0	4		
R10/2700	W17/2700	LKD	0	0		
R10/2700	W18/2700	LKD	10	40		
R10/2700	W19/2700	LKD	11	44	11	44
R11/2700	W20/2700	BEDROOM	10	42	10	42
R12/2700	W21/2700	LKD	8	39	8	39
R13/2700	W22/2700	BEDROOM	6	32	6	32
R14/2700	W25/2700	BEDROOM	2	20	2	20
R15/2700	W23/2700	LKD	0	13		
R15/2700	W24/2700	LKD	2	17		
R15/2700	W26/2700	LKD	6	17		
R15/2700	W27/2700	LKD	5	15	9	36



INTERNAL SUNLIGHT ANALYSIS

TESCO, OSTERLEY
LIGHT WITHIN SCHEME 26/06/20
WITHOUT BALCONIES

P2209 - Rel21

Room	Window	Room Use	Window		Room	
			Winter APSH	Annual APSH	Winter APSH	Annual APSH
R16/2700	W28/2700	BEDROOM	4	15	4	15
R1/2702	W1/2702	LKD	7	19		
R1/2702	W2/2702	LKD	4	18		
R1/2702	W4/2702	LKD	0	3		
R1/2702	W5/2702	LKD	0	6	7	28
R2/2702	W3/2702	BEDROOM	5	21	5	21
R3/2702	W6/2702	BEDROOM	0	8	0	8
R4/2702	W7/2702	BEDROOM	0	6	0	6
R5/2702	W8/2702	LKD	2	17	2	17
R6/2702	W9/2702	BEDROOM	2	18	2	18
R7/2702	W10/2702	LKD	2	21		
R7/2702	W11/2702	LKD	1	14		
R7/2702	W12/2702	LKD	0	4		
R7/2702	W13/2702	LKD	0	1	2	25
R8/2702	W14/2702	BEDROOM	0	5	0	5
R9/2702	W15/2702	LKD	6	25		
R9/2702	W16/2702	LKD	5	25	7	28
R10/2702	W17/2702	BEDROOM	6	25	6	25
R11/2702	W19/2702	BEDROOM	1	10	1	10
R12/2702	W18/2702	LKD	1	9	1	9
R13/2702	W20/2702	LKD	0	5	0	5
R14/2702	W21/2702	BEDROOM	0	5	0	5
R15/2702	W22/2702	BEDROOM	7	25	7	25
R16/2702	W23/2702	BEDROOM	7	25	7	25
R17/2702	W24/2702	LKD	6	26		
R17/2702	W25/2702	LKD	6	24	6	26



INTERNAL SUNLIGHT ANALYSIS

TESCO, OSTERLEY
LIGHT WITHIN SCHEME 26/06/20
WITHOUT BALCONIES

P2209 - Rel21

Room	Window	Room Use	Window		Room	
			Winter APSH	Annual APSH	Winter APSH	Annual APSH
R18/2702	W26/2702	LKD	0	5	0	5
R19/2702	W27/2702	BEDROOM	0	3	0	3
R20/2702	W28/2702	BEDROOM	0	4	0	4
R21/2702	W29/2702	LKD	0	5		
R21/2702	W30/2702	LKD	0	1		
R21/2702	W31/2702	LKD	10	40		
R21/2702	W32/2702	LKD	11	45	11	45
R22/2702	W33/2702	BEDROOM	10	44	10	44
R23/2702	W34/2702	LKD	8	40	8	40
R24/2702	W35/2702	BEDROOM	6	33	6	33
R25/2702	W37/2702	BEDROOM	2	21	2	21
R26/2702	W36/2702	LKD	2	18		
R26/2702	W38/2702	LKD	0	13		
R26/2702	W39/2702	LKD	8	19		
R26/2702	W40/2702	LKD	8	18	12	40
R27/2702	W41/2702	BEDROOM	6	19	6	19
R28/2702	W43/2702	LKD	0	10	0	10
R29/2702	W42/2702	BEDROOM	0	10	0	10
R30/2702	W45/2702	BEDROOM	2	18	2	18
R31/2702	W44/2702	LKD	3	17	3	17
R1/2704	W1/2704	LKD	7	20		
R1/2704	W2/2704	LKD	5	22		
R1/2704	W4/2704	LKD	0	3		
R1/2704	W5/2704	LKD	0	6	8	31
R2/2704	W3/2704	BEDROOM	8	27	8	27
R3/2704	W6/2704	BEDROOM	0	9	0	9
R4/2704	W7/2704	BEDROOM	4	21	4	21



INTERNAL SUNLIGHT ANALYSIS

TESCO, OSTERLEY
LIGHT WITHIN SCHEME 26/06/20
WITHOUT BALCONIES

P2209 - Rel21

Room	Window	Room Use	Window		Room	
			Winter APSH	Annual APSH	Winter APSH	Annual APSH
R5/2704	W8/2704	LKD	5	22	5	22
R6/2704	W9/2704	BEDROOM	2	18	2	18
R7/2704	W10/2704	LKD	2	21		
R7/2704	W11/2704	LKD	1	14		
R7/2704	W12/2704	LKD	0	4		
R7/2704	W13/2704	LKD	0	1	2	25
R8/2704	W14/2704	BEDROOM	0	5	0	5
R9/2704	W15/2704	LKD	10	33		
R9/2704	W16/2704	LKD	8	31	10	34
R10/2704	W17/2704	BEDROOM	7	29	7	29
R11/2704	W19/2704	BEDROOM	1	10	1	10
R12/2704	W18/2704	LKD	1	11	1	11
R13/2704	W20/2704	LKD	0	5	0	5
R14/2704	W21/2704	BEDROOM	0	5	0	5
R15/2704	W22/2704	BEDROOM	9	28	9	28
R16/2704	W23/2704	BEDROOM	9	30	9	30
R17/2704	W24/2704	LKD	8	30		
R17/2704	W25/2704	LKD	8	29	8	32
R18/2704	W26/2704	LKD	0	5	0	5
R19/2704	W27/2704	BEDROOM	0	3	0	3
R20/2704	W28/2704	BEDROOM	0	4	0	4
R21/2704	W29/2704	LKD	0	5		
R21/2704	W30/2704	LKD	0	1		
R21/2704	W31/2704	LKD	10	40		
R21/2704	W32/2704	LKD	12	46	12	46
R22/2704	W33/2704	BEDROOM	11	45	11	45



INTERNAL SUNLIGHT ANALYSIS

TESCO, OSTERLEY
LIGHT WITHIN SCHEME 26/06/20
WITHOUT BALCONIES

P2209 - Rel21

Room	Window	Room Use	Window		Room	
			Winter APSH	Annual APSH	Winter APSH	Annual APSH
R23/2704	W34/2704	LKD	8	42	8	42
R24/2704	W35/2704	BEDROOM	6	33	6	33
R25/2704	W36/2704	BEDROOM	2	22	2	22
R26/2704	W37/2704	LKD	3	19		
R26/2704	W38/2704	LKD	0	13		
R26/2704	W39/2704	LKD	10	22		
R26/2704	W40/2704	LKD	9	21	13	44
R27/2704	W41/2704	BEDROOM	6	22	6	22
R28/2704	W43/2704	LKD	0	10	0	10
R29/2704	W42/2704	BEDROOM	0	11	0	11
R30/2704	W45/2704	BEDROOM	3	21	3	21
R31/2704	W44/2704	LKD	3	20	3	20
R32/2704	W46/2704	BEDROOM	5	26	5	26
R33/2704	W47/2704	LKD	3	24		
R33/2704	W48/2704	LKD	3	20		
R33/2704	W50/2704	LKD	0	4		
R33/2704	W51/2704	LKD	0	4	5	30
R34/2704	W49/2704	BEDROOM	0	9	0	9
R1/2706	W1/2706	LKD	7	23		
R1/2706	W2/2706	LKD	8	28		
R1/2706	W4/2706	LKD	0	3		
R1/2706	W5/2706	LKD	0	7	9	36
R2/2706	W3/2706	BEDROOM	9	32	9	32
R3/2706	W6/2706	BEDROOM	0	14	0	14
R4/2706	W7/2706	BEDROOM	7	31	7	31
R5/2706	W8/2706	LKD	7	29	7	29



INTERNAL SUNLIGHT ANALYSIS

TESCO, OSTERLEY
LIGHT WITHIN SCHEME 26/06/20
WITHOUT BALCONIES

P2209 - Rel21

Room	Window	Room Use	Window		Room	
			Winter APSH	Annual APSH	Winter APSH	Annual APSH
R6/2706	W9/2706	BEDROOM	2	18	2	18
R7/2706	W10/2706	LKD	2	21		
R7/2706	W11/2706	LKD	1	14		
R7/2706	W12/2706	LKD	0	4		
R7/2706	W13/2706	LKD	0	1	2	25
R8/2706	W14/2706	BEDROOM	0	5	0	5
R9/2706	W15/2706	LKD	12	37		
R9/2706	W16/2706	LKD	12	39	12	40
R10/2706	W17/2706	BEDROOM	9	35	9	35
R11/2706	W19/2706	BEDROOM	2	14	2	14
R12/2706	W18/2706	LKD	2	14	2	14
R13/2706	W20/2706	LKD	0	5	0	5
R14/2706	W21/2706	BEDROOM	0	5	0	5
R15/2706	W22/2706	BEDROOM	13	32	13	32
R16/2706	W23/2706	BEDROOM	13	35	13	35
R17/2706	W24/2706	LKD	10	35		
R17/2706	W25/2706	LKD	10	32	10	36
R18/2706	W26/2706	LKD	0	5	0	5
R19/2706	W27/2706	BEDROOM	0	3	0	3
R20/2706	W28/2706	BEDROOM	0	4	0	4
R21/2706	W29/2706	LKD	0	5		
R21/2706	W30/2706	LKD	0	1		
R21/2706	W31/2706	LKD	10	40		
R21/2706	W32/2706	LKD	12	46	12	46
R22/2706	W33/2706	BEDROOM	12	46	12	46
R23/2706	W34/2706	LKD	8	42	8	42



INTERNAL SUNLIGHT ANALYSIS

TESCO, OSTERLEY
LIGHT WITHIN SCHEME 26/06/20
WITHOUT BALCONIES

P2209 - Rel21

Room	Window	Room Use	Window		Room	
			Winter APSH	Annual APSH	Winter APSH	Annual APSH
R24/2706	W35/2706	BEDROOM	6	33	6	33
R25/2706	W36/2706	BEDROOM	2	25	2	25
R26/2706	W37/2706	LKD	3	21		
R26/2706	W38/2706	LKD	0	14		
R26/2706	W39/2706	LKD	10	25		
R26/2706	W40/2706	LKD	9	24	13	50
R27/2706	W41/2706	BEDROOM	8	30	8	30
R28/2706	W43/2706	LKD	0	12	0	12
R29/2706	W42/2706	BEDROOM	0	12	0	12
R30/2706	W45/2706	BEDROOM	7	28	7	28
R31/2706	W44/2706	LKD	5	26	5	26
R32/2706	W46/2706	BEDROOM	7	34	7	34
R33/2706	W47/2706	LKD	5	34		
R33/2706	W48/2706	LKD	5	27		
R33/2706	W50/2706	LKD	0	9		
R33/2706	W51/2706	LKD	0	10	7	44
R34/2706	W49/2706	BEDROOM	0	12	0	12
R1/2708	W1/2708	LKD	7	31		
R1/2708	W2/2708	LKD	10	42		
R1/2708	W4/2708	LKD	0	11		
R1/2708	W5/2708	LKD	0	12	10	50
R2/2708	W3/2708	BEDROOM	11	44	11	44
R3/2708	W6/2708	BEDROOM	0	18	0	18
R4/2708	W7/2708	BEDROOM	9	37	9	37
R5/2708	W8/2708	LKD	9	34	9	34
R6/2708	W9/2708	BEDROOM	2	18	2	18
R7/2708	W10/2708	LKD	2	21		



INTERNAL SUNLIGHT ANALYSIS

TESCO, OSTERLEY
LIGHT WITHIN SCHEME 26/06/20
WITHOUT BALCONIES

P2209 - Rel21

Room	Window	Room Use	Window		Room	
			Winter APSH	Annual APSH	Winter APSH	Annual APSH
R7/2708	W11/2708	LKD	1	14		
R7/2708	W12/2708	LKD	0	4		
R7/2708	W13/2708	LKD	0	1	2	25
R8/2708	W14/2708	BEDROOM	0	5	0	5
R9/2708	W16/2708	BEDROOM	2	15	2	15
R10/2708	W15/2708	LKD	2	15	2	15
R11/2708	W17/2708	LKD	0	5	0	5
R12/2708	W18/2708	BEDROOM	0	5	0	5
R13/2708	W19/2708	BEDROOM	0	4	0	4
R14/2708	W20/2708	LKD	0	5		
R14/2708	W21/2708	LKD	0	1		
R14/2708	W22/2708	LKD	10	40		
R14/2708	W23/2708	LKD	12	46	12	46
R15/2708	W24/2708	BEDROOM	14	48	14	48
R16/2708	W25/2708	LKD	9	43	9	43
R17/2708	W26/2708	BEDROOM	6	33	6	33
R18/2708	W27/2708	BEDROOM	2	30	2	30
R19/2708	W28/2708	LKD	0	19		
R19/2708	W29/2708	LKD	3	27		
R19/2708	W30/2708	LKD	11	35		
R19/2708	W31/2708	LKD	11	31	15	63
R20/2708	W32/2708	BEDROOM	8	35	8	35
R21/2708	W34/2708	LKD	0	17	0	17
R22/2708	W33/2708	BEDROOM	0	15	0	15
R23/2708	W36/2708	BEDROOM	9	35	9	35
R24/2708	W35/2708	LKD	9	35	9	35



INTERNAL SUNLIGHT ANALYSIS

TESCO, OSTERLEY
LIGHT WITHIN SCHEME 26/06/20
WITHOUT BALCONIES

P2209 - Rel21

Room	Window	Room Use	Window		Room	
			Winter APSH	Annual APSH	Winter APSH	Annual APSH
R25/2708	W37/2708	BEDROOM	10	42	10	42
R26/2708	W38/2708	LKD	9	42		
R26/2708	W39/2708	LKD	8	33		
R26/2708	W41/2708	LKD	0	10		
R26/2708	W42/2708	LKD	0	13	11	51
R27/2708	W40/2708	BEDROOM	0	15	0	15
R1/2710	W1/2710	LKD	16	43		
R1/2710	W2/2710	LKD	20	55		
R1/2710	W4/2710	LKD	2	18		
R1/2710	W5/2710	LKD	1	14	20	63
R2/2710	W3/2710	BEDROOM	18	52	18	52
R3/2710	W6/2710	BEDROOM	2	21	2	21
R4/2710	W7/2710	BEDROOM	11	41	11	41
R5/2710	W8/2710	LKD	11	40	11	40
R6/2710	W9/2710	BEDROOM	2	18	2	18
R7/2710	W10/2710	LKD	2	21		
R7/2710	W11/2710	LKD	1	14		
R7/2710	W12/2710	LKD	0	4		
R7/2710	W13/2710	LKD	0	1	2	25
R8/2710	W14/2710	BEDROOM	0	5	0	5
R9/2710	W16/2710	BEDROOM	2	17	2	17
R10/2710	W15/2710	LKD	2	17	2	17
R11/2710	W17/2710	LKD	0	5	0	5
R12/2710	W18/2710	BEDROOM	0	5	0	5
R13/2710	W19/2710	BEDROOM	0	4	0	4
R14/2710	W20/2710	LKD	0	5		
R14/2710	W21/2710	LKD	0	1		
R14/2710	W22/2710	LKD	10	40		



INTERNAL SUNLIGHT ANALYSIS

TESCO, OSTERLEY
LIGHT WITHIN SCHEME 26/06/20
WITHOUT BALCONIES

P2209 - Rel21

Room	Window	Room Use	Window		Room	
			Winter APSH	Annual APSH	Winter APSH	Annual APSH
R14/2710	W23/2710	LKD	13	47	13	47
R15/2710	W24/2710	BEDROOM	15	49	15	49
R16/2710	W25/2710	LKD	10	44	10	44
R17/2710	W26/2710	BEDROOM	6	33	6	33
R18/2710	W27/2710	BEDROOM	2	36	2	36
R19/2710	W28/2710	LKD	0	25		
R19/2710	W29/2710	LKD	3	34		
R19/2710	W30/2710	LKD	11	40		
R19/2710	W31/2710	LKD	12	36	16	73
R20/2710	W32/2710	BEDROOM	10	42	10	42
R21/2710	W34/2710	LKD	0	18	0	18
R22/2710	W33/2710	BEDROOM	0	18	0	18
R23/2710	W36/2710	BEDROOM	10	40	10	40
R24/2710	W35/2710	LKD	11	40	11	40
R25/2710	W37/2710	BEDROOM	15	48	15	48
R26/2710	W38/2710	LKD	15	49		
R26/2710	W39/2710	LKD	14	40		
R26/2710	W41/2710	LKD	0	10		
R26/2710	W42/2710	LKD	0	14	16	57
R27/2710	W40/2710	BEDROOM	0	17	0	17
R1/2712	W1/2712	LKD	20	47		
R1/2712	W2/2712	LKD	24	59		
R1/2712	W4/2712	LKD	2	18		
R1/2712	W5/2712	LKD	1	14	24	67
R2/2712	W3/2712	BEDROOM	23	57	23	57
R3/2712	W6/2712	BEDROOM	2	21	2	21
R4/2712	W7/2712	BEDROOM	15	48	15	48



INTERNAL SUNLIGHT ANALYSIS

TESCO, OSTERLEY
LIGHT WITHIN SCHEME 26/06/20
WITHOUT BALCONIES

P2209 - Rel21

Room	Window	Room Use	Window		Room	
			Winter APSH	Annual APSH	Winter APSH	Annual APSH
R5/2712	W8/2712	LKD	15	48	15	48
R6/2712	W9/2712	BEDROOM	2	18	2	18
R7/2712	W10/2712	LKD	2	21		
R7/2712	W11/2712	LKD	1	14		
R7/2712	W12/2712	LKD	0	4		
R7/2712	W13/2712	LKD	0	1	2	25
R8/2712	W14/2712	BEDROOM	0	5	0	5
R9/2712	W16/2712	BEDROOM	2	20	2	20
R10/2712	W15/2712	LKD	2	21	2	21
R11/2712	W17/2712	LKD	0	5	0	5
R12/2712	W18/2712	BEDROOM	0	5	0	5
R13/2712	W19/2712	BEDROOM	0	4	0	4
R14/2712	W20/2712	LKD	0	5		
R14/2712	W21/2712	LKD	0	1		
R14/2712	W22/2712	LKD	10	40		
R14/2712	W23/2712	LKD	13	47	13	47
R15/2712	W24/2712	BEDROOM	15	49	15	49
R16/2712	W25/2712	LKD	14	48	14	48
R17/2712	W26/2712	BEDROOM	6	39	6	39
R18/2712	W27/2712	BEDROOM	9	43	9	43
R19/2712	W28/2712	LKD	9	43		
R19/2712	W29/2712	LKD	4	34		
R19/2712	W30/2712	LKD	15	49		
R19/2712	W31/2712	LKD	13	40	20	82
R20/2712	W32/2712	BEDROOM	17	51	17	51
R21/2712	W34/2712	LKD	1	20	1	20



INTERNAL SUNLIGHT ANALYSIS

TESCO, OSTERLEY
LIGHT WITHIN SCHEME 26/06/20
WITHOUT BALCONIES

P2209 - Rel21

Room	Window	Room Use	Window		Room	
			Winter APSH	Annual APSH	Winter APSH	Annual APSH
R22/2712	W33/2712	BEDROOM	1	20	1	20
R23/2712	W36/2712	BEDROOM	15	49	15	49
R24/2712	W35/2712	LKD	15	49	15	49
R1/2714	W1/2714	BEDROOM	2	18	2	18
R2/2714	W2/2714	LKD	2	21		
R2/2714	W3/2714	LKD	1	14		
R2/2714	W4/2714	LKD	0	4		
R2/2714	W5/2714	LKD	0	1	2	25
R3/2714	W6/2714	BEDROOM	0	5	0	5
R4/2714	W7/2714	BEDROOM	0	4	0	4
R5/2714	W8/2714	LKD	0	5		
R5/2714	W9/2714	LKD	0	1		
R5/2714	W10/2714	LKD	10	40		
R5/2714	W11/2714	LKD	13	47	13	47
R6/2714	W12/2714	BEDROOM	15	49	15	49
R7/2714	W13/2714	LKD	15	49	15	49
R8/2714	W14/2714	BEDROOM	15	49	15	49

Block B

R1/2600	W1/2600	LKD	7	37	7	37
R2/2600	W2/2600	BEDROOM	7	37	7	37
R3/2600	W10/2600	BEDROOM	2	12	2	12
R4/2600	W3/2600	LKD	2	14	2	14
R5/2600	W4/2600	LKD	13	47	13	47
R6/2600	W5/2600	BEDROOM	13	47	13	47
R7/2600	W6/2600	BEDROOM	0	7	0	7



INTERNAL SUNLIGHT ANALYSIS

TESCO, OSTERLEY
LIGHT WITHIN SCHEME 26/06/20
WITHOUT BALCONIES

P2209 - Rel21

Room	Window	Room Use	Window		Room	
			Winter APSH	Annual APSH	Winter APSH	Annual APSH
R8/2600	W9/2600	BEDROOM	0	6	0	6
R9/2600	W7/2600	LKD	0	5		
R9/2600	W8/2600	LKD	0	4	0	5
R10/2600	W12/2600	LKD	1	5		
R10/2600	W13/2600	LKD	0	0		
R10/2600	W14/2600	LKD	0	0		
R10/2600	W15/2600	LKD	0	0	1	5
R11/2600	W11/2600	BEDROOM	0	5	0	5
R12/2600	W16/2600	BEDROOM	0	0	0	0
R1/2602	W1/2602	LKD	9	39	9	39
R2/2602	W2/2602	BEDROOM	9	39	9	39
R3/2602	W10/2602	BEDROOM	3	15	3	15
R4/2602	W3/2602	LKD	3	16	3	16
R5/2602	W4/2602	LKD	15	49	15	49
R6/2602	W5/2602	BEDROOM	15	49	15	49
R7/2602	W6/2602	BEDROOM	0	13	0	13
R8/2602	W9/2602	BEDROOM	0	11	0	11
R9/2602	W7/2602	LKD	0	8		
R9/2602	W8/2602	LKD	0	11	0	12
R10/2602	W12/2602	LKD	1	7		
R10/2602	W13/2602	LKD	0	0		
R10/2602	W14/2602	LKD	0	0		
R10/2602	W15/2602	LKD	0	0	1	7
R11/2602	W11/2602	BEDROOM	2	7	2	7
R12/2602	W16/2602	BEDROOM	0	1	0	1
R1/2604	W1/2604	LKD	9	39	9	39



INTERNAL SUNLIGHT ANALYSIS

TESCO, OSTERLEY
LIGHT WITHIN SCHEME 26/06/20
WITHOUT BALCONIES

P2209 - Rel21

Room	Window	Room Use	Window		Room	
			Winter APSH	Annual APSH	Winter APSH	Annual APSH
R2/2604	W2/2604	BEDROOM	9	39	9	39
R3/2604	W10/2604	BEDROOM	3	16	3	16
R4/2604	W3/2604	LKD	3	17	3	17
R5/2604	W4/2604	LKD	15	49	15	49
R6/2604	W5/2604	BEDROOM	15	49	15	49
R7/2604	W6/2604	BEDROOM	0	15	0	15
R8/2604	W9/2604	BEDROOM	0	14	0	14
R9/2604	W7/2604	LKD	0	10		
R9/2604	W8/2604	LKD	0	14	0	15
R10/2604	W12/2604	LKD	2	9		
R10/2604	W13/2604	LKD	0	1		
R10/2604	W14/2604	LKD	0	0		
R10/2604	W15/2604	LKD	0	0	2	9
R11/2604	W11/2604	BEDROOM	2	8	2	8
R12/2604	W16/2604	BEDROOM	0	1	0	1
R1/2606	W1/2606	LKD	9	39	9	39
R2/2606	W2/2606	BEDROOM	9	39	9	39
R3/2606	W10/2606	BEDROOM	3	16	3	16
R4/2606	W3/2606	LKD	3	17	3	17
R5/2606	W4/2606	LKD	15	49	15	49
R6/2606	W5/2606	BEDROOM	15	49	15	49
R7/2606	W6/2606	BEDROOM	1	18	1	18
R8/2606	W9/2606	BEDROOM	1	15	1	15
R9/2606	W7/2606	LKD	0	11		
R9/2606	W8/2606	LKD	1	18	1	19



INTERNAL SUNLIGHT ANALYSIS

TESCO, OSTERLEY
LIGHT WITHIN SCHEME 26/06/20
WITHOUT BALCONIES

P2209 - Rel21

Room	Window	Room Use	Window		Room	
			Winter APSH	Annual APSH	Winter APSH	Annual APSH
R10/2606	W12/2606	LKD	2	10		
R10/2606	W13/2606	LKD	0	2		
R10/2606	W14/2606	LKD	0	0		
R10/2606	W15/2606	LKD	0	0	2	11
R11/2606	W11/2606	BEDROOM	2	8	2	8
R12/2606	W16/2606	BEDROOM	0	1	0	1
R1/2608	W1/2608	LKD	9	39	9	39
R2/2608	W2/2608	BEDROOM	9	39	9	39
R3/2608	W10/2608	BEDROOM	5	22	5	22
R4/2608	W3/2608	LKD	5	23	5	23
R5/2608	W4/2608	LKD	15	49	15	49
R6/2608	W5/2608	BEDROOM	15	49	15	49
R7/2608	W6/2608	BEDROOM	2	19	2	19
R8/2608	W9/2608	BEDROOM	2	17	2	17
R9/2608	W7/2608	LKD	1	13		
R9/2608	W8/2608	LKD	2	20	2	21
R10/2608	W12/2608	LKD	2	12		
R10/2608	W13/2608	LKD	0	4		
R10/2608	W14/2608	LKD	0	0		
R10/2608	W15/2608	LKD	0	0	2	12
R11/2608	W11/2608	BEDROOM	3	11	3	11
R12/2608	W16/2608	BEDROOM	0	1	0	1
R1/2610	W1/2610	LKD	9	39	9	39
R2/2610	W2/2610	BEDROOM	9	39	9	39
R3/2610	W4/2610	BEDROOM	5	24	5	24



INTERNAL SUNLIGHT ANALYSIS

TESCO, OSTERLEY
LIGHT WITHIN SCHEME 26/06/20
WITHOUT BALCONIES

P2209 - Rel21

Room	Window	Room Use	Window		Room	
			Winter APSH	Annual APSH	Winter APSH	Annual APSH
R4/2610	W3/2610	LKD	6	26	6	26
R5/2610	W9/2610	BEDROOM	0	1	0	1
R6/2610	W6/2610	LKD	0	0		
R6/2610	W7/2610	LKD	0	9		
R6/2610	W8/2610	LKD	3	15		
R6/2610	W10/2610	LKD	0	0	3	18
R7/2610	W5/2610	BEDROOM	3	13	3	13
R1/2612	W2/2612	LKD	0	16		
R1/2612	W3/2612	LKD	0	0		
R1/2612	W4/2612	LKD	0	0		
R1/2612	W6/2612	LKD	3	23	3	25
R2/2612	W5/2612	BEDROOM	0	1	0	1
R3/2612	W1/2612	BEDROOM	3	19	3	19
Block C						
R1/2500	W1/2500	BEDROOM	7	35	7	35
R2/2500	W2/2500	BEDROOM	6	33	6	33
R3/2500	W3/2500	LKD	7	35		
R3/2500	W4/2500	LKD	2	25	7	35
R4/2500	W5/2500	BEDROOM	0	0	0	0
R5/2500	W6/2500	LKD	0	0	0	0
R6/2500	W7/2500	BEDROOM	0	0	0	0
R7/2500	W8/2500	LKD	0	0	0	0
R8/2500	W9/2500	BEDROOM	0	7	0	7
R9/2500	W10/2500	BEDROOM	0	4	0	4
R10/2500	W11/2500	LKD	0	7		
R10/2500	W12/2500	LKD	0	2	0	7



INTERNAL SUNLIGHT ANALYSIS

TESCO, OSTERLEY
LIGHT WITHIN SCHEME 26/06/20
WITHOUT BALCONIES

P2209 - Rel21

Room	Window	Room Use	Window		Room	
			Winter APSH	Annual APSH	Winter APSH	Annual APSH
R1/2502	W1/2502	BEDROOM	25	55	25	55
R2/2502	W2/2502	BEDROOM	7	35	7	35
R3/2502	W3/2502	BEDROOM	6	33	6	33
R4/2502	W4/2502	LKD	21	48		
R4/2502	W5/2502	LKD	22	49		
R4/2502	W8/2502	LKD	0	8		
R4/2502	W9/2502	LKD	0	0	24	57
R5/2502	W6/2502	LKD	8	36		
R5/2502	W7/2502	LKD	4	27	8	36
R6/2502	W10/2502	BEDROOM	1	23	1	23
R7/2502	W11/2502	BEDROOM	0	0	0	0
R8/2502	W12/2502	LKD	0	0	0	0
R9/2502	W13/2502	BEDROOM	18	43	18	43
R10/2502	W14/2502	LKD	18	41		
R10/2502	W15/2502	LKD	17	34	18	41
R11/2502	W17/2502	BEDROOM	8	35	8	35
R12/2502	W16/2502	LKD	13	39	13	39
R13/2502	W19/2502	LKD	1	14	1	14
R14/2502	W18/2502	BEDROOM	2	15	2	15
R15/2502	W20/2502	BEDROOM	14	44	14	44
R16/2502	W21/2502	LKD	16	45		
R16/2502	W23/2502	LKD	15	45	16	46
R17/2502	W22/2502	BEDROOM	0	0	0	0
R18/2502	W24/2502	LKD	0	0	0	0
R19/2502	W25/2502	BEDROOM	0	9	0	9



INTERNAL SUNLIGHT ANALYSIS

TESCO, OSTERLEY
LIGHT WITHIN SCHEME 26/06/20
WITHOUT BALCONIES

P2209 - Rel21

Room	Window	Room Use	Window		Room	
			Winter APSH	Annual APSH	Winter APSH	Annual APSH
R20/2502	W26/2502	BEDROOM	0	6	0	6
R21/2502	W27/2502	LKD	0	9		
R21/2502	W28/2502	LKD	0	3	0	9
R22/2502	W29/2502	LKD	6	26		
R22/2502	W30/2502	LKD	7	30	8	31
R23/2502	W31/2502	BEDROOM	1	18	1	18
R24/2502	W32/2502	BEDROOM	2	13	2	13
R1/2504	W1/2504	BEDROOM	25	55	25	55
R2/2504	W2/2504	BEDROOM	7	35	7	35
R3/2504	W3/2504	BEDROOM	6	33	6	33
R4/2504	W4/2504	LKD	21	53		
R4/2504	W5/2504	LKD	22	49		
R4/2504	W8/2504	LKD	7	31		
R4/2504	W9/2504	LKD	4	24	26	73
R5/2504	W6/2504	LKD	8	36		
R5/2504	W7/2504	LKD	4	27	8	36
R6/2504	W10/2504	BEDROOM	7	31	7	31
R7/2504	W11/2504	BEDROOM	0	0	0	0
R8/2504	W12/2504	LKD	0	0	0	0
R9/2504	W13/2504	BEDROOM	21	49	21	49
R10/2504	W14/2504	LKD	19	43		
R10/2504	W15/2504	LKD	17	34	19	43
R11/2504	W17/2504	BEDROOM	15	44	15	44
R12/2504	W16/2504	LKD	14	43	14	43
R13/2504	W19/2504	LKD	2	17	2	17
R14/2504	W18/2504	BEDROOM	2	17	2	17



INTERNAL SUNLIGHT ANALYSIS

TESCO, OSTERLEY
LIGHT WITHIN SCHEME 26/06/20
WITHOUT BALCONIES

P2209 - Rel21

Room	Window	Room Use	Window		Room	
			Winter APSH	Annual APSH	Winter APSH	Annual APSH
R15/2504	W20/2504	BEDROOM	19	53	19	53
R16/2504	W21/2504	LKD	19	51		
R16/2504	W23/2504	LKD	19	50	20	52
R17/2504	W22/2504	BEDROOM	0	0	0	0
R18/2504	W24/2504	LKD	0	0	0	0
R19/2504	W25/2504	BEDROOM	0	13	0	13
R20/2504	W26/2504	BEDROOM	0	10	0	10
R21/2504	W27/2504	LKD	0	13		
R21/2504	W28/2504	LKD	0	7	0	13
R22/2504	W29/2504	LKD	8	32		
R22/2504	W30/2504	LKD	13	41	13	41
R23/2504	W31/2504	BEDROOM	12	41	12	41
R24/2504	W32/2504	BEDROOM	14	43	14	43
R1/2506	W1/2506	BEDROOM	2	21	2	21
R2/2506	W2/2506	BEDROOM	2	18	2	18
R3/2506	W3/2506	LKD	2	21		
R3/2506	W4/2506	LKD	0	12	2	21
R1/2508	W1/2508	BEDROOM	2	21	2	21
R2/2508	W2/2508	BEDROOM	2	18	2	18
R3/2508	W3/2508	LKD	2	21		
R3/2508	W4/2508	LKD	0	12	2	21

Block D

R1/2200	W1/2200	LKD	0	3		
R1/2200	W2/2200	LKD	3	9	3	9
R2/2200	W3/2200	BEDROOM	1	7	1	7



INTERNAL SUNLIGHT ANALYSIS

TESCO, OSTERLEY
LIGHT WITHIN SCHEME 26/06/20
WITHOUT BALCONIES

P2209 - Rel21

Room	Window	Room Use	Window		Room	
			Winter APSH	Annual APSH	Winter APSH	Annual APSH
R3/2200	W4/2200	BEDROOM	3	10	3	10
R4/2200	W5/2200	LKD	6	17	6	17
R5/2200	W6/2200	BEDROOM	9	20	9	20
R6/2200	W7/2200	BEDROOM	0	0	0	0
R7/2200	W8/2200	BEDROOM	0	0	0	0
R8/2200	W9/2200	LKD	0	0		
R8/2200	W10/2200	LKD	0	0	0	0
R9/2200	W11/2200	LKD	1	16	1	16
R10/2200	W12/2200	BEDROOM	1	15	1	15
R11/2200	W13/2200	BEDROOM	0	3	0	3
R12/2200	W14/2200	LKD	0	5		
R12/2200	W15/2200	LKD	0	0		
R12/2200	W16/2200	LKD	0	0		
R12/2200	W17/2200	LKD	0	0	0	5
R13/2200	W18/2200	BEDROOM	0	1	0	1
R1/2202	W1/2202	LKD	0	6		
R1/2202	W2/2202	LKD	3	12	3	12
R2/2202	W3/2202	BEDROOM	2	12	2	12
R3/2202	W4/2202	BEDROOM	5	15	5	15
R4/2202	W5/2202	LKD	8	24	8	24
R5/2202	W6/2202	BEDROOM	9	26	9	26
R6/2202	W7/2202	BEDROOM	24	58	24	58
R7/2202	W8/2202	LKD	19	44		
R7/2202	W9/2202	LKD	15	42		
R7/2202	W10/2202	LKD	0	0		
R7/2202	W11/2202	LKD	0	0	21	52



INTERNAL SUNLIGHT ANALYSIS

TESCO, OSTERLEY
LIGHT WITHIN SCHEME 26/06/20
WITHOUT BALCONIES

P2209 - Rel21

Room	Window	Room Use	Window		Room	
			Winter APSH	Annual APSH	Winter APSH	Annual APSH
R8/2202	W12/2202	BEDROOM	0	10	0	10
R9/2202	W13/2202	BEDROOM	1	14	1	14
R10/2202	W14/2202	LKD	2	15	2	15
R11/2202	W15/2202	BEDROOM	0	0	0	0
R12/2202	W17/2202	BEDROOM	0	0	0	0
R13/2202	W16/2202	BEDROOM	12	41	12	41
R14/2202	W18/2202	LKD	0	0		
R14/2202	W20/2202	LKD	0	0	0	0
R15/2202	W19/2202	LKD	15	42		
R15/2202	W21/2202	LKD	14	43	15	44
R16/2202	W22/2202	LKD	8	38	8	38
R17/2202	W23/2202	BEDROOM	1	11	1	11
R18/2202	W24/2202	LKD	2	17	2	17
R19/2202	W25/2202	BEDROOM	2	16	2	16
R20/2202	W26/2202	BEDROOM	0	7	0	7
R21/2202	W27/2202	LKD	1	10		
R21/2202	W28/2202	LKD	0	1		
R21/2202	W29/2202	LKD	0	0		
R21/2202	W30/2202	LKD	0	0	1	10
R22/2202	W31/2202	BEDROOM	0	3	0	3
R1/2204	W1/2204	LKD	1	14		
R1/2204	W2/2204	LKD	5	21	5	21
R2/2204	W3/2204	BEDROOM	5	21	5	21
R3/2204	W4/2204	BEDROOM	7	23	7	23
R4/2204	W5/2204	LKD	10	32	10	32



INTERNAL SUNLIGHT ANALYSIS

TESCO, OSTERLEY
LIGHT WITHIN SCHEME 26/06/20
WITHOUT BALCONIES

P2209 - Rel21

Room	Window	Room Use	Window		Room	
			Winter APSH	Annual APSH	Winter APSH	Annual APSH
R5/2204	W6/2204	BEDROOM	11	34	11	34
R6/2204	W7/2204	BEDROOM	24	58	24	58
R7/2204	W8/2204	LKD	21	48		
R7/2204	W9/2204	LKD	15	42		
R7/2204	W10/2204	LKD	2	17		
R7/2204	W11/2204	LKD	1	13	21	59
R8/2204	W12/2204	BEDROOM	2	20	2	20
R9/2204	W13/2204	BEDROOM	2	18	2	18
R10/2204	W14/2204	LKD	2	19	2	19
R11/2204	W15/2204	BEDROOM	0	0	0	0
R12/2204	W17/2204	BEDROOM	0	0	0	0
R13/2204	W16/2204	BEDROOM	16	49	16	49
R14/2204	W18/2204	LKD	0	0		
R14/2204	W20/2204	LKD	0	0	0	0
R15/2204	W19/2204	LKD	19	48		
R15/2204	W21/2204	LKD	19	52	19	52
R16/2204	W22/2204	LKD	15	51	15	51
R17/2204	W23/2204	BEDROOM	14	48	14	48
R18/2204	W24/2204	LKD	2	17	2	17
R19/2204	W25/2204	BEDROOM	2	17	2	17
R20/2204	W26/2204	BEDROOM	1	12	1	12
R21/2204	W27/2204	LKD	2	16		
R21/2204	W28/2204	LKD	0	7		
R21/2204	W29/2204	LKD	0	1		
R21/2204	W30/2204	LKD	0	0	2	17
R22/2204	W31/2204	BEDROOM	0	4	0	4



INTERNAL SUNLIGHT ANALYSIS

TESCO, OSTERLEY
LIGHT WITHIN SCHEME 26/06/20
WITHOUT BALCONIES

P2209 - Rel21

Room	Window	Room Use	Window		Room	
			Winter APSH	Annual APSH	Winter APSH	Annual APSH
R1/2206	W1/2206	LKD	3	26		
R1/2206	W2/2206	LKD	9	35	9	35
R2/2206	W3/2206	BEDROOM	7	33	7	33
R3/2206	W4/2206	BEDROOM	10	36	10	36
R4/2206	W6/2206	LKD	2	20	2	20
R5/2206	W5/2206	BEDROOM	2	19	2	19
R6/2206	W7/2206	BEDROOM	0	0	0	0
R7/2206	W9/2206	BEDROOM	0	0	0	0
R8/2206	W8/2206	BEDROOM	24	57	24	57
R9/2206	W10/2206	LKD	0	0		
R9/2206	W11/2206	LKD	0	0	0	0
R10/2206	W12/2206	LKD	25	58		
R10/2206	W13/2206	LKD	22	52	25	58
R11/2206	W14/2206	BEDROOM	1	14	1	14
R12/2206	W15/2206	LKD	2	17		
R12/2206	W16/2206	LKD	0	8		
R12/2206	W17/2206	LKD	0	1		
R12/2206	W18/2206	LKD	0	0	2	18
R13/2206	W19/2206	BEDROOM	0	4	0	4
R1/2208	W1/2208	BEDROOM	1	14	1	14
R2/2208	W2/2208	LKD	2	17		
R2/2208	W3/2208	LKD	0	8		
R2/2208	W4/2208	LKD	0	2		
R2/2208	W5/2208	LKD	0	0	2	19
R3/2208	W6/2208	BEDROOM	0	4	0	4

Block E



INTERNAL SUNLIGHT ANALYSIS

TESCO, OSTERLEY
LIGHT WITHIN SCHEME 26/06/20
WITHOUT BALCONIES

P2209 - Rel21

Room	Window	Room Use	Window		Room	
			Winter APSH	Annual APSH	Winter APSH	Annual APSH
R1/2000	W1/2000	BEDROOM	18	53	18	53
R2/2000	W2/2000	LKD	13	41		
R2/2000	W5/2000	LKD	16	49		
R2/2000	W6/2000	LKD	9	32		
R2/2000	W7/2000	LKD	14	38	23	77
R3/2000	W8/2000	BEDROOM	14	37	14	37
R4/2000	W3/2000	LKD	0	7	0	7
R5/2000	W4/2000	BEDROOM	0	5	0	5
R1/2002	W1/2002	BEDROOM	19	54	19	54
R2/2002	W2/2002	LKD	15	43		
R2/2002	W5/2002	LKD	17	50		
R2/2002	W6/2002	LKD	11	38		
R2/2002	W7/2002	LKD	15	44	26	84
R3/2002	W8/2002	BEDROOM	14	42	14	42
R4/2002	W3/2002	LKD	0	10	0	10
R5/2002	W4/2002	BEDROOM	0	10	0	10

Block F

R1/2100	W1/2100	BEDROOM	0	12	0	12
R2/2100	W2/2100	LKD	1	17		
R2/2100	W3/2100	LKD	1	16		
R2/2100	W4/2100	LKD	0	3		
R2/2100	W5/2100	LKD	0	1	1	19
R3/2100	W6/2100	BEDROOM	0	6	0	6
R4/2100	W17/2100	LKD	5	18		
R4/2100	W18/2100	LKD	3	20		
R4/2100	W19/2100	LKD	4	19		
R4/2100	W20/2100	LKD	6	21	10	39
R5/2100	W7/2100	BEDROOM	4	18	4	18



INTERNAL SUNLIGHT ANALYSIS

TESCO, OSTERLEY
LIGHT WITHIN SCHEME 26/06/20
WITHOUT BALCONIES

P2209 - Rel21

Room	Window	Room Use	Window		Room	
			Winter APSH	Annual APSH	Winter APSH	Annual APSH
R6/2100	W8/2100	BEDROOM	6	19	6	19
R7/2100	W9/2100	LKD	0	4		
R7/2100	W10/2100	LKD	0	8	0	8
R8/2100	W11/2100	BEDROOM	0	6	0	6
R9/2100	W12/2100	BEDROOM	0	8	0	8
R10/2100	W13/2100	BEDROOM	3	13	3	13
R11/2100	W15/2100	STUDIO	0	6		
R11/2100	W16/2100	STUDIO	0	4	0	6
R12/2100	W14/2100	LKD	3	13	3	13
R1/2102	W1/2102	BEDROOM	1	22	1	22
R2/2102	W2/2102	LKD	3	31		
R2/2102	W3/2102	LKD	2	24		
R2/2102	W4/2102	LKD	0	8		
R2/2102	W5/2102	LKD	0	5	3	33
R3/2102	W6/2102	BEDROOM	0	10	0	10
R4/2102	W17/2102	LKD	5	23		
R4/2102	W18/2102	LKD	8	28		
R4/2102	W19/2102	LKD	7	23		
R4/2102	W20/2102	LKD	8	27	13	48
R5/2102	W7/2102	BEDROOM	7	23	7	23
R6/2102	W8/2102	BEDROOM	9	25	9	25
R7/2102	W9/2102	LKD	0	5		
R7/2102	W10/2102	LKD	0	10	0	10
R8/2102	W11/2102	BEDROOM	0	8	0	8
R9/2102	W12/2102	BEDROOM	0	10	0	10
R10/2102	W13/2102	BEDROOM	5	16	5	16
R11/2102	W15/2102	STUDIO	0	10		



INTERNAL SUNLIGHT ANALYSIS

TESCO, OSTERLEY
LIGHT WITHIN SCHEME 26/06/20
WITHOUT BALCONIES

P2209 - Rel21

Room	Window	Room Use	Window		Room	
			Winter APSH	Annual APSH	Winter APSH	Annual APSH
R11/2102	W16/2102	STUDIO	0	8	0	10
R12/2102	W14/2102	LKD	5	18	5	18
R1/2104	W1/2104	BEDROOM	8	40	8	40
R2/2104	W2/2104	LKD	11	46		
R2/2104	W3/2104	LKD	9	37		
R2/2104	W4/2104	LKD	0	8		
R2/2104	W5/2104	LKD	0	5	11	47
R3/2104	W6/2104	BEDROOM	0	10	0	10
R4/2104	W17/2104	LKD	6	28		
R4/2104	W18/2104	LKD	13	35		
R4/2104	W19/2104	LKD	11	30		
R4/2104	W20/2104	LKD	10	32	18	59
R5/2104	W7/2104	BEDROOM	13	32	13	32
R6/2104	W8/2104	BEDROOM	12	30	12	30
R7/2104	W9/2104	LKD	0	5		
R7/2104	W10/2104	LKD	0	10	0	10
R8/2104	W11/2104	BEDROOM	0	8	0	8
R9/2104	W12/2104	BEDROOM	0	10	0	10
R10/2104	W13/2104	BEDROOM	6	20	6	20
R11/2104	W15/2104	STUDIO	0	10		
R11/2104	W16/2104	STUDIO	0	8	0	10
R12/2104	W14/2104	LKD	5	21	5	21
R1/2106	W11/2106	LKD	12	40		
R1/2106	W12/2106	LKD	11	32		
R1/2106	W13/2106	LKD	15	41		
R1/2106	W14/2106	LKD	17	52	24	79
R2/2106	W1/2106	BEDROOM	14	37	14	37
R3/2106	W2/2106	BEDROOM	13	34	13	34



INTERNAL SUNLIGHT ANALYSIS

TESCO, OSTERLEY
LIGHT WITHIN SCHEME 26/06/20
WITHOUT BALCONIES

P2209 - Rel21

Room	Window	Room Use	Window		Room	
			Winter APSH	Annual APSH	Winter APSH	Annual APSH
R4/2106	W3/2106	LKD	0	5		
R4/2106	W4/2106	LKD	0	10	0	10
R5/2106	W5/2106	BEDROOM	0	8	0	8
R6/2106	W6/2106	BEDROOM	0	10	0	10
R7/2106	W7/2106	BEDROOM	7	22	7	22
R8/2106	W9/2106	STUDIO	0	10		
R8/2106	W10/2106	STUDIO	0	8	0	10
R9/2106	W8/2106	LKD	7	25	7	25
R1/2108	W1/2108	BEDROOM	9	35	9	35
R2/2108	W3/2108	STUDIO	0	10		
R2/2108	W4/2108	STUDIO	0	8	0	10
R3/2108	W2/2108	LKD	8	36	8	36
R1/2110	W1/2110	BEDROOM	11	45	11	45
R2/2110	W3/2110	STUDIO	0	10		
R2/2110	W4/2110	STUDIO	0	8	0	10
R3/2110	W2/2110	LKD	8	44	8	44

Block G

R1/2300	W1/2300	LKD	0	0		
R1/2300	W2/2300	LKD	0	0		
R1/2300	W4/2300	LKD	0	7		
R1/2300	W5/2300	LKD	0	4	0	7
R2/2300	W3/2300	BEDROOM	0	0	0	0
R3/2300	W6/2300	BEDROOM	0	2	0	2
R4/2300	W7/2300	BEDROOM	0	9	0	9
R5/2300	W8/2300	LKD	1	10	1	10



INTERNAL SUNLIGHT ANALYSIS

TESCO, OSTERLEY
LIGHT WITHIN SCHEME 26/06/20
WITHOUT BALCONIES

P2209 - Rel21

Room	Window	Room Use	Window		Room	
			Winter APSH	Annual APSH	Winter APSH	Annual APSH
R6/2300	W9/2300	LKD	0	0		
R6/2300	W10/2300	LKD	1	4	1	4
R7/2300	W11/2300	BEDROOM	1	4	1	4
R8/2300	W12/2300	BEDROOM	0	5	0	5
R1/2302	W1/2302	LKD	0	0		
R1/2302	W2/2302	LKD	0	0		
R1/2302	W4/2302	LKD	0	8		
R1/2302	W5/2302	LKD	0	5	0	8
R2/2302	W3/2302	BEDROOM	0	0	0	0
R3/2302	W6/2302	BEDROOM	0	2	0	2
R4/2302	W7/2302	BEDROOM	1	12	1	12
R5/2302	W8/2302	LKD	1	13	1	13
R6/2302	W9/2302	LKD	0	2		
R6/2302	W10/2302	LKD	3	8	3	8
R7/2302	W11/2302	BEDROOM	1	6	1	6
R8/2302	W12/2302	BEDROOM	2	8	2	8
R1/2304	W1/2304	LKD	0	0		
R1/2304	W2/2304	LKD	0	0		
R1/2304	W4/2304	LKD	0	12		
R1/2304	W5/2304	LKD	0	8	0	13
R2/2304	W3/2304	BEDROOM	0	0	0	0
R3/2304	W6/2304	BEDROOM	0	6	0	6
R4/2304	W7/2304	BEDROOM	2	15	2	15
R5/2304	W8/2304	LKD	2	15	2	15
R6/2304	W9/2304	LKD	0	3		
R6/2304	W10/2304	LKD	4	10	4	10
R7/2304	W11/2304	BEDROOM	2	9	2	9



INTERNAL SUNLIGHT ANALYSIS

TESCO, OSTERLEY
LIGHT WITHIN SCHEME 26/06/20
WITHOUT BALCONIES

P2209 - Rel21

Room	Window	Room Use	Window		Room	
			Winter APSH	Annual APSH	Winter APSH	Annual APSH
R8/2304	W12/2304	BEDROOM	3	10	3	10
R1/2306	W1/2306	LKD	0	0		
R1/2306	W2/2306	LKD	0	0		
R1/2306	W4/2306	LKD	0	16		
R1/2306	W5/2306	LKD	0	10	0	16
R2/2306	W3/2306	BEDROOM	0	0	0	0
R3/2306	W6/2306	BEDROOM	2	9	2	9
R4/2306	W7/2306	BEDROOM	2	18	2	18
R5/2306	W8/2306	LKD	2	19	2	19
R6/2306	W9/2306	LKD	0	6		
R6/2306	W10/2306	LKD	5	14	5	14
R7/2306	W11/2306	BEDROOM	4	14	4	14
R8/2306	W12/2306	BEDROOM	6	17	6	17
R1/2308	W1/2308	LKD	0	0		
R1/2308	W2/2308	LKD	0	2		
R1/2308	W4/2308	LKD	1	25		
R1/2308	W5/2308	LKD	0	20	1	26
R2/2308	W3/2308	BEDROOM	0	1	0	1
R3/2308	W6/2308	BEDROOM	4	22	4	22
R4/2308	W7/2308	BEDROOM	2	19	2	19
R5/2308	W8/2308	LKD	2	20	2	20
R6/2308	W9/2308	LKD	2	12		
R6/2308	W10/2308	LKD	7	20	7	20
R7/2308	W11/2308	BEDROOM	6	21	6	21
R8/2308	W12/2308	BEDROOM	8	24	8	24
R1/2310	W1/2310	LKD	0	0		



INTERNAL SUNLIGHT ANALYSIS

TESCO, OSTERLEY
LIGHT WITHIN SCHEME 26/06/20
WITHOUT BALCONIES

P2209 - Rel21

Room	Window	Room Use	Window		Room	
			Winter APSH	Annual APSH	Winter APSH	Annual APSH
R1/2310	W2/2310	LKD	0	4		
R1/2310	W4/2310	LKD	2	34		
R1/2310	W5/2310	LKD	1	29	2	34
R2/2310	W3/2310	BEDROOM	0	3	0	3
R3/2310	W6/2310	BEDROOM	6	35	6	35
R4/2310	W7/2310	BEDROOM	2	21	2	21
R5/2310	W8/2310	LKD	2	21	2	21
R6/2310	W9/2310	LKD	6	22		
R6/2310	W10/2310	LKD	11	31	11	31
R7/2310	W11/2310	BEDROOM	10	29	10	29
R8/2310	W12/2310	BEDROOM	12	32	12	32

Block H

R1/2400	W1/2400	BEDROOM	3	21	3	21
R2/2400	W2/2400	LKD	0	16		
R2/2400	W3/2400	LKD	0	16	0	17
R3/2400	W4/2400	BEDROOM	0	16	0	16
R4/2400	W5/2400	BEDROOM	5	16	5	16
R5/2400	W6/2400	LKD	4	14	4	14
R6/2400	W7/2400	BEDROOM	2	8	2	8
R7/2400	W8/2400	LKD	0	3		
R7/2400	W9/2400	LKD	1	7		
R7/2400	W10/2400	LKD	0	0		
R7/2400	W11/2400	LKD	0	0	1	7
R8/2400	W12/2400	BEDROOM	0	2	0	2
R9/2400	W13/2400	BEDROOM	0	3	0	3
R10/2400	W14/2400	LKD	0	2	0	2



INTERNAL SUNLIGHT ANALYSIS

TESCO, OSTERLEY
LIGHT WITHIN SCHEME 26/06/20
WITHOUT BALCONIES

P2209 - Rel21

Room	Window	Room Use	Window		Room	
			Winter APSH	Annual APSH	Winter APSH	Annual APSH
R11/2400	W15/2400	BEDROOM	0	1	0	1
R12/2400	W16/2400	LKD	0	3	0	3
R13/2400	W17/2400	BEDROOM	0	10	0	10
R14/2400	W18/2400	LKD	0	5		
R14/2400	W19/2400	LKD	0	7		
R14/2400	W20/2400	LKD	5	27		
R14/2400	W21/2400	LKD	4	20	5	31
R1/2402	W1/2402	BEDROOM	6	32	6	32
R2/2402	W2/2402	LKD	4	26		
R2/2402	W3/2402	LKD	3	29	4	30
R3/2402	W4/2402	BEDROOM	0	0	0	0
R4/2402	W5/2402	BEDROOM	2	26	2	26
R5/2402	W6/2402	BEDROOM	0	0	0	0
R6/2402	W8/2402	BEDROOM	6	22	6	22
R7/2402	W7/2402	LKD	0	2	0	2
R8/2402	W9/2402	LKD	6	21	6	21
R9/2402	W10/2402	BEDROOM	0	8	0	8
R10/2402	W11/2402	BEDROOM	3	13	3	13
R11/2402	W12/2402	LKD	0	6		
R11/2402	W13/2402	LKD	1	9		
R11/2402	W14/2402	LKD	0	1		
R11/2402	W15/2402	LKD	0	1	1	11
R12/2402	W16/2402	BEDROOM	0	3	0	3
R13/2402	W17/2402	BEDROOM	0	3	0	3
R14/2402	W18/2402	LKD	0	2	0	2



INTERNAL SUNLIGHT ANALYSIS

TESCO, OSTERLEY
LIGHT WITHIN SCHEME 26/06/20
WITHOUT BALCONIES

P2209 - Rel21

Room	Window	Room Use	Window		Room	
			Winter APSH	Annual APSH	Winter APSH	Annual APSH
R15/2402	W19/2402	BEDROOM	6	23	6	23
R16/2402	W20/2402	BEDROOM	8	24	8	24
R17/2402	W21/2402	BEDROOM	0	2	0	2
R18/2402	W22/2402	LKD	0	3	0	3
R19/2402	W23/2402	LKD	1	7		
R19/2402	W24/2402	LKD	2	11	2	11
R20/2402	W25/2402	BEDROOM	1	11	1	11
R21/2402	W26/2402	BEDROOM	0	9	0	9
R22/2402	W27/2402	BEDROOM	0	12	0	12
R23/2402	W28/2402	LKD	0	8		
R23/2402	W29/2402	LKD	0	10		
R23/2402	W30/2402	LKD	6	34		
R23/2402	W31/2402	LKD	4	24	6	39
R1/2404	W1/2404	BEDROOM	8	40	8	40
R2/2404	W3/2404	BEDROOM	8	29	8	29
R3/2404	W2/2404	LKD	0	11	0	11
R4/2404	W4/2404	LKD	8	27	8	27
R5/2404	W5/2404	BEDROOM	0	11	0	11
R6/2404	W6/2404	BEDROOM	6	18	6	18
R7/2404	W7/2404	LKD	1	8		
R7/2404	W8/2404	LKD	3	14		
R7/2404	W9/2404	LKD	0	1		
R7/2404	W10/2404	LKD	0	1	3	14
R8/2404	W11/2404	BEDROOM	0	3	0	3
R9/2404	W12/2404	BEDROOM	0	3	0	3
R10/2404	W13/2404	LKD	0	2	0	2



INTERNAL SUNLIGHT ANALYSIS

TESCO, OSTERLEY
LIGHT WITHIN SCHEME 26/06/20
WITHOUT BALCONIES

P2209 - Rel21

Room	Window	Room Use	Window		Room	
			Winter APSH	Annual APSH	Winter APSH	Annual APSH
R11/2404	W14/2404	BEDROOM	10	30	10	30
R12/2404	W15/2404	BEDROOM	11	29	11	29
R13/2404	W16/2404	BEDROOM	0	4	0	4
R14/2404	W17/2404	LKD	0	6	0	6
R15/2404	W18/2404	LKD	2	12		
R15/2404	W19/2404	LKD	7	20	7	20
R16/2404	W20/2404	BEDROOM	5	19	5	19
R17/2404	W21/2404	BEDROOM	7	21	7	21
R18/2404	W22/2404	BEDROOM	0	13	0	13
R19/2404	W23/2404	LKD	0	10		
R19/2404	W24/2404	LKD	0	14		
R19/2404	W25/2404	LKD	10	44		
R19/2404	W26/2404	LKD	5	31	10	50
R1/2406	W1/2406	BEDROOM	17	51	17	51
R2/2406	W3/2406	BEDROOM	11	36	11	36
R3/2406	W2/2406	LKD	1	13	1	13
R4/2406	W4/2406	LKD	11	35	11	35
R5/2406	W5/2406	BEDROOM	1	13	1	13
R6/2406	W6/2406	BEDROOM	7	23	7	23
R7/2406	W7/2406	LKD	2	12		
R7/2406	W8/2406	LKD	5	18		
R7/2406	W9/2406	LKD	0	1		
R7/2406	W10/2406	LKD	0	1	5	19
R8/2406	W11/2406	BEDROOM	0	3	0	3
R9/2406	W12/2406	BEDROOM	0	5	0	5



INTERNAL SUNLIGHT ANALYSIS

TESCO, OSTERLEY
LIGHT WITHIN SCHEME 26/06/20
WITHOUT BALCONIES

P2209 - Rel21

Room	Window	Room Use	Window		Room	
			Winter APSH	Annual APSH	Winter APSH	Annual APSH
R10/2406	W13/2406	LKD	0	7	0	7
R11/2406	W14/2406	LKD	3	17		
R11/2406	W15/2406	LKD	9	27	9	27
R12/2406	W16/2406	BEDROOM	7	24	7	24
R13/2406	W17/2406	BEDROOM	9	27	9	27
R14/2406	W18/2406	BEDROOM	2	16	2	16
R15/2406	W19/2406	LKD	1	12		
R15/2406	W20/2406	LKD	1	16		
R15/2406	W21/2406	LKD	20	55		
R15/2406	W22/2406	LKD	15	42	20	62
R1/2408	W1/2408	BEDROOM	23	57	23	57
R2/2408	W3/2408	BEDROOM	13	40	13	40
R3/2408	W2/2408	LKD	2	16	2	16
R4/2408	W4/2408	LKD	13	40	13	40
R5/2408	W5/2408	BEDROOM	2	16	2	16
R6/2408	W6/2408	BEDROOM	10	28	10	28
R7/2408	W7/2408	LKD	4	16		
R7/2408	W8/2408	LKD	6	20		
R7/2408	W9/2408	LKD	0	1		
R7/2408	W10/2408	LKD	0	1	7	23
R8/2408	W11/2408	BEDROOM	0	3	0	3
R9/2408	W12/2408	BEDROOM	0	8	0	8
R10/2408	W13/2408	LKD	0	8	0	8
R11/2408	W14/2408	LKD	3	22		
R11/2408	W15/2408	LKD	9	31	9	32
R12/2408	W16/2408	BEDROOM	7	28	7	28



INTERNAL SUNLIGHT ANALYSIS

TESCO, OSTERLEY
LIGHT WITHIN SCHEME 26/06/20
WITHOUT BALCONIES

P2209 - Rel21

Room	Window	Room Use	Window		Room	
			Winter APSH	Annual APSH	Winter APSH	Annual APSH
R13/2408	W17/2408	BEDROOM	9	31	9	31
R14/2408	W18/2408	BEDROOM	2	16	2	16
R15/2408	W19/2408	LKD	1	12		
R15/2408	W20/2408	LKD	2	17		
R15/2408	W21/2408	LKD	25	60		
R15/2408	W22/2408	LKD	21	48	25	67
R1/2410	W1/2410	BEDROOM	24	58	24	58
R2/2410	W3/2410	BEDROOM	15	48	15	48
R3/2410	W2/2410	LKD	2	19	2	19
R4/2410	W4/2410	LKD	15	48	15	48
R5/2410	W5/2410	BEDROOM	2	18	2	18
R6/2410	W6/2410	BEDROOM	12	33	12	33
R7/2410	W7/2410	LKD	7	22		
R7/2410	W8/2410	LKD	10	28		
R7/2410	W9/2410	LKD	0	1		
R7/2410	W10/2410	LKD	0	1	10	29
R8/2410	W11/2410	BEDROOM	0	3	0	3
R9/2410	W12/2410	BEDROOM	1	10	1	10
R10/2410	W13/2410	LKD	1	11	1	11
R11/2410	W14/2410	LKD	7	31		
R11/2410	W15/2410	LKD	12	40	12	40
R12/2410	W16/2410	BEDROOM	10	38	10	38
R13/2410	W17/2410	BEDROOM	12	40	12	40
R14/2410	W18/2410	BEDROOM	2	18	2	18
R15/2410	W19/2410	LKD	1	12		
R15/2410	W20/2410	LKD	2	17		
R15/2410	W21/2410	LKD	25	60		




INTERNAL SUNLIGHT ANALYSIS

TESCO, OSTERLEY
LIGHT WITHIN SCHEME 26/06/20
WITHOUT BALCONIES

P2209 - Rel21

Room	Window	Room Use	Window		Room	
			Winter APSH	Annual APSH	Winter APSH	Annual APSH
R15/2410	W22/2410	LKD	21	48	25	67
R1/2412	W2/2412	BEDROOM	15	48	15	48
R2/2412	W1/2412	LKD	2	20	2	20
R3/2412	W3/2412	LKD	15	48	15	48
R4/2412	W4/2412	BEDROOM	2	19	2	19
R5/2412	W5/2412	BEDROOM	15	42	15	42
R6/2412	W6/2412	LKD	8	32		
R6/2412	W7/2412	LKD	10	38		
R6/2412	W8/2412	LKD	0	1		
R6/2412	W9/2412	LKD	0	1	11	39
R7/2412	W10/2412	BEDROOM	0	3	0	3

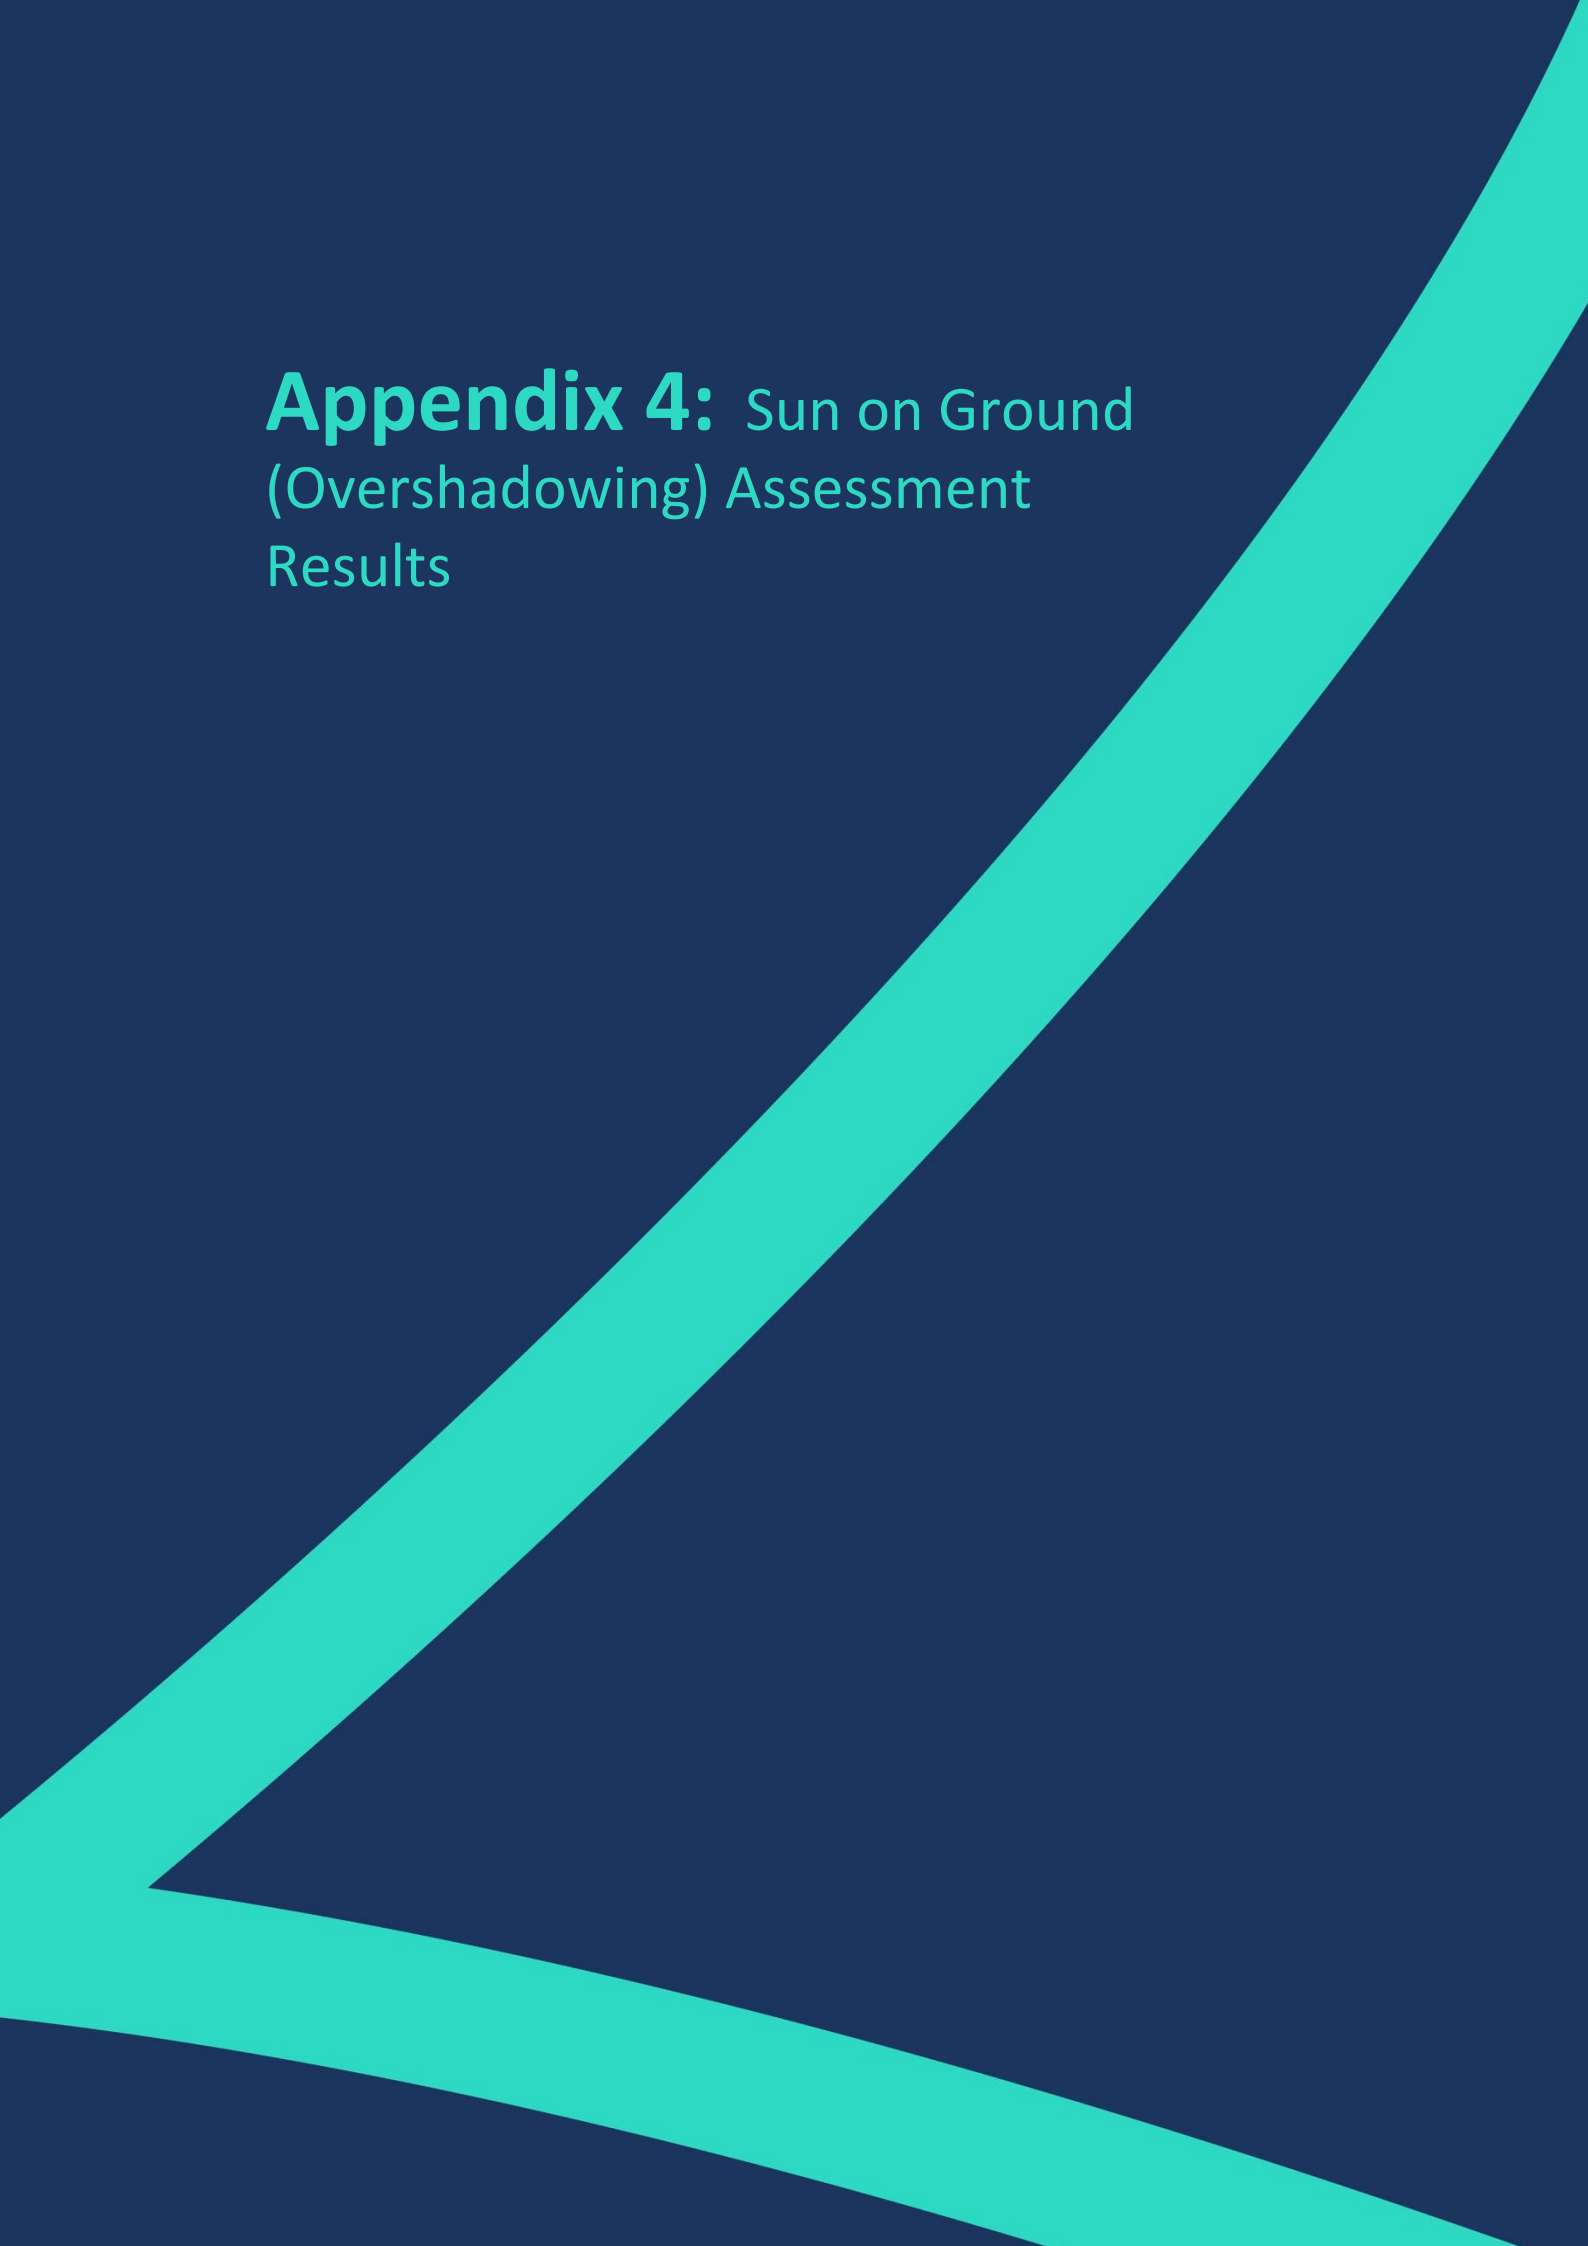

Appendix 4: Sun on Ground (Overshadowing) Assessment Results



Sources:

Point2
Site Photography
Point Cloud Survey

JTP Studios
Illustrative Scheme Received 25/06/20
01754_JTP_MP_Updated Massing_200625.dwg

Parameter Scheme Received 26/06/20
01754_JTP_MP_EIA Model_revA.dwg

Key:

Area analysed

Area with more than 2 hours of direct sunlight

Area with less than 2 hours of direct sunlight

50% Percentage of area with more than 2 hours of direct sunlight

*Date at which more than 50% of courtyard receives 2 hours of sunlight

Project: Tesco, Osterly London

Title: Plan View
Proposed Scheme 26/06/20
2hr BRE Sunlight Test
21st March

With Rooftop Amenity

Scheme Confirmed:

Date:

Drawn By:
JF/BZW/EJ

Scale:
1:1200 @ A3

Date:
JUL 2020

Dwg No:
P2209/SHA/48 C

Rel:
22





Sources:

Point2
Site Photography
Point Cloud Survey

JTP Studios
Illustrative Scheme Received 25/06/20
01754_JTP_MP_Updated Massing_200625.dwg

Parameter Scheme Received 26/06/20
01754_JTP_MP_EIA Model_revA.dwg

Key:

Area analysed

Area with more than 2 hours of direct sunlight

Area with less than 2 hours of direct sunlight

50%

Percentage of area with more than 2 hours of direct sunlight

Project: Tesco, Osterly
London

Title: Plan View
Illustrative Scheme 26/06/20
2hr BRE Sunlight Test
21st April

With Rooftop Amenity

Scheme Confirmed:

Date:

Drawn By:
BZW

Scale:
1:1200 @ A3

Date:
JUL 2020

Dwg No:
P2209/SHA/54

Rel:
24





Sources:

Point2
Site Photography
Point Cloud Survey

JTP Studios
Illustrative Scheme Received 25/06/20
01754_JTP_MP_Updated Massing_200625.dwg

Parameter Scheme Received 26/06/20
01754_JTP_MP_EIA Model_revA.dwg

- Key:
- Area analysed
 - Area with more than 2 hours of direct sunlight
 - Area with less than 2 hours of direct sunlight
- 50% Percentage of area with more than 2 hours of direct sunlight

Project: Tesco, Osterly
London

Title: Plan View
Illustrative Scheme 26/06/20
2hr BRE Sunlight Test
21st June

With Rooftop Amenity

Scheme Confirmed:

Date:

Drawn By:
BZW

Scale:
1:1200 @ A3

Date:
JUL 2020

Dwg No:
P2209/SHA/55

Rel:
24



